




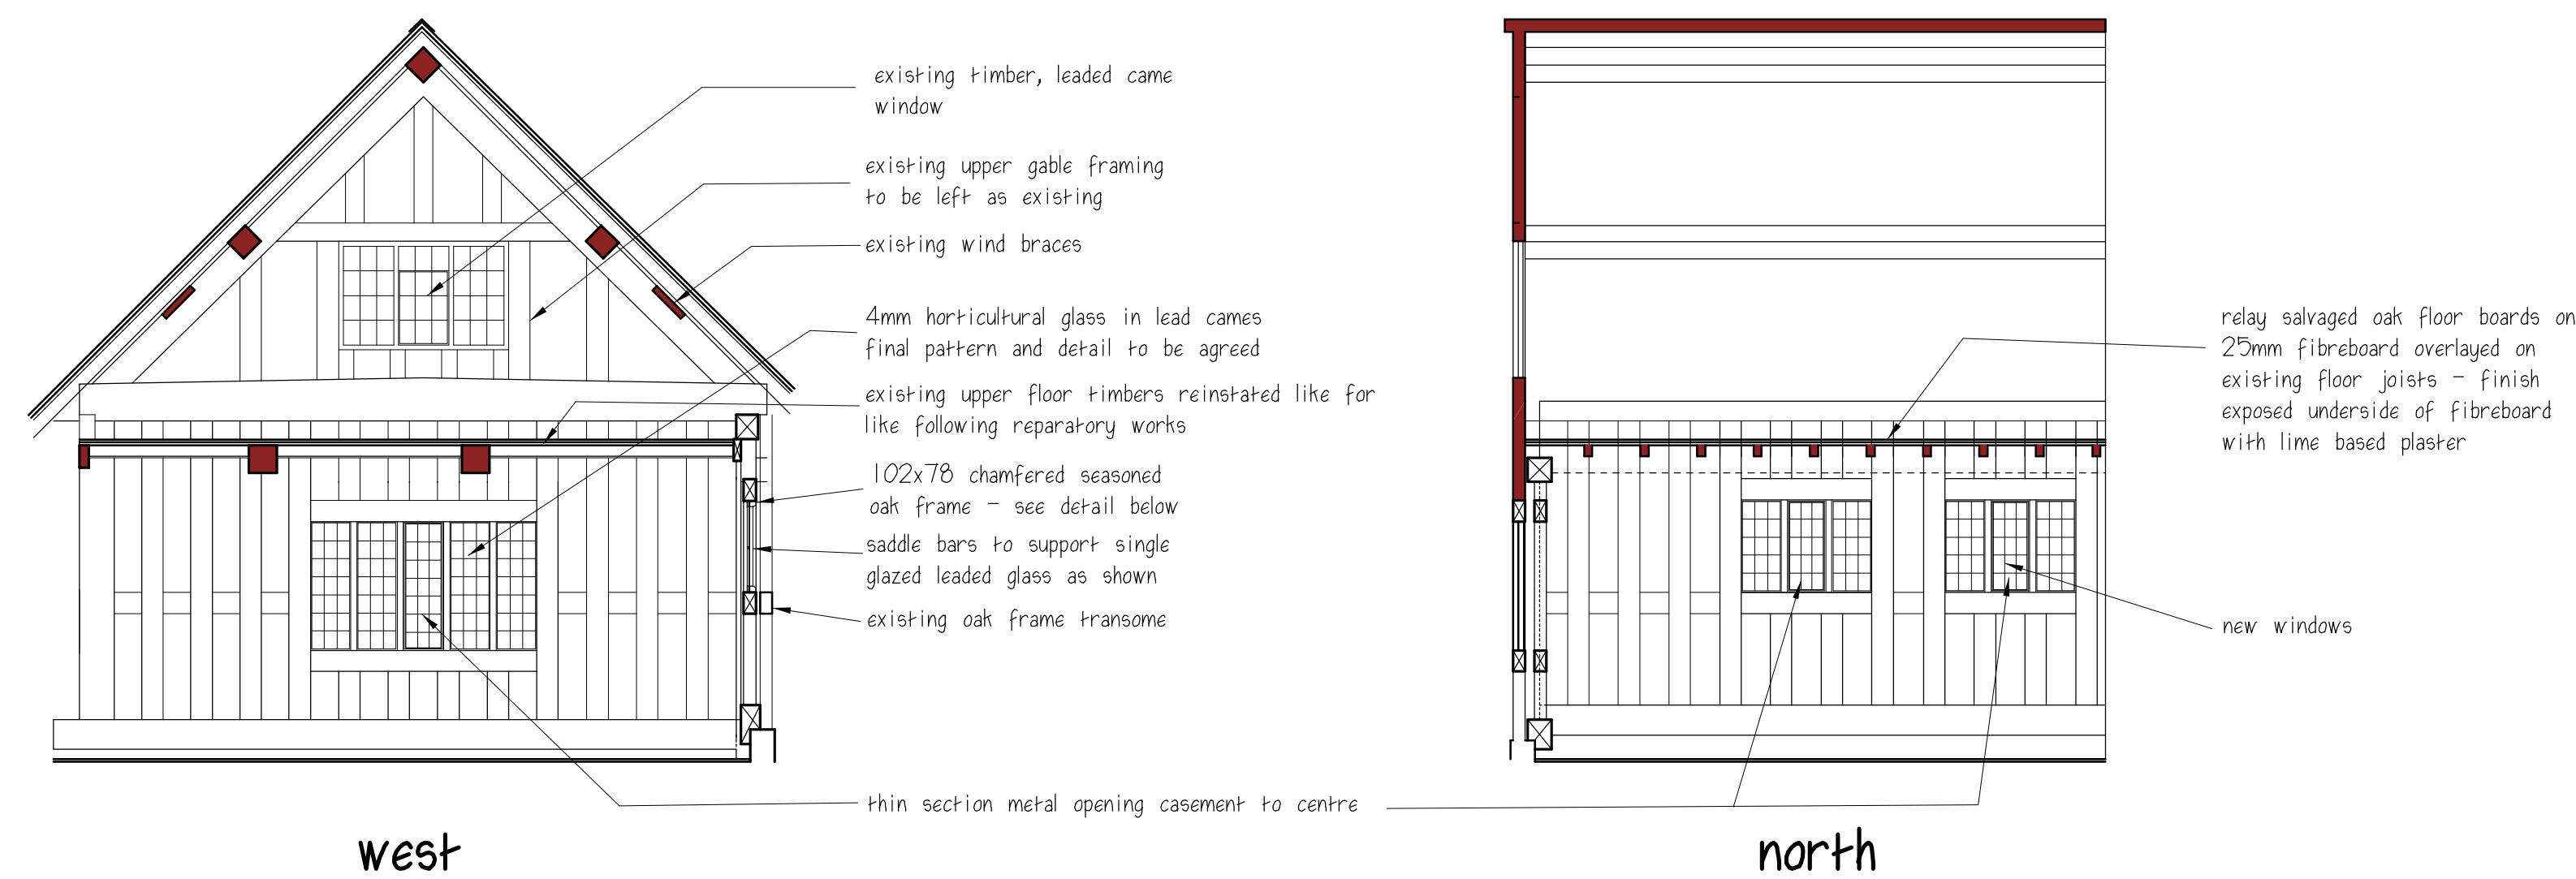


Elevations Of Proposed Framing

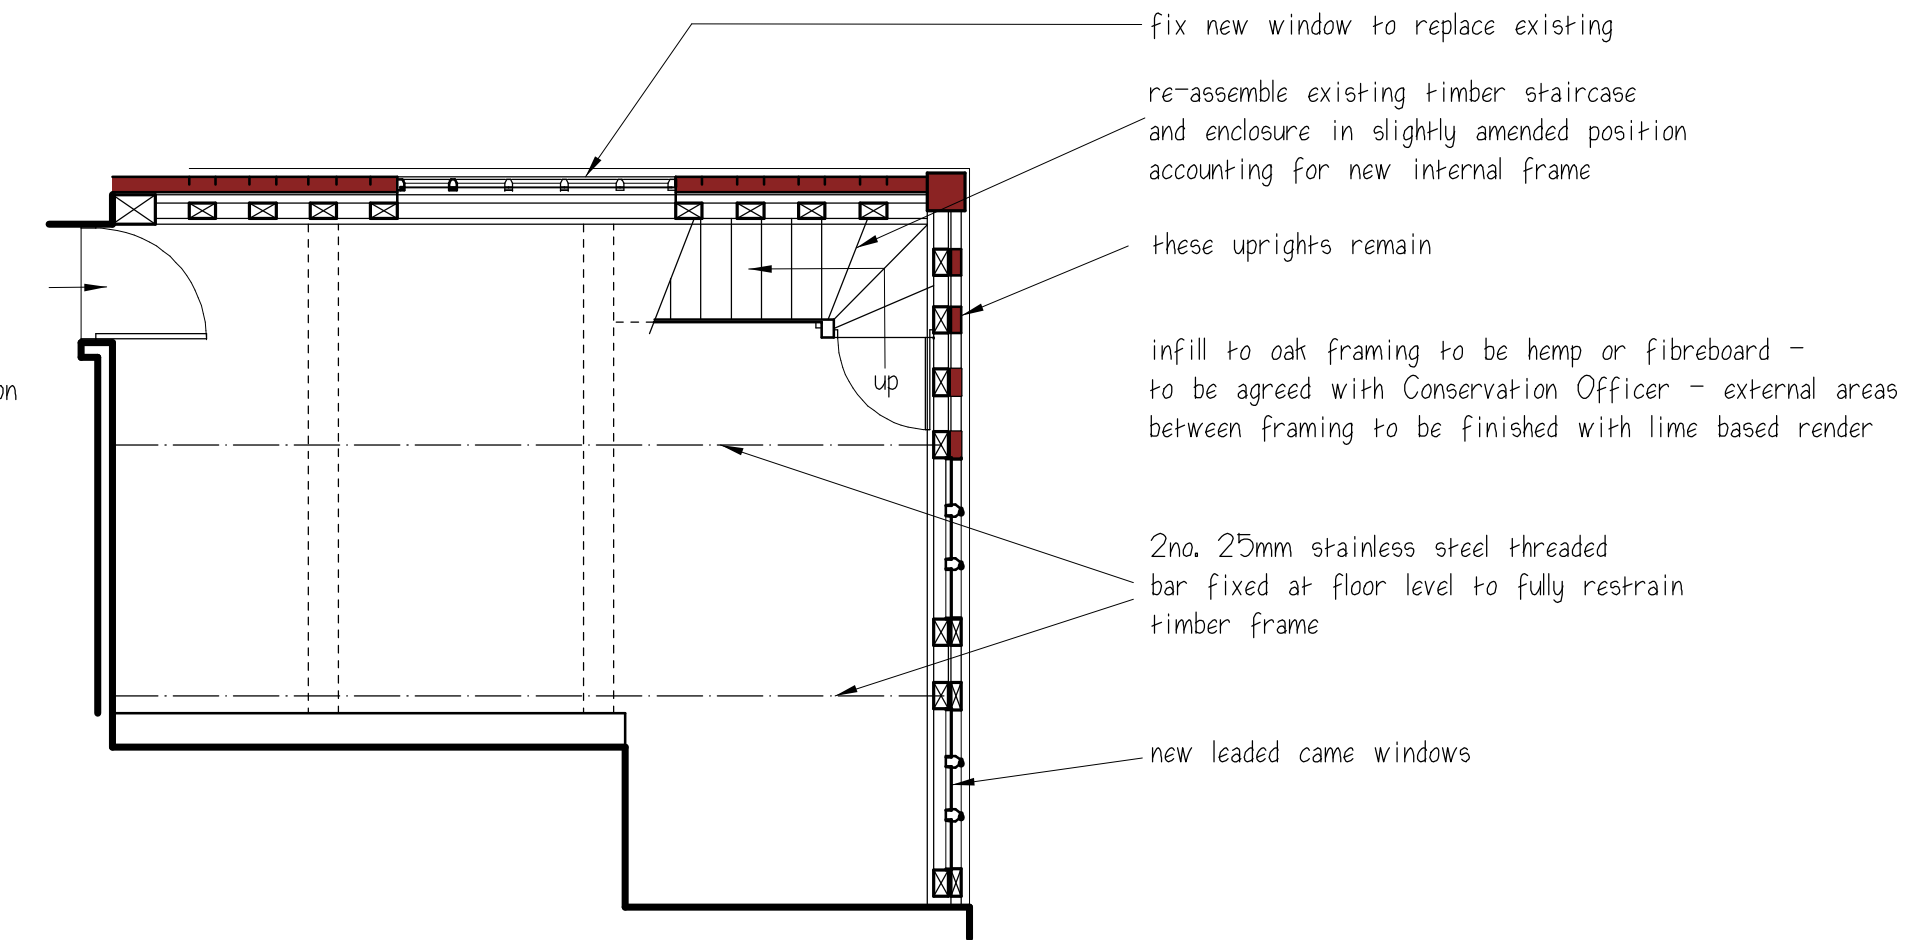


Proposed Part Floor Plan

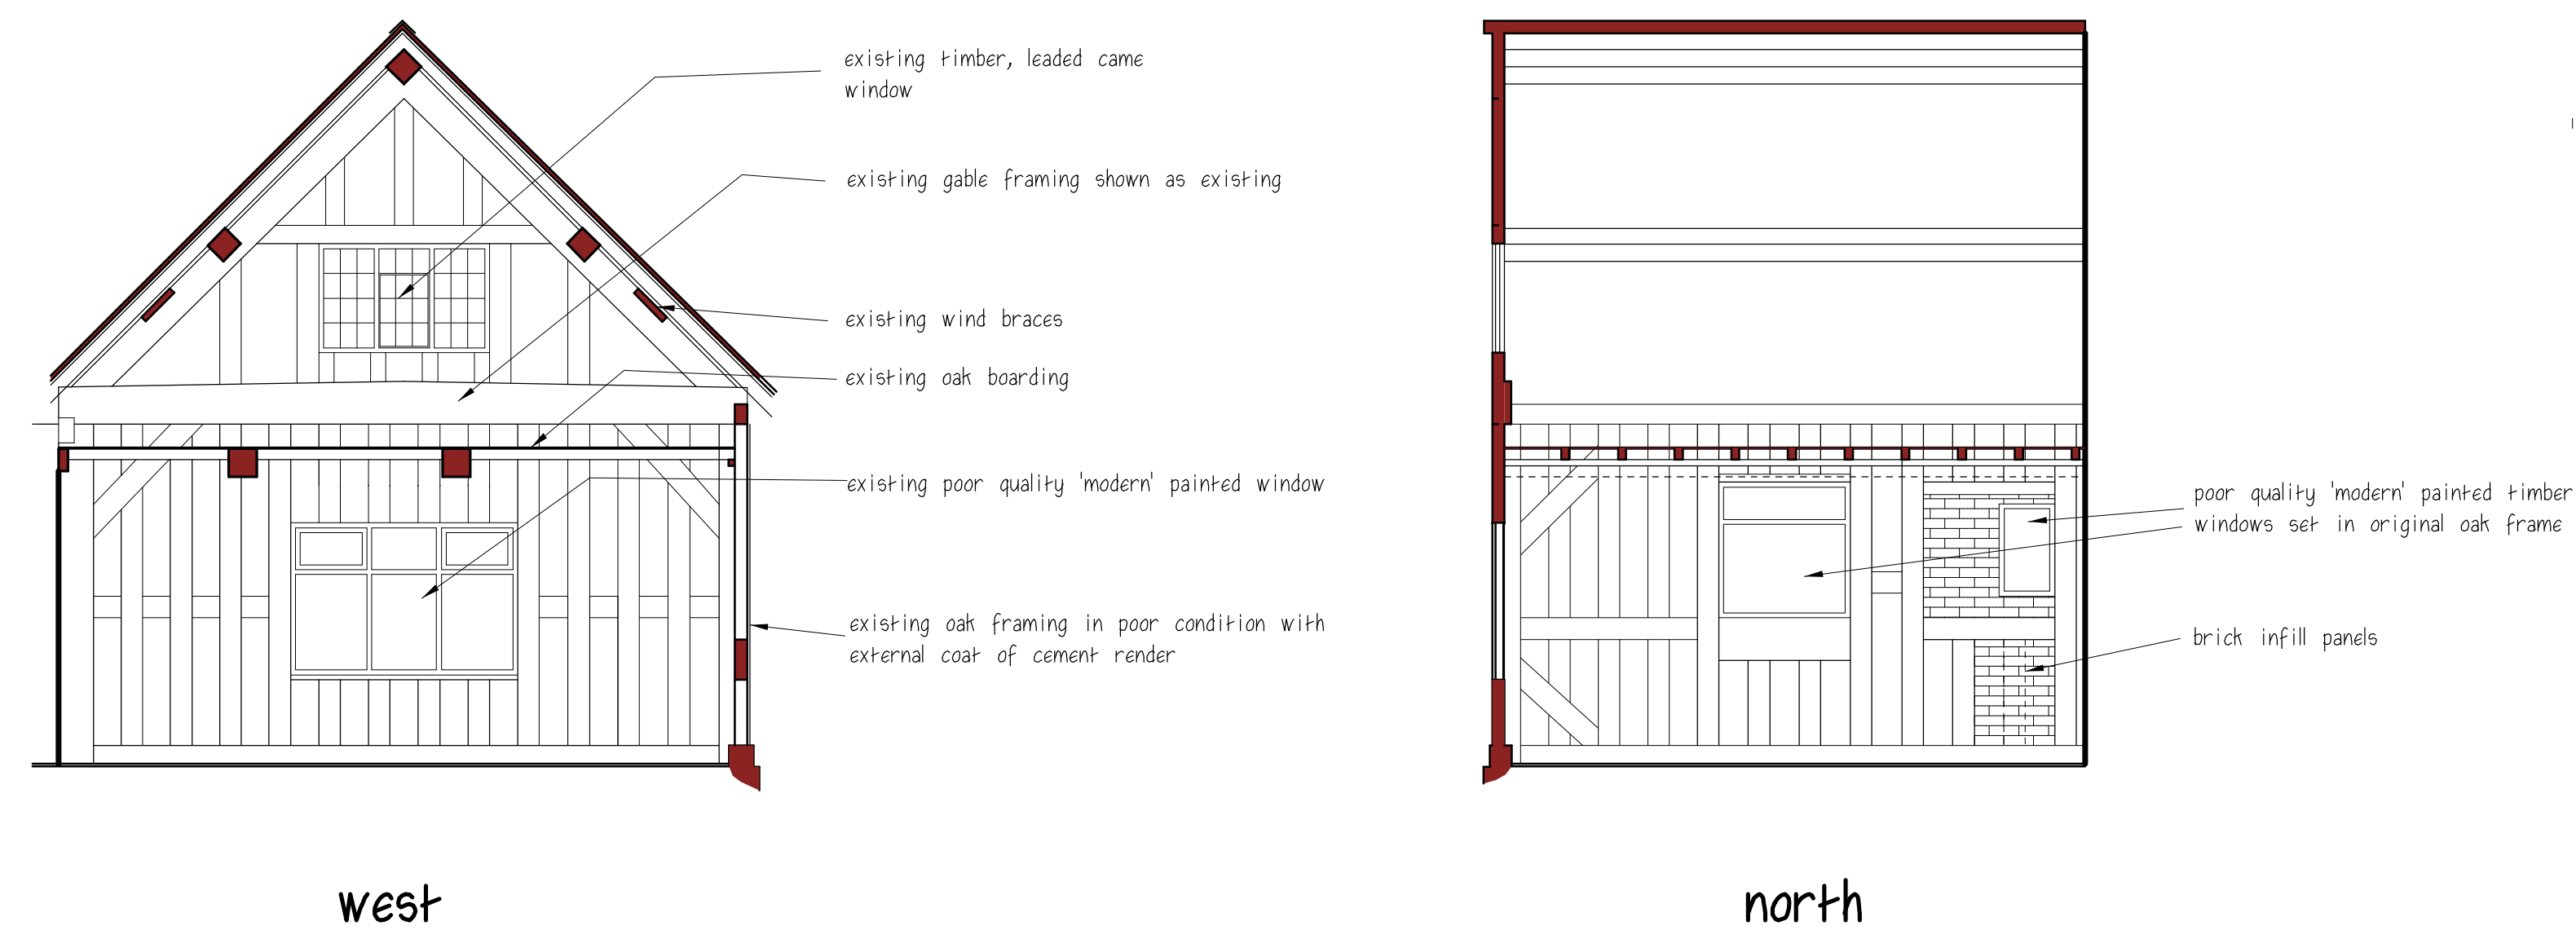

Elevations Of Existing Framing

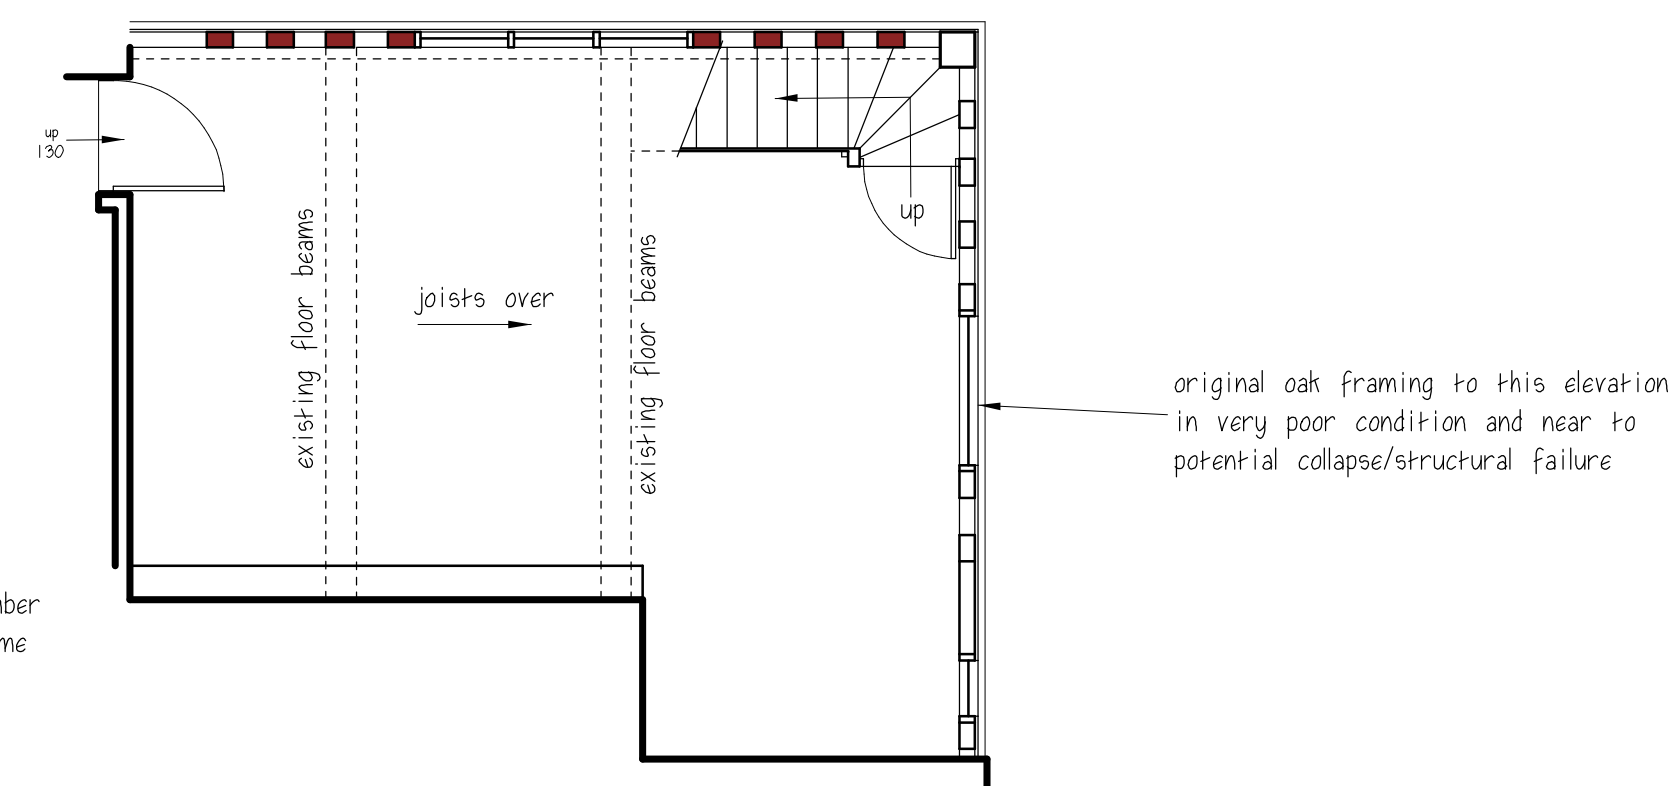


Part Existing Floor Plan

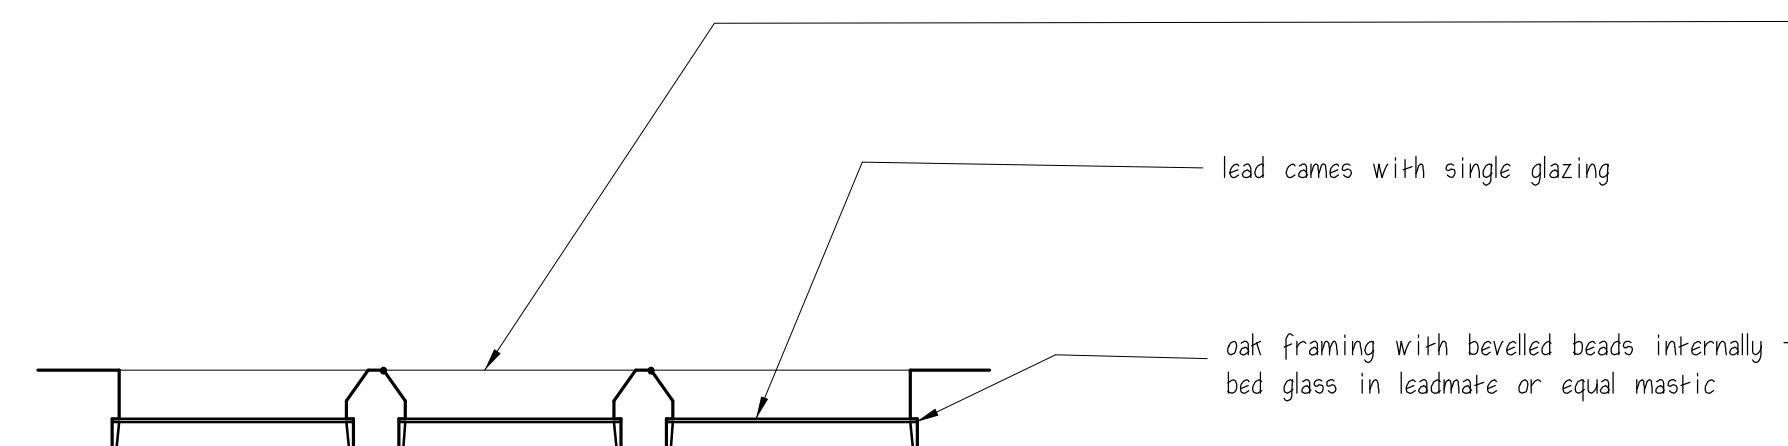

Proposed Replacement Window Plan 1:10

3 pane to north elevation and 5 pane to west

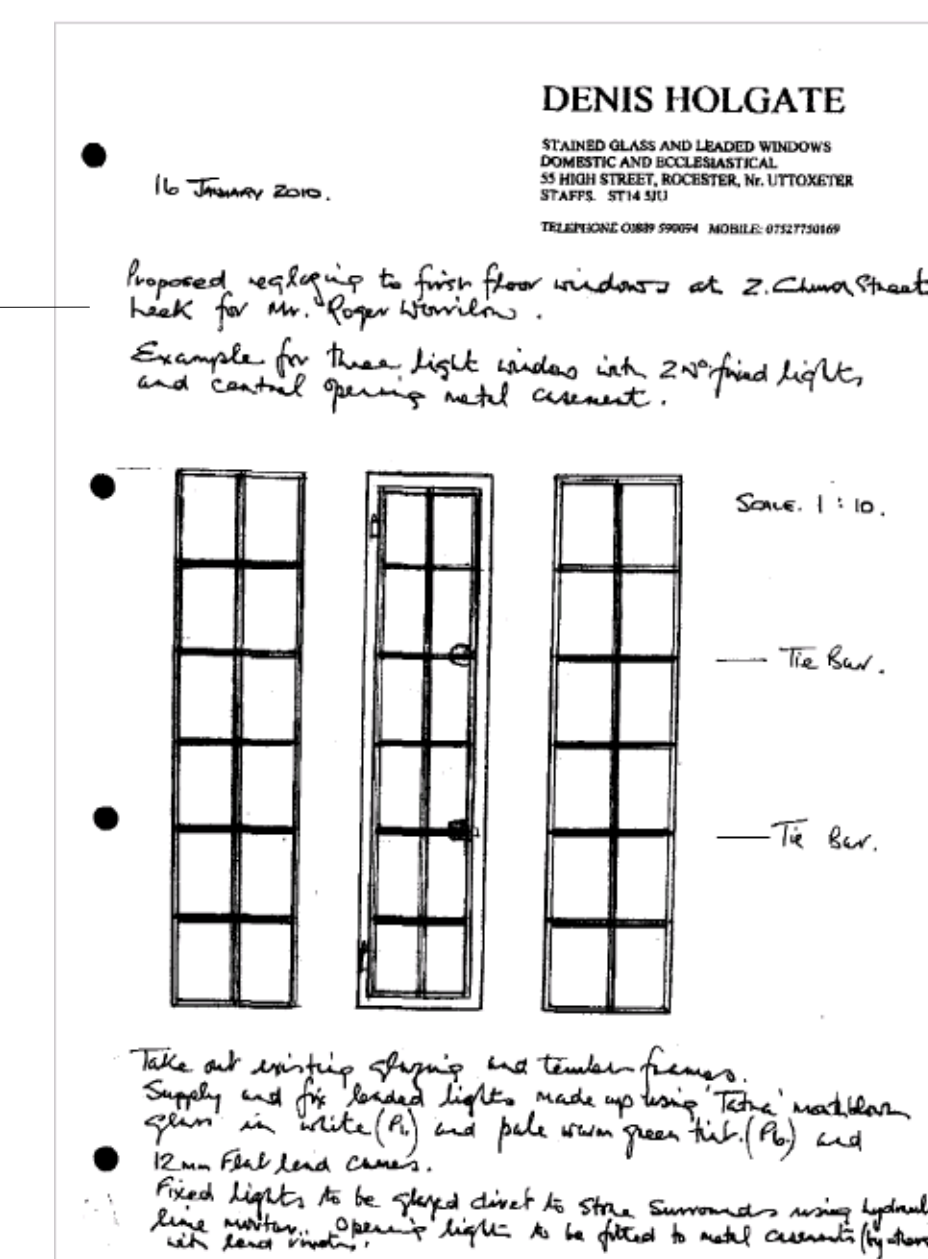

Clients are advised to clarify dimensions with the author prior to setting out and not to scale from the drawing. This drawing is copyright and should not be reproduced without the written consent of RLM ASSOCIATES.

RLM ASSOCIATES

JOB PARKER HOUSE, CHURCH STREET, LEEK.	
CLIENT Mr. R. WARRILOW.	
DRAWING DETAILS OF SECONDARY OAK	
'SCAFFOLD' FRAME - AMENDED.	
DATE September 2019.	SCALE 1:20.
DRWG No. RLM845/4.	REVISION F.