

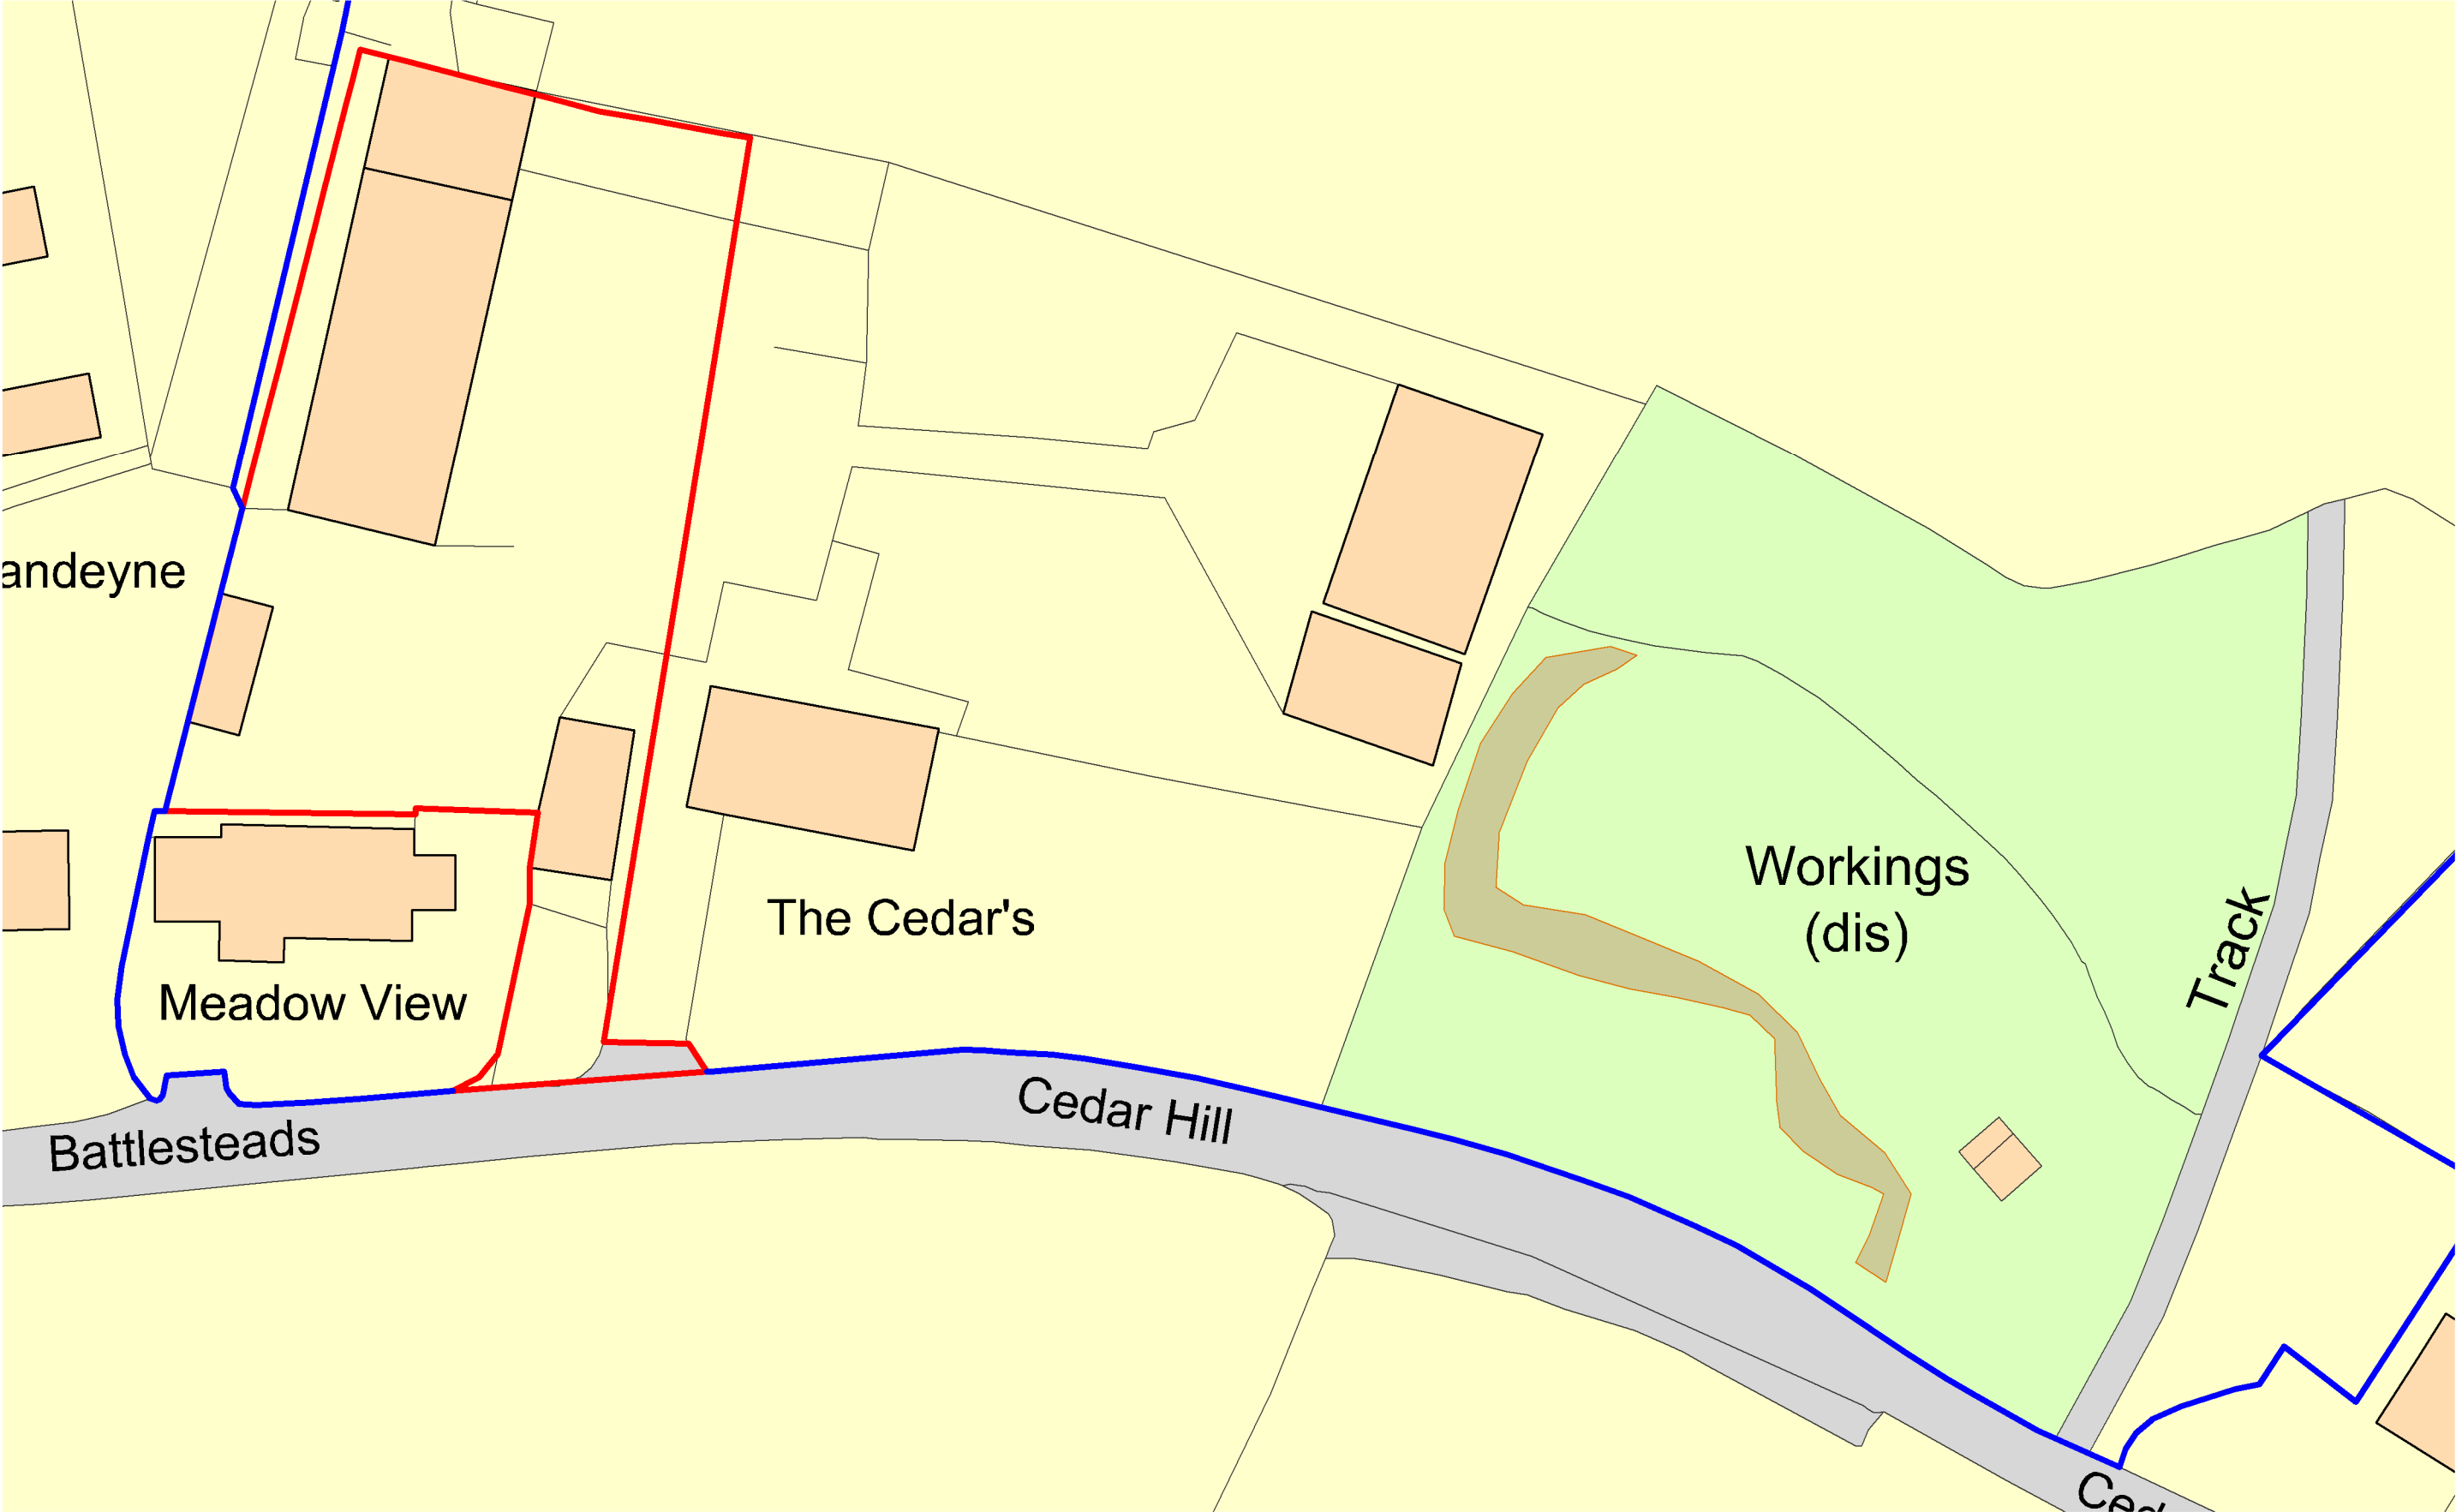



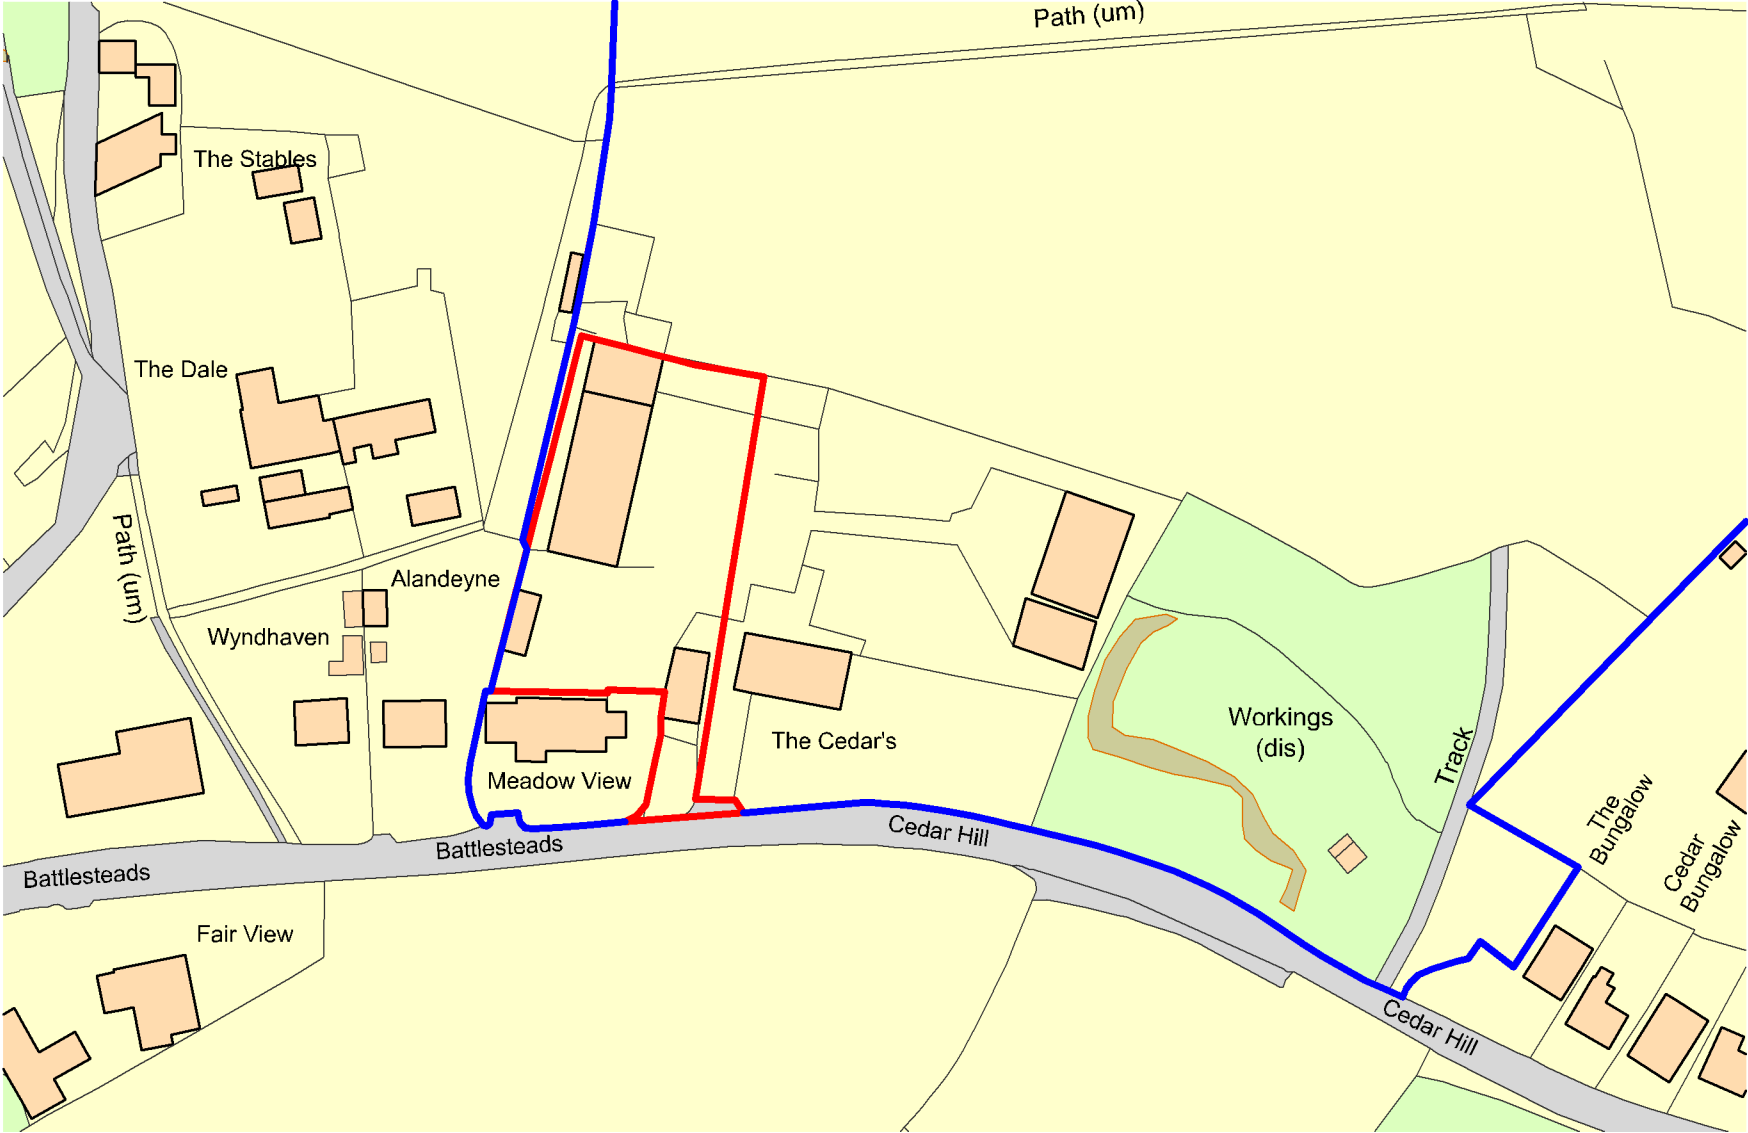


Existing Site Plan
1:500

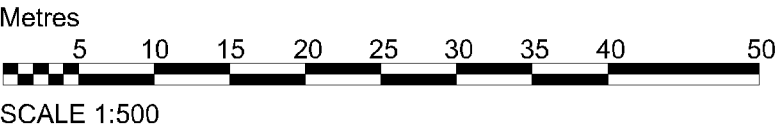

Ordnance Survey, (c) Crown Copyright 2020. All rights reserved. Licence number 100022432

Site Location Plan
1:1250

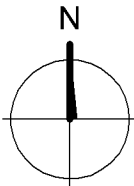 

DBD Architectural
Consultancy Ltd ©2020

1. Copyright is vested with DBD Architectural Consultancy Ltd.
2. All dimensions to be checked on site before proceeding.
3. Contractor to check/adjust dimensions of new work to suit existing conditions. Do not assume existing structure or details are plumb, square or level.
4. Contractor must notify the architect of any discrepancies before proceeding.
5. All drawings to be read in conjunction with all other consultants drawings and specs.

Rev	Date	Description
A	20.10.20	Comments added to indicate North

DBD Architectural Consultancy Ltd
50 Broad Street, Leek,
Staffordshire, S11 3 SNS
01538 383118
mail@dbdconsultants.co.uk
www.dbdconsultants.co.uk

Rob Simister
The Cedars
Cedar Hill Alton ST10 4BQ

Proposed New-Build
Housing Scheme

Site Plans

Spec: Planning		
Size: A2	Date: 29.09.2020	Job No: 2006
Drawing Number: PL 01A		