



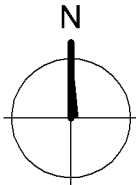

Old Coal Yard Proposed Indicative Site Plan 1:200

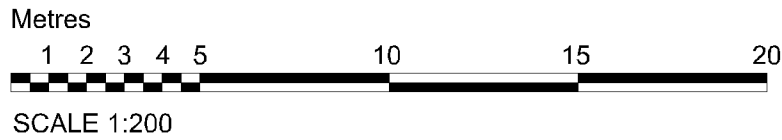

DBD Architectural
Consultancy Ltd ©2020

1. Copyright is vested with DBD Architectural Consultancy Ltd.
2. All dimensions to be checked on site before proceeding.
3. Contractor to check/adjust dimensions of new work to suit existing conditions. Do not assume existing structure or details are plumb, square or level.
4. Contractor must notify the architect of any discrepancies before proceeding.
5. All drawings to be read in conjunction with all other consultants drawings and specs.

A	30.10.20	Comments added to indicate North
Rev	Date	Description

DBD Architectural Consultancy Ltd
30 Broad Street, Leek,
Staffordshire, ST13 5NS
01538 383118
mail@dbdconsultants.co.uk
www.dbdconsultants.co.uk

Rob Simister
The Cedars
Cedar Hill Alton ST10 4BQ
Client

Proposed New-Build
Housing Scheme
Project

Title		
Old Coal Yard Site Plan as Proposed Indicative		
Design: Planning		
Size: A2	Date: 29.09.2020	Job No: 2068
Scale: 1:200		
Drawing Number: PL 02A		