




Front Elevation

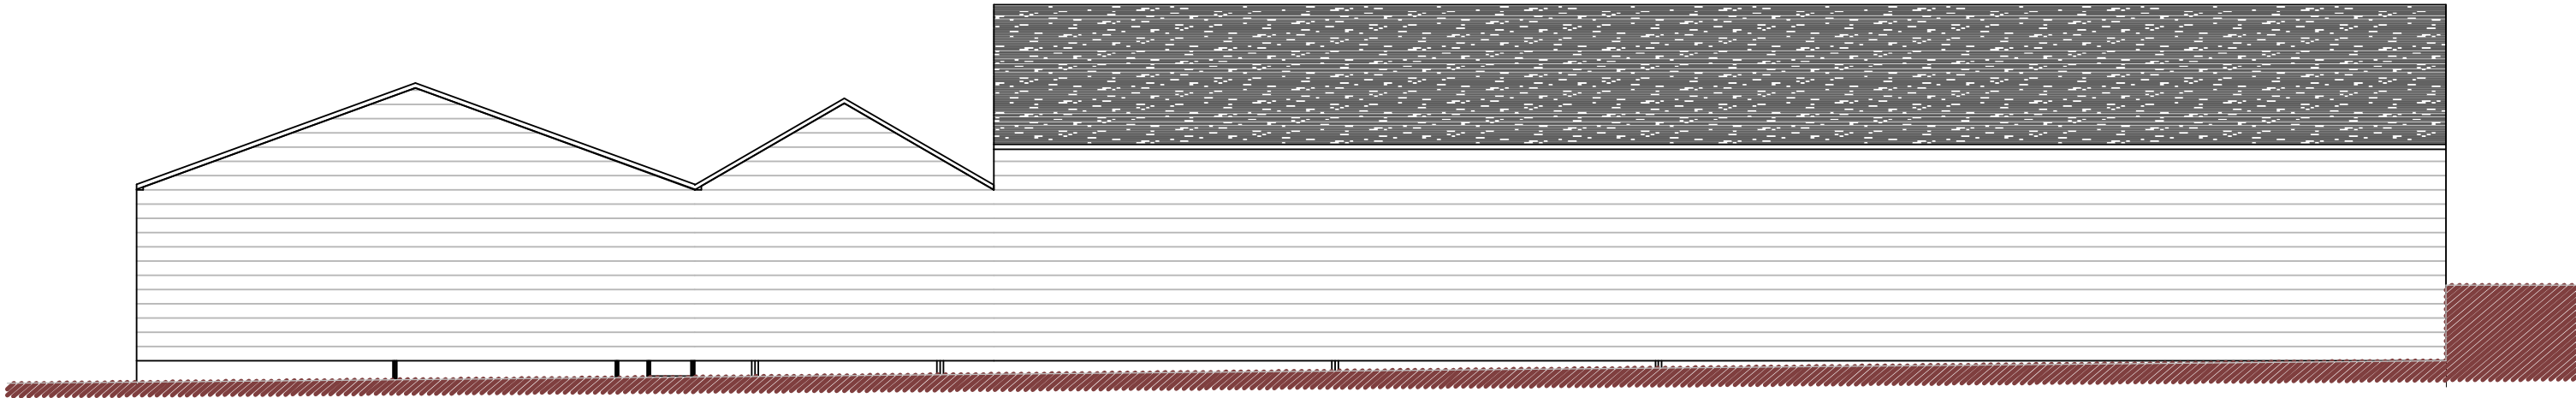



Rear Elevation

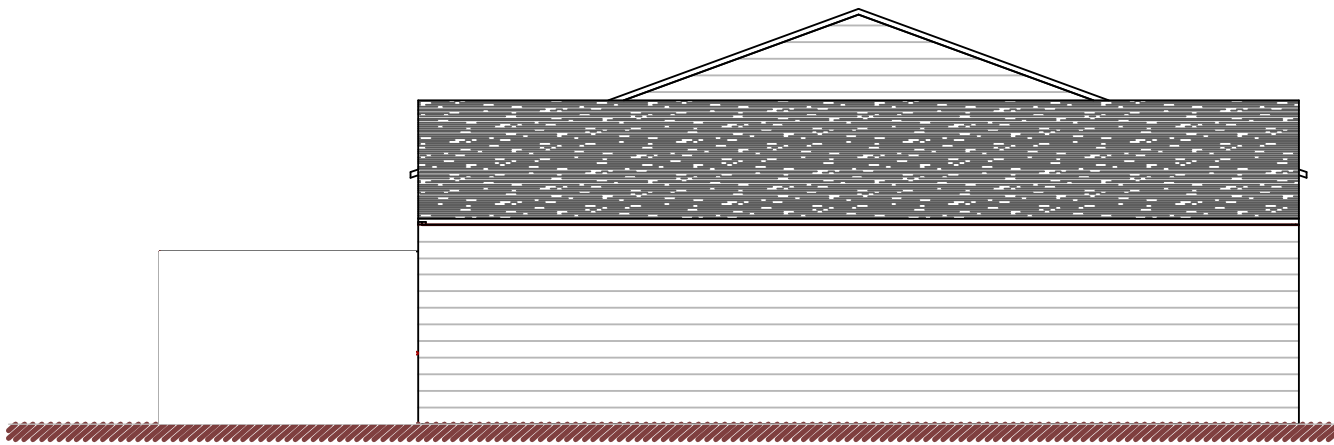

Side Elevation

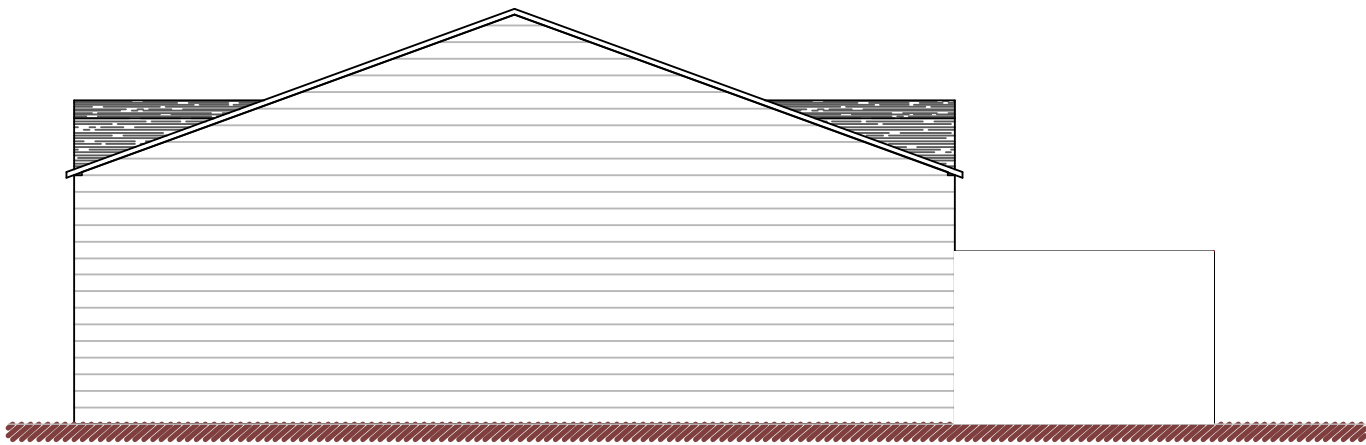

Side Elevation

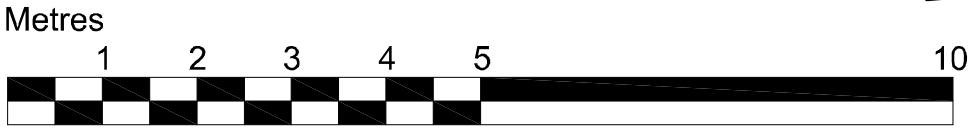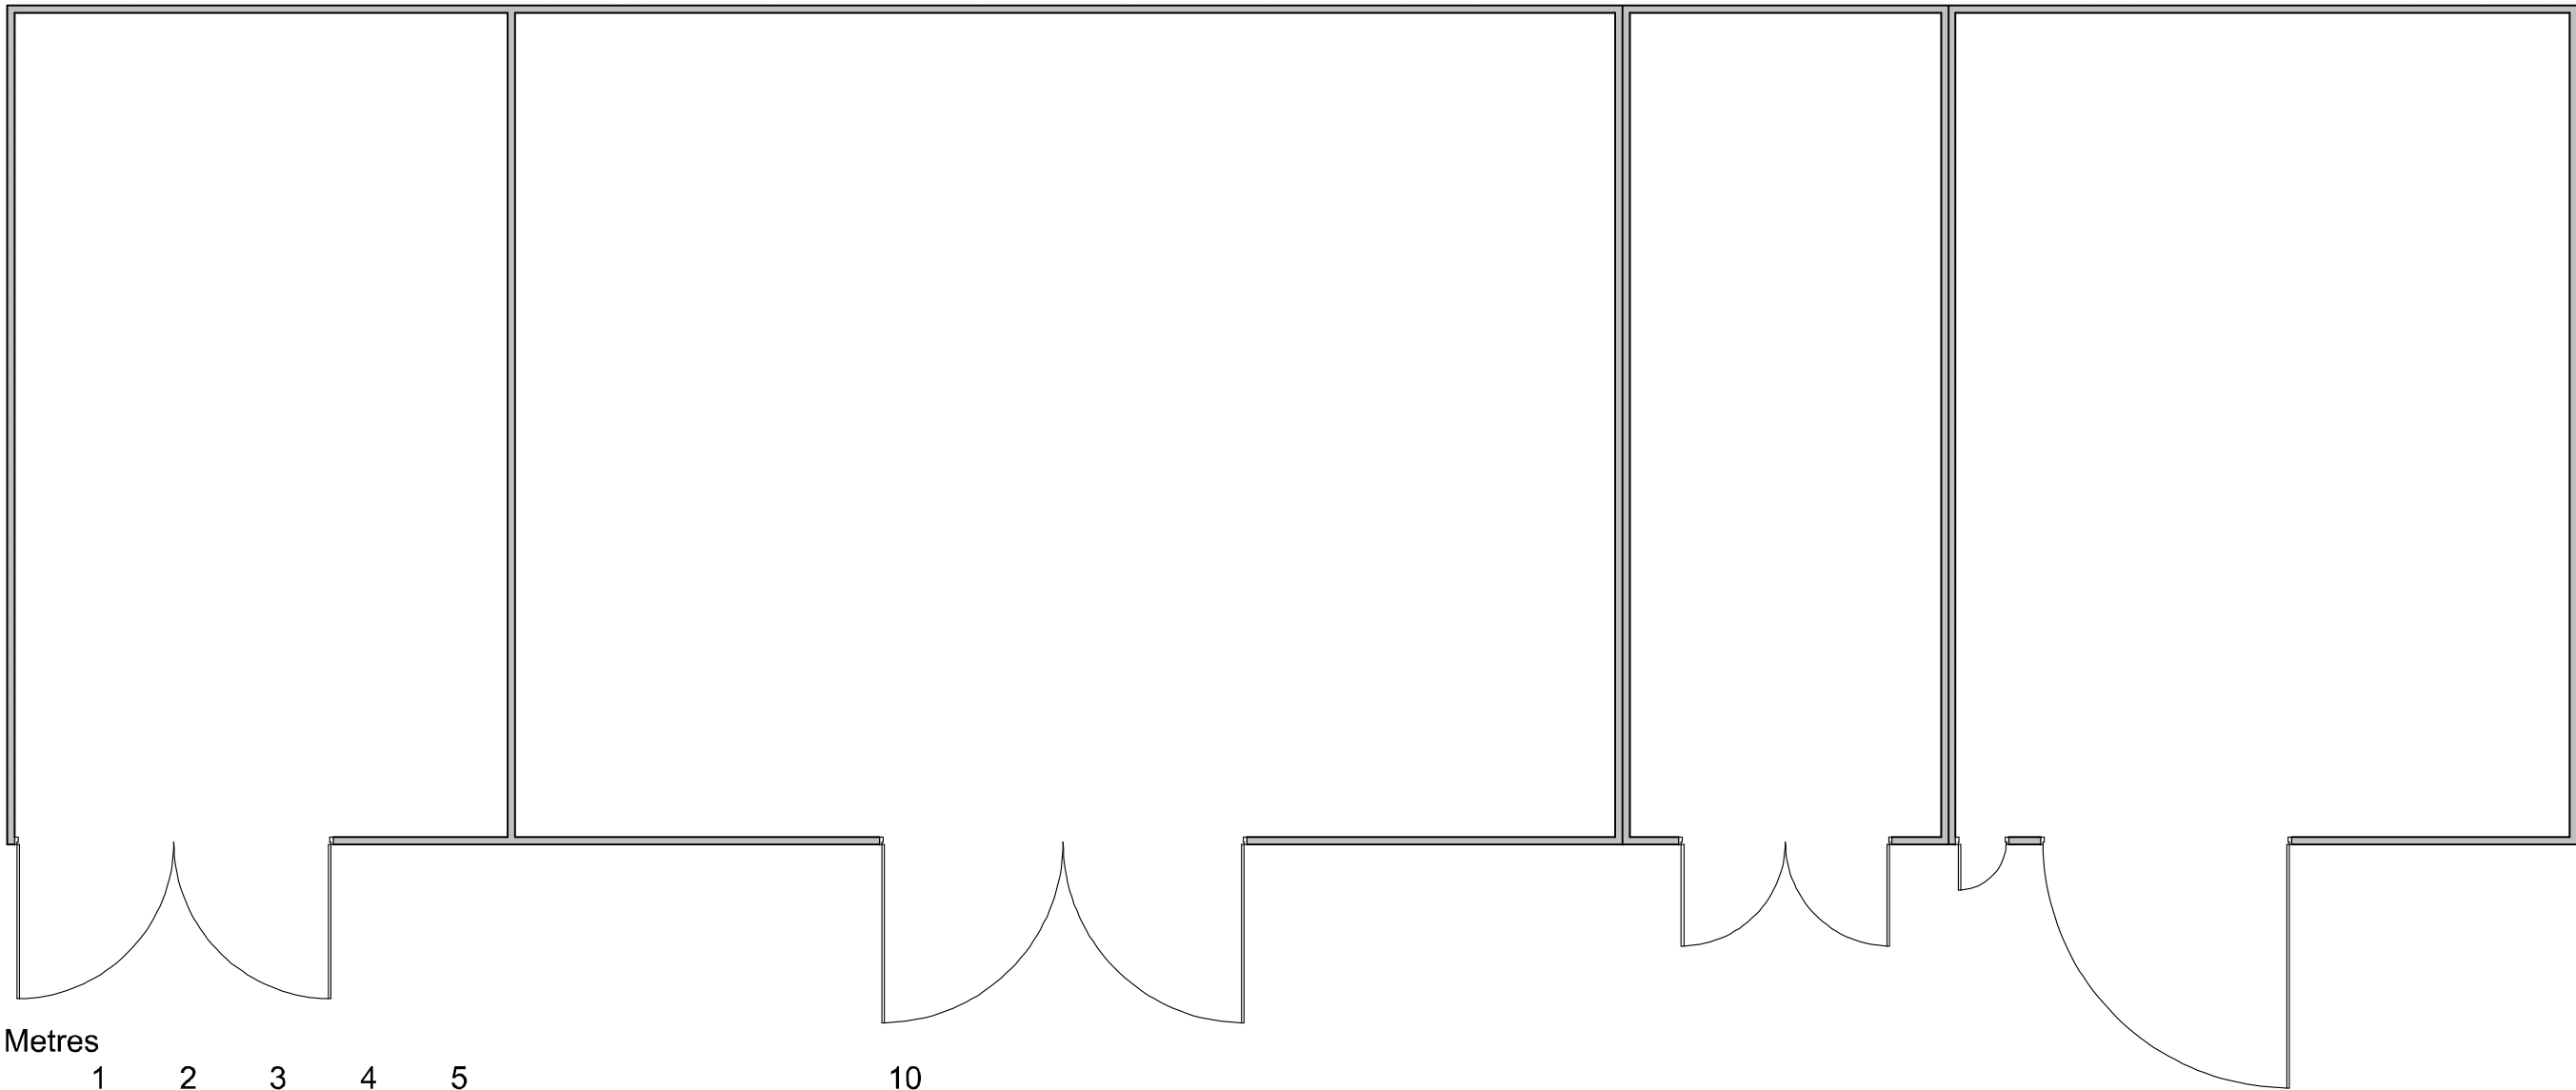

SCALE 1:100

**DBD Architectural
Consultancy Ltd ©2020**

1. Copyright is vested with DBD Architectural Consultancy Ltd.
2. All dimensions to be checked on site before proceeding.
3. Contractor to check/adjust dimensions of new work to suit existing conditions. Do not assume existing structure or details are plumb, square or level.
4. Contractor must notify the architect of any discrepancies before proceeding.
5. All drawings to be read in conjunction with all other consultants drawings and specs.

A	10.10.20	Floor Plans added
Rev	Date	Description



DBD Architectural Consultancy Ltd
50 Broad Street, Leek,
Staffordshire, ST13 5NS
01538 383118
mail@dbdconsultants.co.uk
www.dbdconsultants.co.uk

Rob Simister
The Cedars
Cedar Hill Alton ST10 4BQ

**Proposed New-Build
Housing Scheme**

Plans As Existing

Scope: Planning		
Size: A2	Date: 30.10.20	Job Ref: 2508
Scale: 1:100	Drawing Number: PL 03A	