


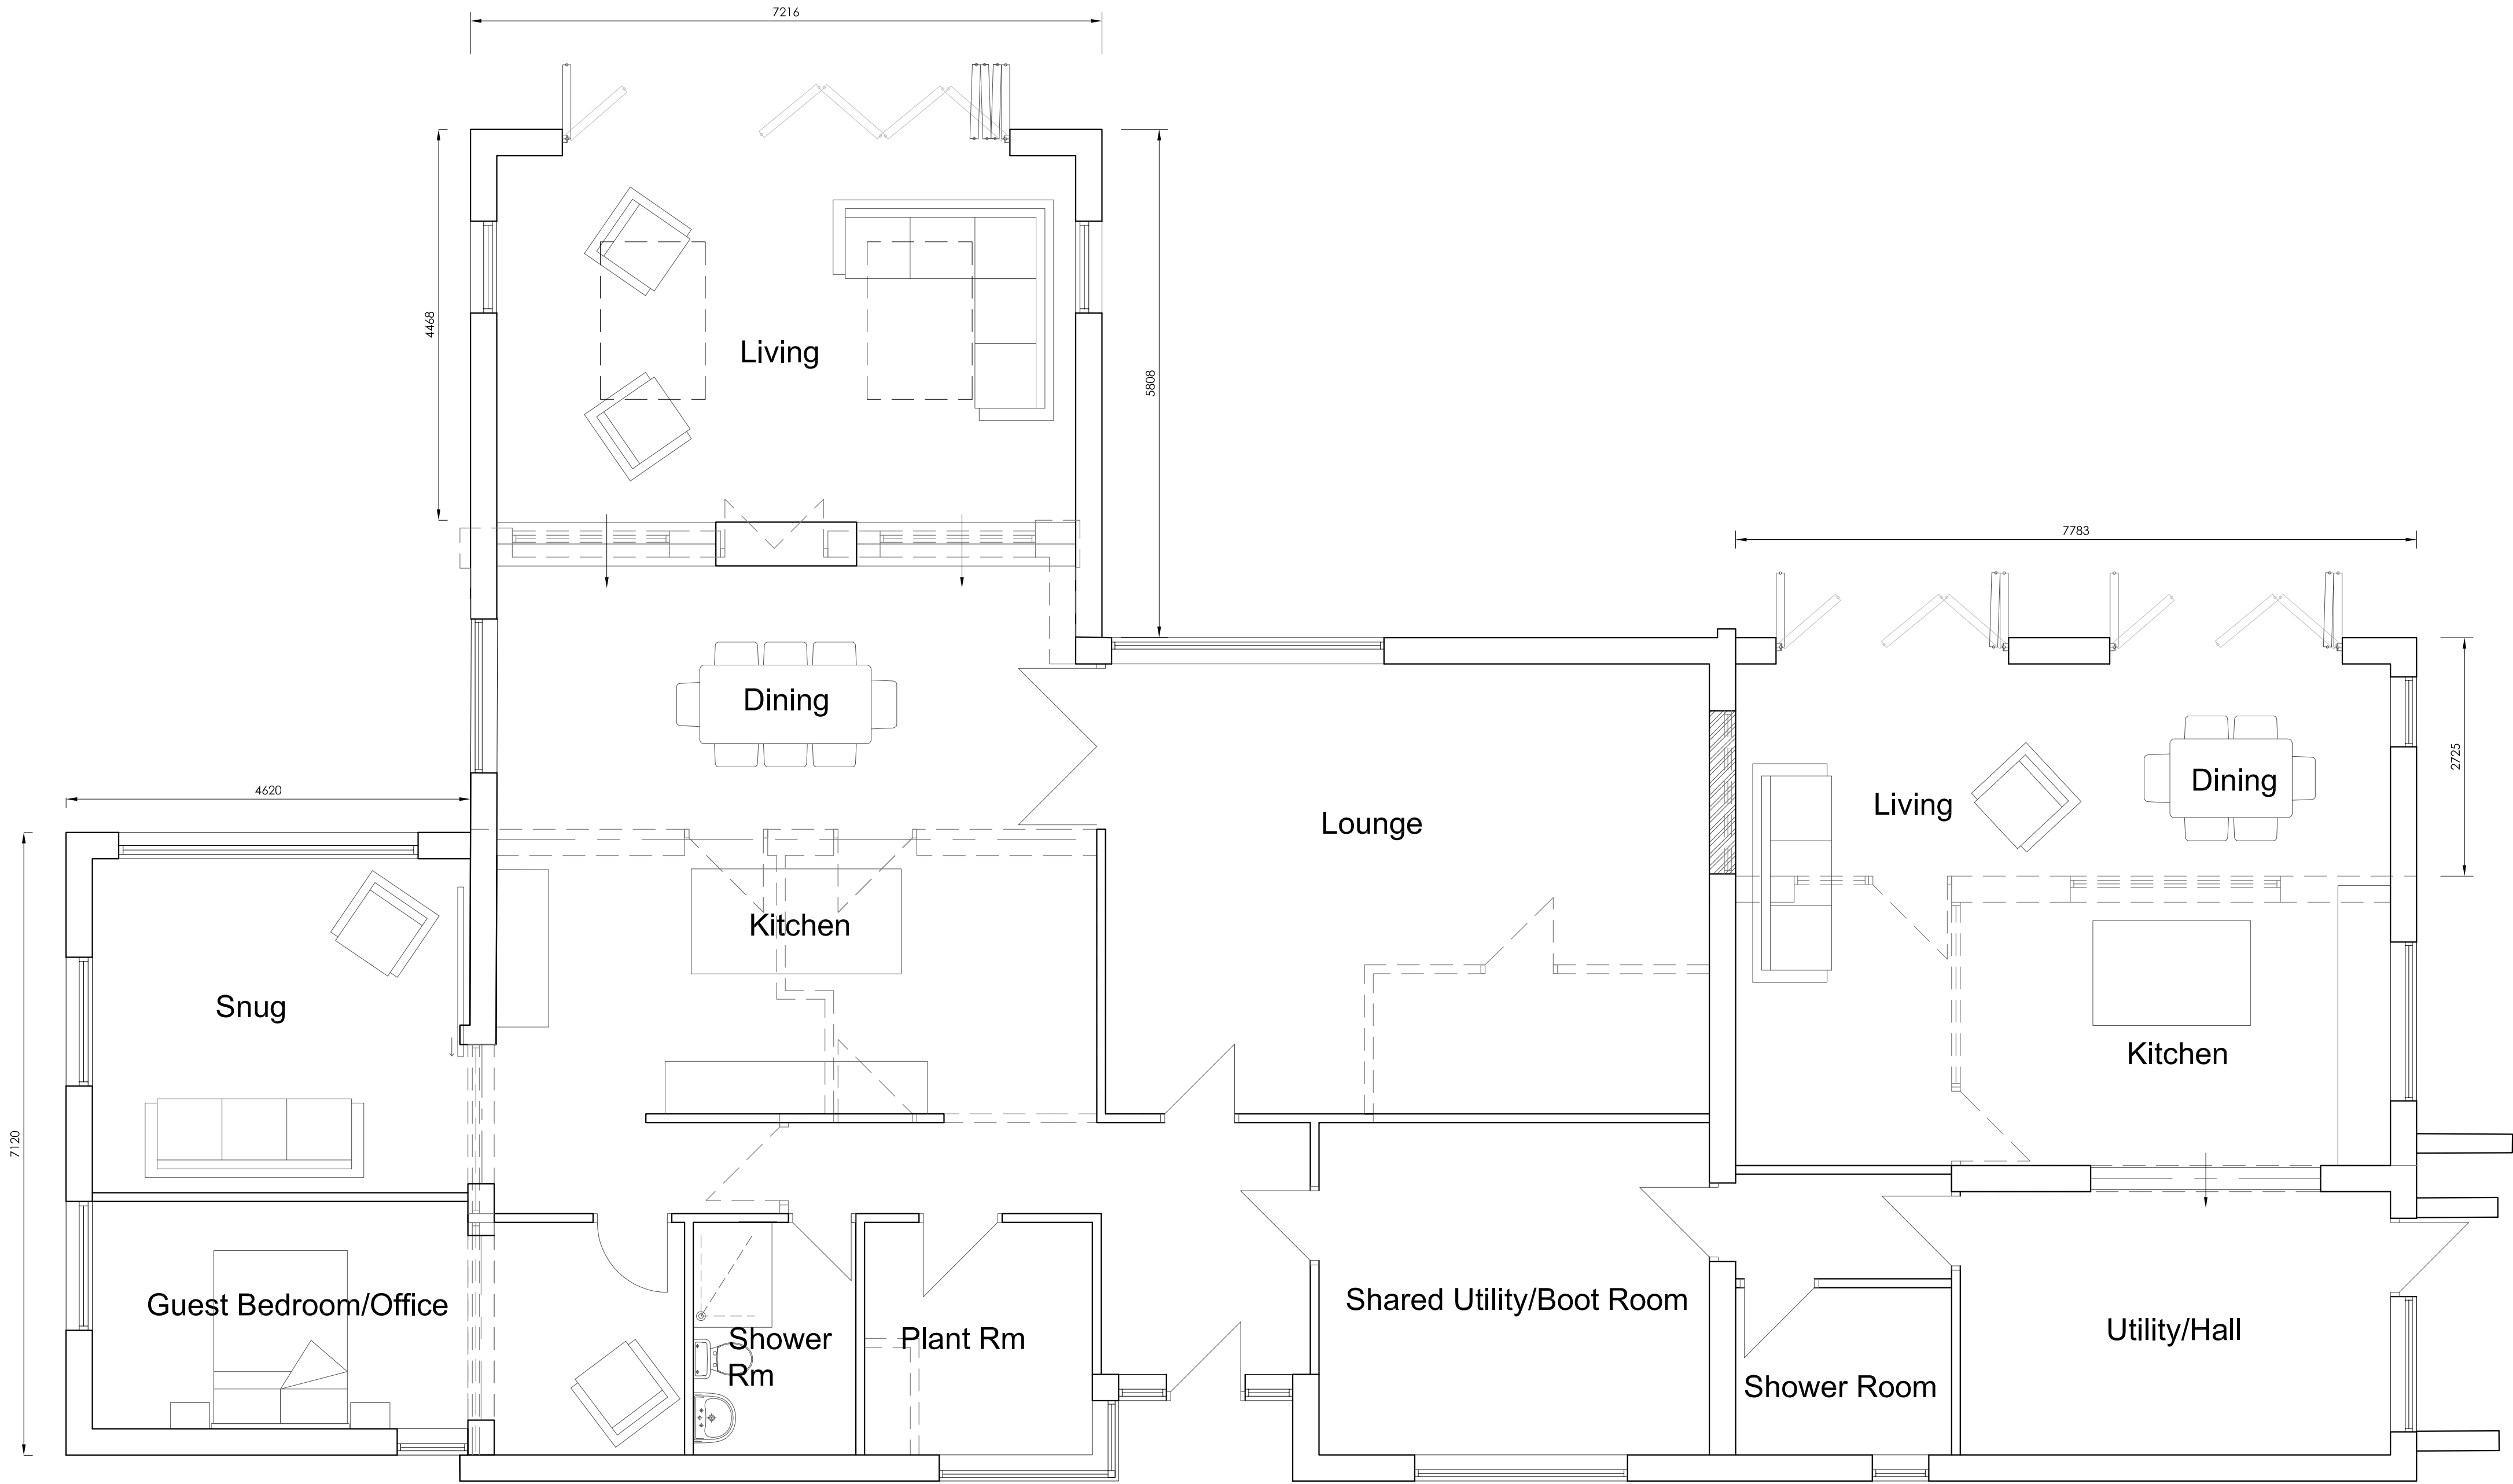

GROUND FLOOR PLAN 1:50

Hewitt&CarrArchitects

A: DaisyBank House | 17-19 Leek Road | Cheadle | ST10 1JE
T: 01538 756888
E: enquiries@hcarchitects.co.uk
W: www.hcarchitects.co.uk

Client
MR AND MRS C GREEN

Project
Proposed Side/Rear Extensions to
WILDWOOD, FARLEY LANE, ALTON, ST10 4BZ

Title
Floor Plan as Proposed

Status
Planning

Date
Mar 2021

Scale @ A1
AS NOTED

Project No
01038

Drawing No.
AL(0)20

Drawn
KEW

Checked

Rev

Rev
H&C