


Copyright of this drawing is vested in the Architect and it must not be copied or reproduced without consent. Figured dimensions only are to be taken from this drawing. All contractors must visit the site and be responsible for taking and checking all dimensions relative to their work. Hewitt&Carr Architects Ltd are to be advised of any variation between drawings and site conditions. CLIENTS ARE ADVISED TO CLARIFY DIMENSIONS WITH THE ARCHITECT PRIOR TO SETTING OUT AND NOT TO SCALE FROM THE DRAWING.


Rev.	Drawn	Comments	Date
------	-------	----------	------

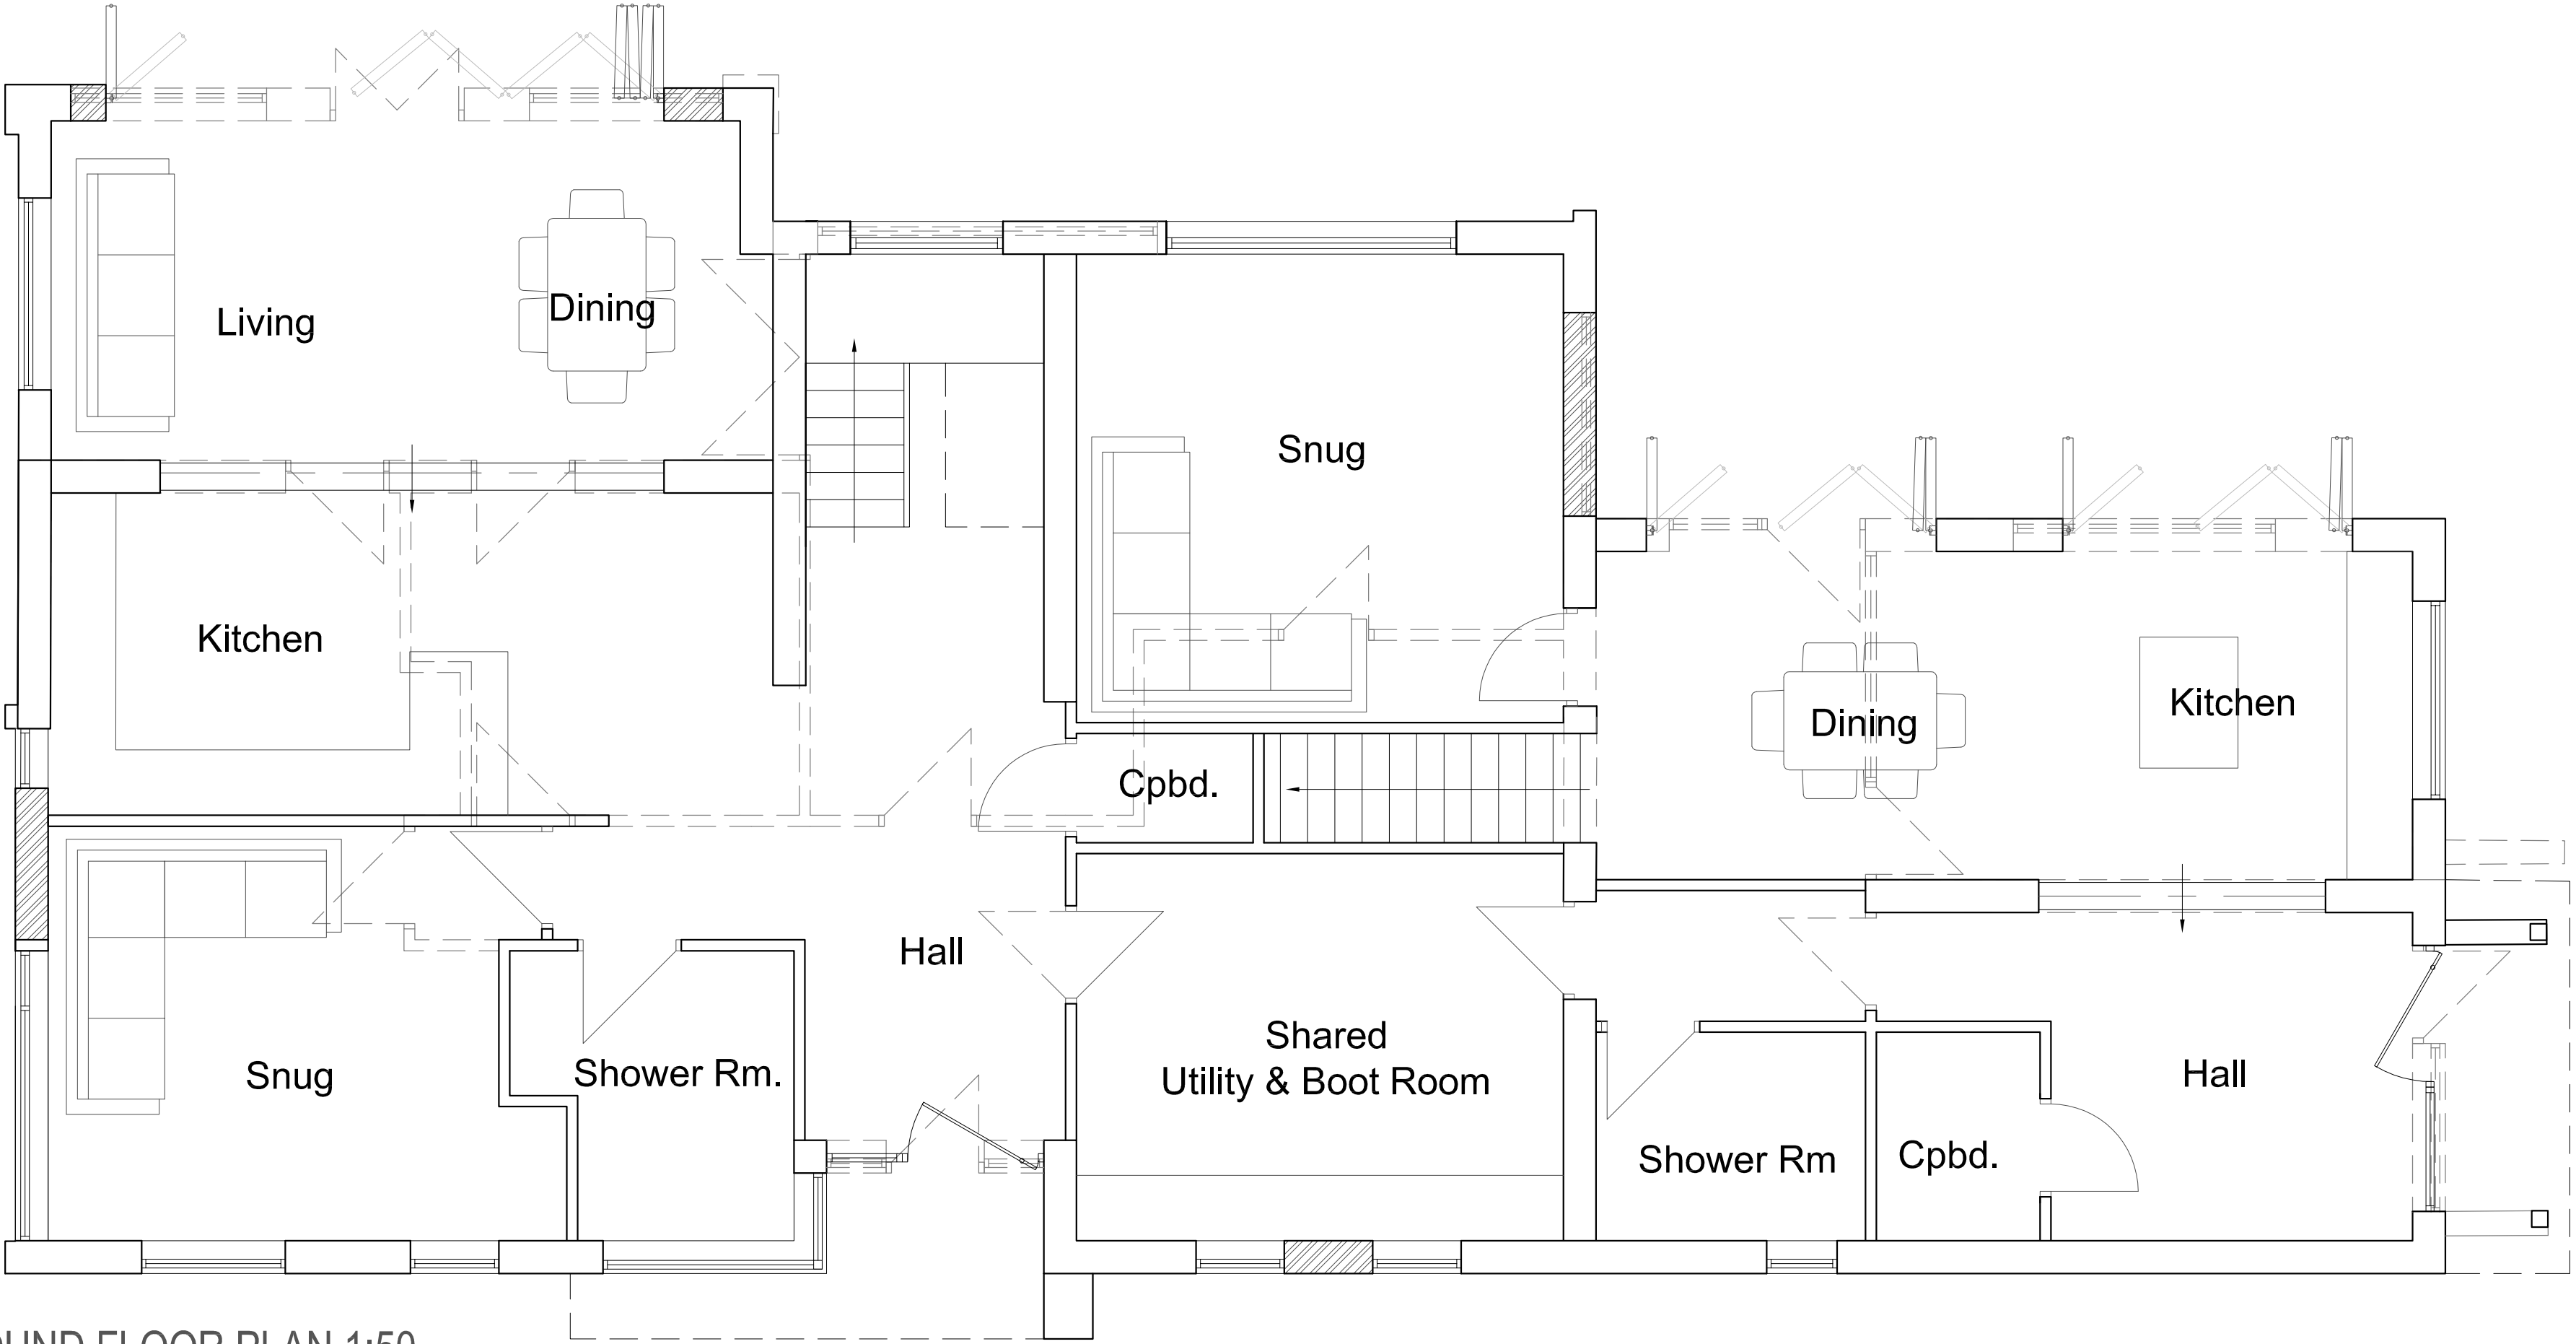

GROUND FLOOR PLAN 1:50



FIRST FLOOR PLAN 1:50

 

Hewitt&CarrArchitects

A: DaisyBank House | 17-19 Leek Road | Cheadle | ST10 1JE
T: 01538 756888
E: enquiries@hcarchitects.co.uk
W: www.hcarchitects.co.uk

Client
MR AND MRS C GREEN

Project
Proposed Alterations & Upwards Extension
to WILDWOOD, FARLEY LANE, ALTON, ST10 4BZ

Title
Floor Plans as Proposed

Status
Planning

Date
Mar 2021

Scale @A1
AS NOTED

Project No
01038

Drawing No.

AL(0)10

Drawn
KEW

Checked

Rev

Rev
H&C