

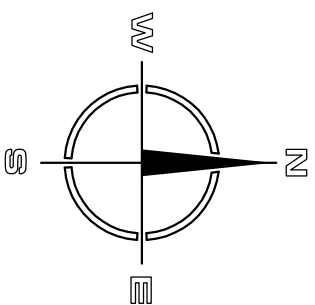
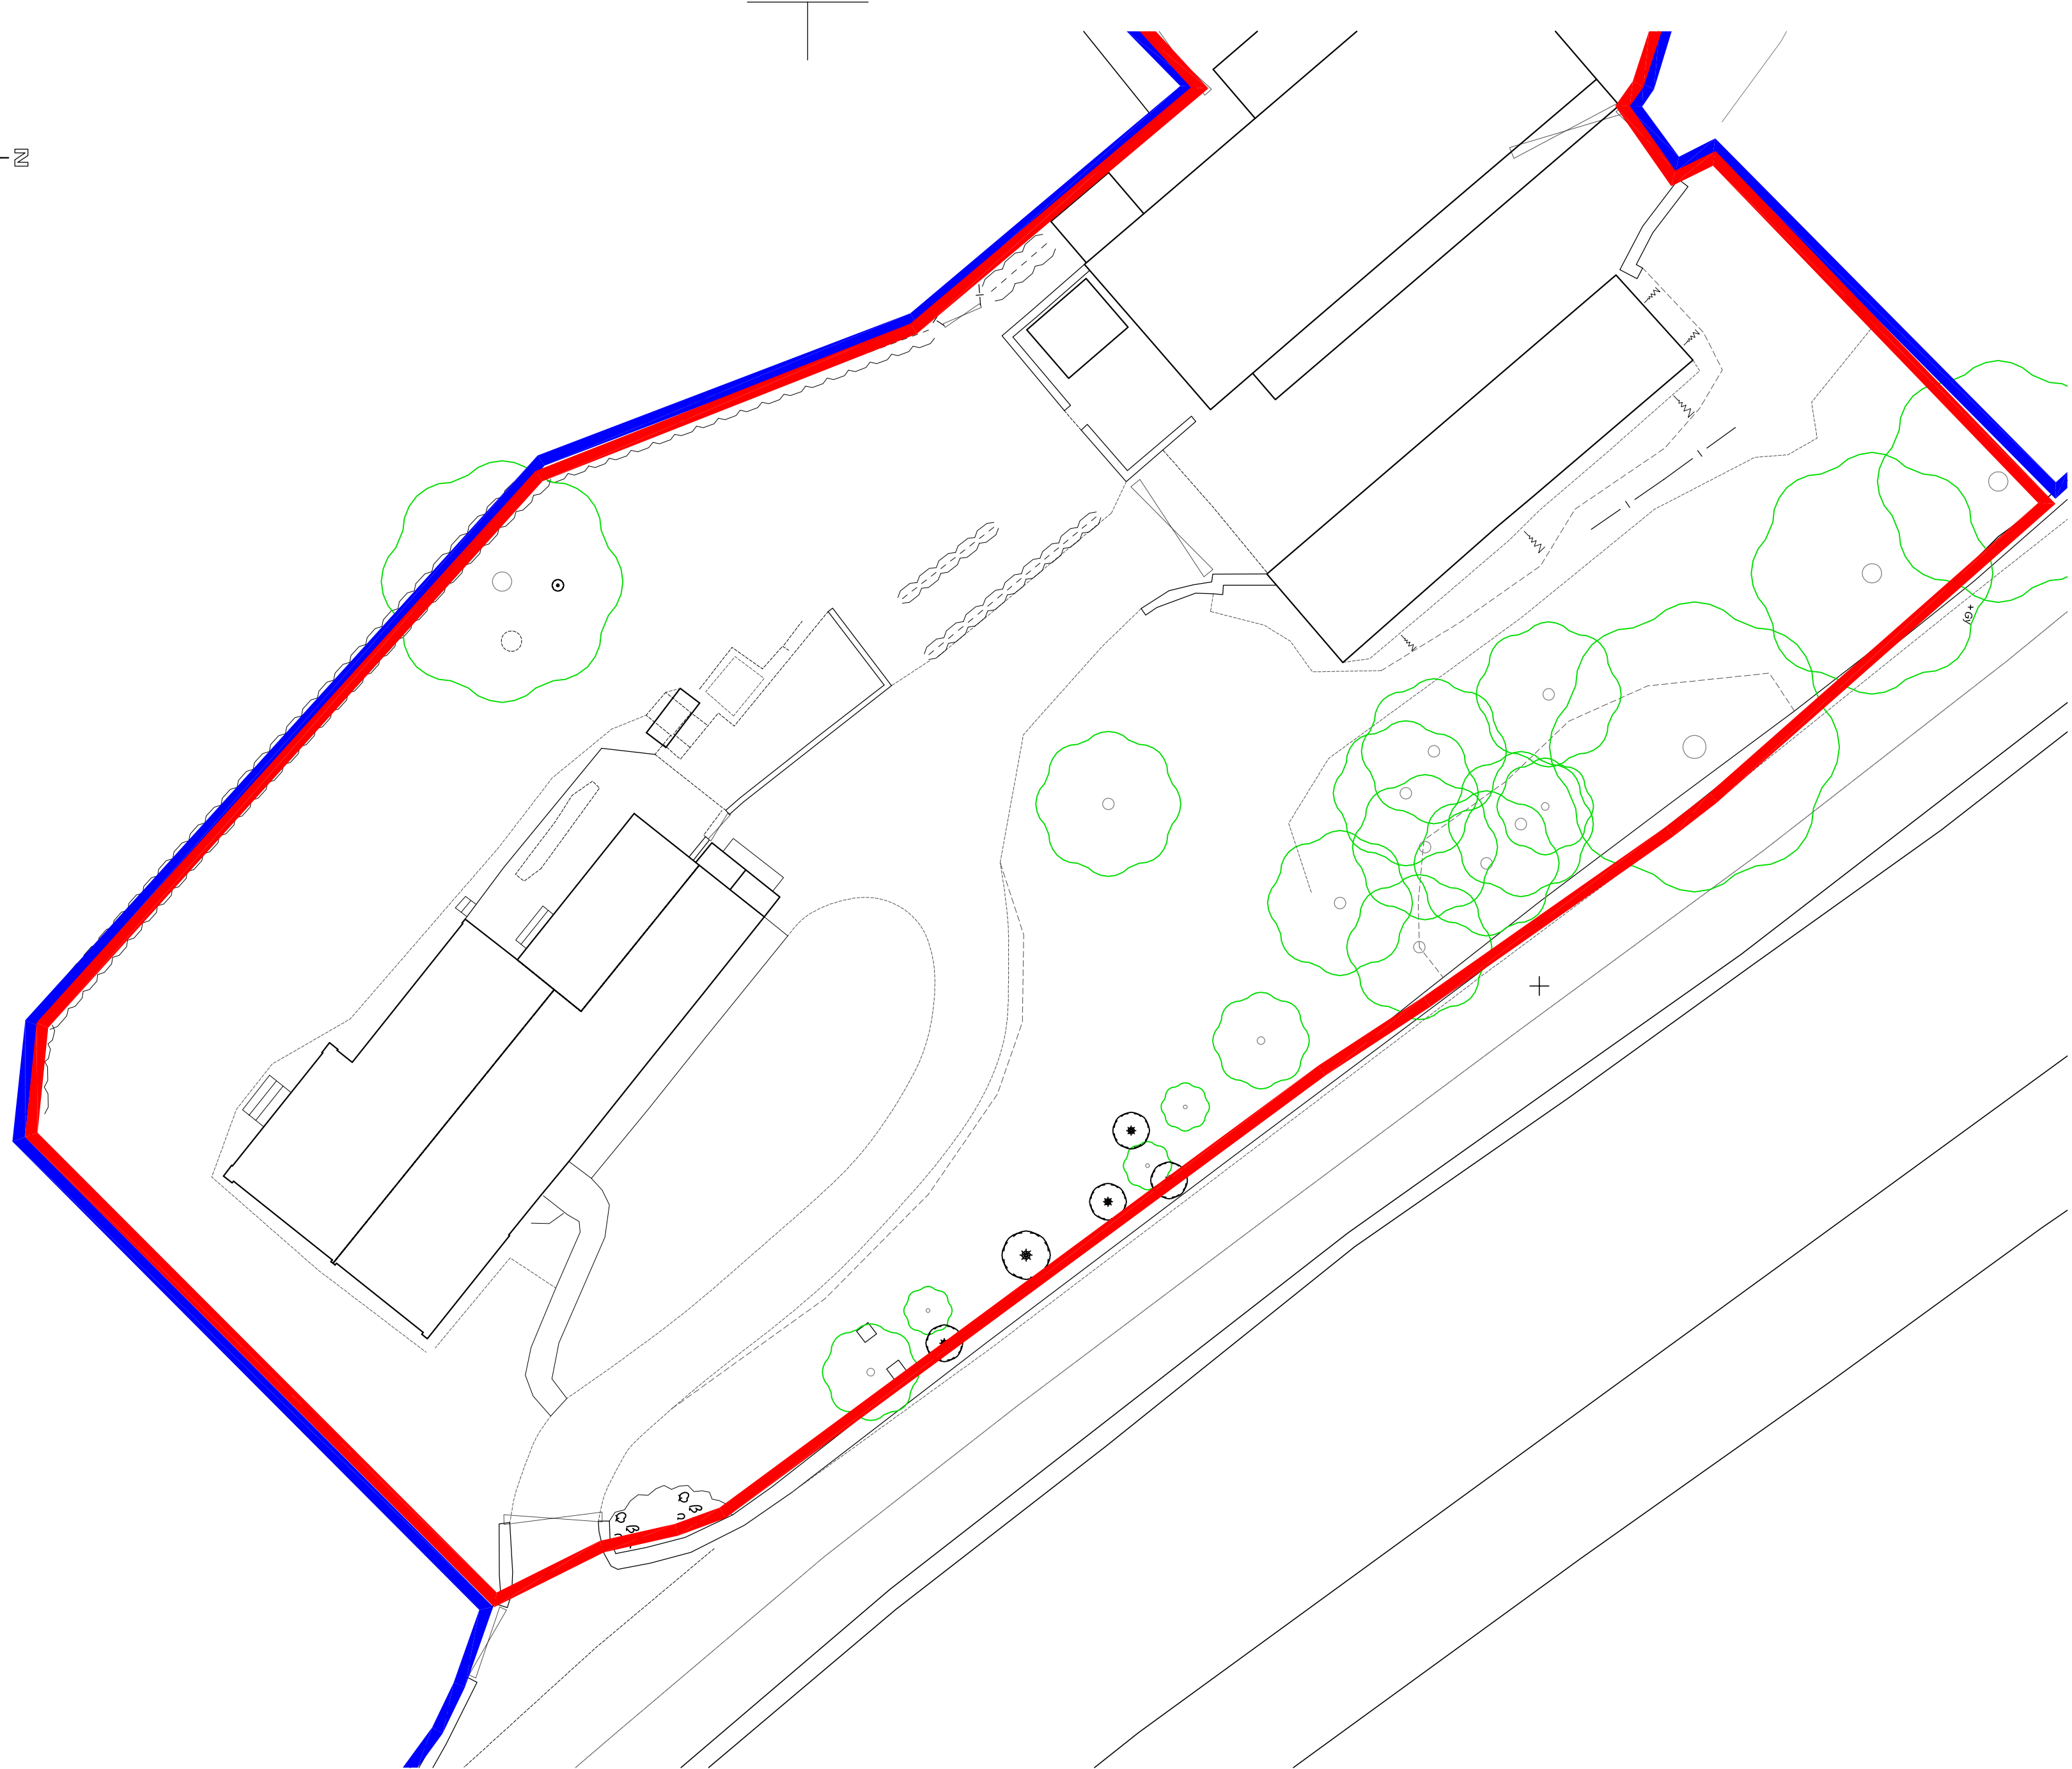


Rev	Down	Comments	Date


Copyright of this drawing is vested in the Architect and it must not be copied or reproduced without consent. If any drawing is reproduced without consent, the Architect shall not be responsible for any loss or damage. All dimensions must refer to the site and be acceptable for planning and building regulations. The Architect shall not be responsible for any loss or damage caused by any variation between drawing and site conditions. This drawing is for the use of the Client and is not to be used for any other purpose. THE ARCHITECT'S OFFICE SHALL BE RESPONSIBLE FOR THE ACCURACY OF THE INFORMATION PROVIDED TO THE CLIENT AND THE CLIENT SHALL BE RESPONSIBLE FOR THE ACCURACY OF THE INFORMATION PROVIDED TO THE ARCHITECT.

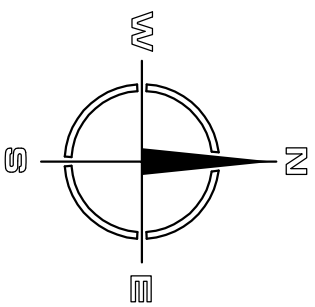

SITE PLAN AS EXISTING 1:200

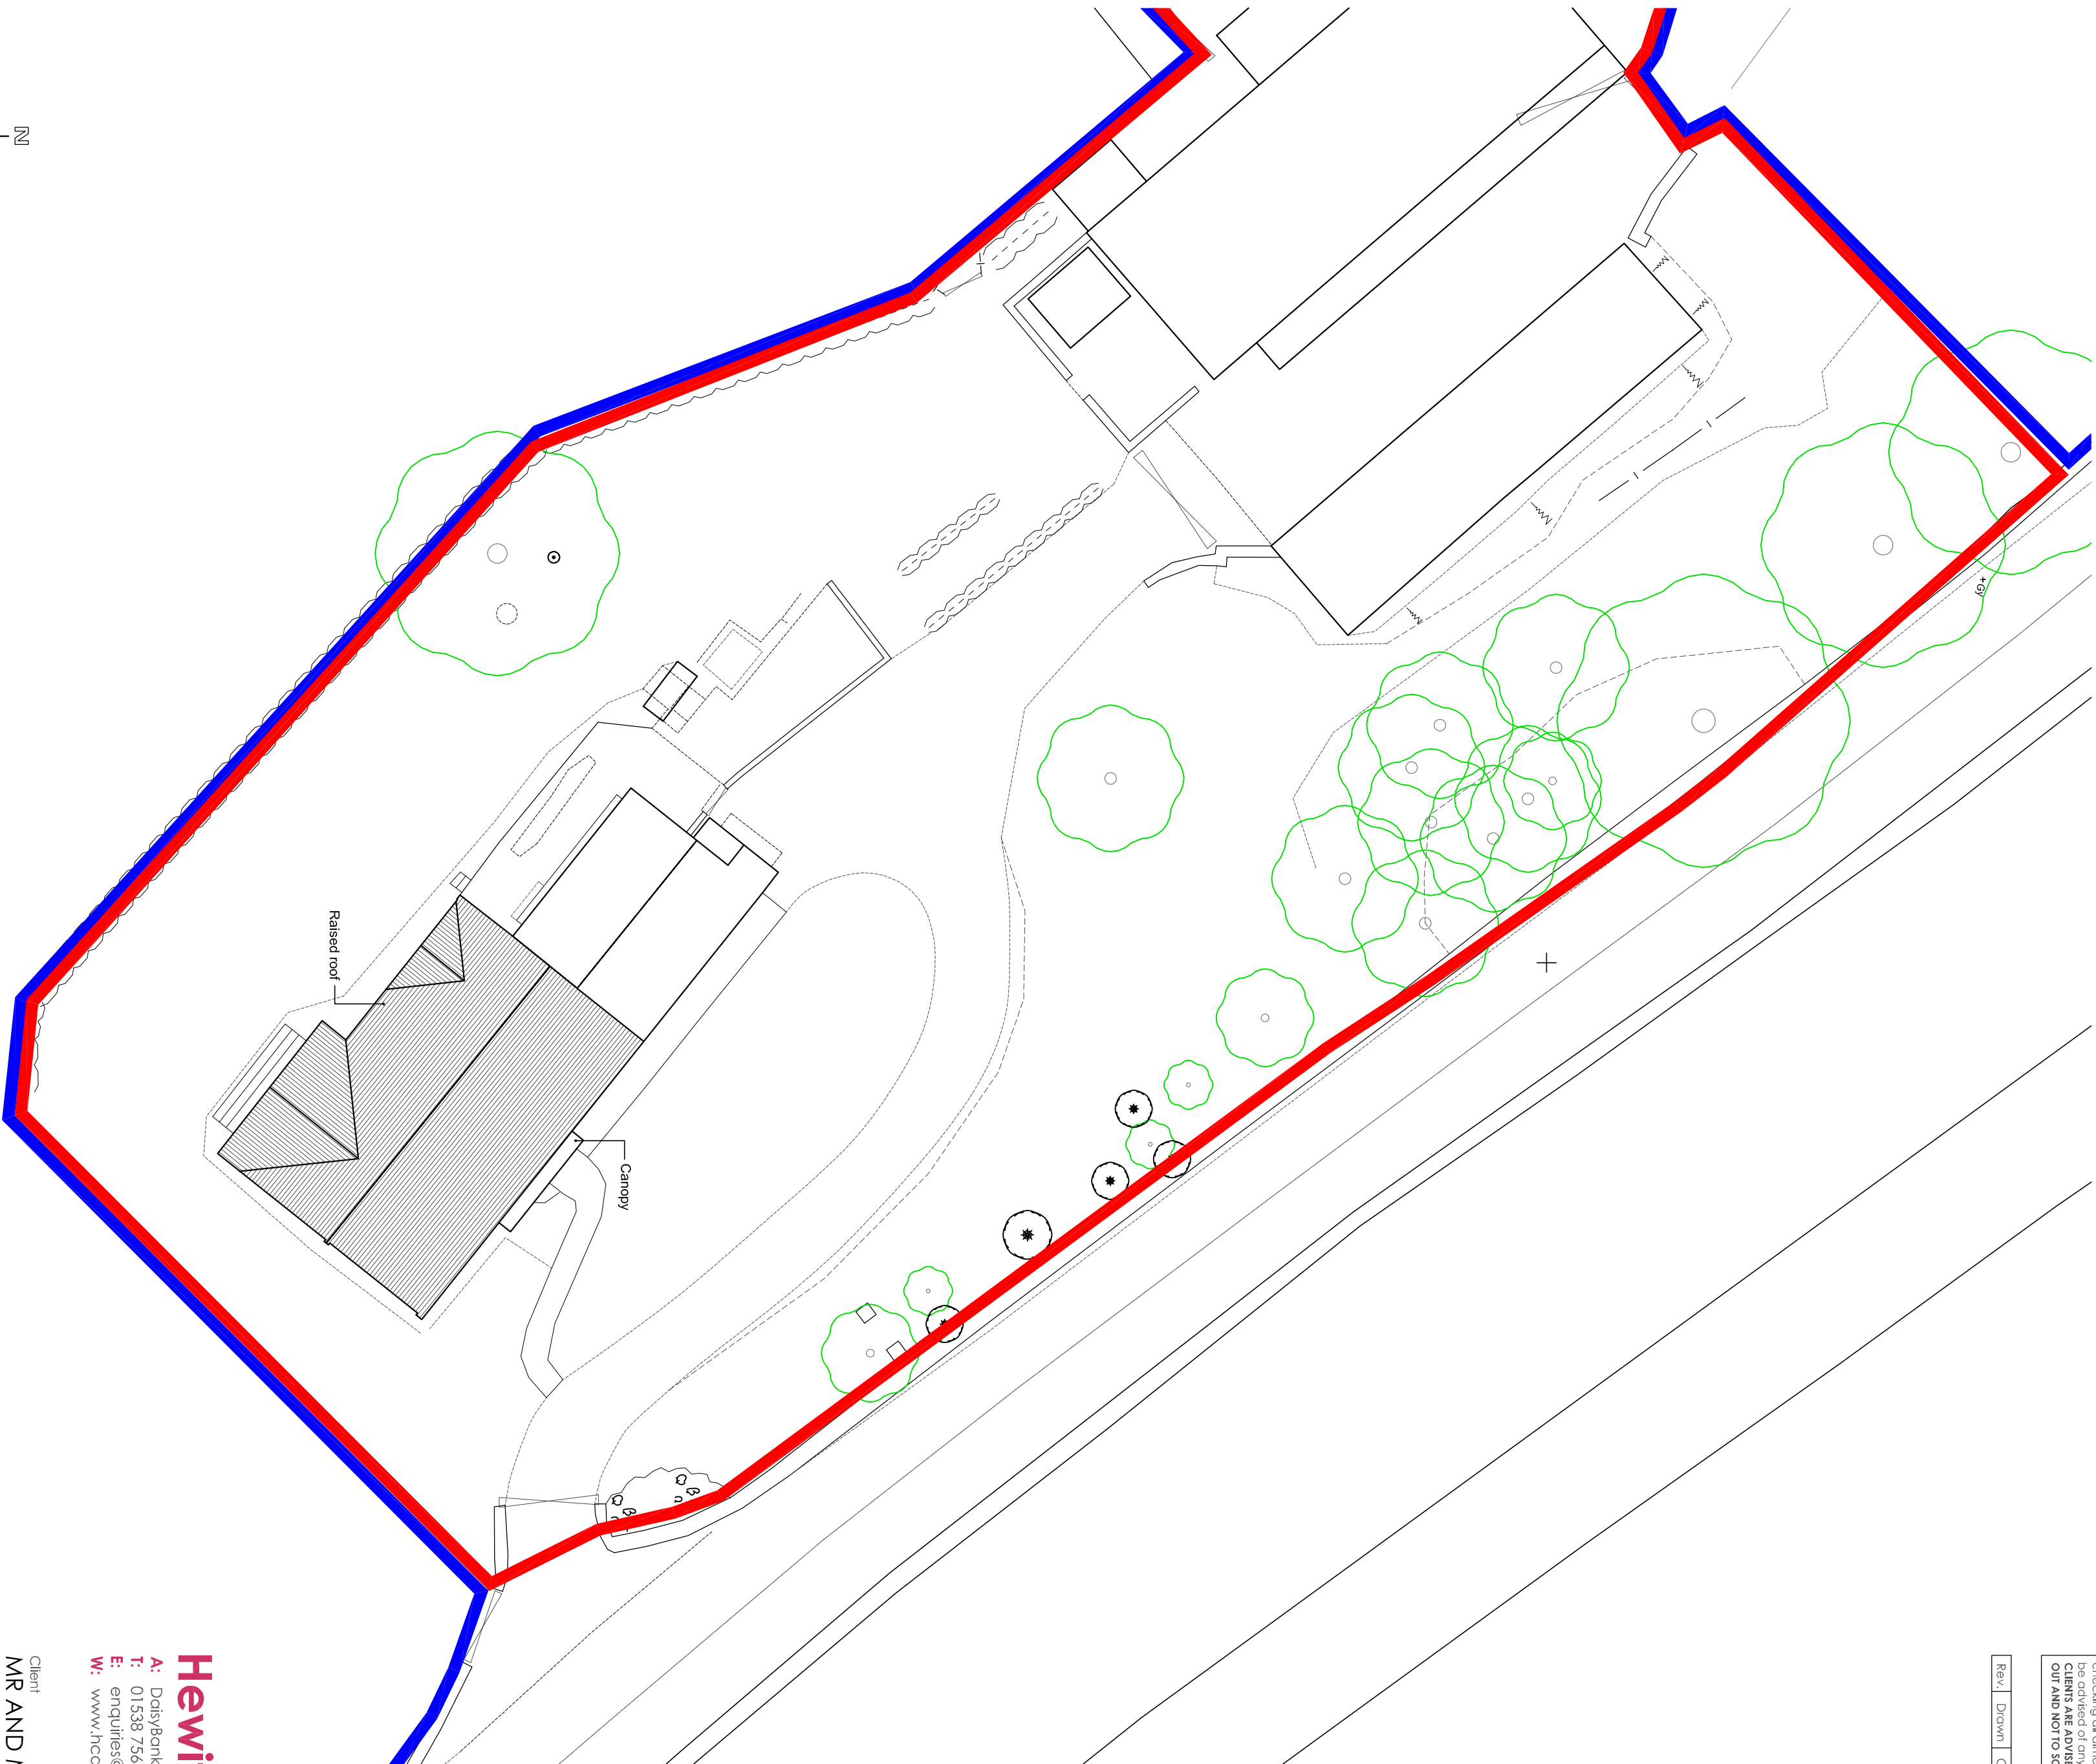

SITE PLAN AS PROPOSED 1:200

 

Hewitt&Carr Architects
A. Design House 117-119 Leek Road | Cheddle ST10 1JE
T. 01539 755899
E. enquiries@hccarchitects.co.uk
W. www.hccarchitects.co.uk

Client
MR AND MRS C GREEN

Project
Proposed Alterations & Upwards Extension
to WILDWOOD, FARLEY LANE, ALTON, ST10 4BZ

Title
Site Plan as Existing & Proposed

Drawn
Planning
Date
Mar 2021
Scale
@A1 1:200

Project No.
01038 AL(0)14

Drawing No.

Rev

File Ref: H:\REF