

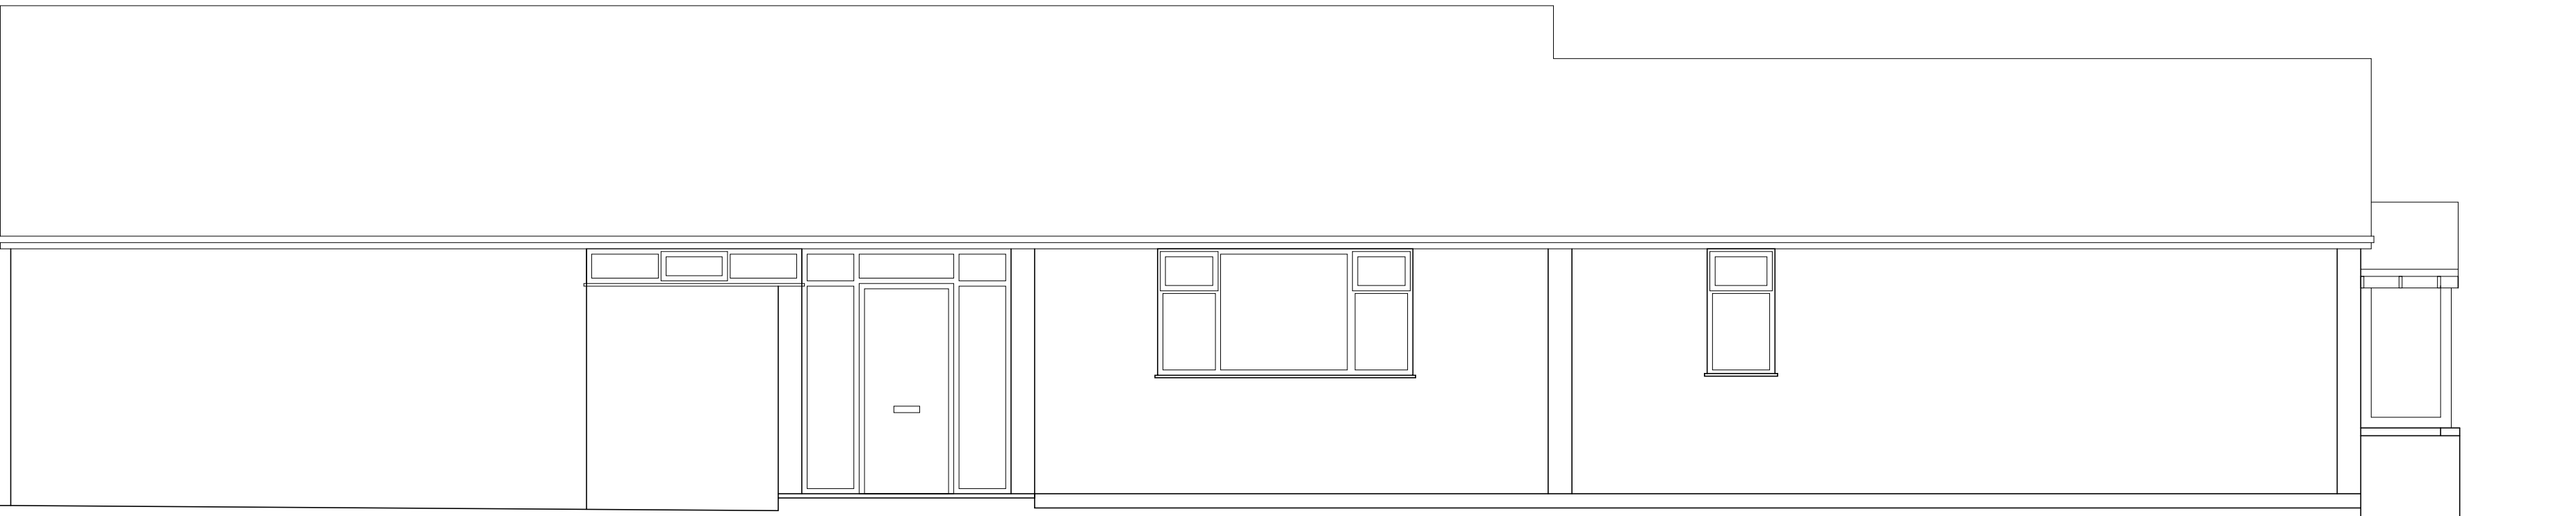


Copyright of this drawing is vested in the Architect and it must not be copied or reproduced without consent. Figured dimensions only are to be taken from this drawing. All contractors must visit the site and be responsible for taking and checking all dimensions relative to their work. Hewitt&Carr Architects Ltd are to be advised of any variation between drawings and site conditions. CLIENTS ARE ADVISED TO CLARIFY DIMENSIONS WITH THE ARCHITECT PRIOR TO SETTING OUT AND NOT TO SCALE FROM THE DRAWING.


Rev.	Drawn	Comments	Date
A	HMM	Minor amendments	08/01/2021

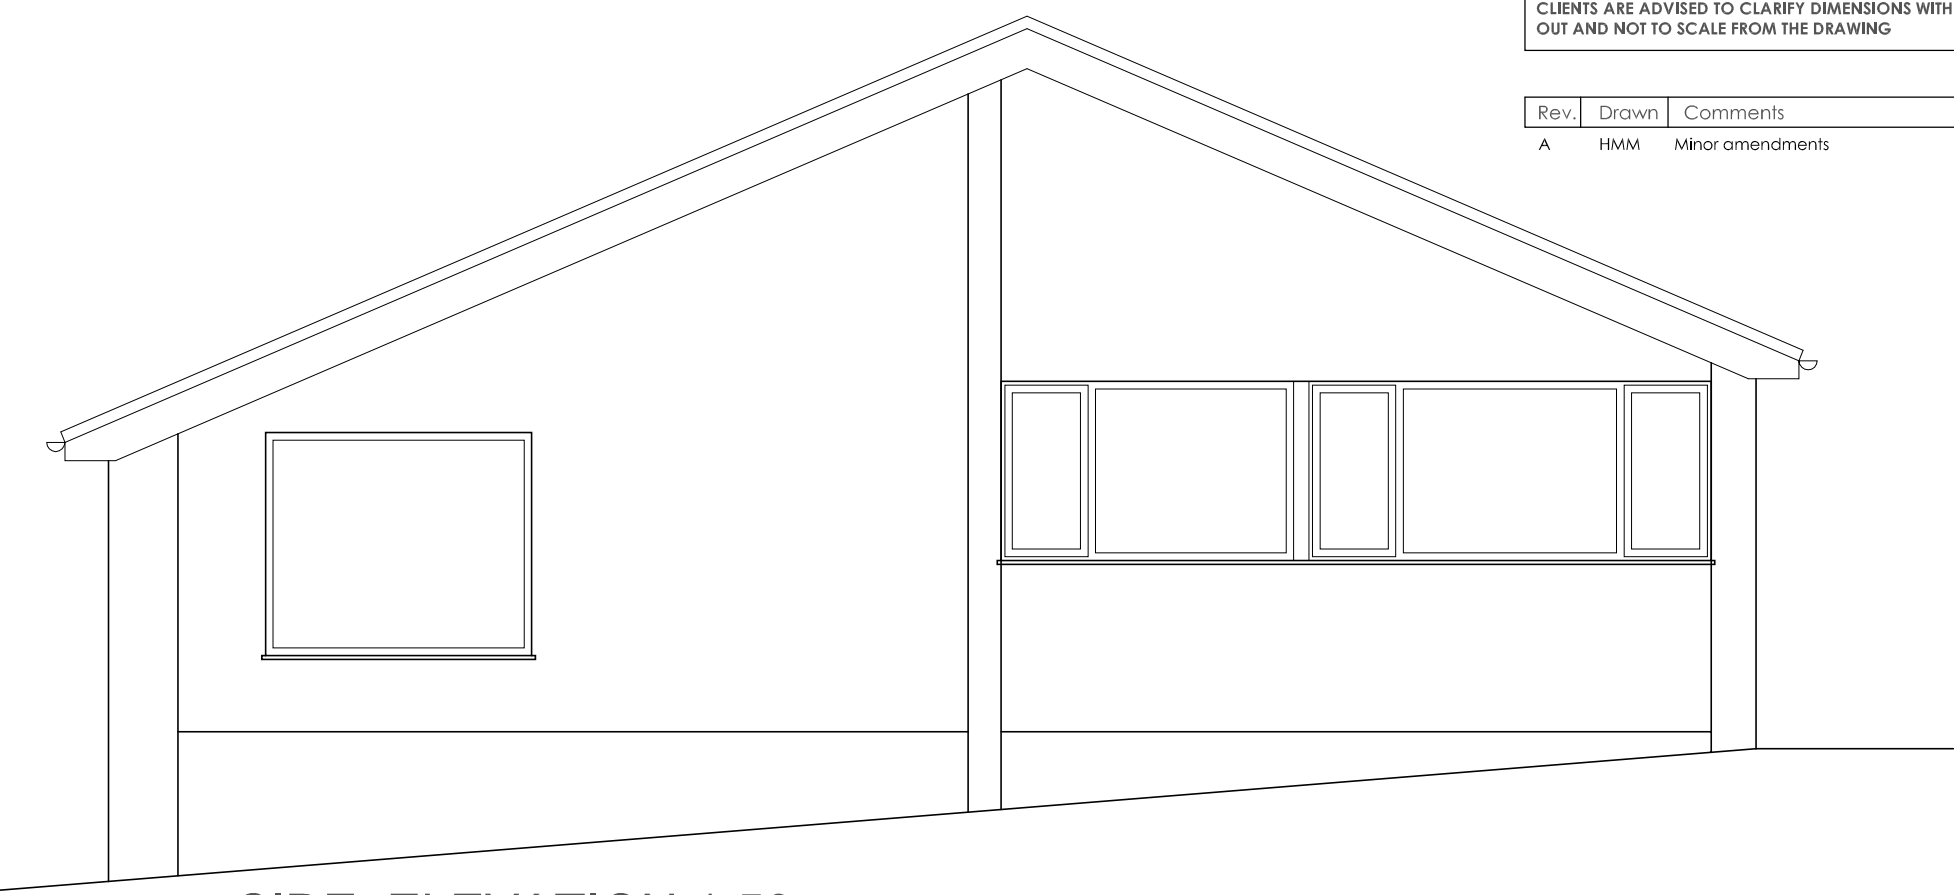


FRONT ELEVATION 1:50

 


SIDE ELEVATION 1:50

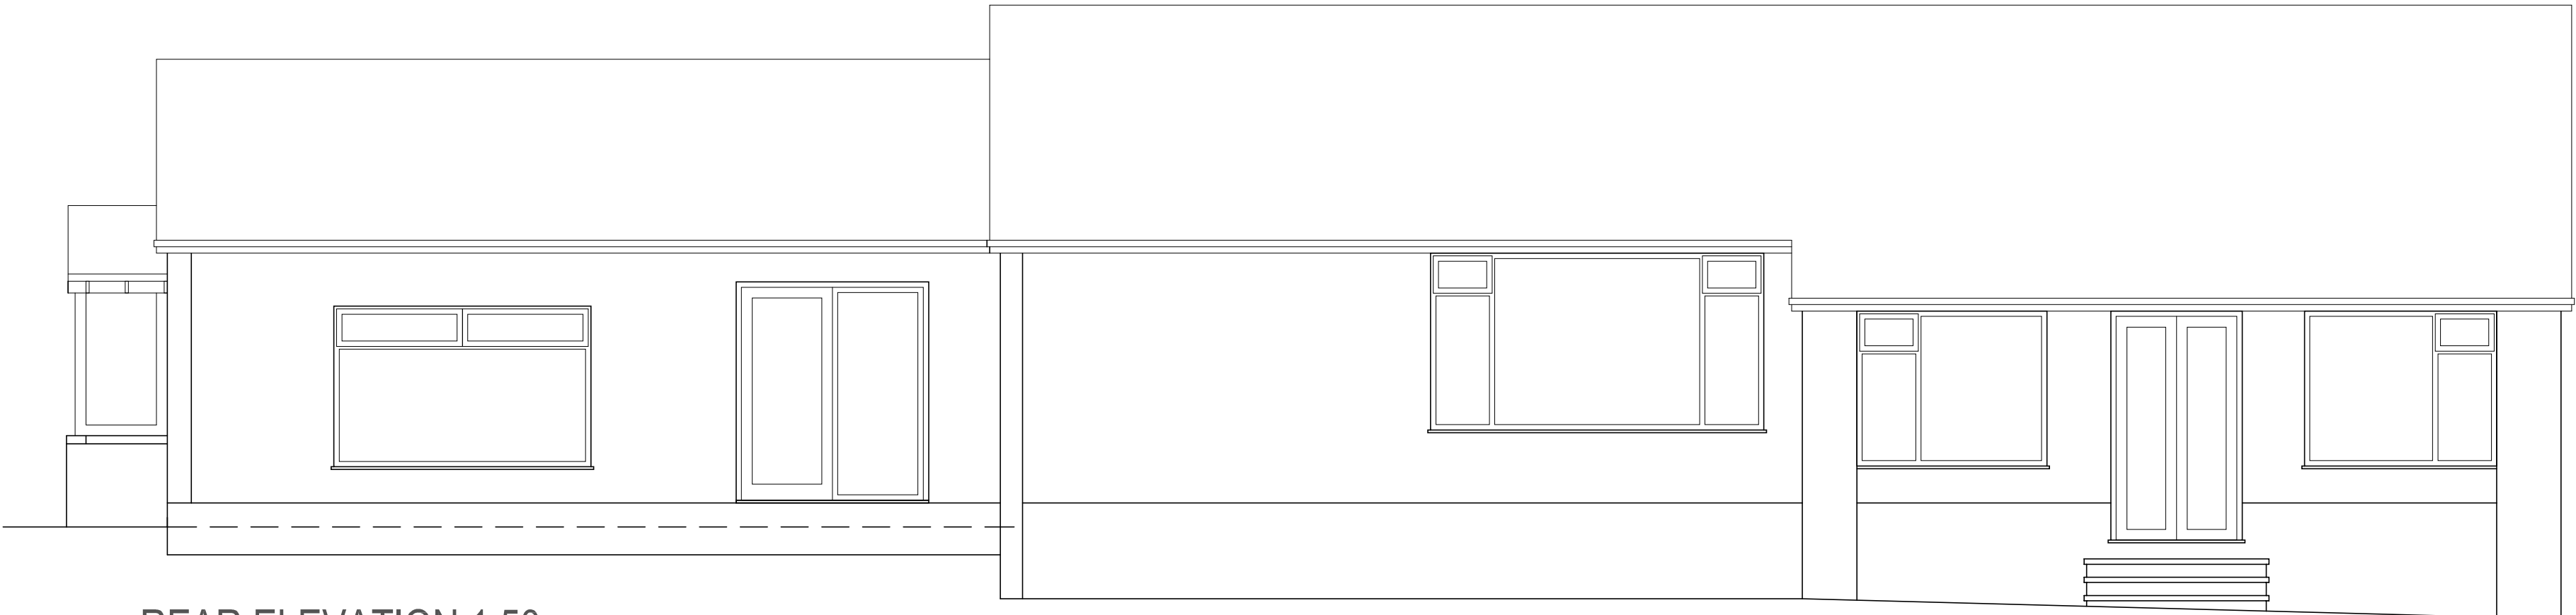



REAR ELEVATION 1:50

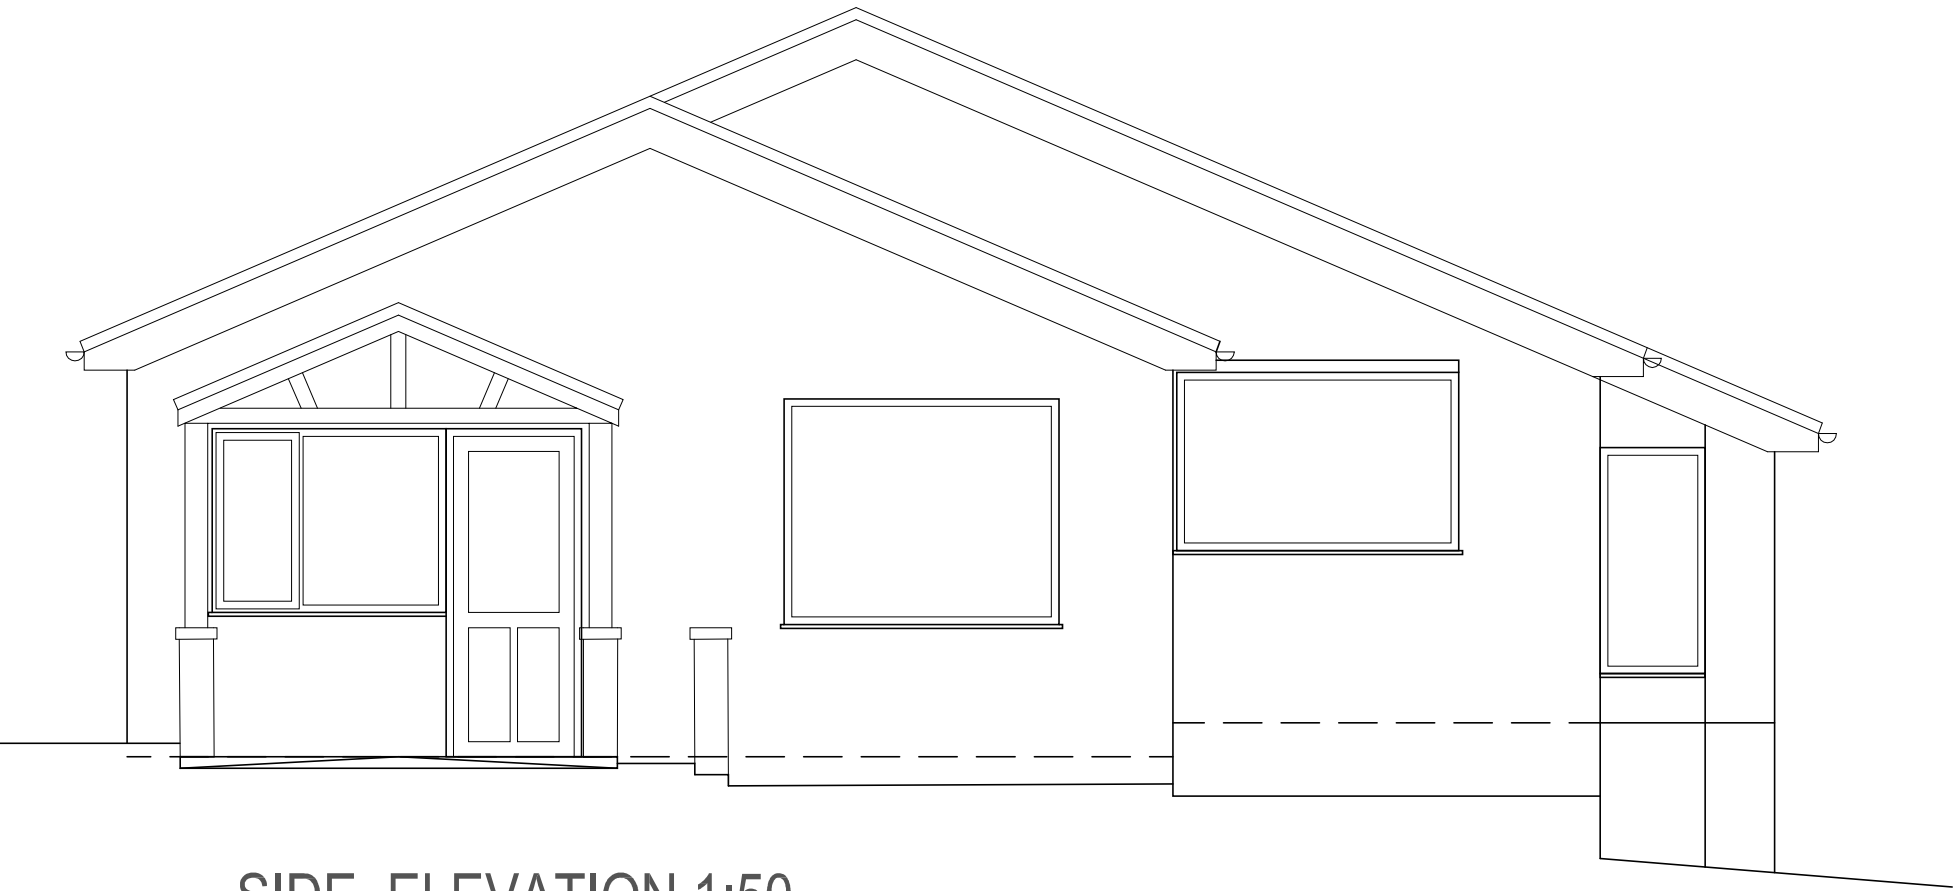

SIDE ELEVATION 1:50

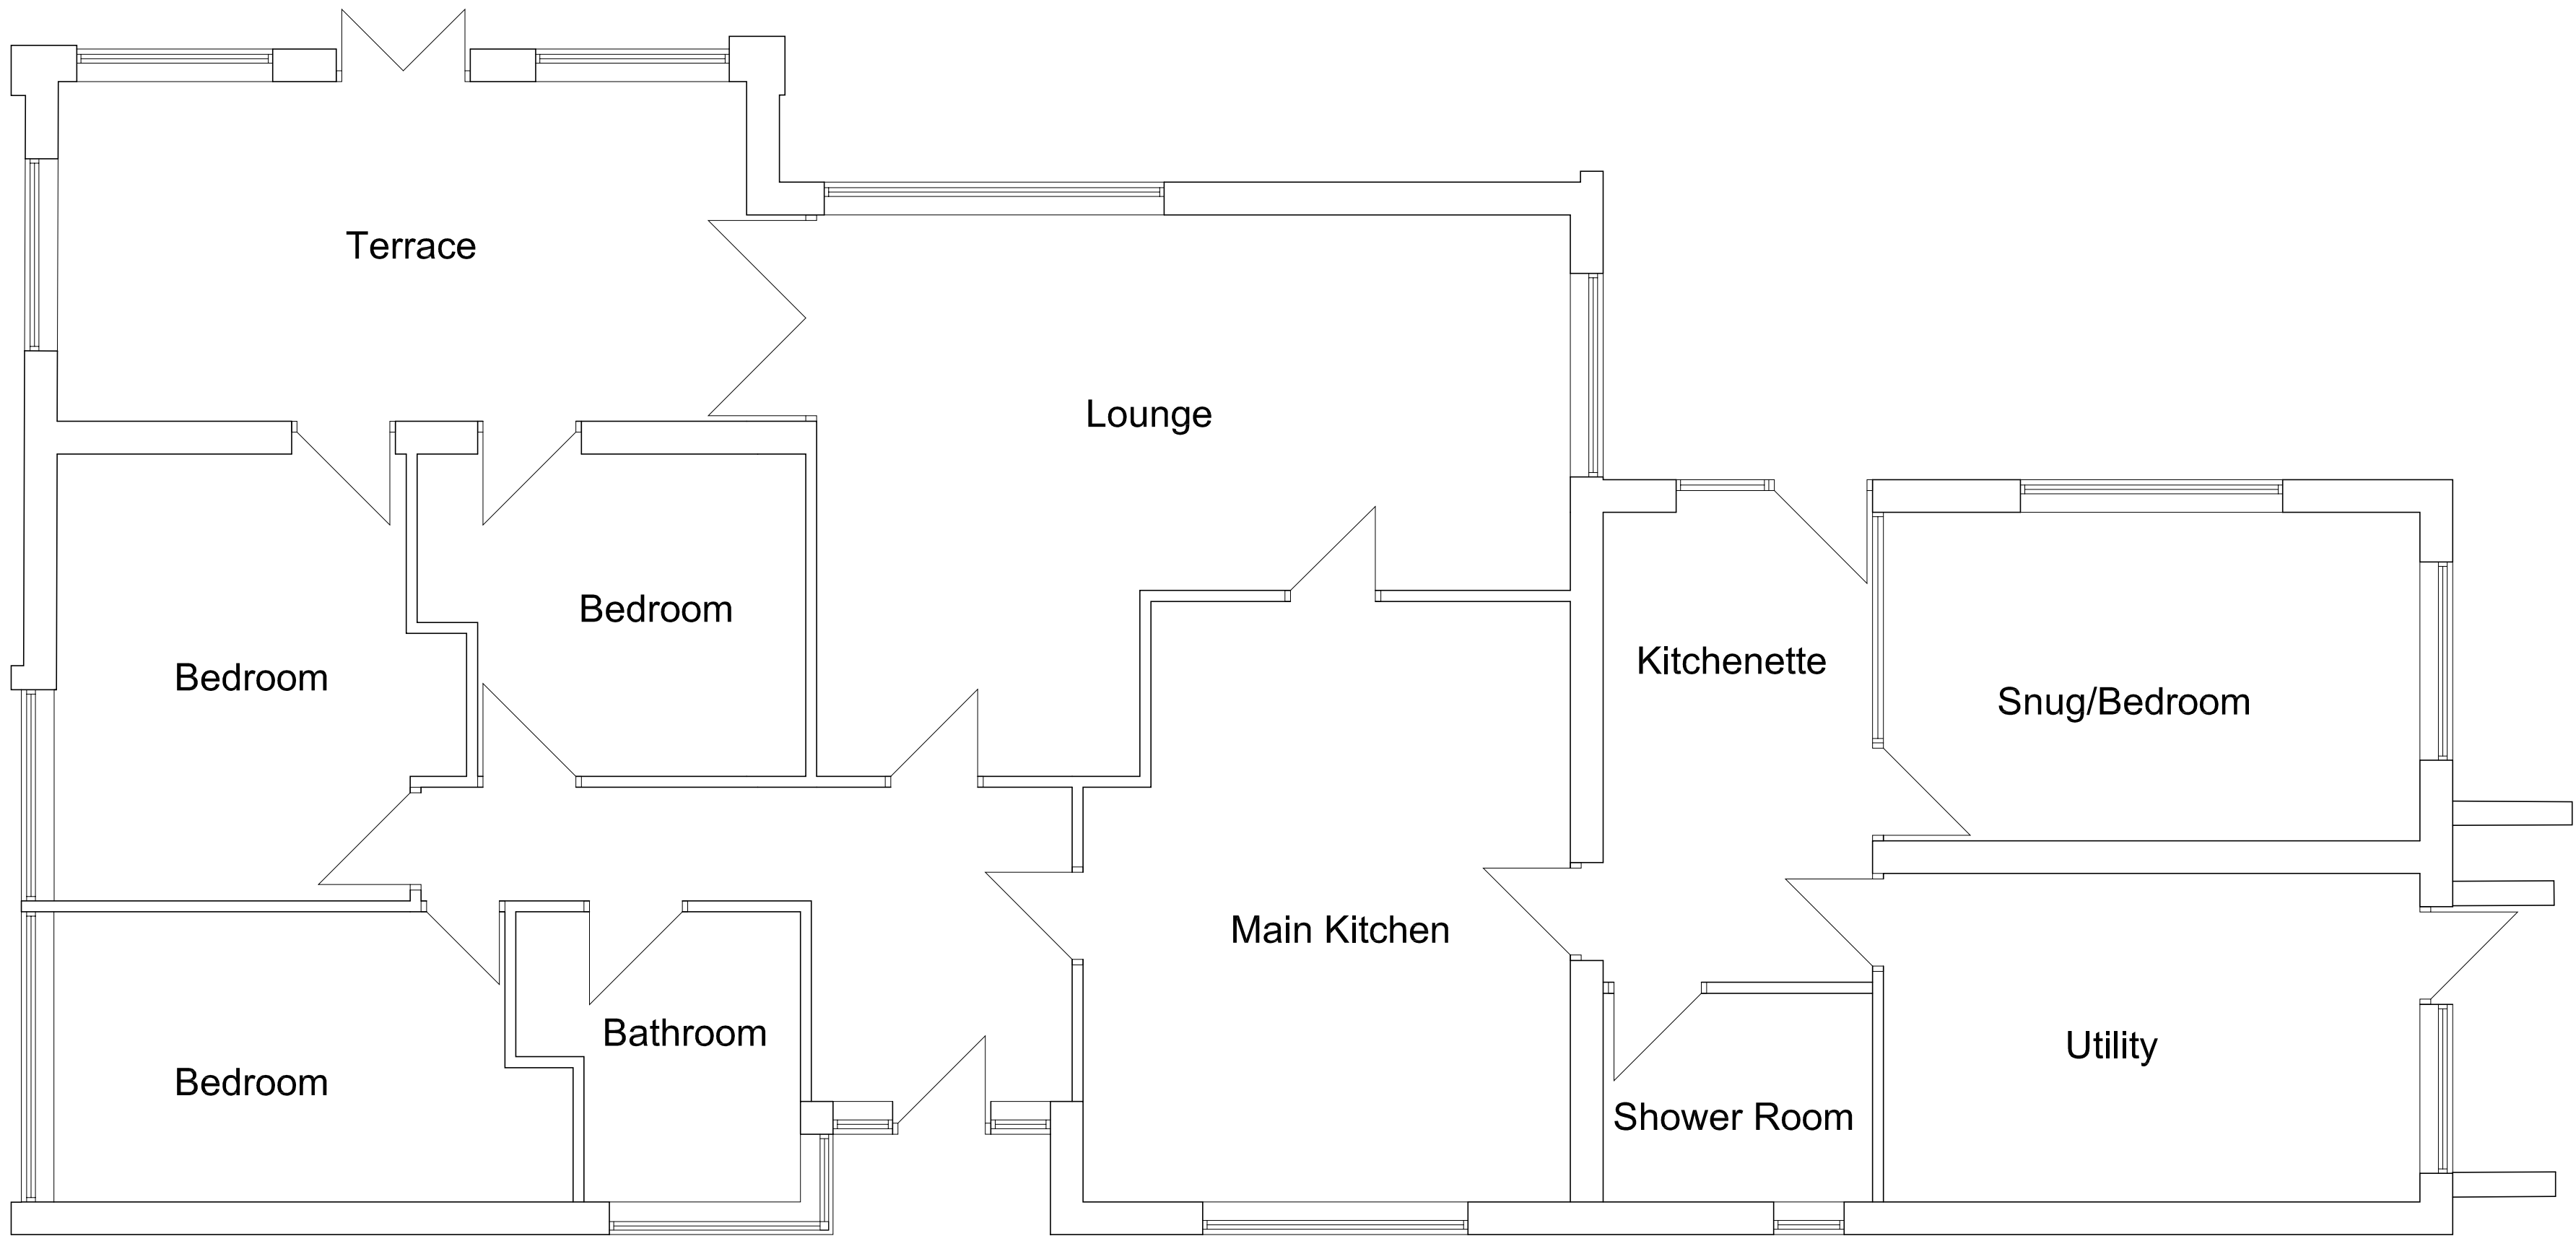

GROUND FLOOR PLAN 1:50

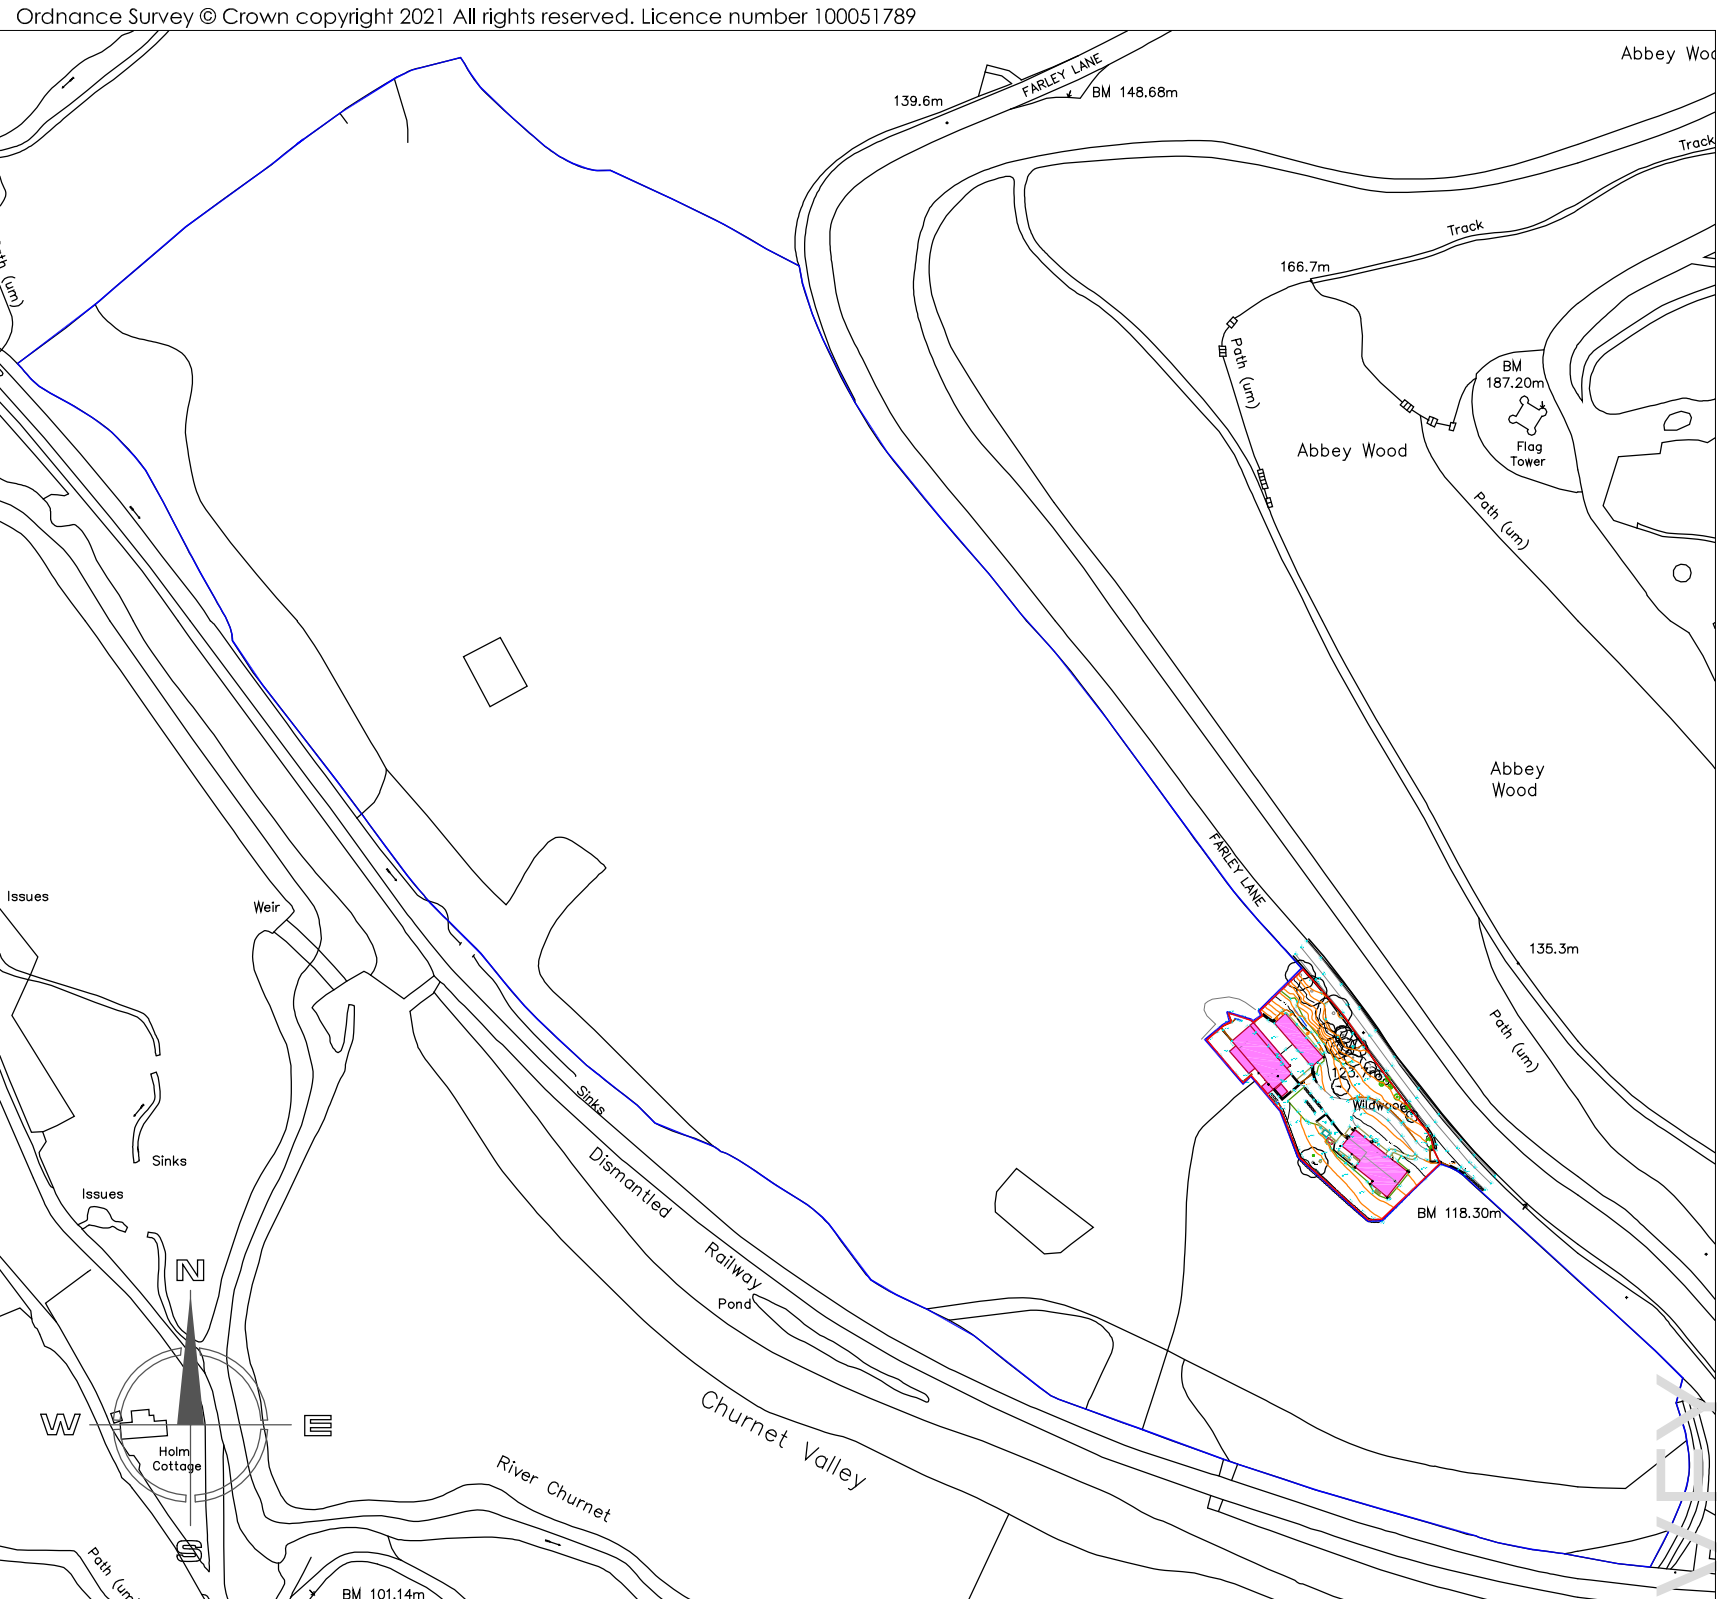 

SITE LOCATION PLAN 1:2500



Hewitt&CarrArchitects

A: DaisyBank House | 17-19 Leek Road | Cheadle | ST10 1JE
T: 01538 756888
E: enquiries@hcarchitects.co.uk
W: www.hcarchitects.co.uk

Client
MR AND MRS C GREEN

Project
PROPOSED NEW BUILD AT WILDWOOD,
FARLEY LANE, ALTON, ST10 4BZ

Title
PLANS AND ELEVATIONS AS EXISTING

Status
SURVEY

Date
JAN 2021

Scale @A1
AS NOTED

Project No
01038

Drawing No.
AL(0)01

Drawn
HMM

Checked

Rev
A