



VIEW FROM ROAD APPROACH FROM THE EAST



BIRDSEYE REAR VIEW



VIEW FROM SOUTH EAST




REAR VIEW

job 105 Woodhouse Lane
Rear Extensions

title 3D Images (Sheet 1)


date	scale	drawn by	dwg. no.	rev.
06.03.19	NTS	RA	GH02-3D-01	A

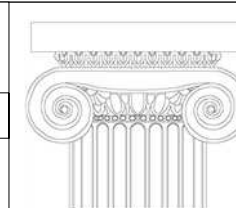

Ian Ankers architecture
Building and Design Consultants
Ryecroft Farm, Rushton Spencer, Macclesfield, SK11 0RP
t 01260 546944
e ross@ianankers.co.uk
w www.ianankers.co.uk



BIRDSEYE VIEW FROM WEST

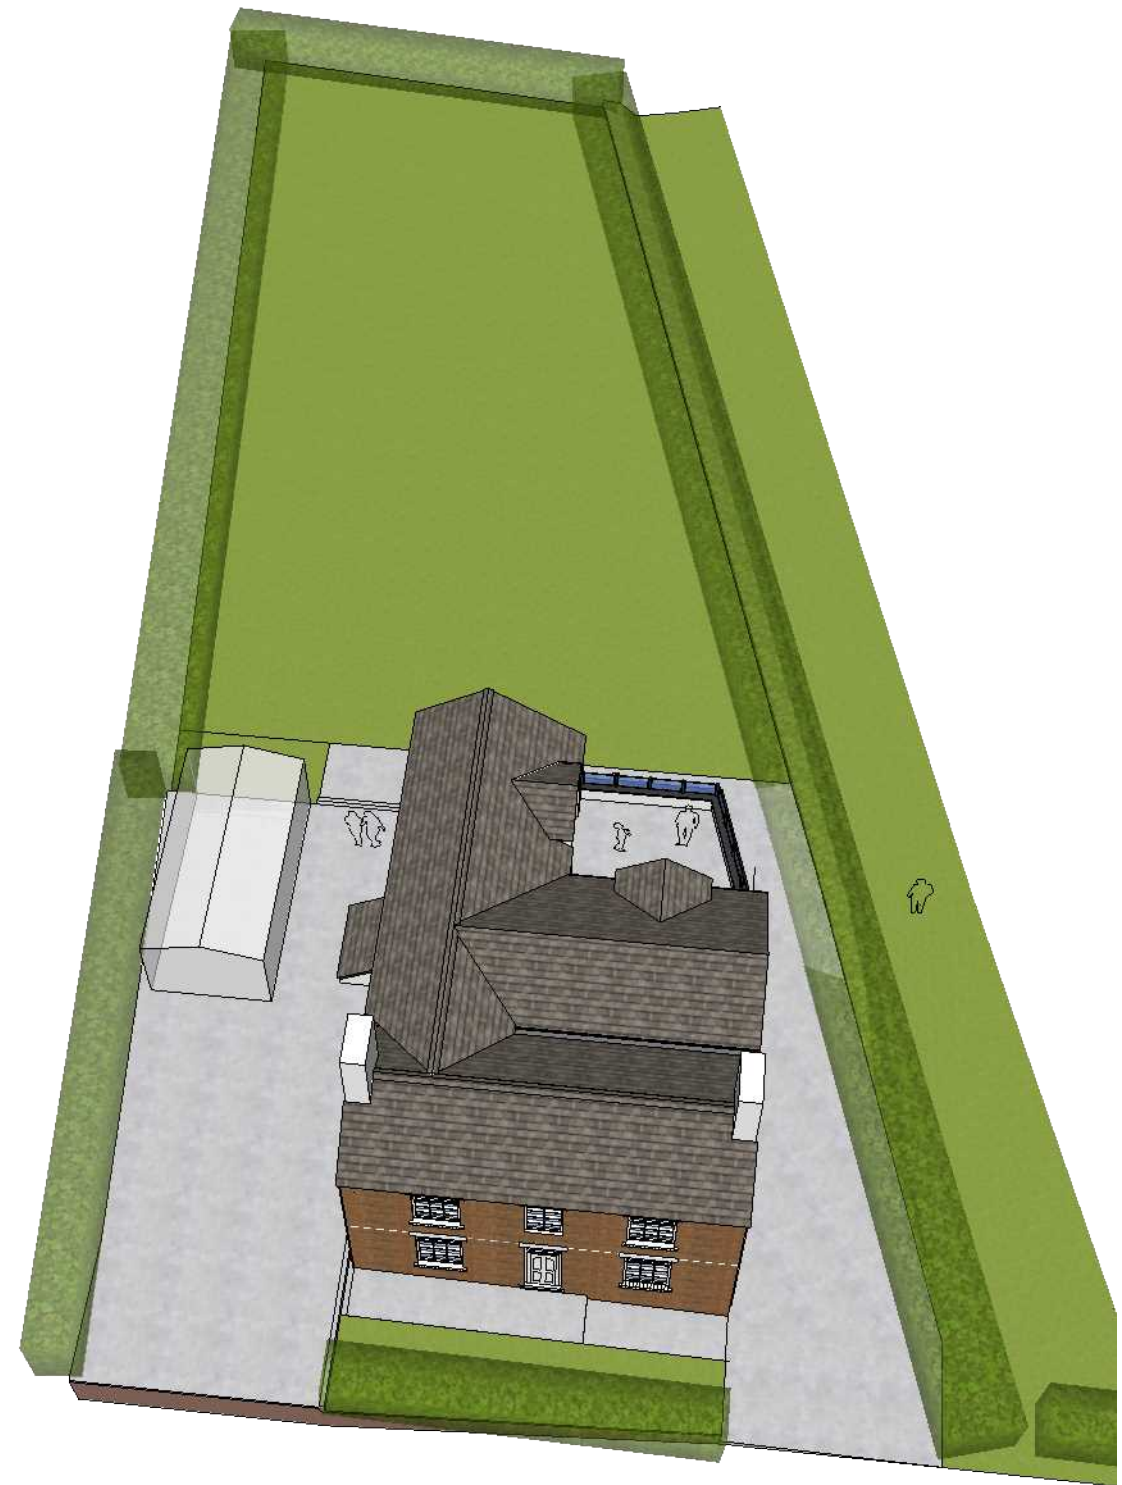


BIRDSEYE VIEW FROM NORTH

job	105 Woodhouse Lane Rear Extensions				
title	3D Images (Sheet 2)				
date	scale	drawn by	dwg. no.	rev.	
06.03.19	NTS	RA	GH02-3D-02	A	



Ian Ankers architecture
 Building and Design Consultants
 Ryecroft Farm, Rushton Spencer, Macclesfield, SK11 0RP
 t 01260 546944
 e ross@ianankers.co.uk
 w www.ianankers.co.uk

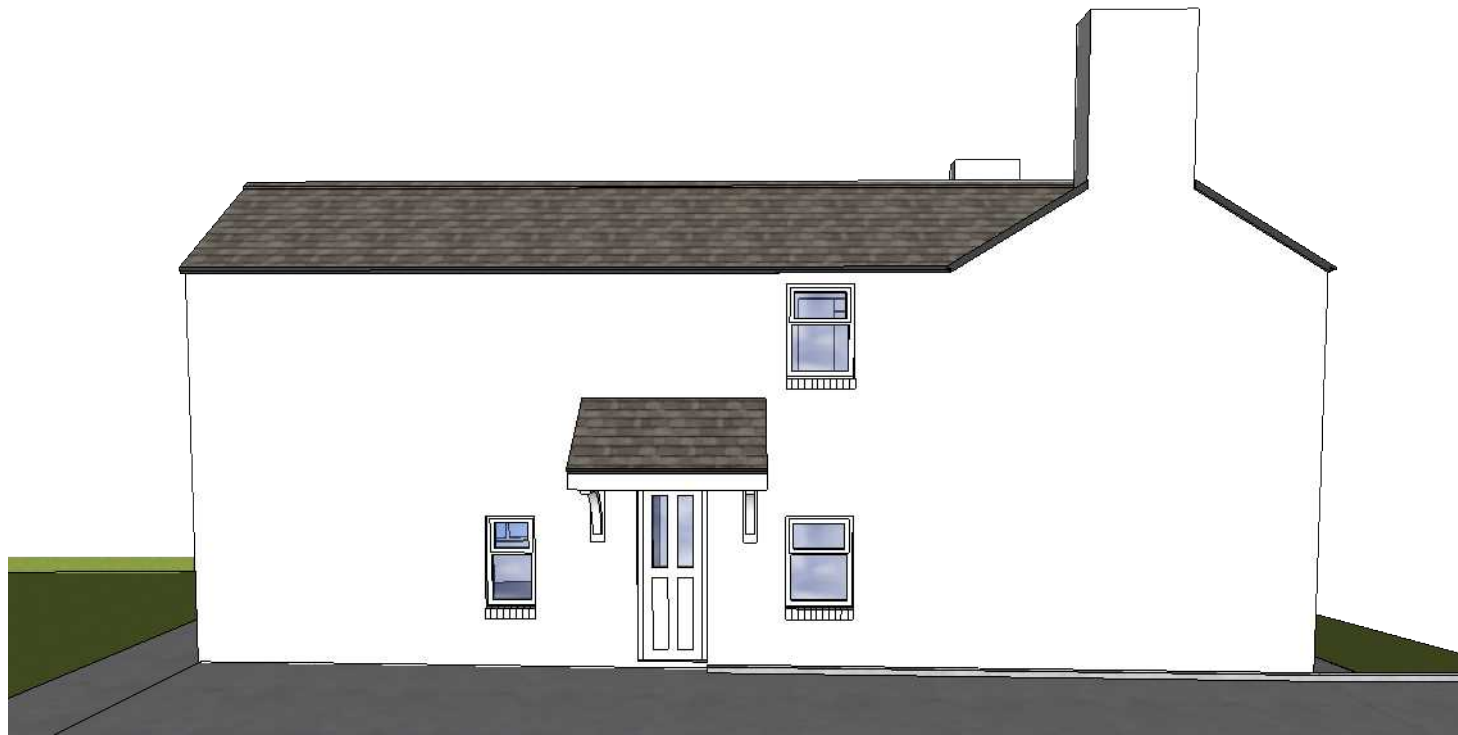

EAST ELEVATION



REAR ELEVATION



WEST ELEVATION



FRONT ELEVATION

job	105 Woodhouse Lane Rear Extensions				
title	3D Images (Sheet 3)				
date	scale	drawn by	dwg. no.	rev.	 Ian Ankers architecture Building and Design Consultants Rycroft Farm, Rushton Spencer, Macclesfield, SK11 0RP t 01260 546944 e ross@ianankers.co.uk w www.ianankers.co.uk
06.03.19	NTS	RA	GH02-3D-03	A	