




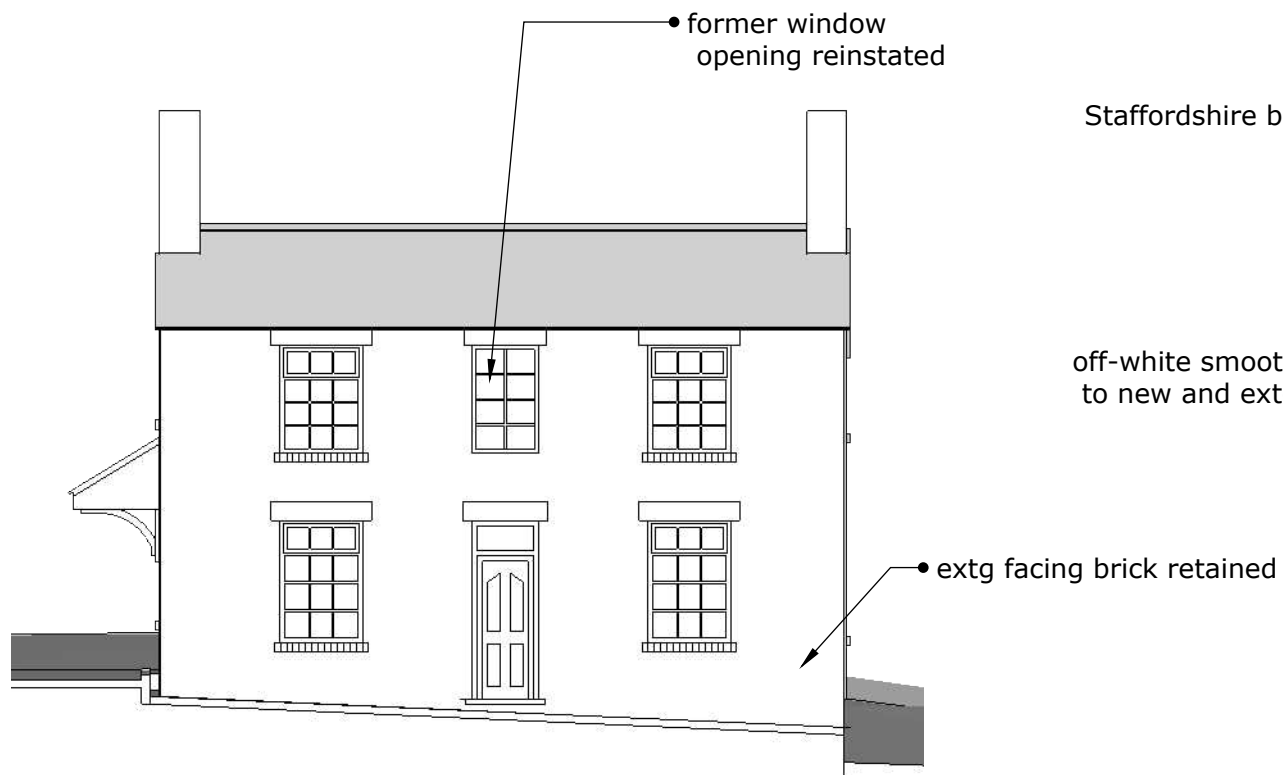


FRONT ELEVATION

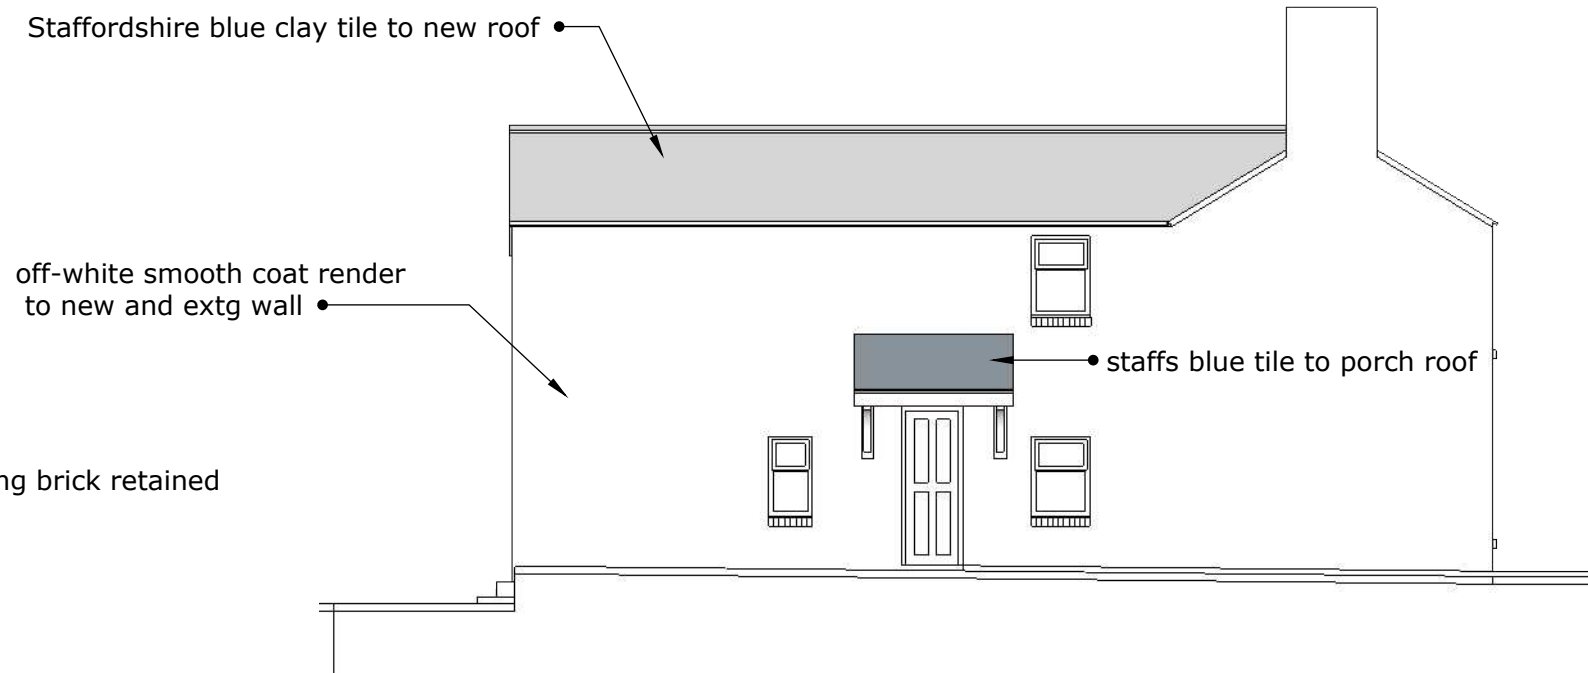


EAST ELEVATION

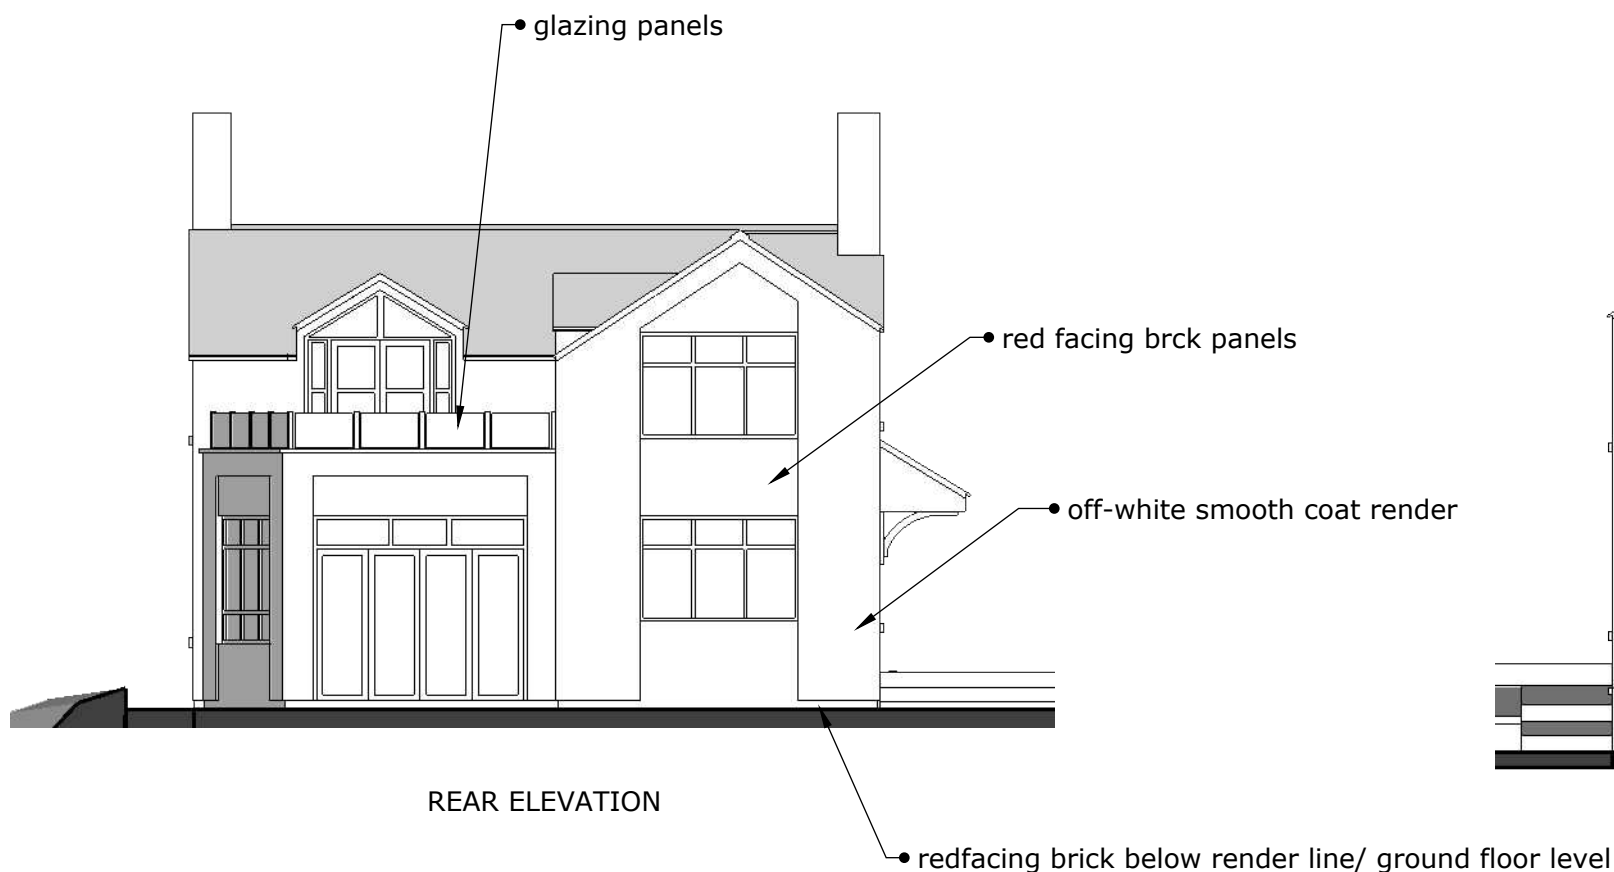

REAR ELEVATION

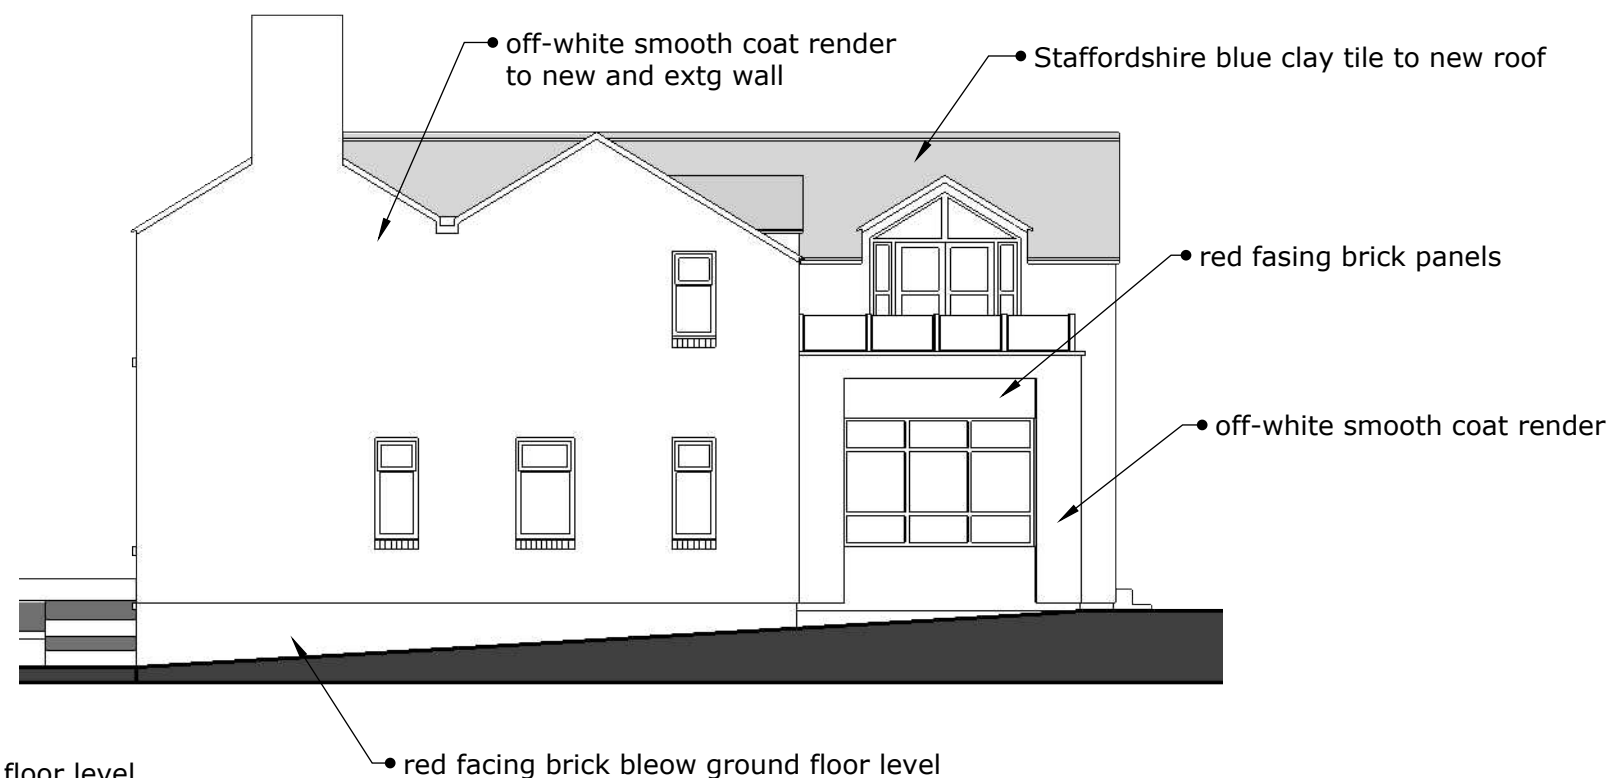

WEST ELEVATION

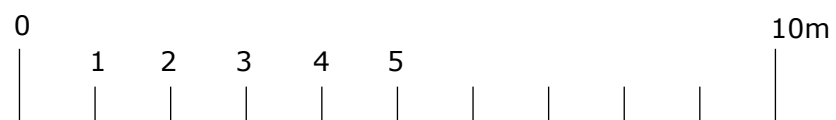

job	105 Woodhouse Lane, Biddulph Moor Extensions and Alterations			
title	Elevations as Proposed			
date	scale	drawn by	dwg. no.	rev.
10.03.21	1:100 @ A3	RA	105WL-06	.



Ian Ankers architecture
Building and Design Consultants
Ryecroft Farm, Rushton Spencer, Macclesfield, SK11 0RP
t 01260 546944
e ross@ianankers.co.uk
w www.ianankers.co.uk