



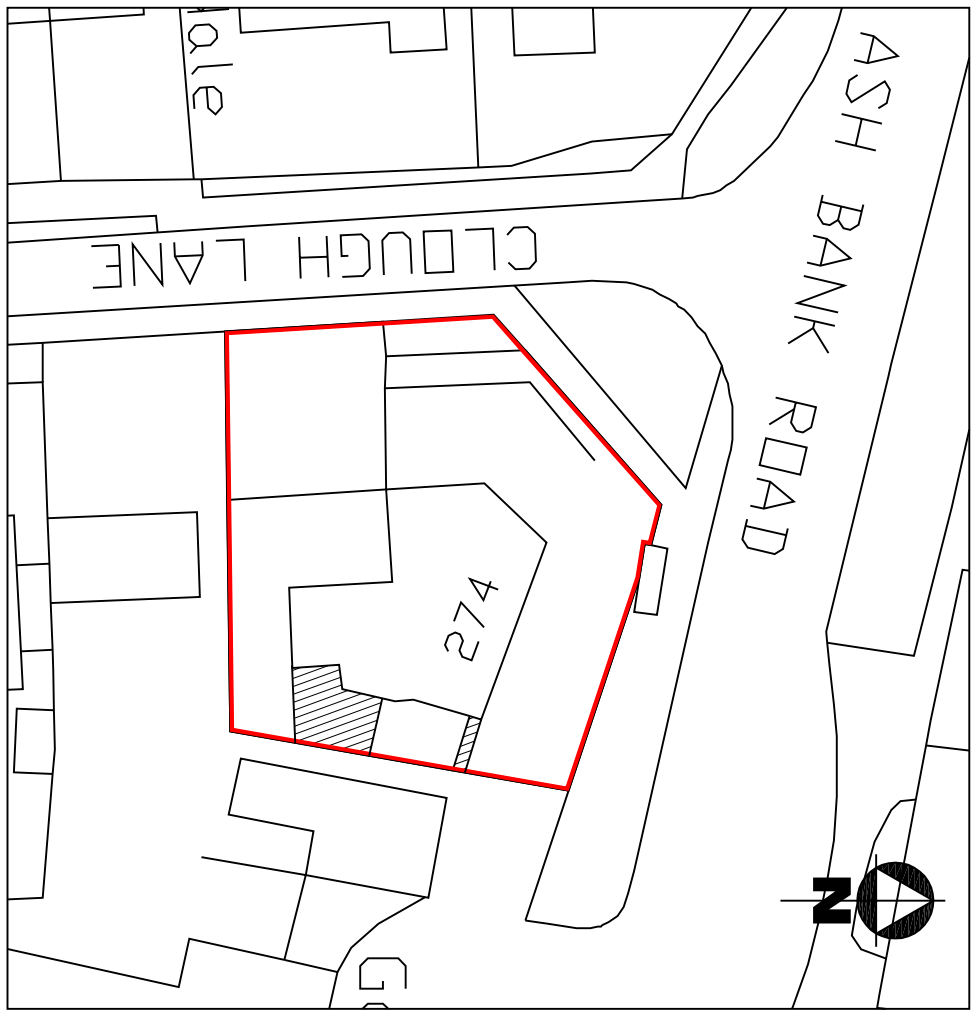


Site Plan (scale 1:500)

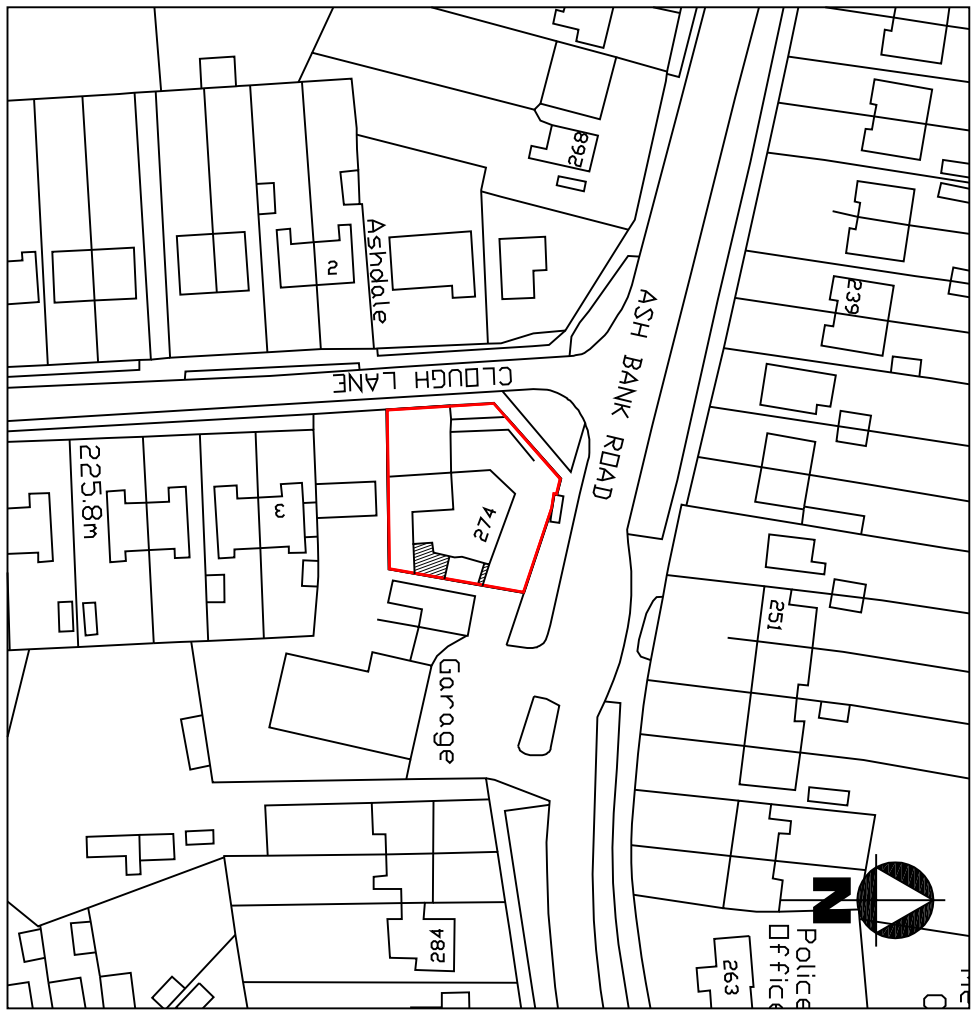


Location Plan (scale 1:1250)


Ordnance Survey © Crown Copyright 2018
All rights reserved. Licence number: 100059991

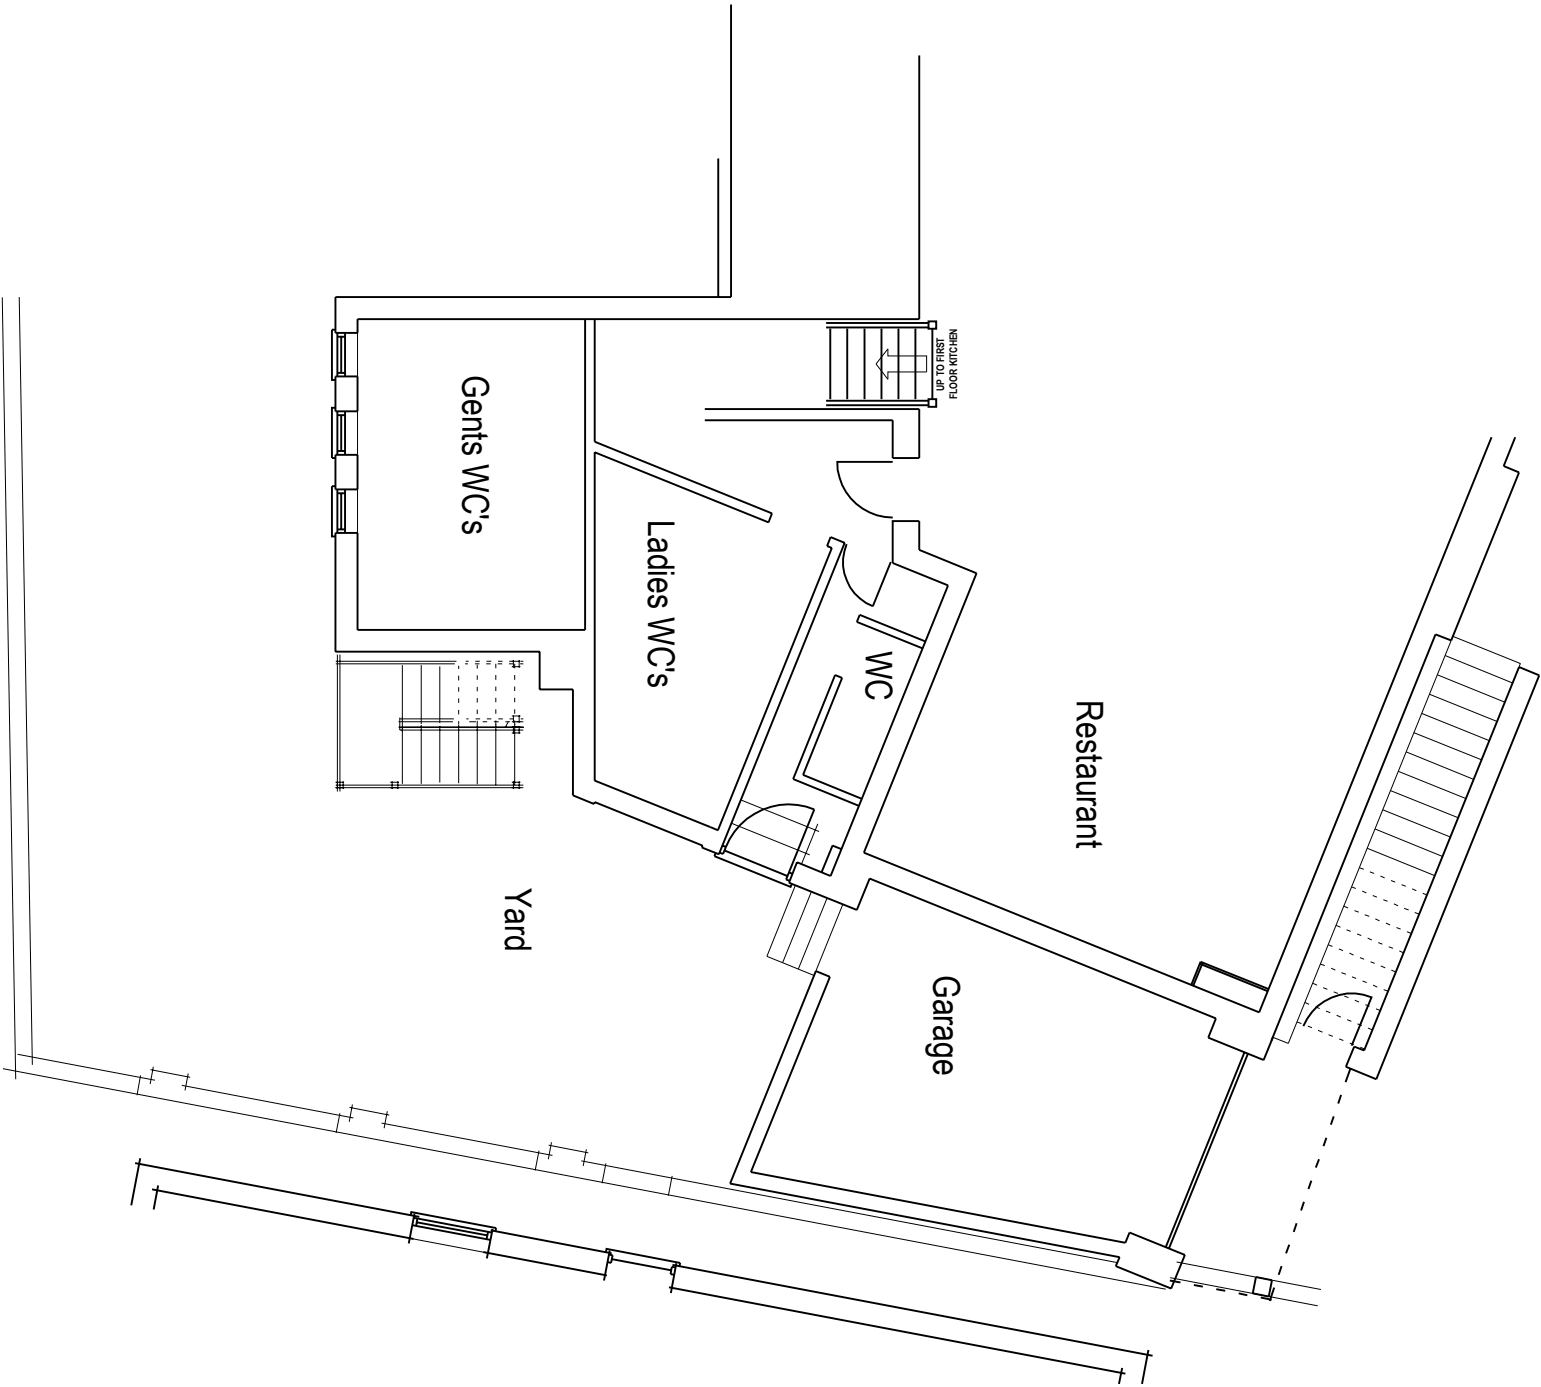


Existing Ground Floor Plan

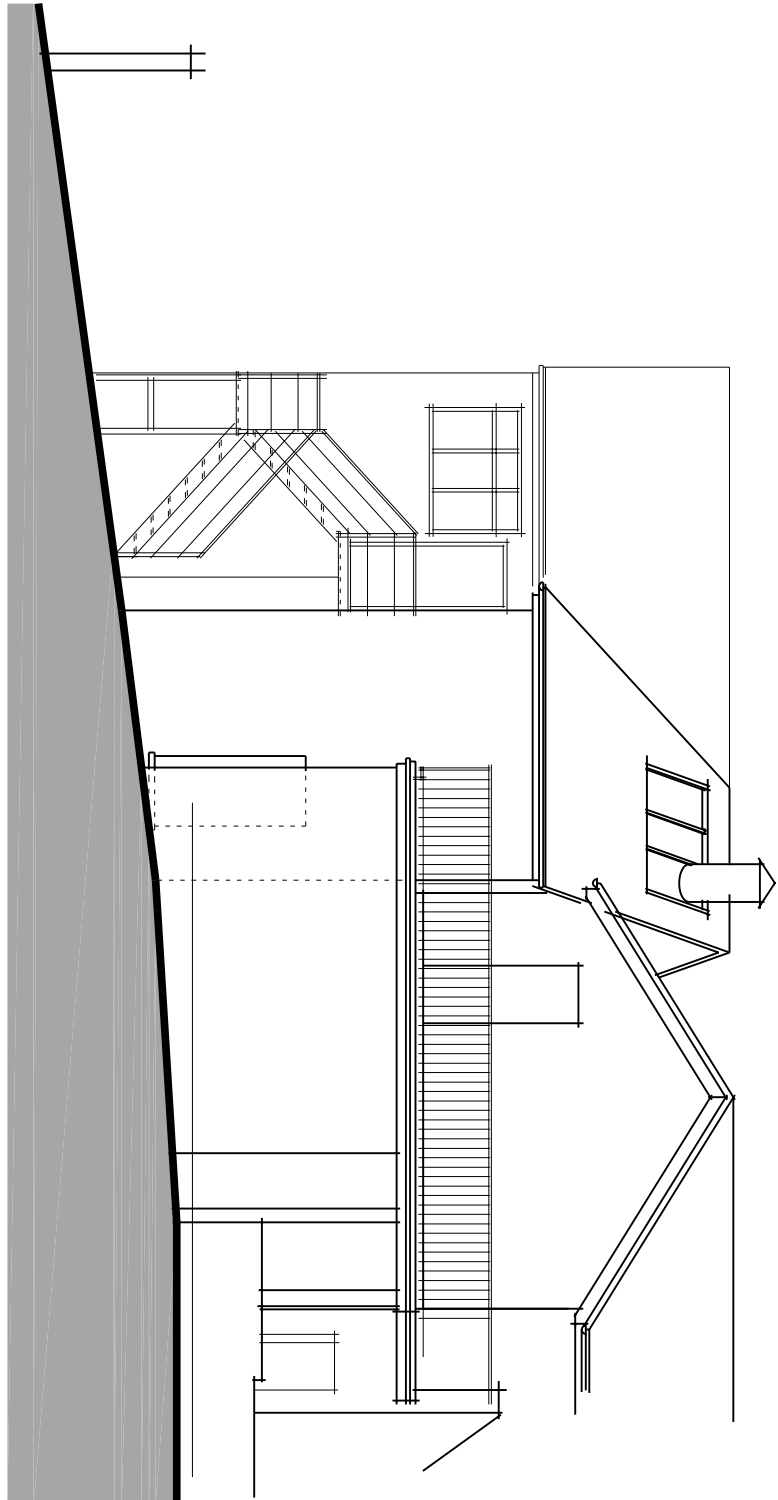


Existing Side Elevation

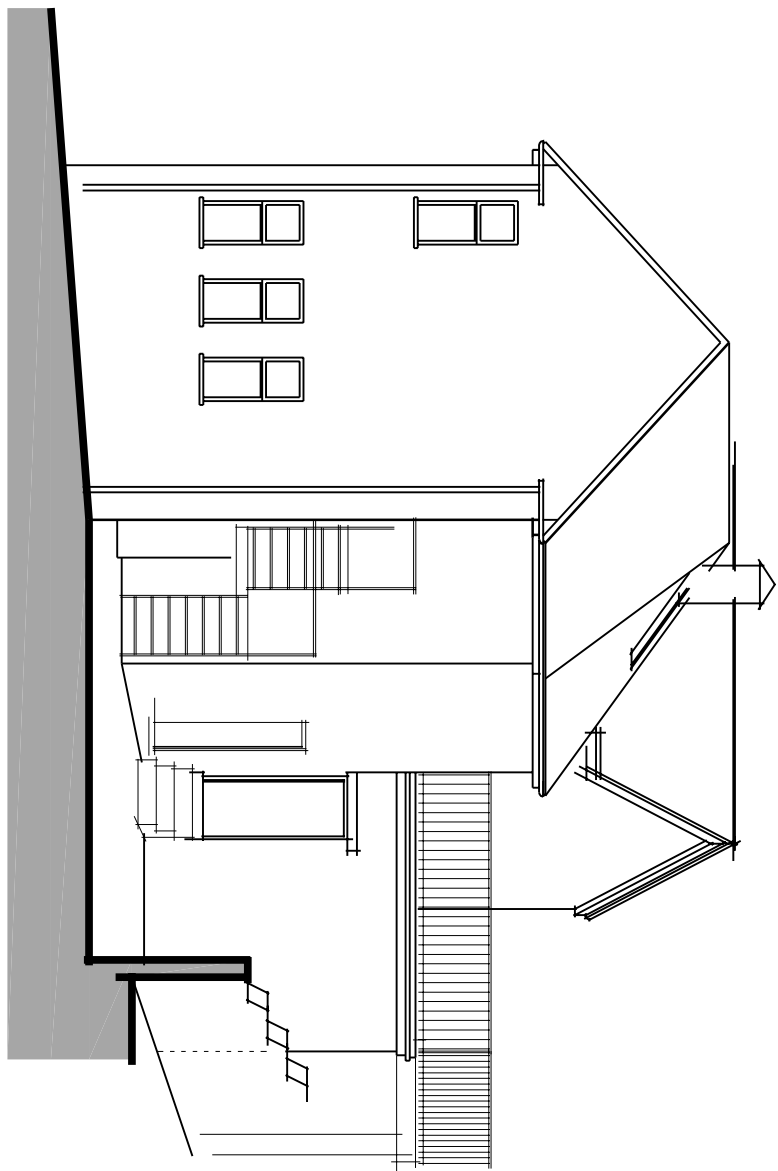


Existing Rear Elevation

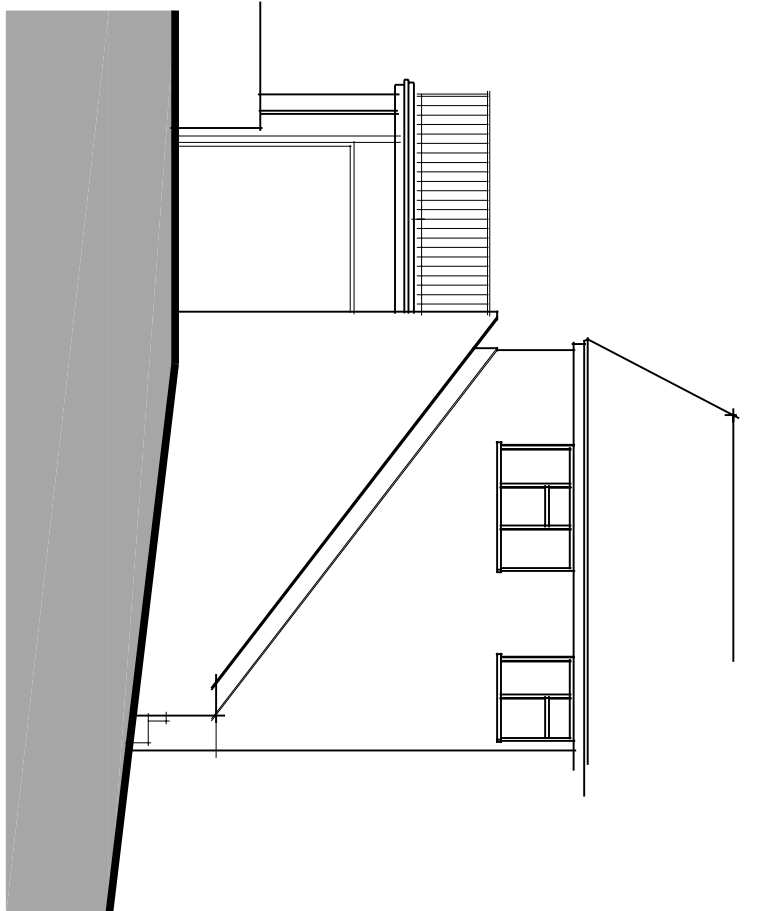


Existing Front Elevation

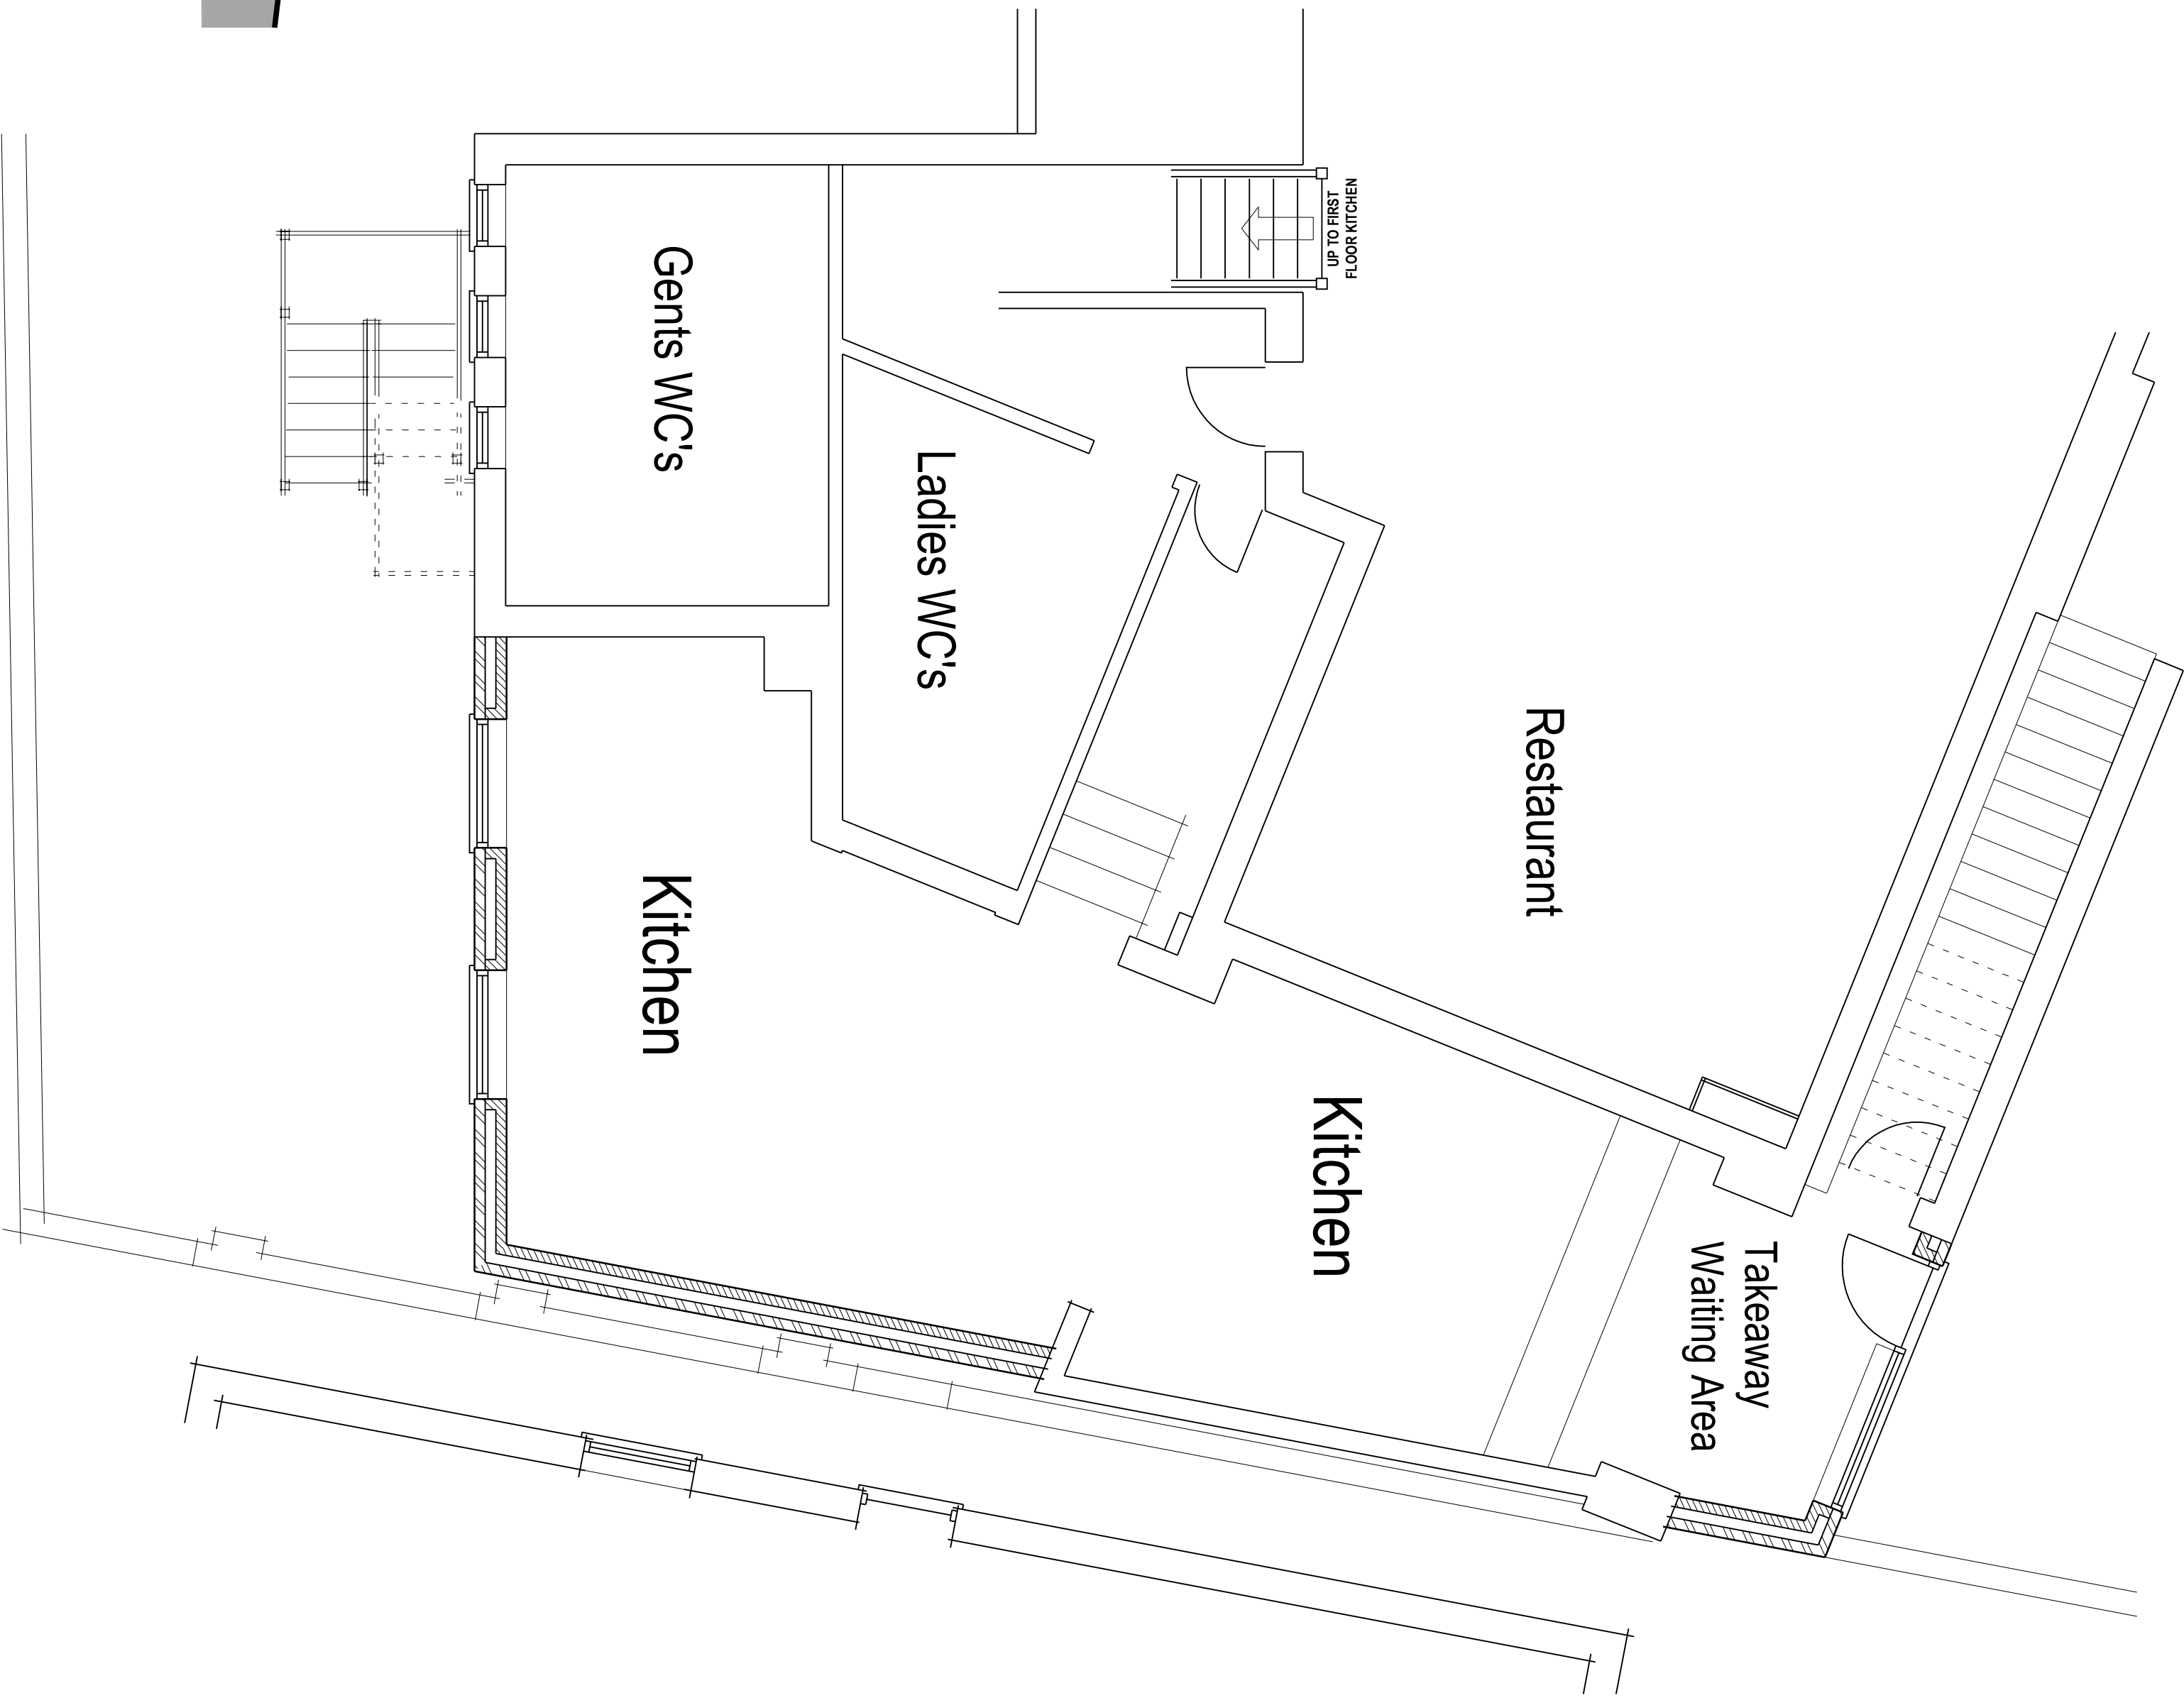


Proposed Ground Floor Plan

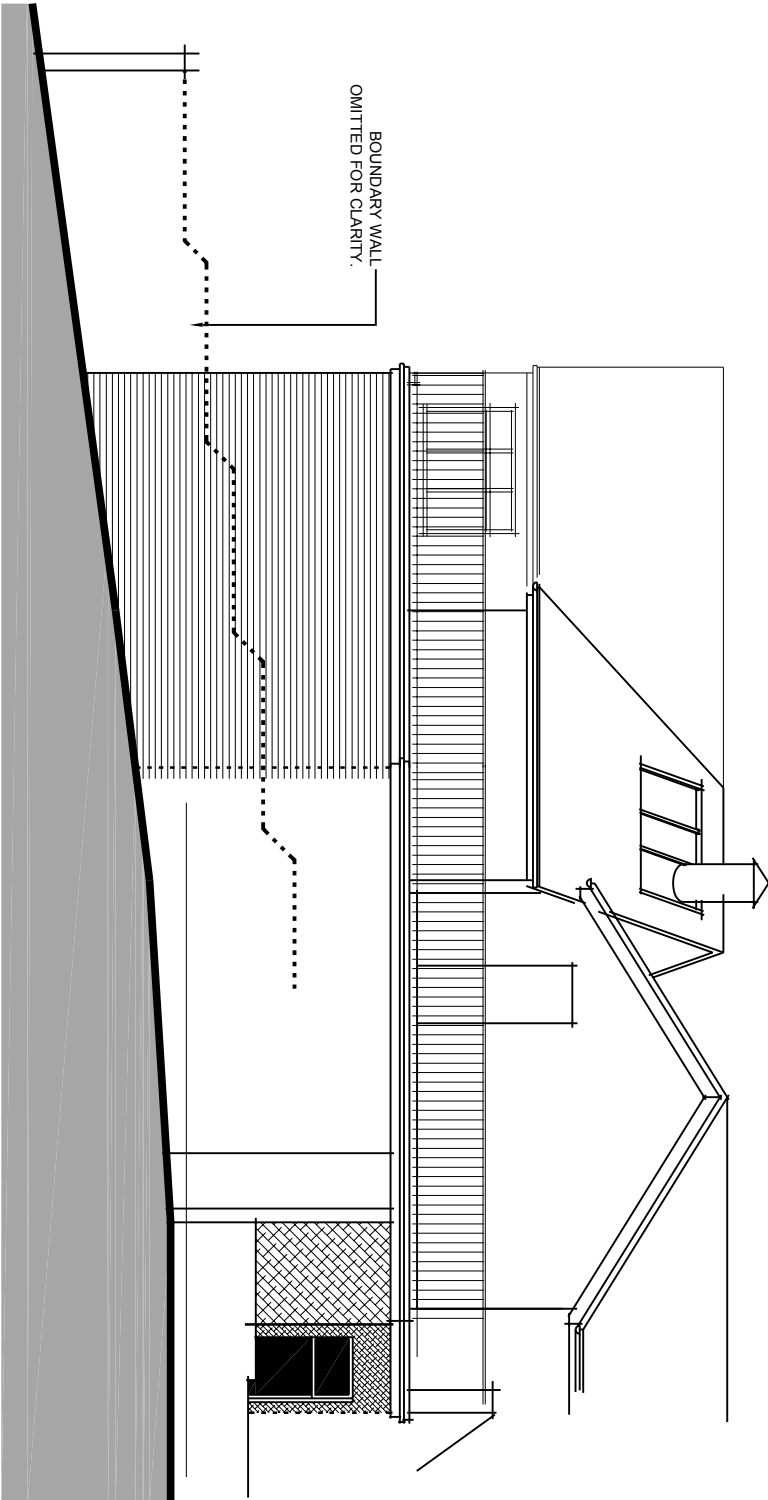

Proposed Side Elevation

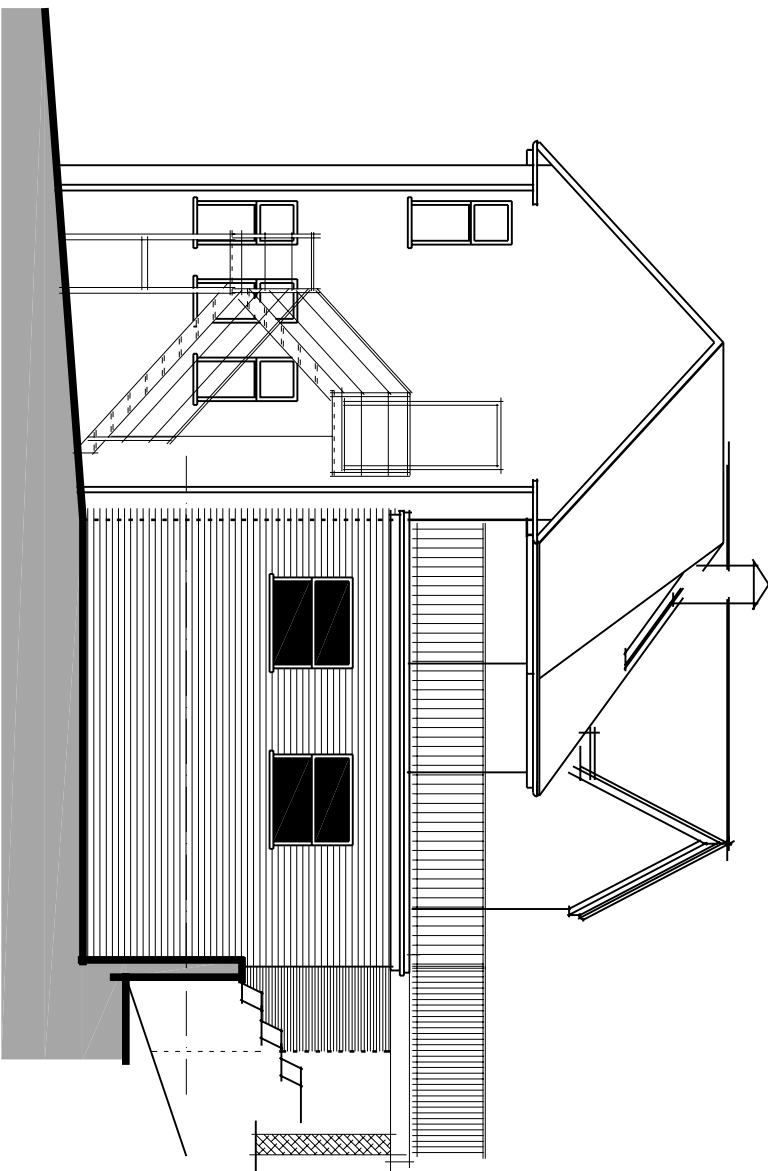

Proposed Rear Elevation

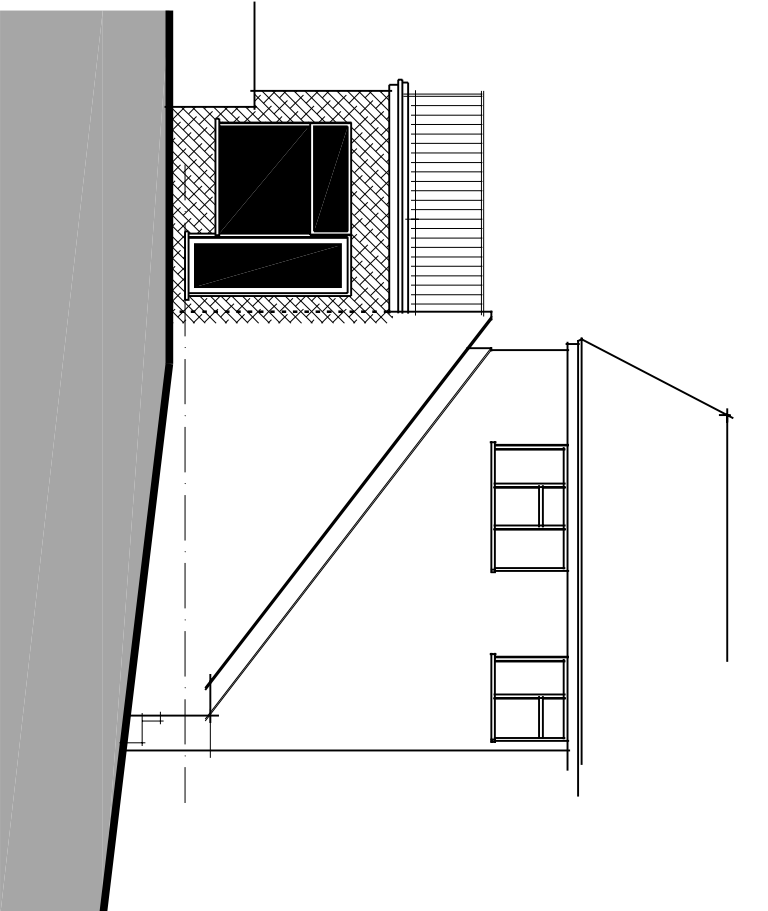

Proposed Front Elevation

Rev:			
Project:			
Single Storey Rear Extension & Front Elevation Alterations, at			
The Red Onion, 274 Werrington Road,			
Werrington, 274 Werrington Road,			
Side on Trent, Staffs.			
Title:			
Planning Submission:			
Existing and Proposed Floor Plans & Elevations.			
Client:			
The Red Onion, 274 Werrington Road,			
Werrington, 274 Werrington Road,			
Side on Trent, Staffs.			
Date:	Scale:	Drawing No:	Rev:
February 2021	1:50, 1:100, 1:500 & 1:1250 @ A1	1410/A1/01	