



This drawing is copyright and should not be reproduced without permission. The contractor is responsible for checking dimensions and levels and for ensuring that the proposed work is carried out in accordance with the relevant Building Regulations, British Standards/Codes of practice and statutory authority bye laws and recommendations.


Revision	Comments	Date

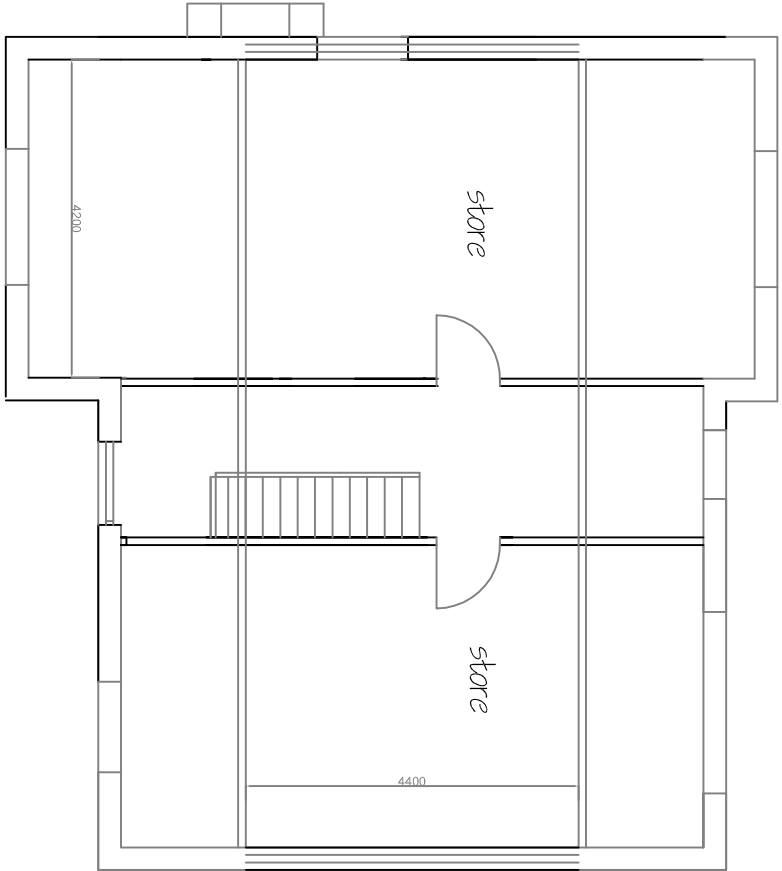


Proposed roofspace plan 1:100

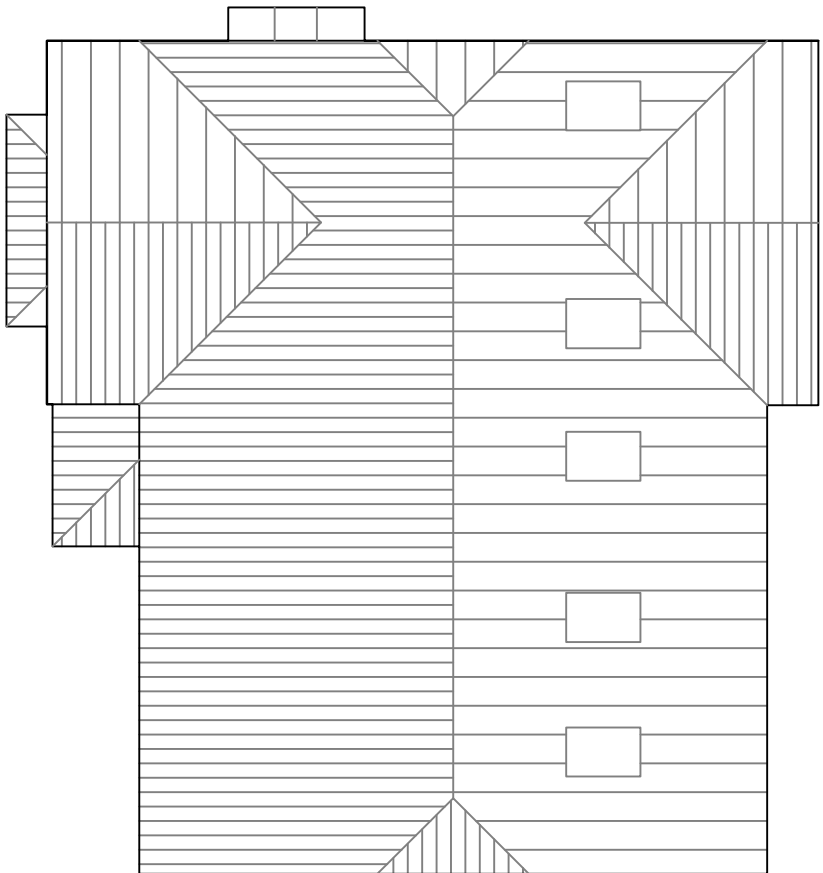


Proposed roof plan 1:100

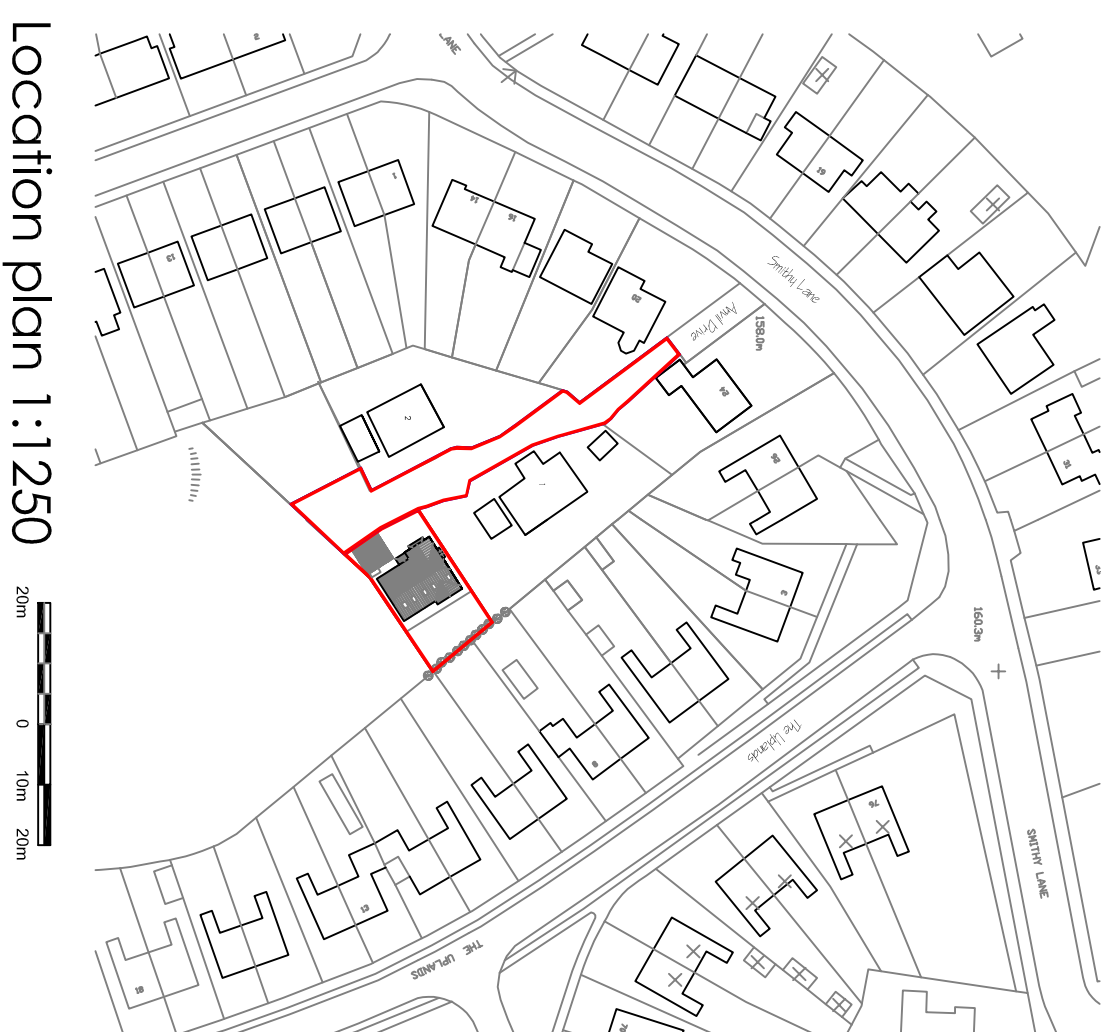

Location plan 1:1250

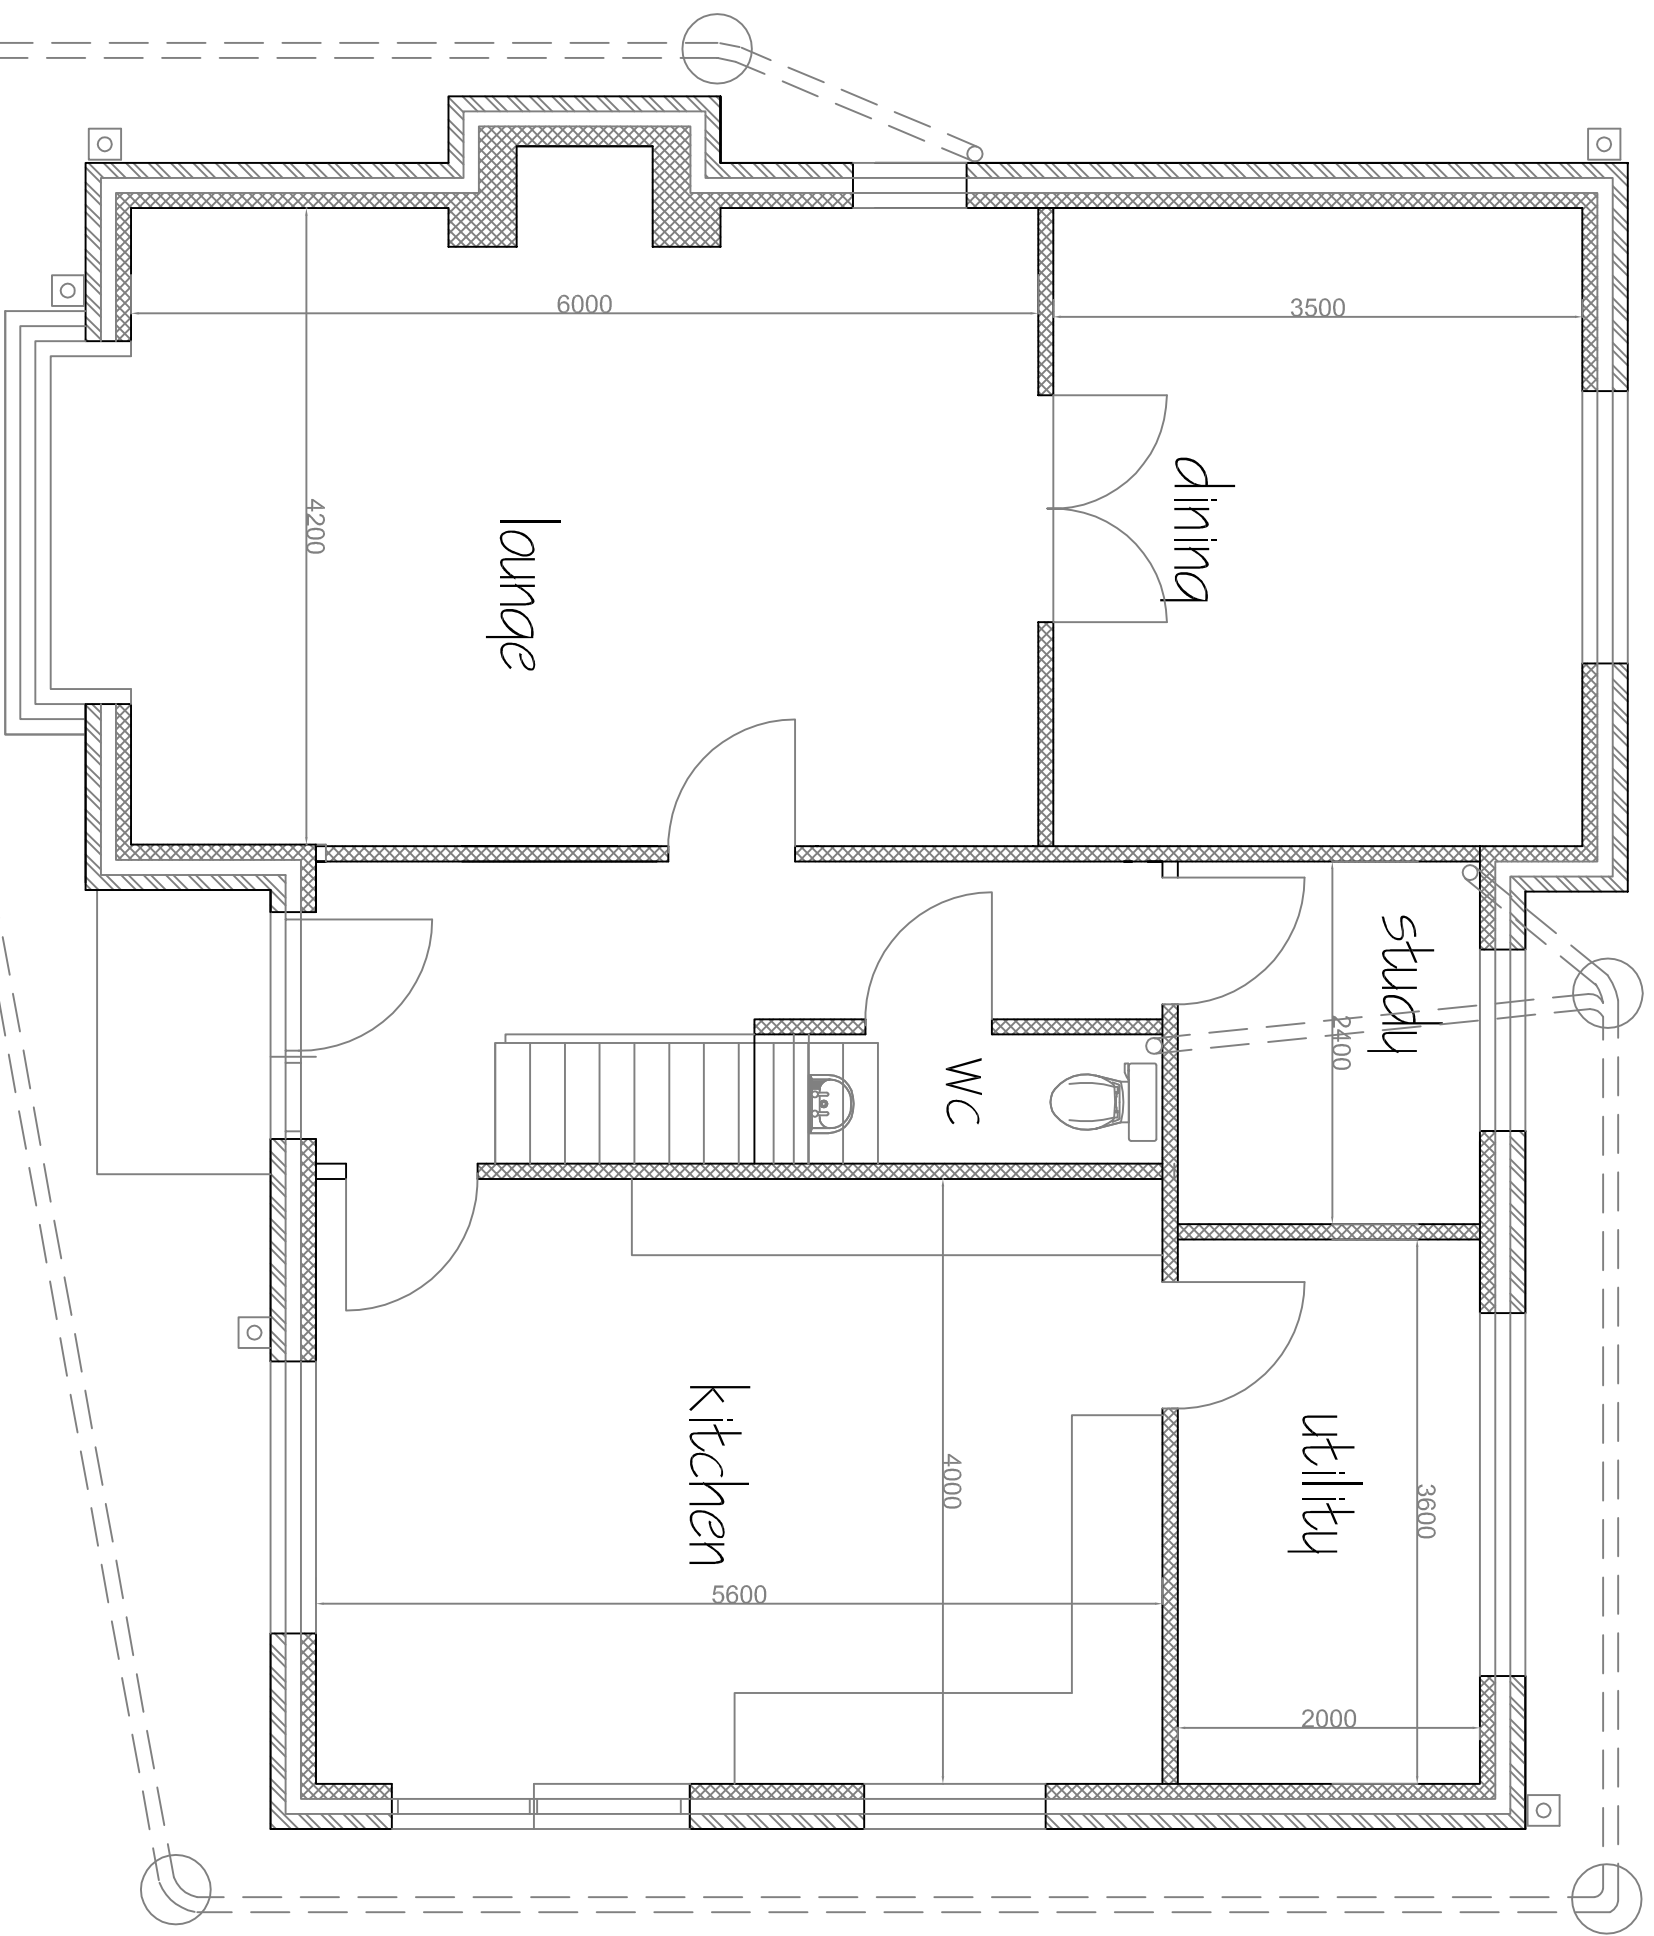

Proposed ground floor plan

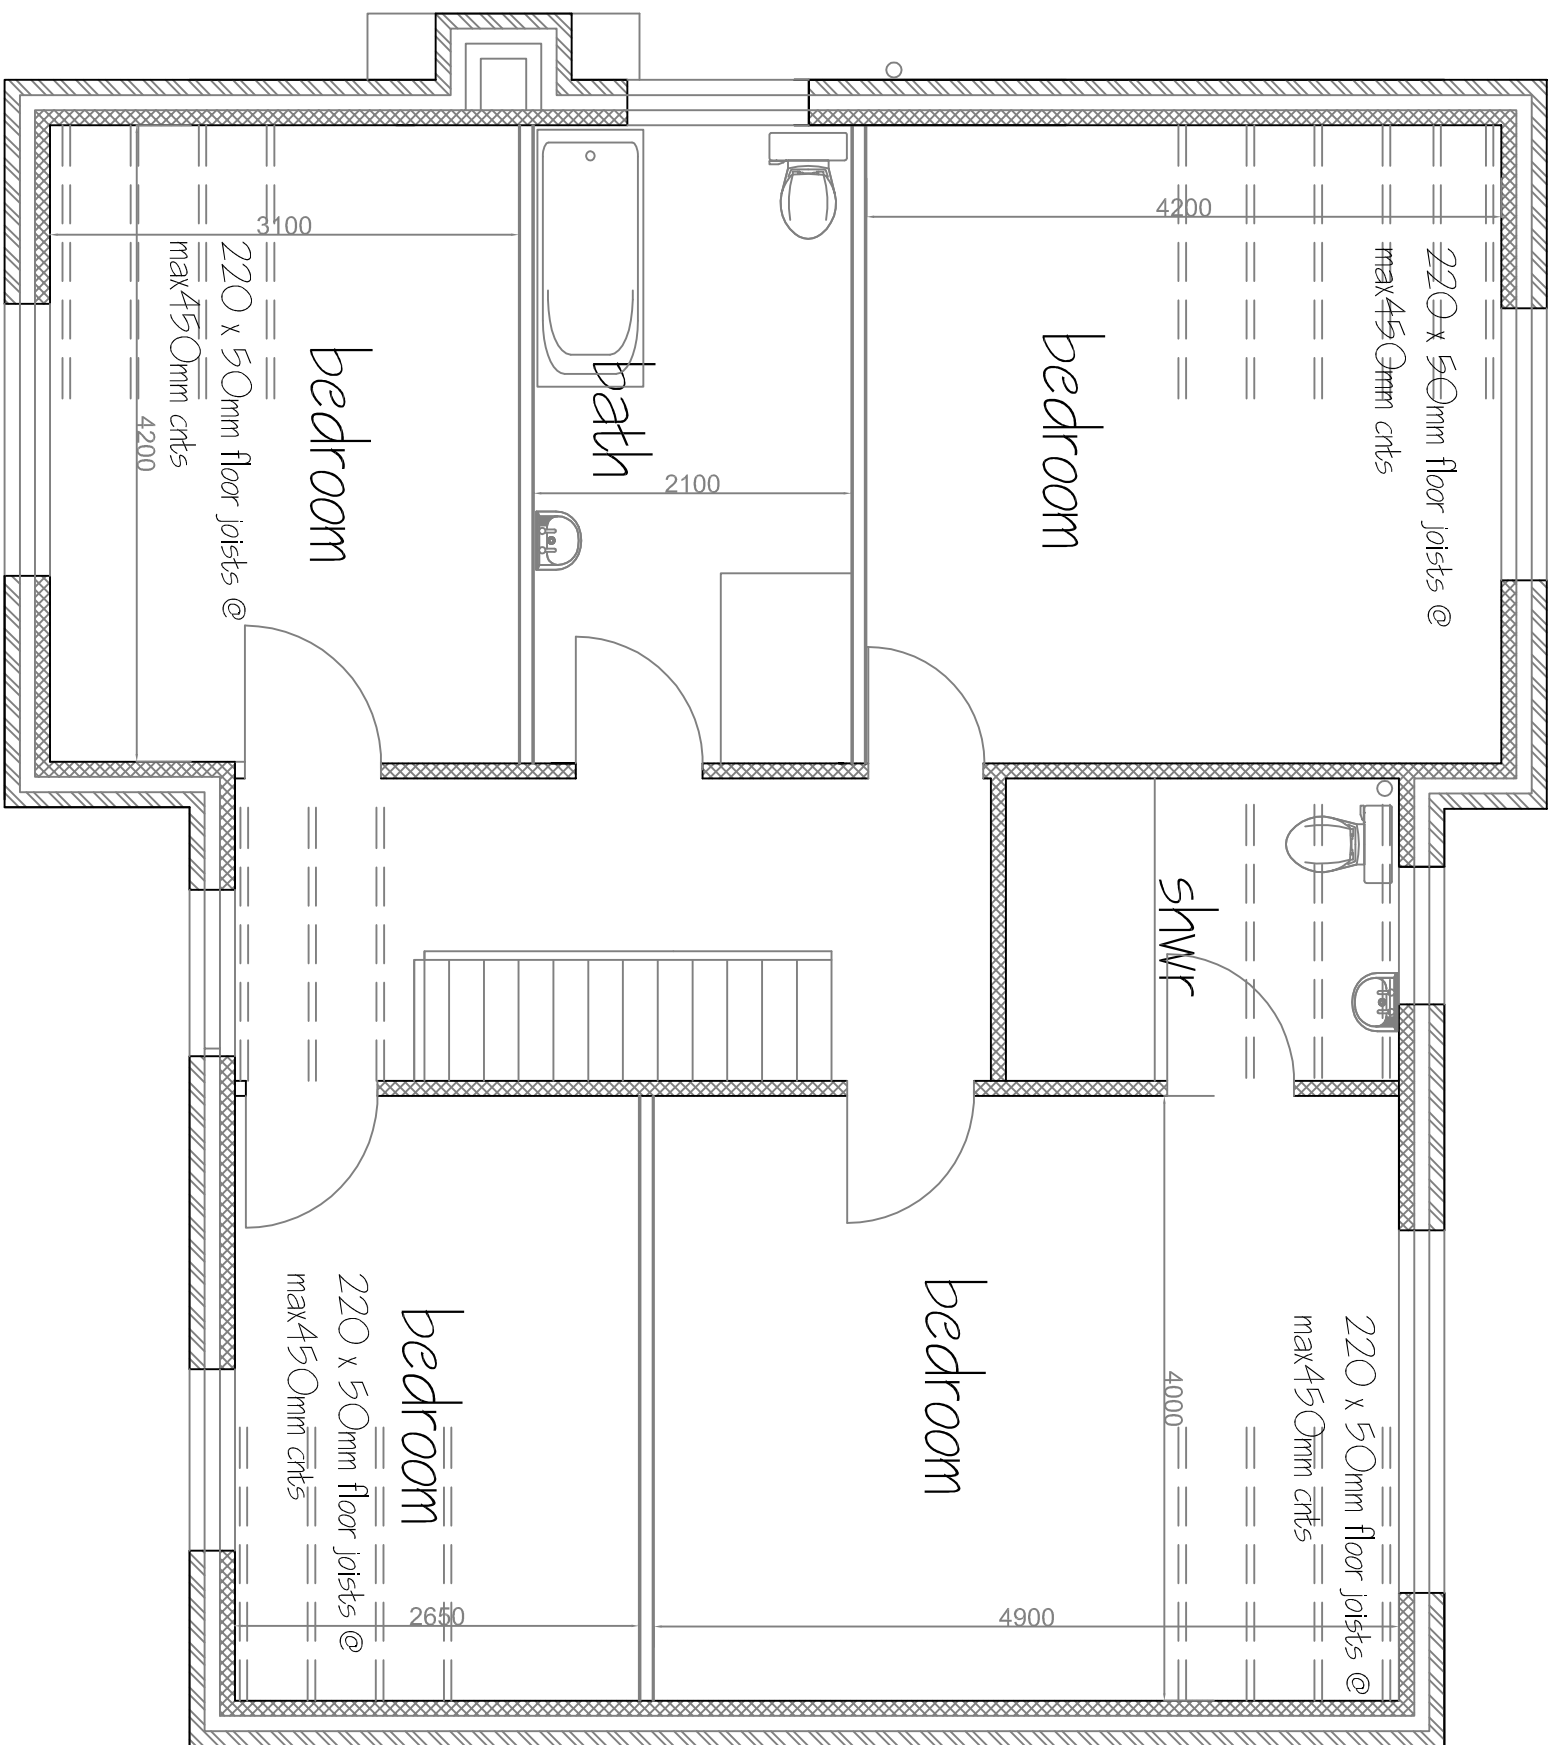

Proposed first floor plan



site plan 1:500

Robert Berry MCIAT
Architectural services
10 Tinto Close, Congleton, Cheshire, CW12 2SD
t: 01280 276798 m: 07790 179793 e: robert.berry10@btopenworld.co.uk

Client
Mr & Mrs M Bailey

Project
Proposed detached dwelling on land of Anyll Drive, Biddulph, Stoke On Trent, Staffs, ST8 7TB.

Title
Scheme layout plan

Scale: B1: 1:50 1:100
Date: March 2021
Dwg no: 2091 /02
Rev: