



R/S

Proposed Rear Elevation
1:200

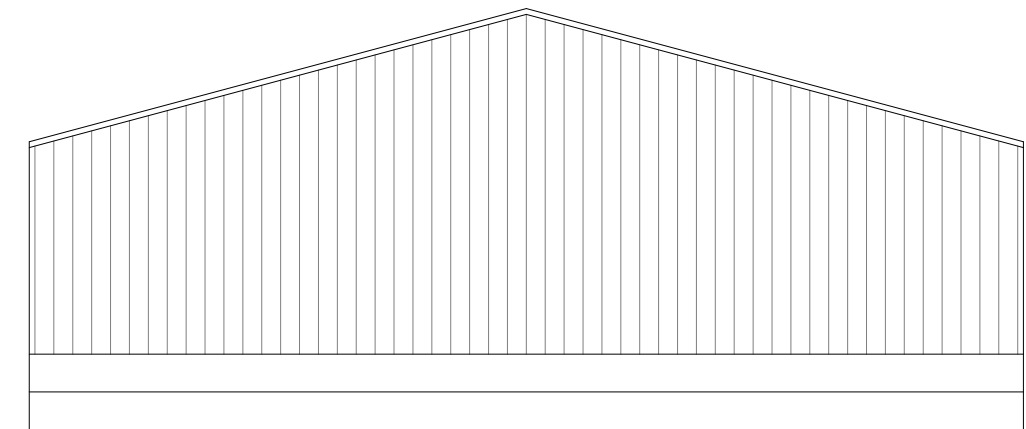

Proposed Side Elevations
1:200

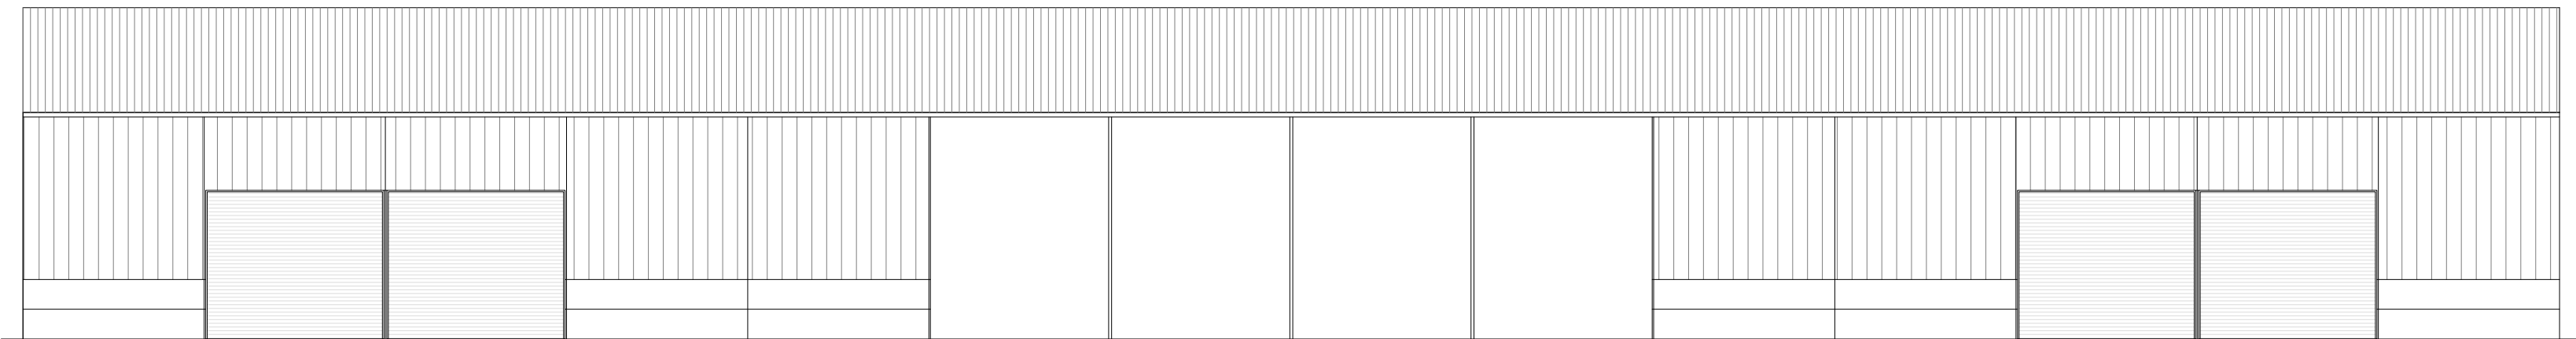

R/S


R/S

Open

R/S

R/S

Proposed Front Elevation
1:200

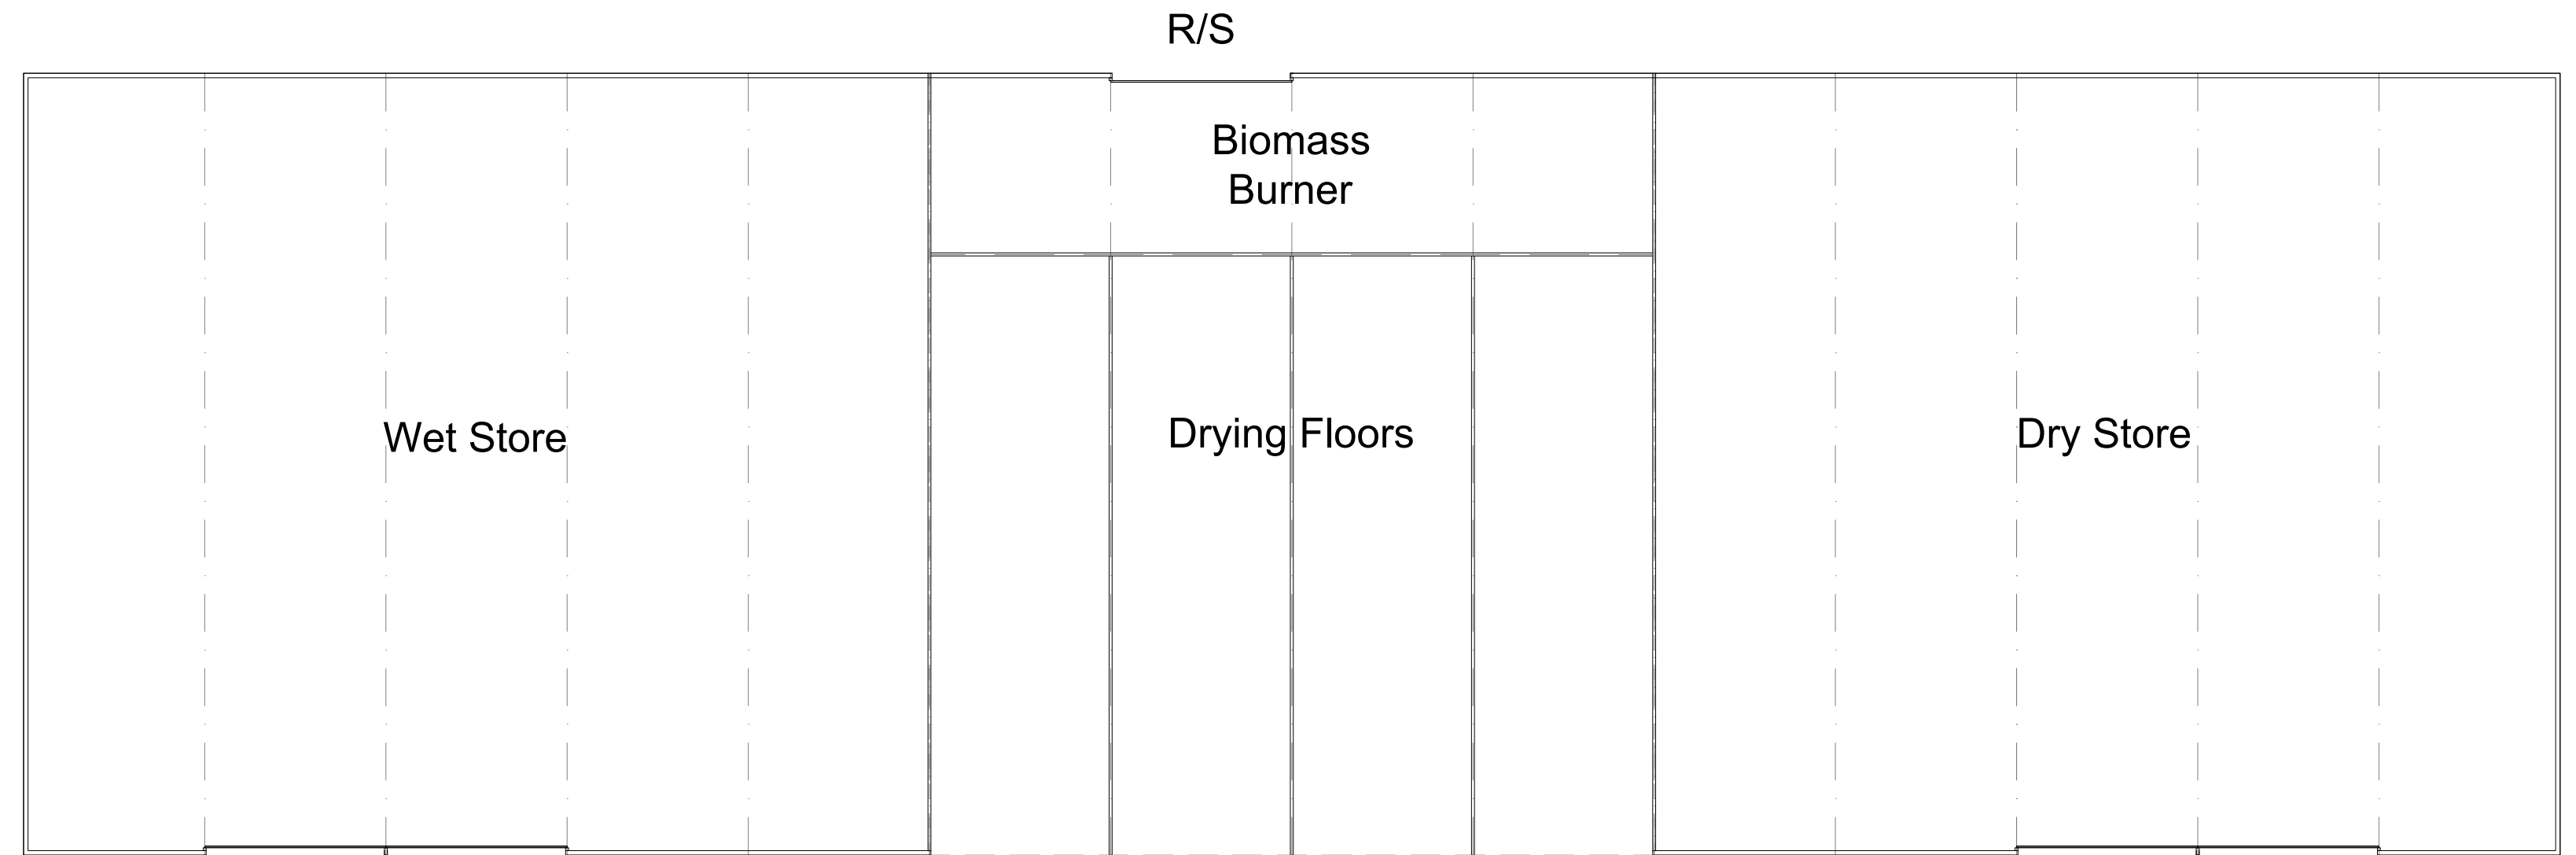

R/S

Biomass
Burner

Drying Floors

Dry Store

Wet Store

R/S

R/S

Open

R/S

R/S

Proposed Floor Plan
1:200

Client:
J Pointon & Sons

Application:
Proposed Forestry Building

Drawing title:
Plans and Elevations

Scale:
1:200 @ A2

Drawing number:
1302/J200065/001.1

Date:
12 October 2020

Drawn by:
SK



WHARFE
RURAL PLANNING

Sapling Home Farm, Ullard Hall Lane, Lower
Peover, Knutsford, Cheshire WA16 9PJ

T : 0 1 5 6 5 7 2 3 7 9 5
E: info@wharferuralplanning.co.uk
W: www.wharferuralplanning.co.uk