




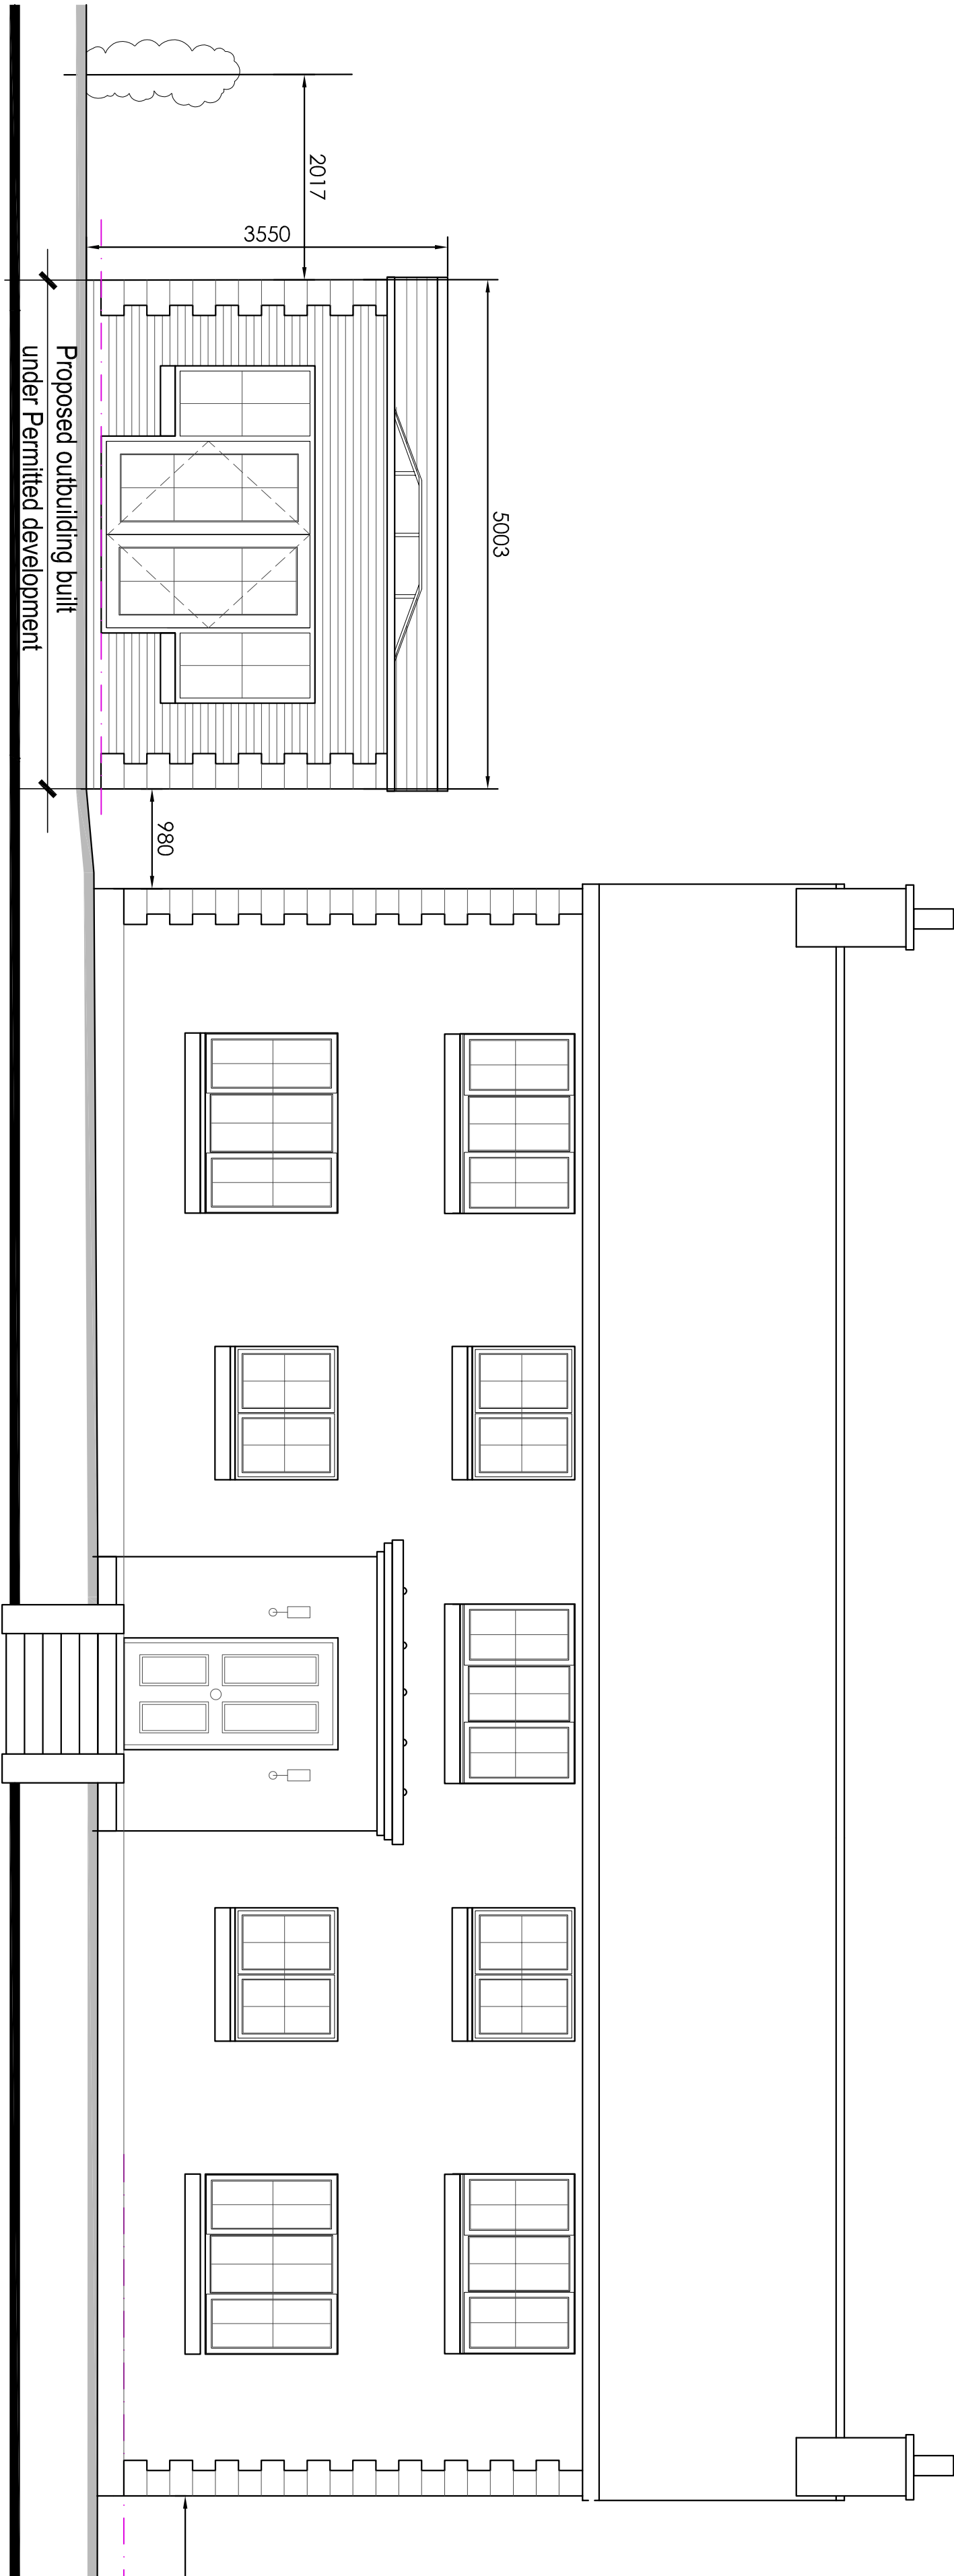


FRONT ELEVATION 1:50

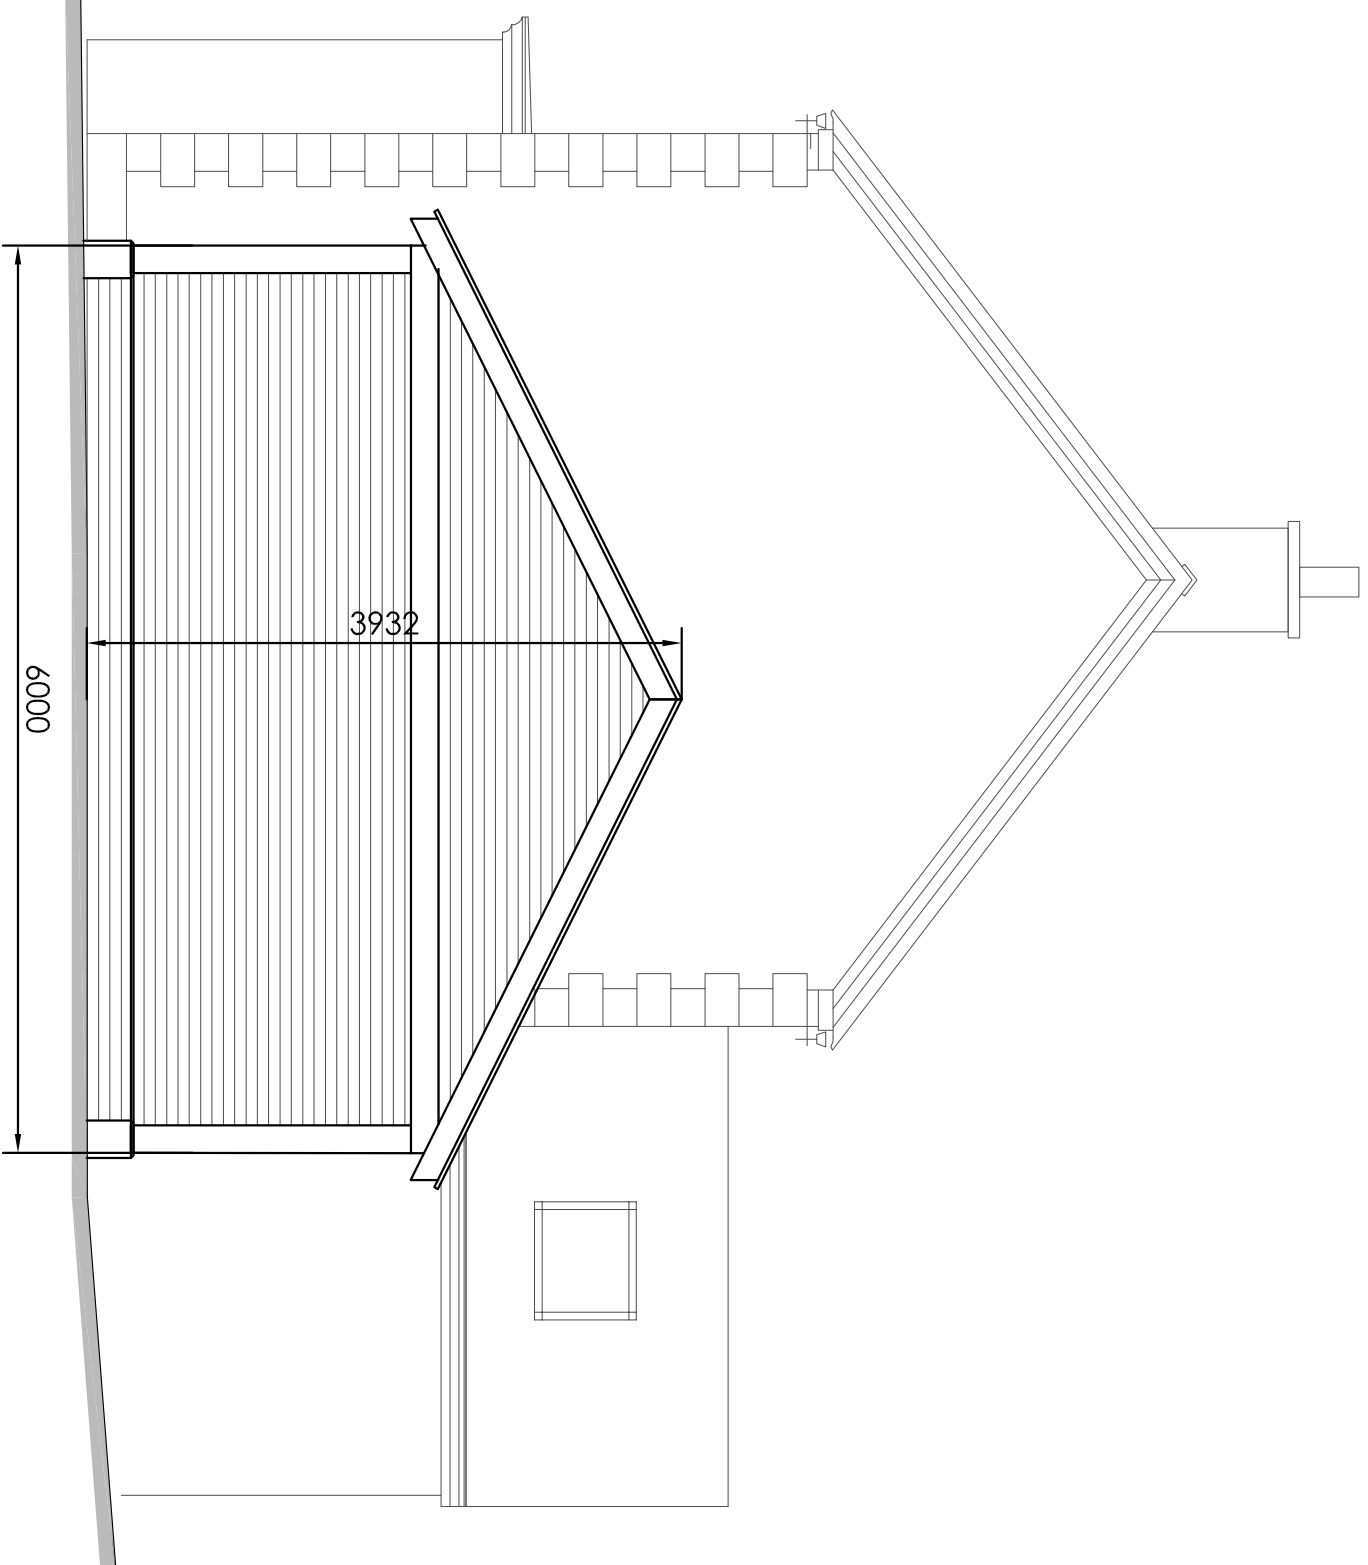


SIDE ELEVATION 1:50

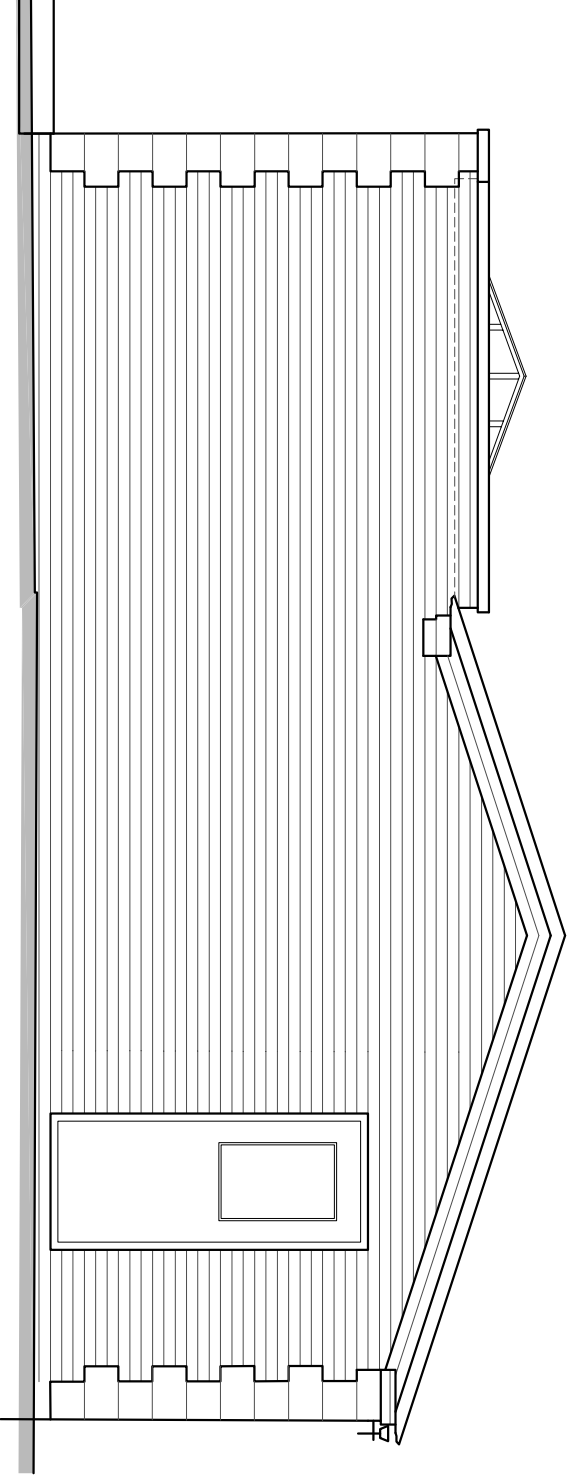

SIDE ELEVATION 1:50

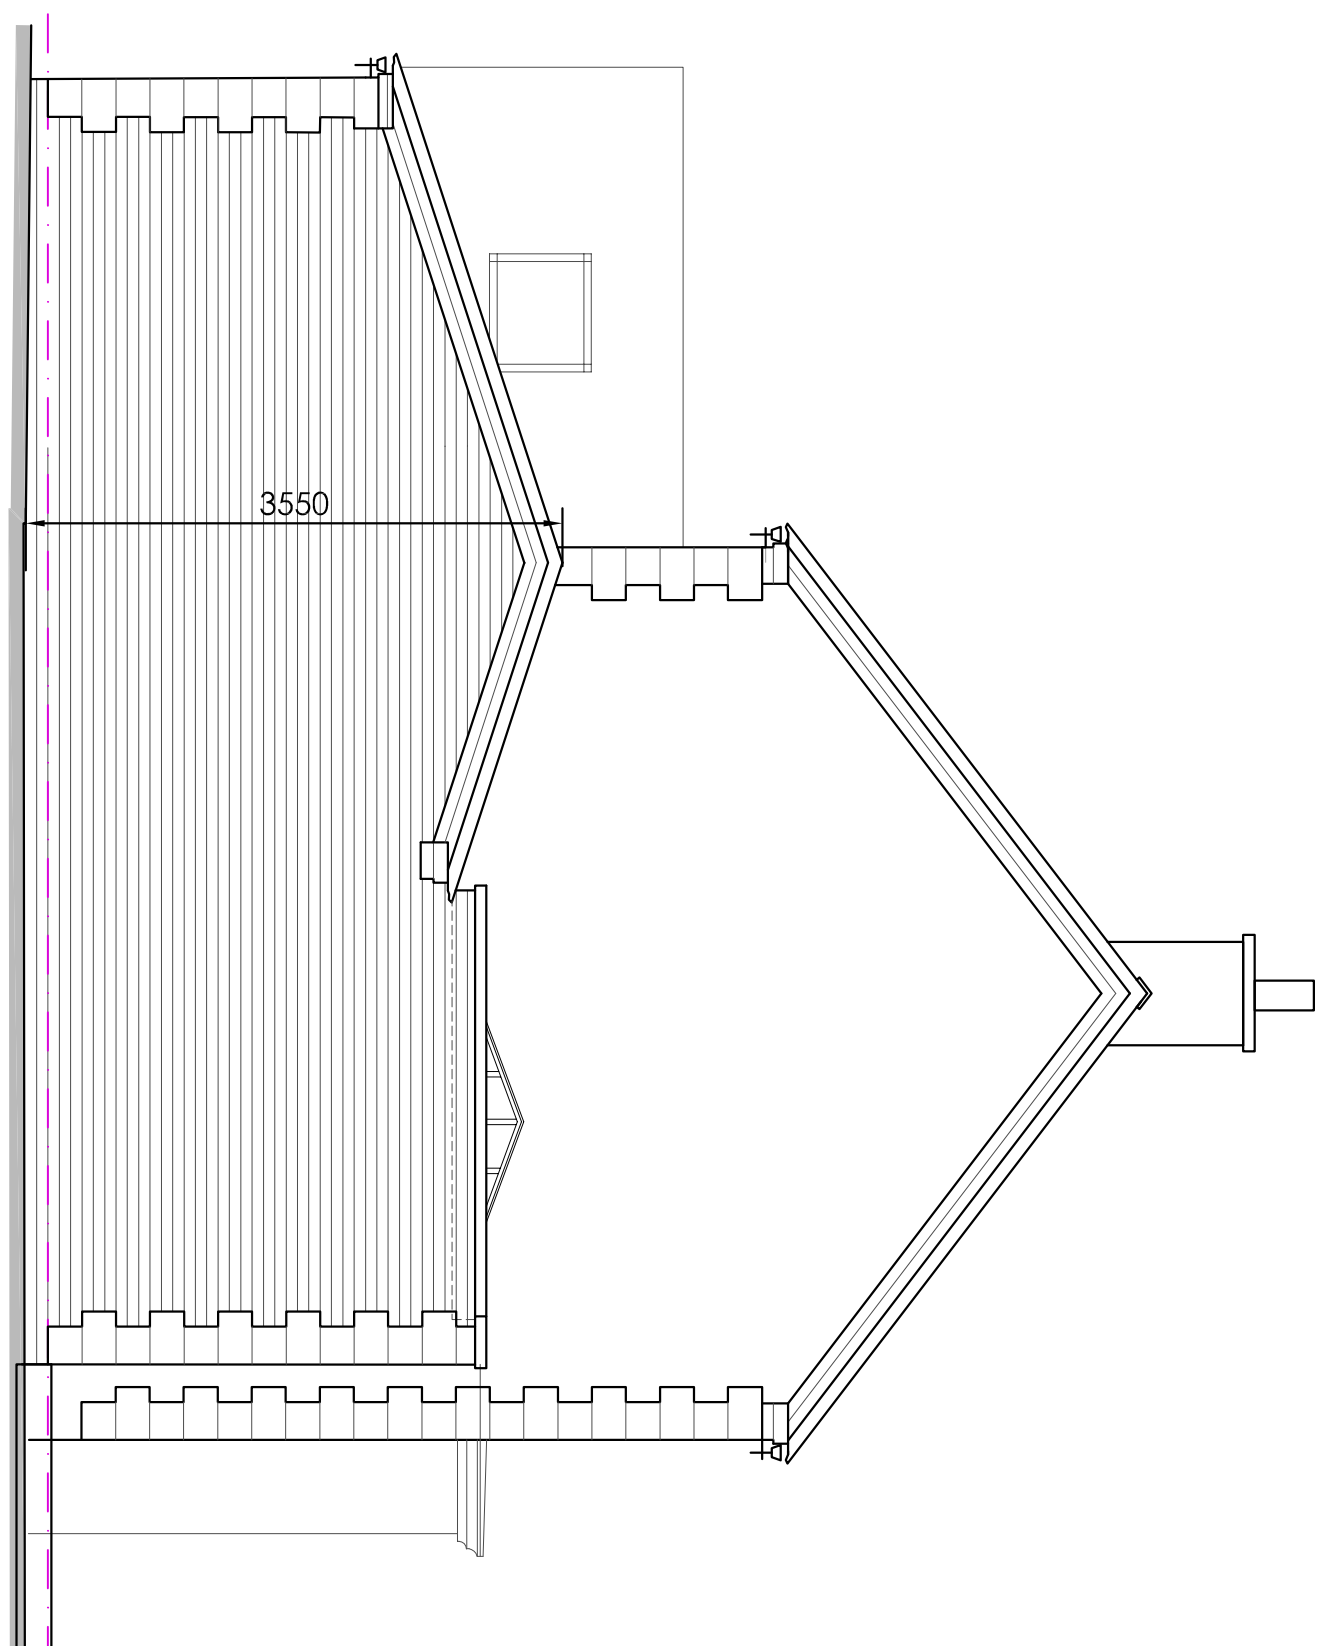

SIDE ELEVATION 1:50

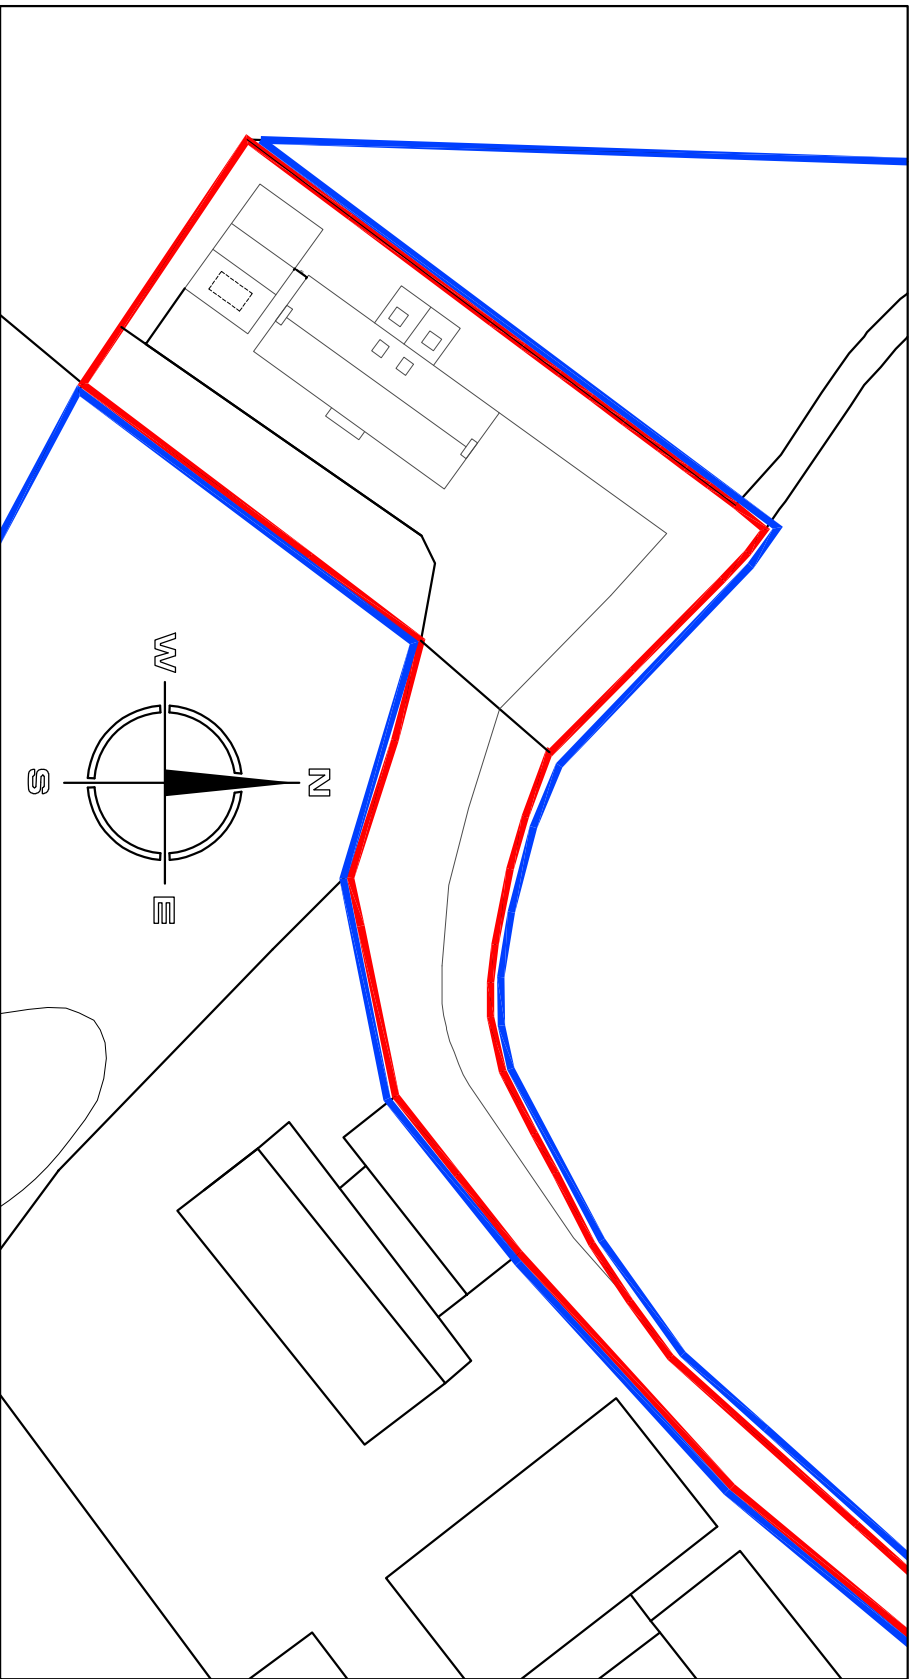

SITE LAYOUT PLAN 1:500



SITE LOCATION PLAN 1:1250

Hewitt&Carr Architects
A. Design House 117-19 Leek Road | Cheddle ST10 1FE
T. 01539 754589
E. enquiries@hccarchitects.co.uk
W. www.hccarchitects.co.uk

Client
Mr & Mrs S. Lake

Project
Proposed Outbuilding at
Pemberley House, Sandy Lane ST11 9DX

Title
Elevations as proposed

Date
PLANNING

Date
Feb 2021

Scale
As Stated

Project No.
00459

Drawing No.
AL(0)401

Rev