



Copyright of this drawing is vested in the Architect and it must not be copied or reproduced in any form without the written permission of the Architect. The Architect is not responsible for checking all dimensions relative to their work. Hewitt&Carr Architects Ltd are to be advised of any variation between drawings and site conditions. **CLIENTS ARE ADVISED TO CLARIFY DIMENSIONS WITH THE ARCHITECT PRIOR TO SETTING OUT AND NOT TO SCALE FROM THE DRAWING**


Rev.	Down	Comments	Date
------	------	----------	------

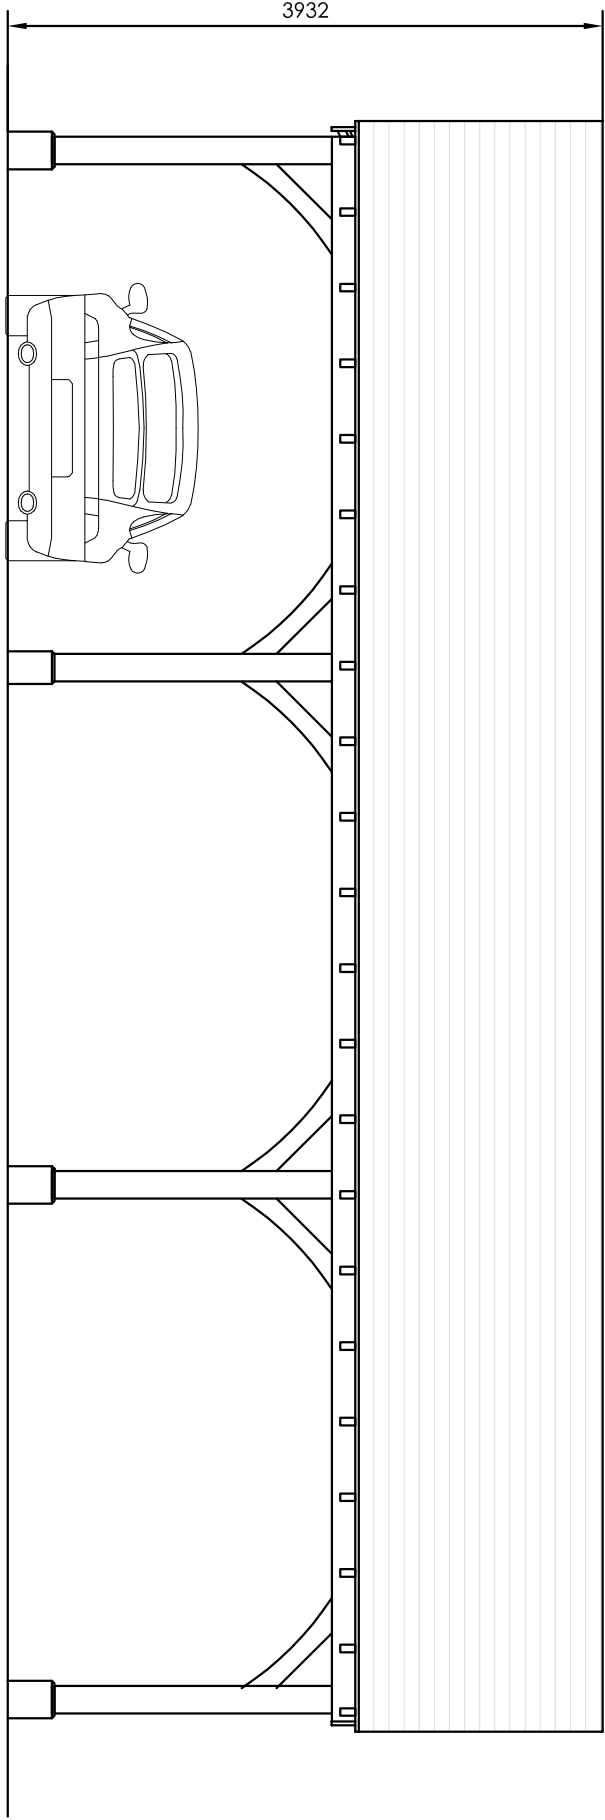


FRONT ELEVATION 1:50

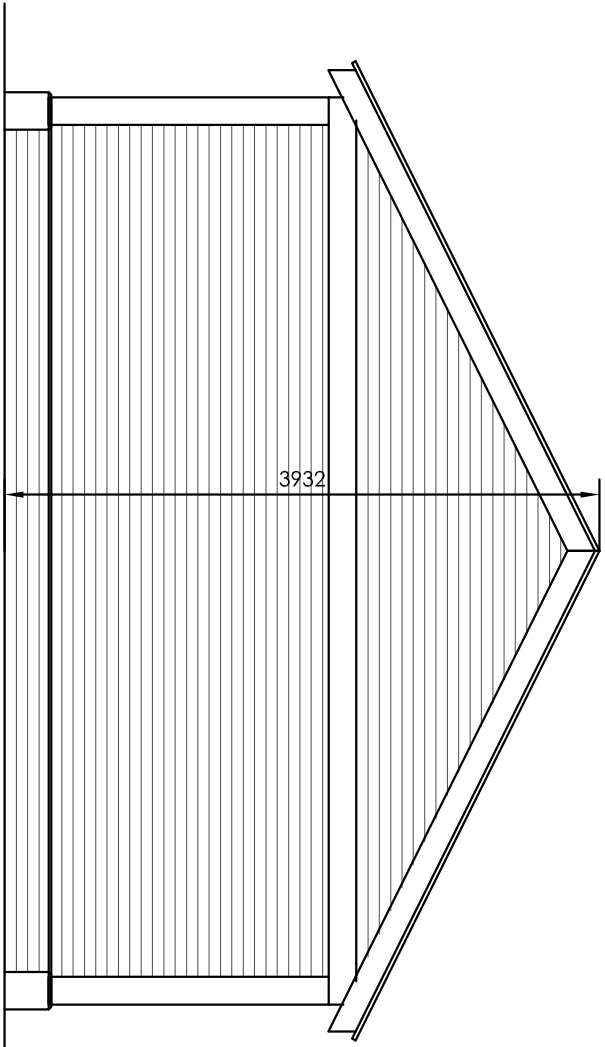


SIDE ELEVATION 1:50

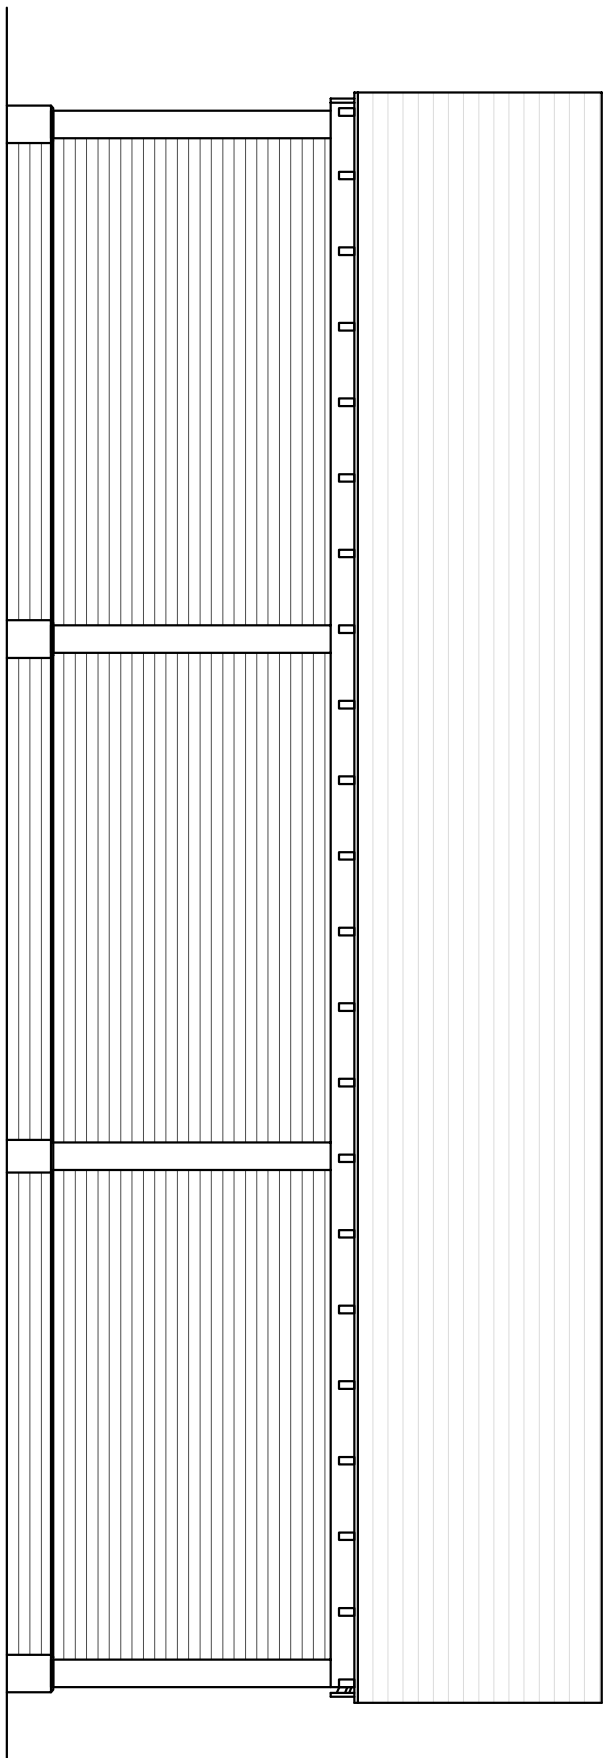

REAR ELEVATION 1:50

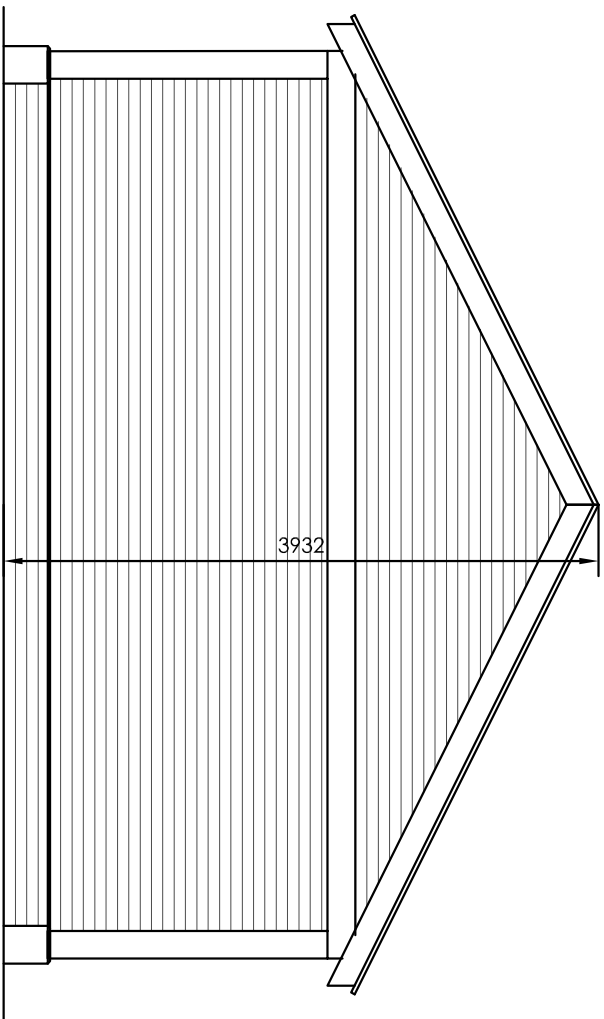


SIDE ELEVATION 1:50

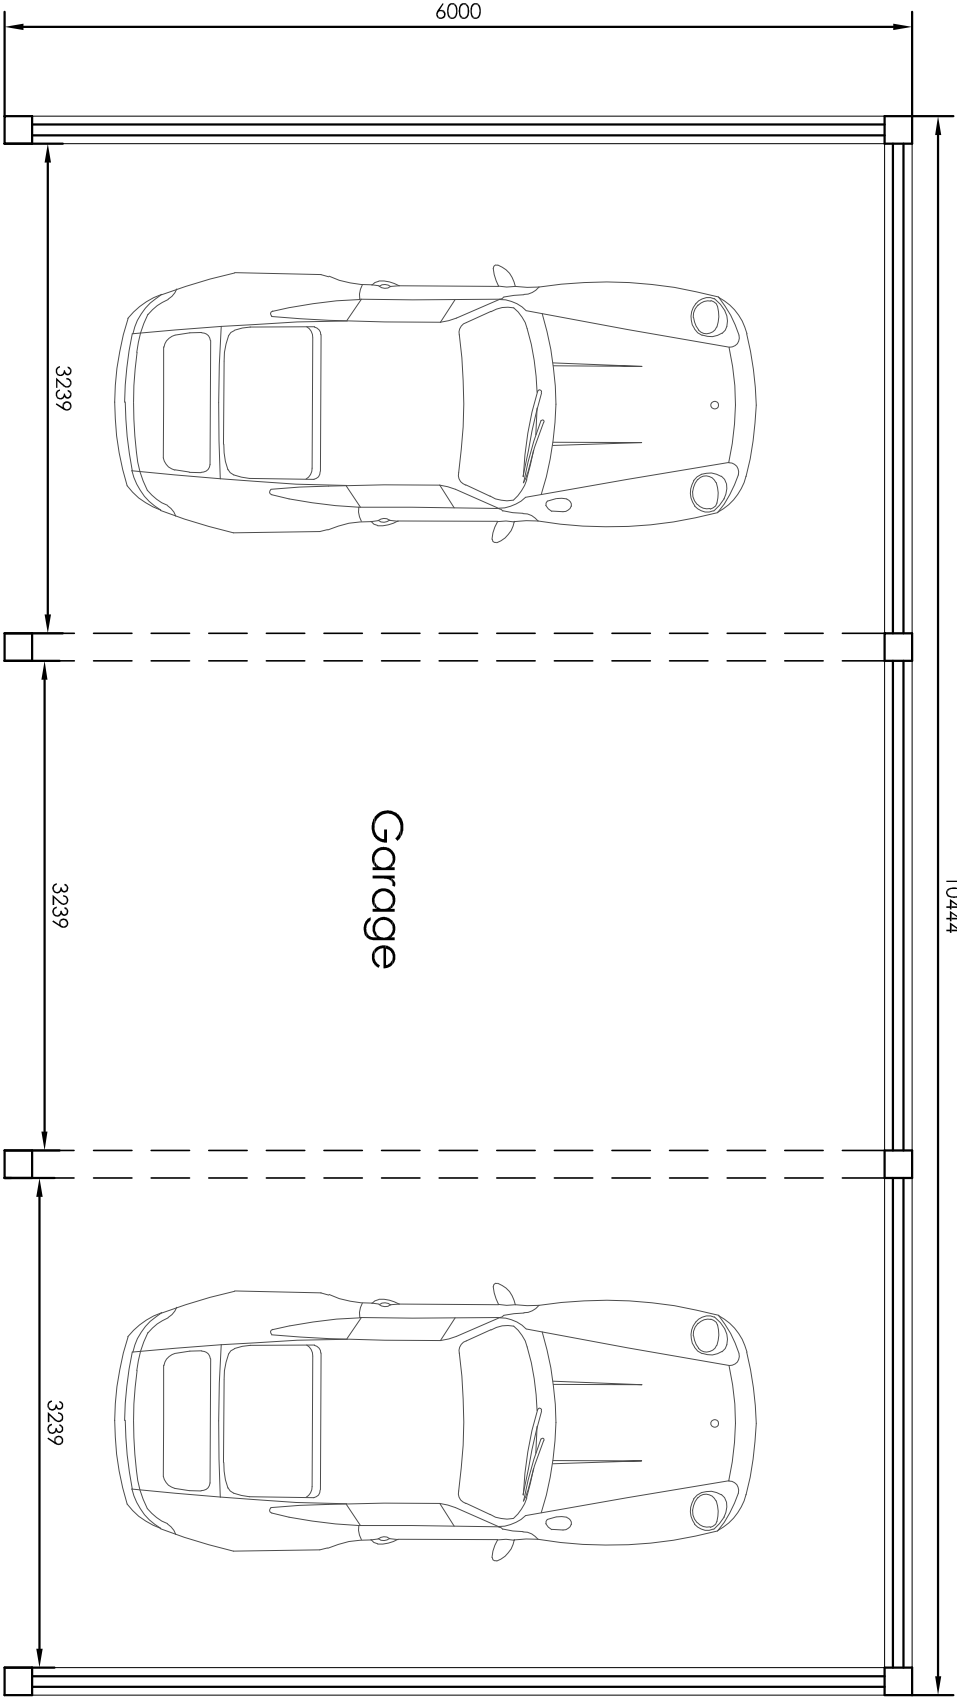


GARAGE FLOOR PLAN 1:50

Ordnance Survey © Crown copyright 2021. All rights reserved. Licence number 100051789

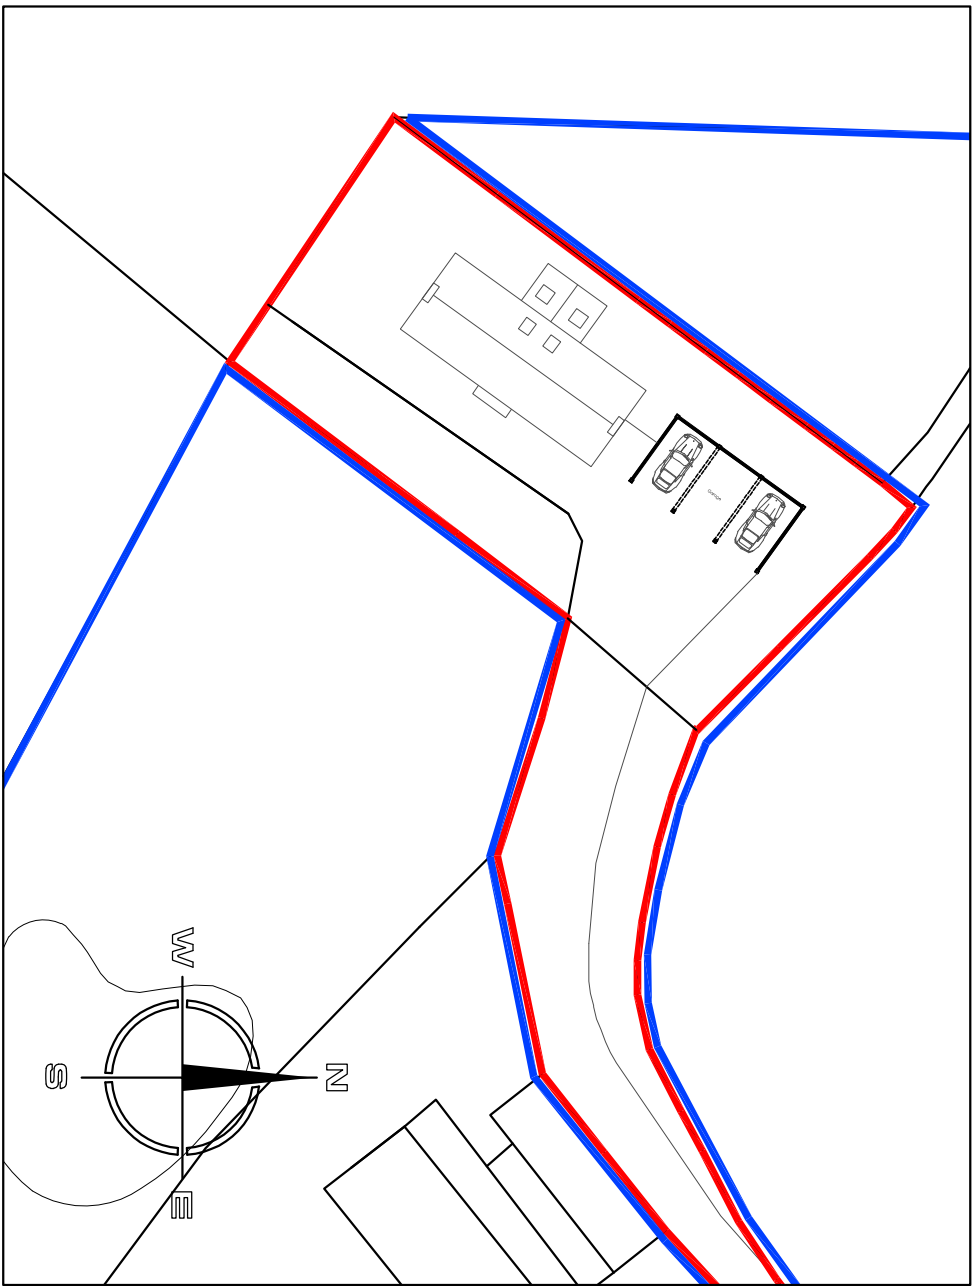

SITE PLAN 1:500

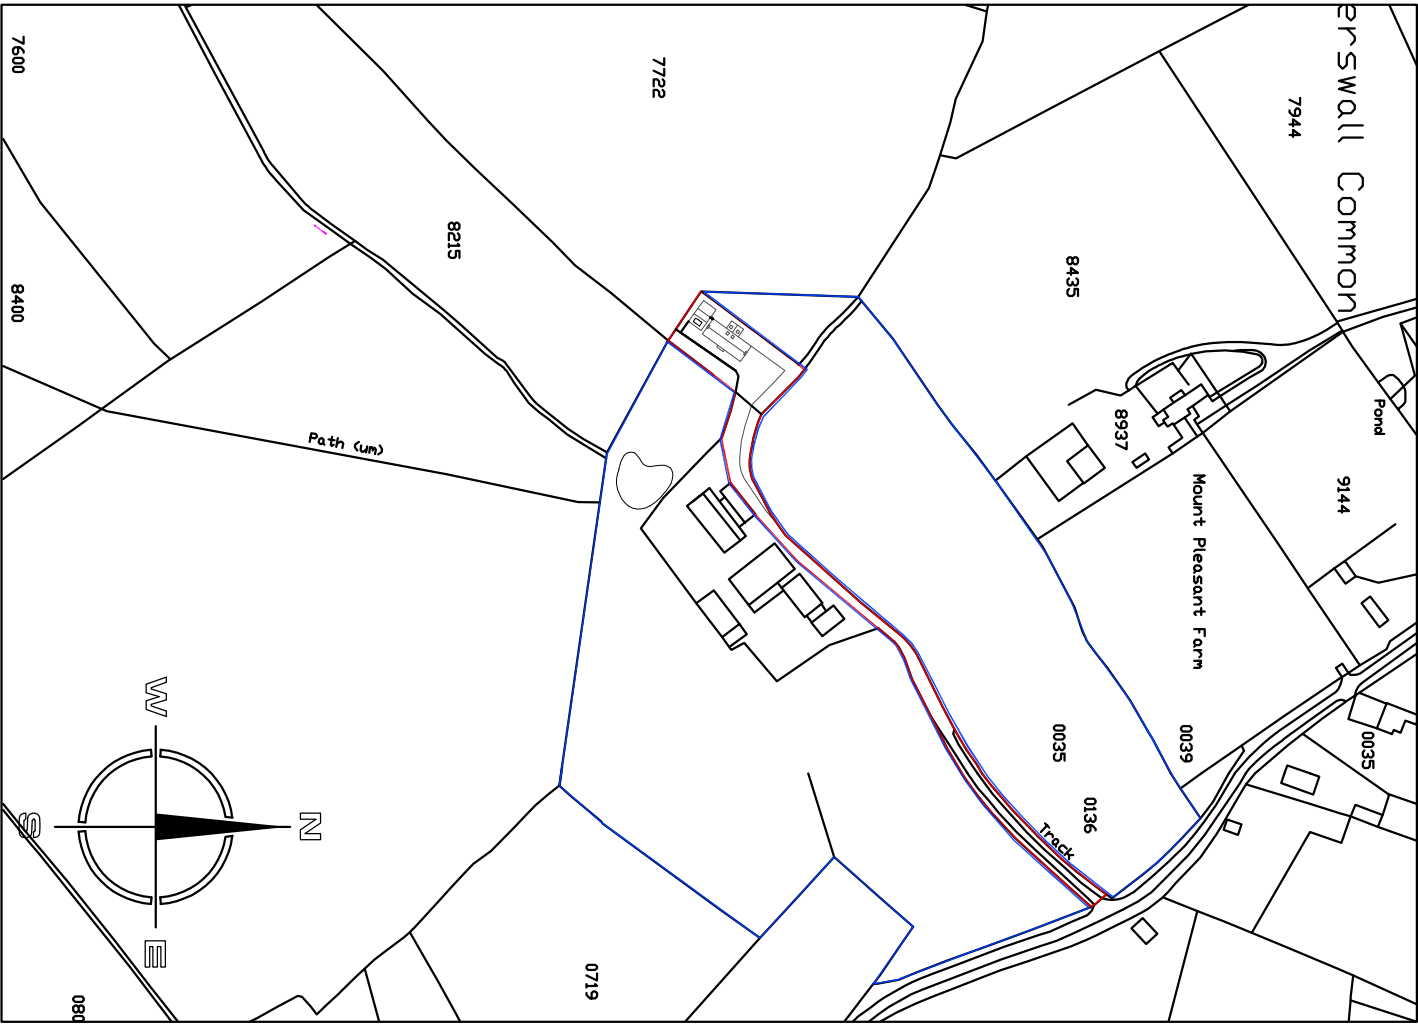

SITE LOCATION PLAN 1:2500

Hewitt&Carr Architects

A: Daisybank House 117-119 Leek Road **I** Cheddle ST10 1JE
T: 01538 756888
E: enquiries@hccarchitects.co.uk
W: www.hccarchitects.co.uk

Client
Mr and Mrs S Lake

Project
Proposed garage at
Pemberley House, Sandy Lane, ST11 9DX

Title
Plans and elevations as proposed for
proposed garage.

Status
PLANNING

Date
Feb 2021

Scale @A2 as noted

Project No
00459

Drawing No.
AL(0)402

Rev