






FRONT ELEVATION N.E.

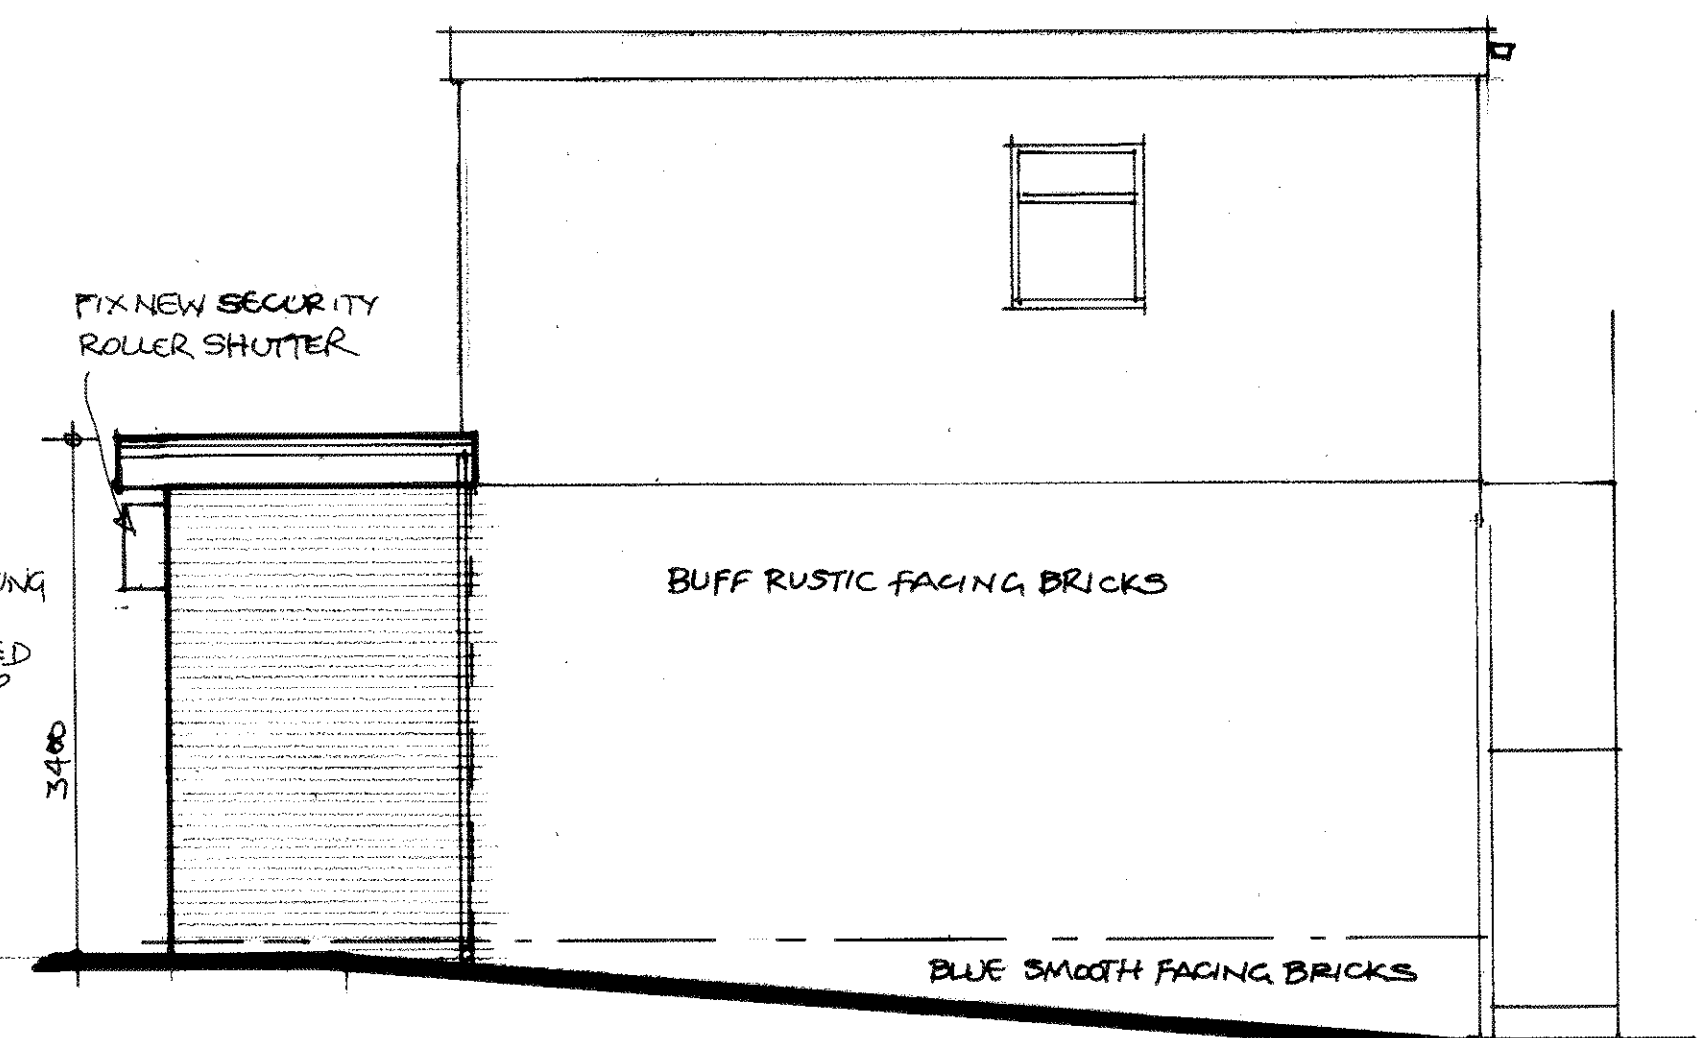


SIDE ELEVATION N.W.

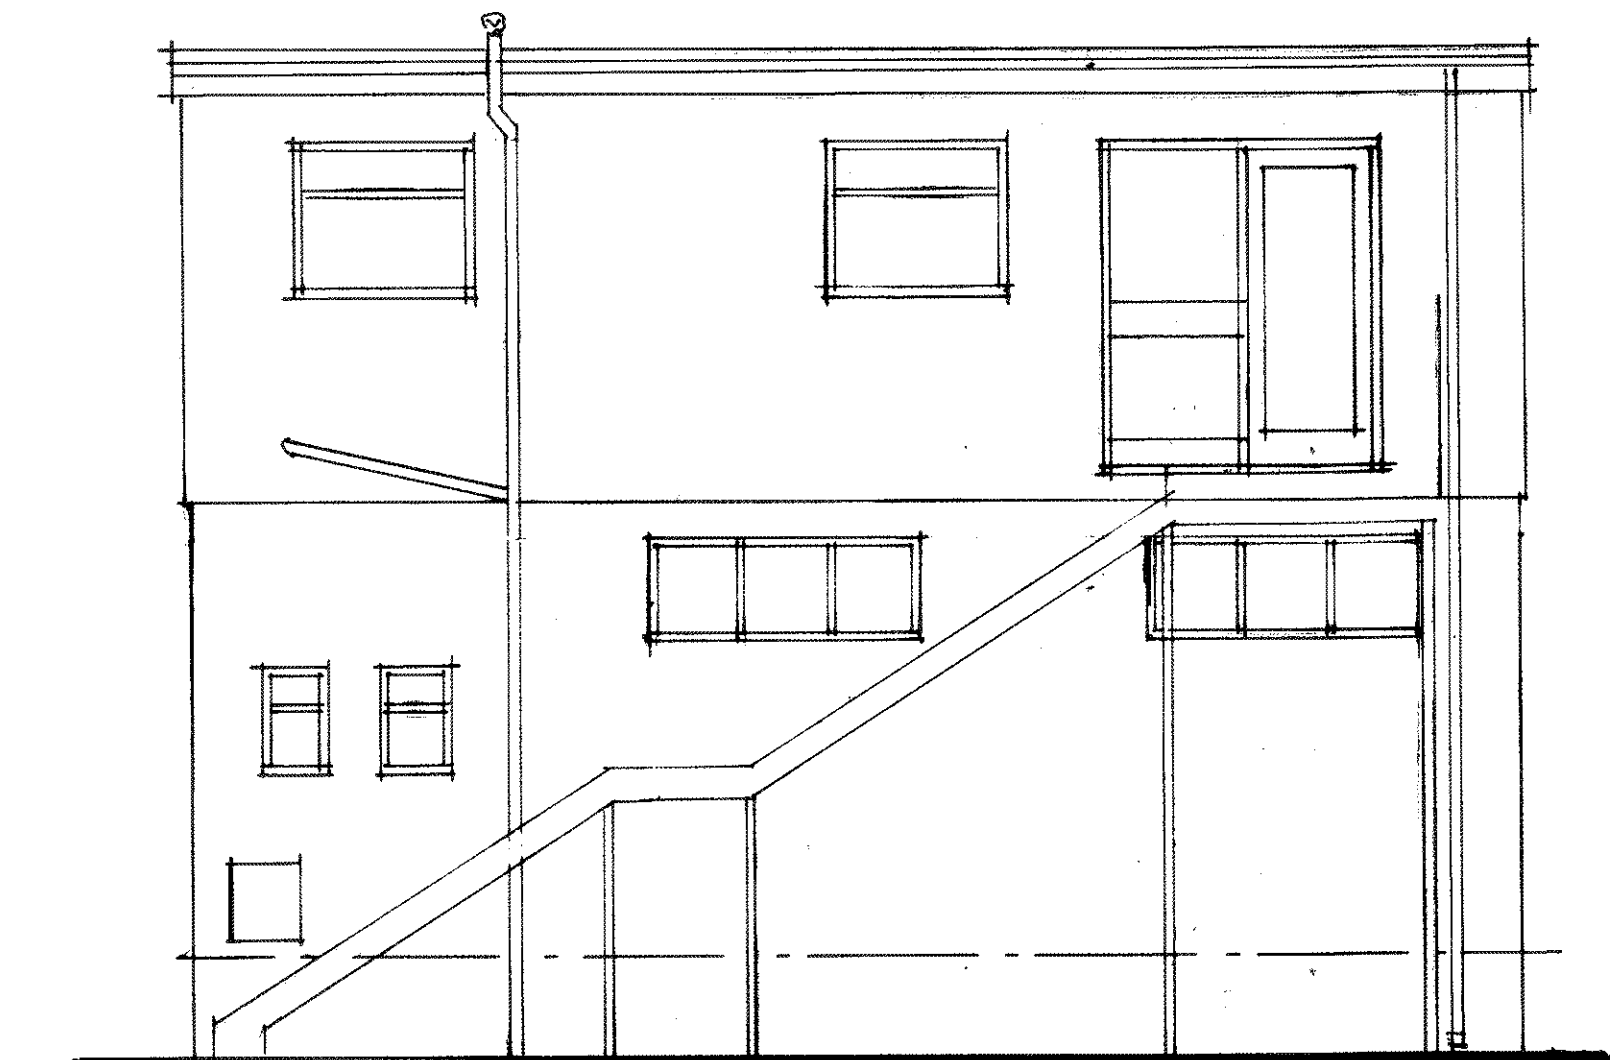


REAR ELEVATION S.W.

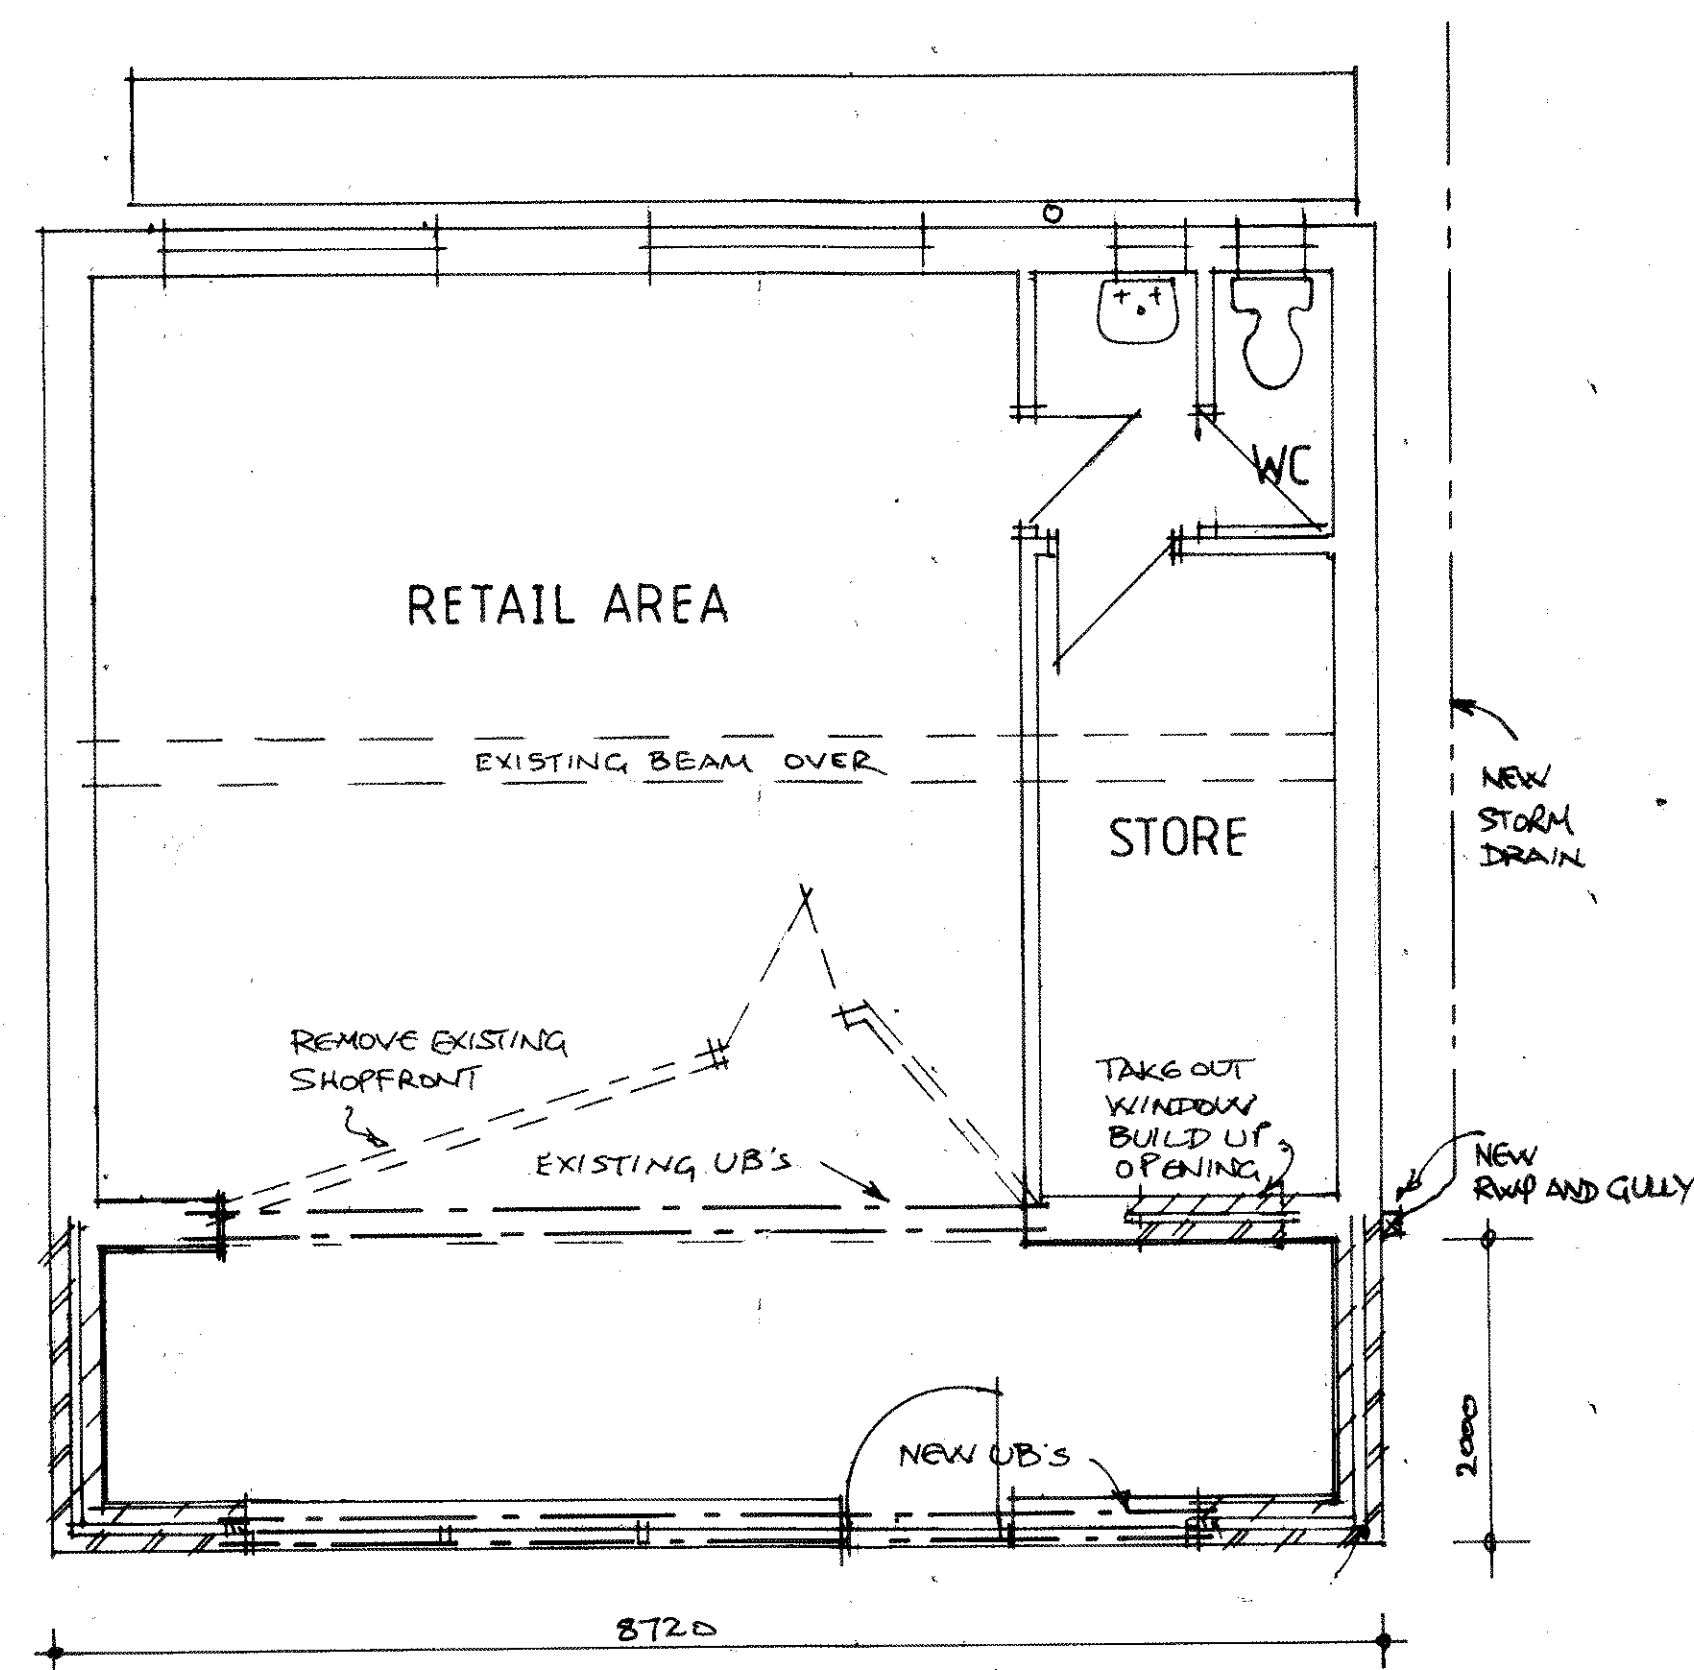


GROUND FLOOR PLAN

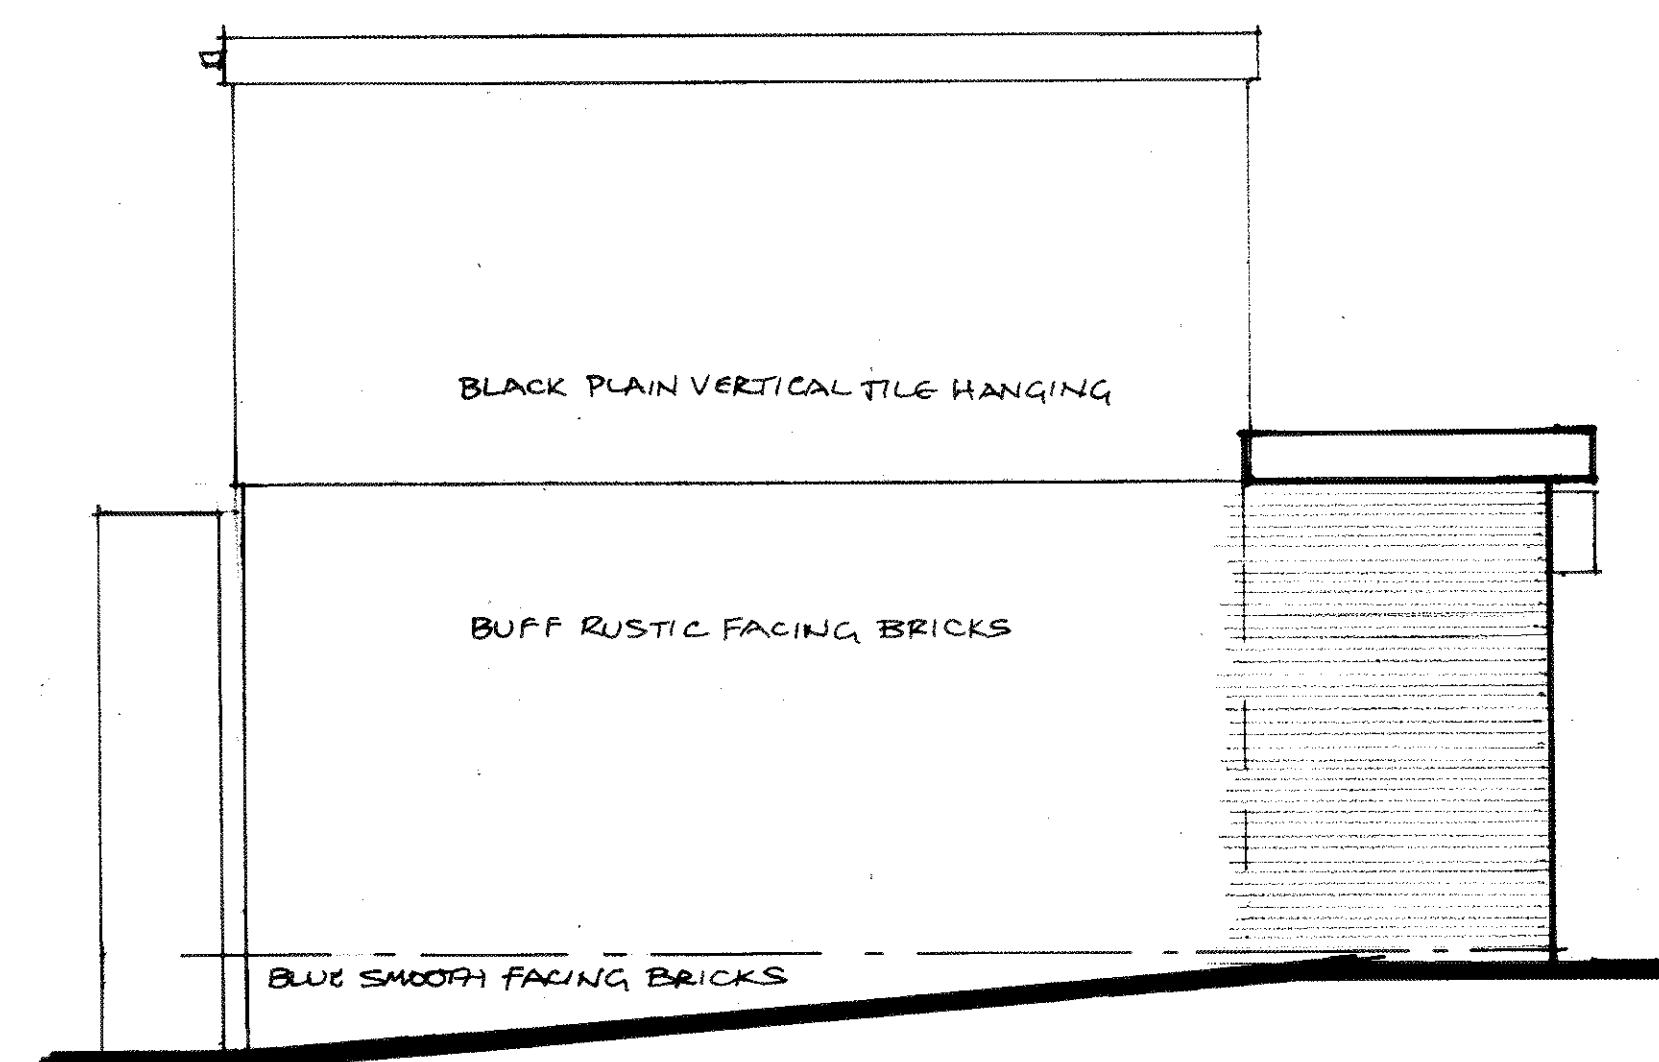

SIDE ELEVATION S.E.

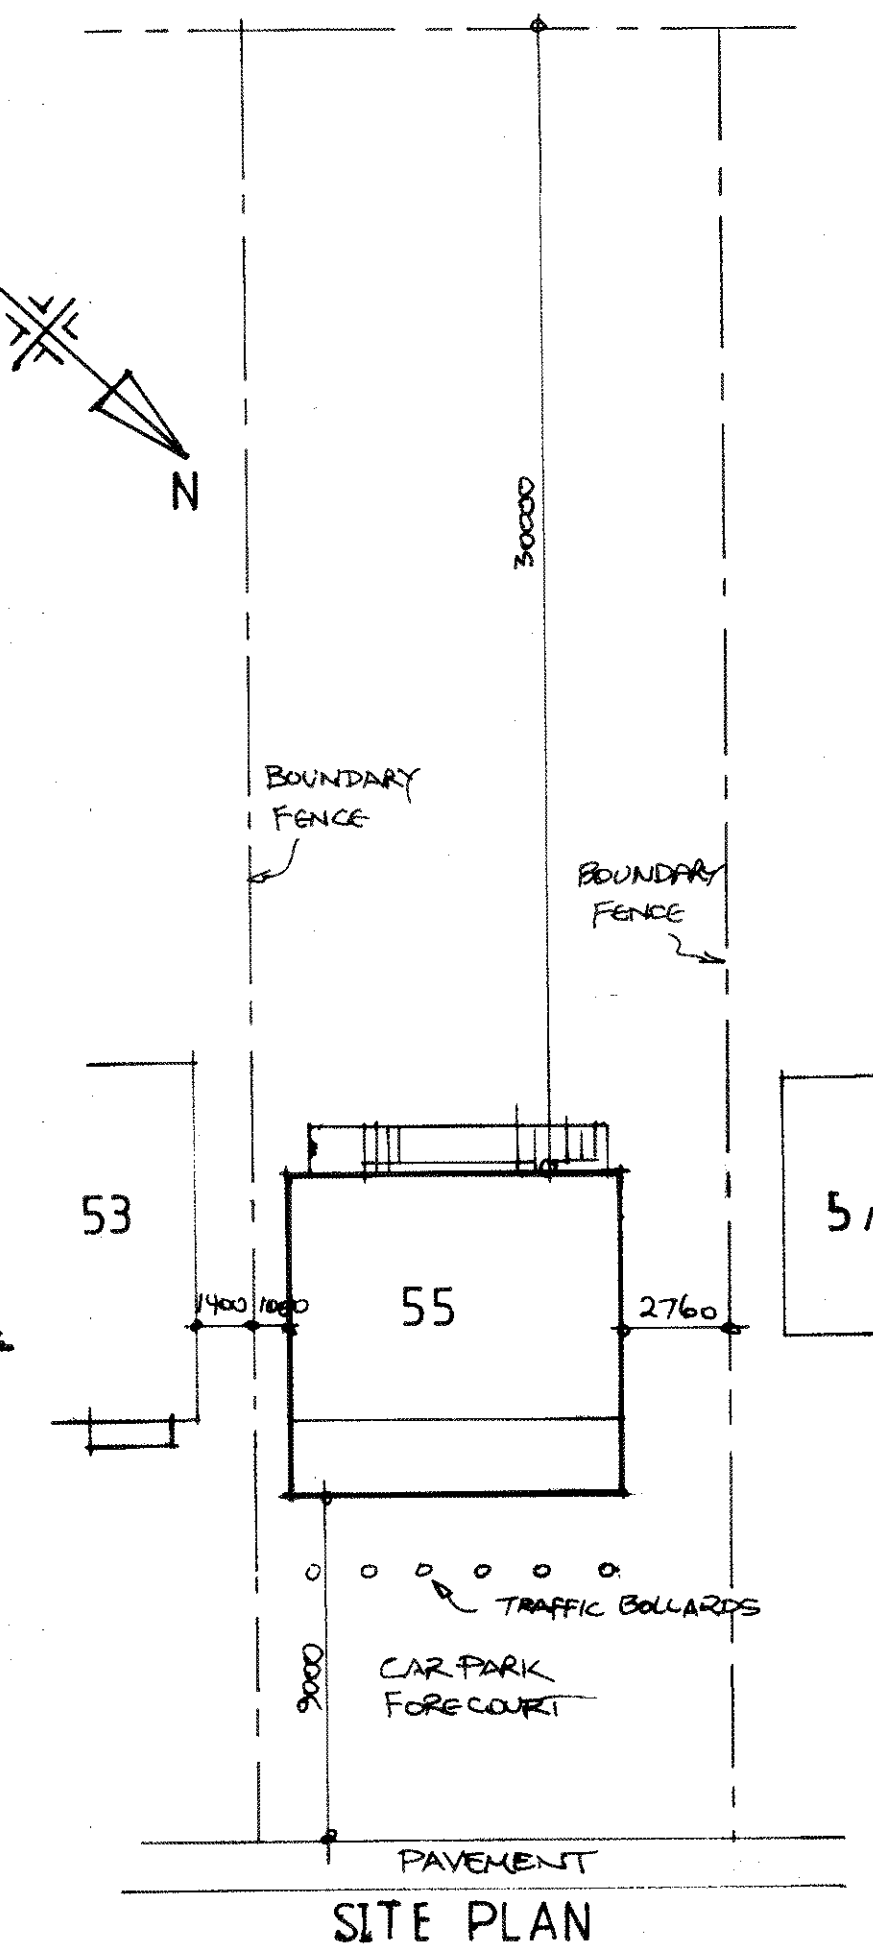

SITE PLAN

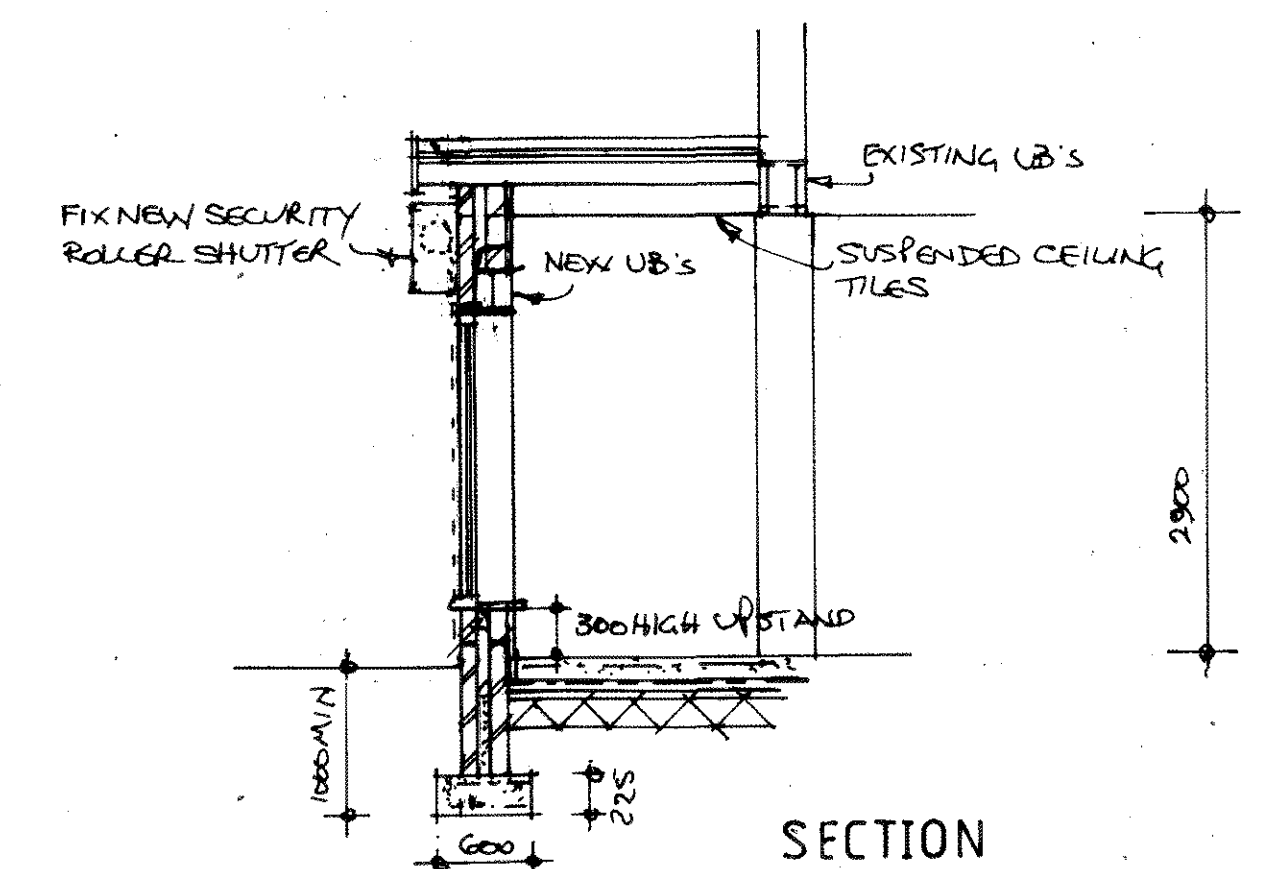

SECTION

TUDOR

BUILDING DESIGN AND SURVEYING SERVICES

38 LINDBURN ROAD

MEIR HAY

STOKE-ON-TRENT ST3 5RW

Project Description:

Single Storey Front Extension to Caverswall Village Store at 55 School Lane, Caverswall, Stoke-on-Trent, Staffs. ST11. 9EN.

Client: Mr. S. Pratheesh

Date: 28/02/2021

Scale: 1:50 & 1:200

Drawing: Proposed Plans, Elevations and Section.

DRWG. No. T-74-001

Revision

Revision