

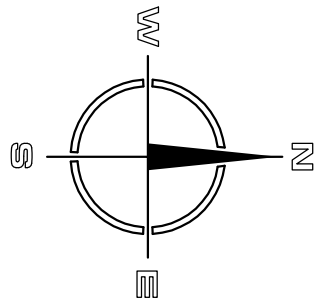
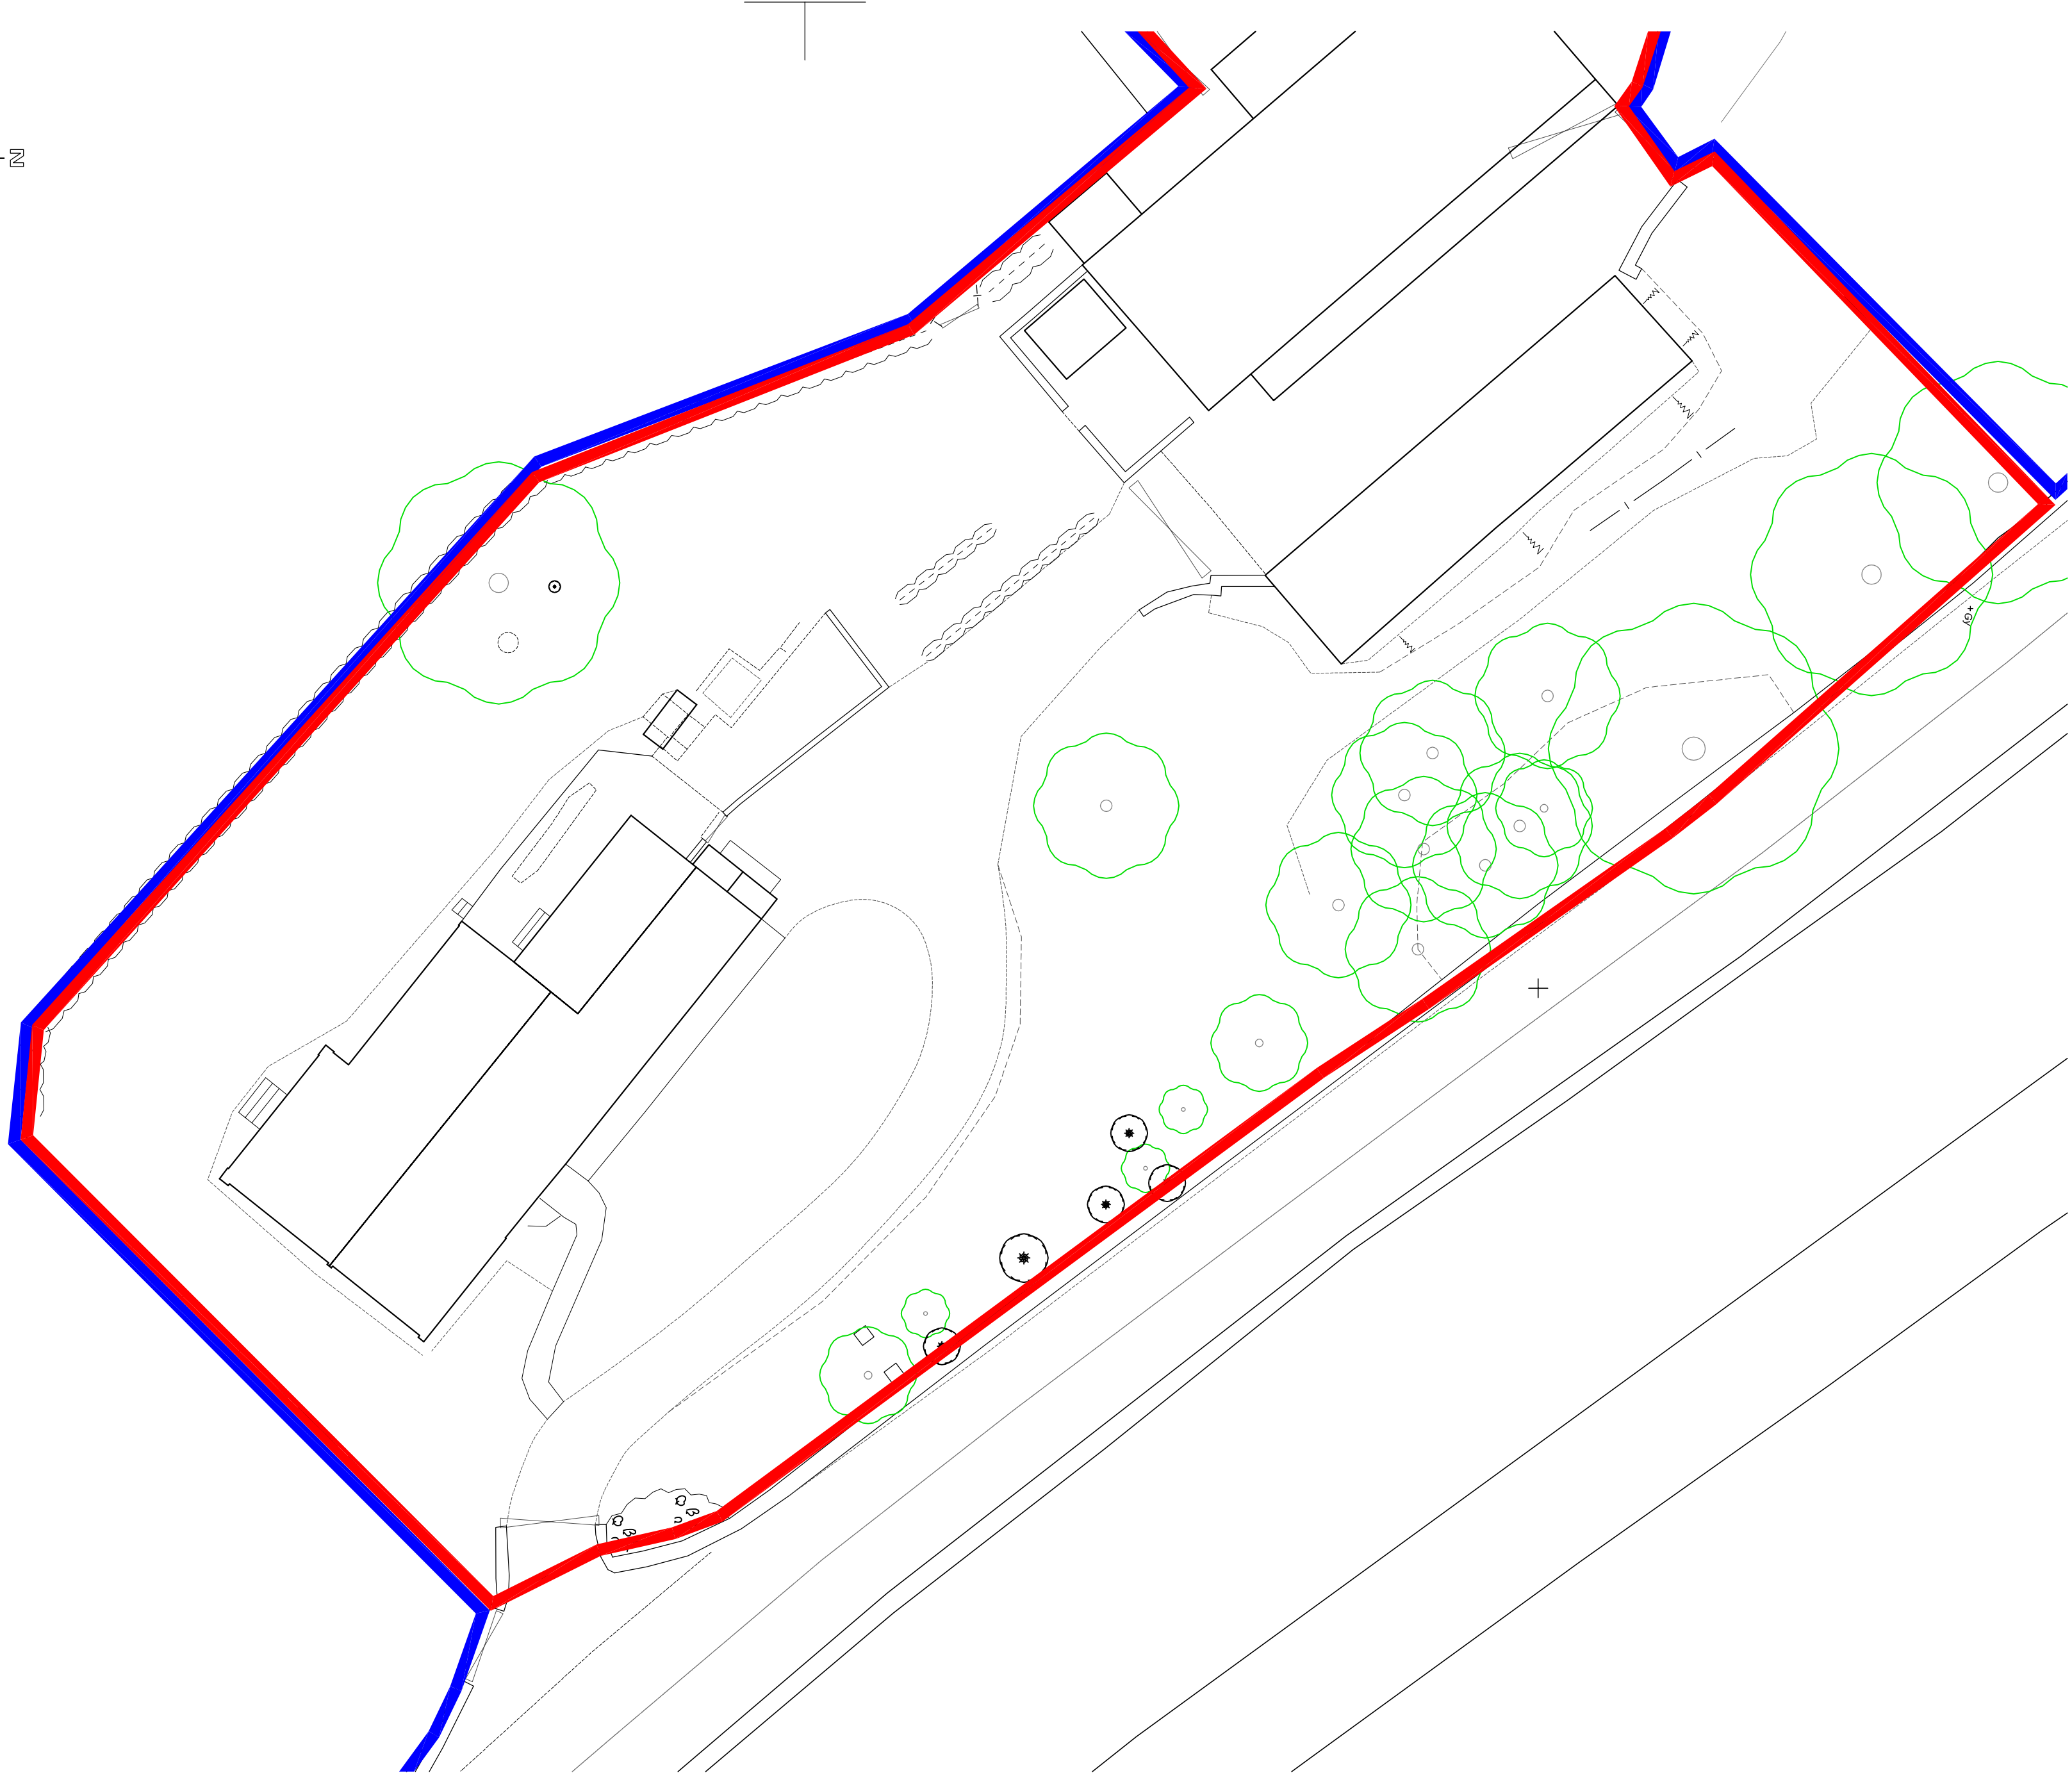


Copyright of this drawing is vested in the Architect and it must not be copied or reproduced without consent. If any dimensions only are to be taken from this drawing, all dimensions must refer to the site and be acceptable for taking and be checked of every variation between drawing and site conditions. It shall be the duty of the client to ensure that the drawing is used in accordance with the Architect's instructions and to ensure that the drawing is used in accordance with the Architect's instructions.

Rev	Down	Comments	Date
-----	------	----------	------

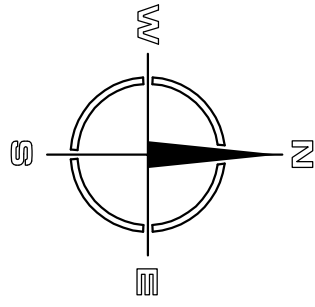

SITE PLAN AS EXISTING 1:200

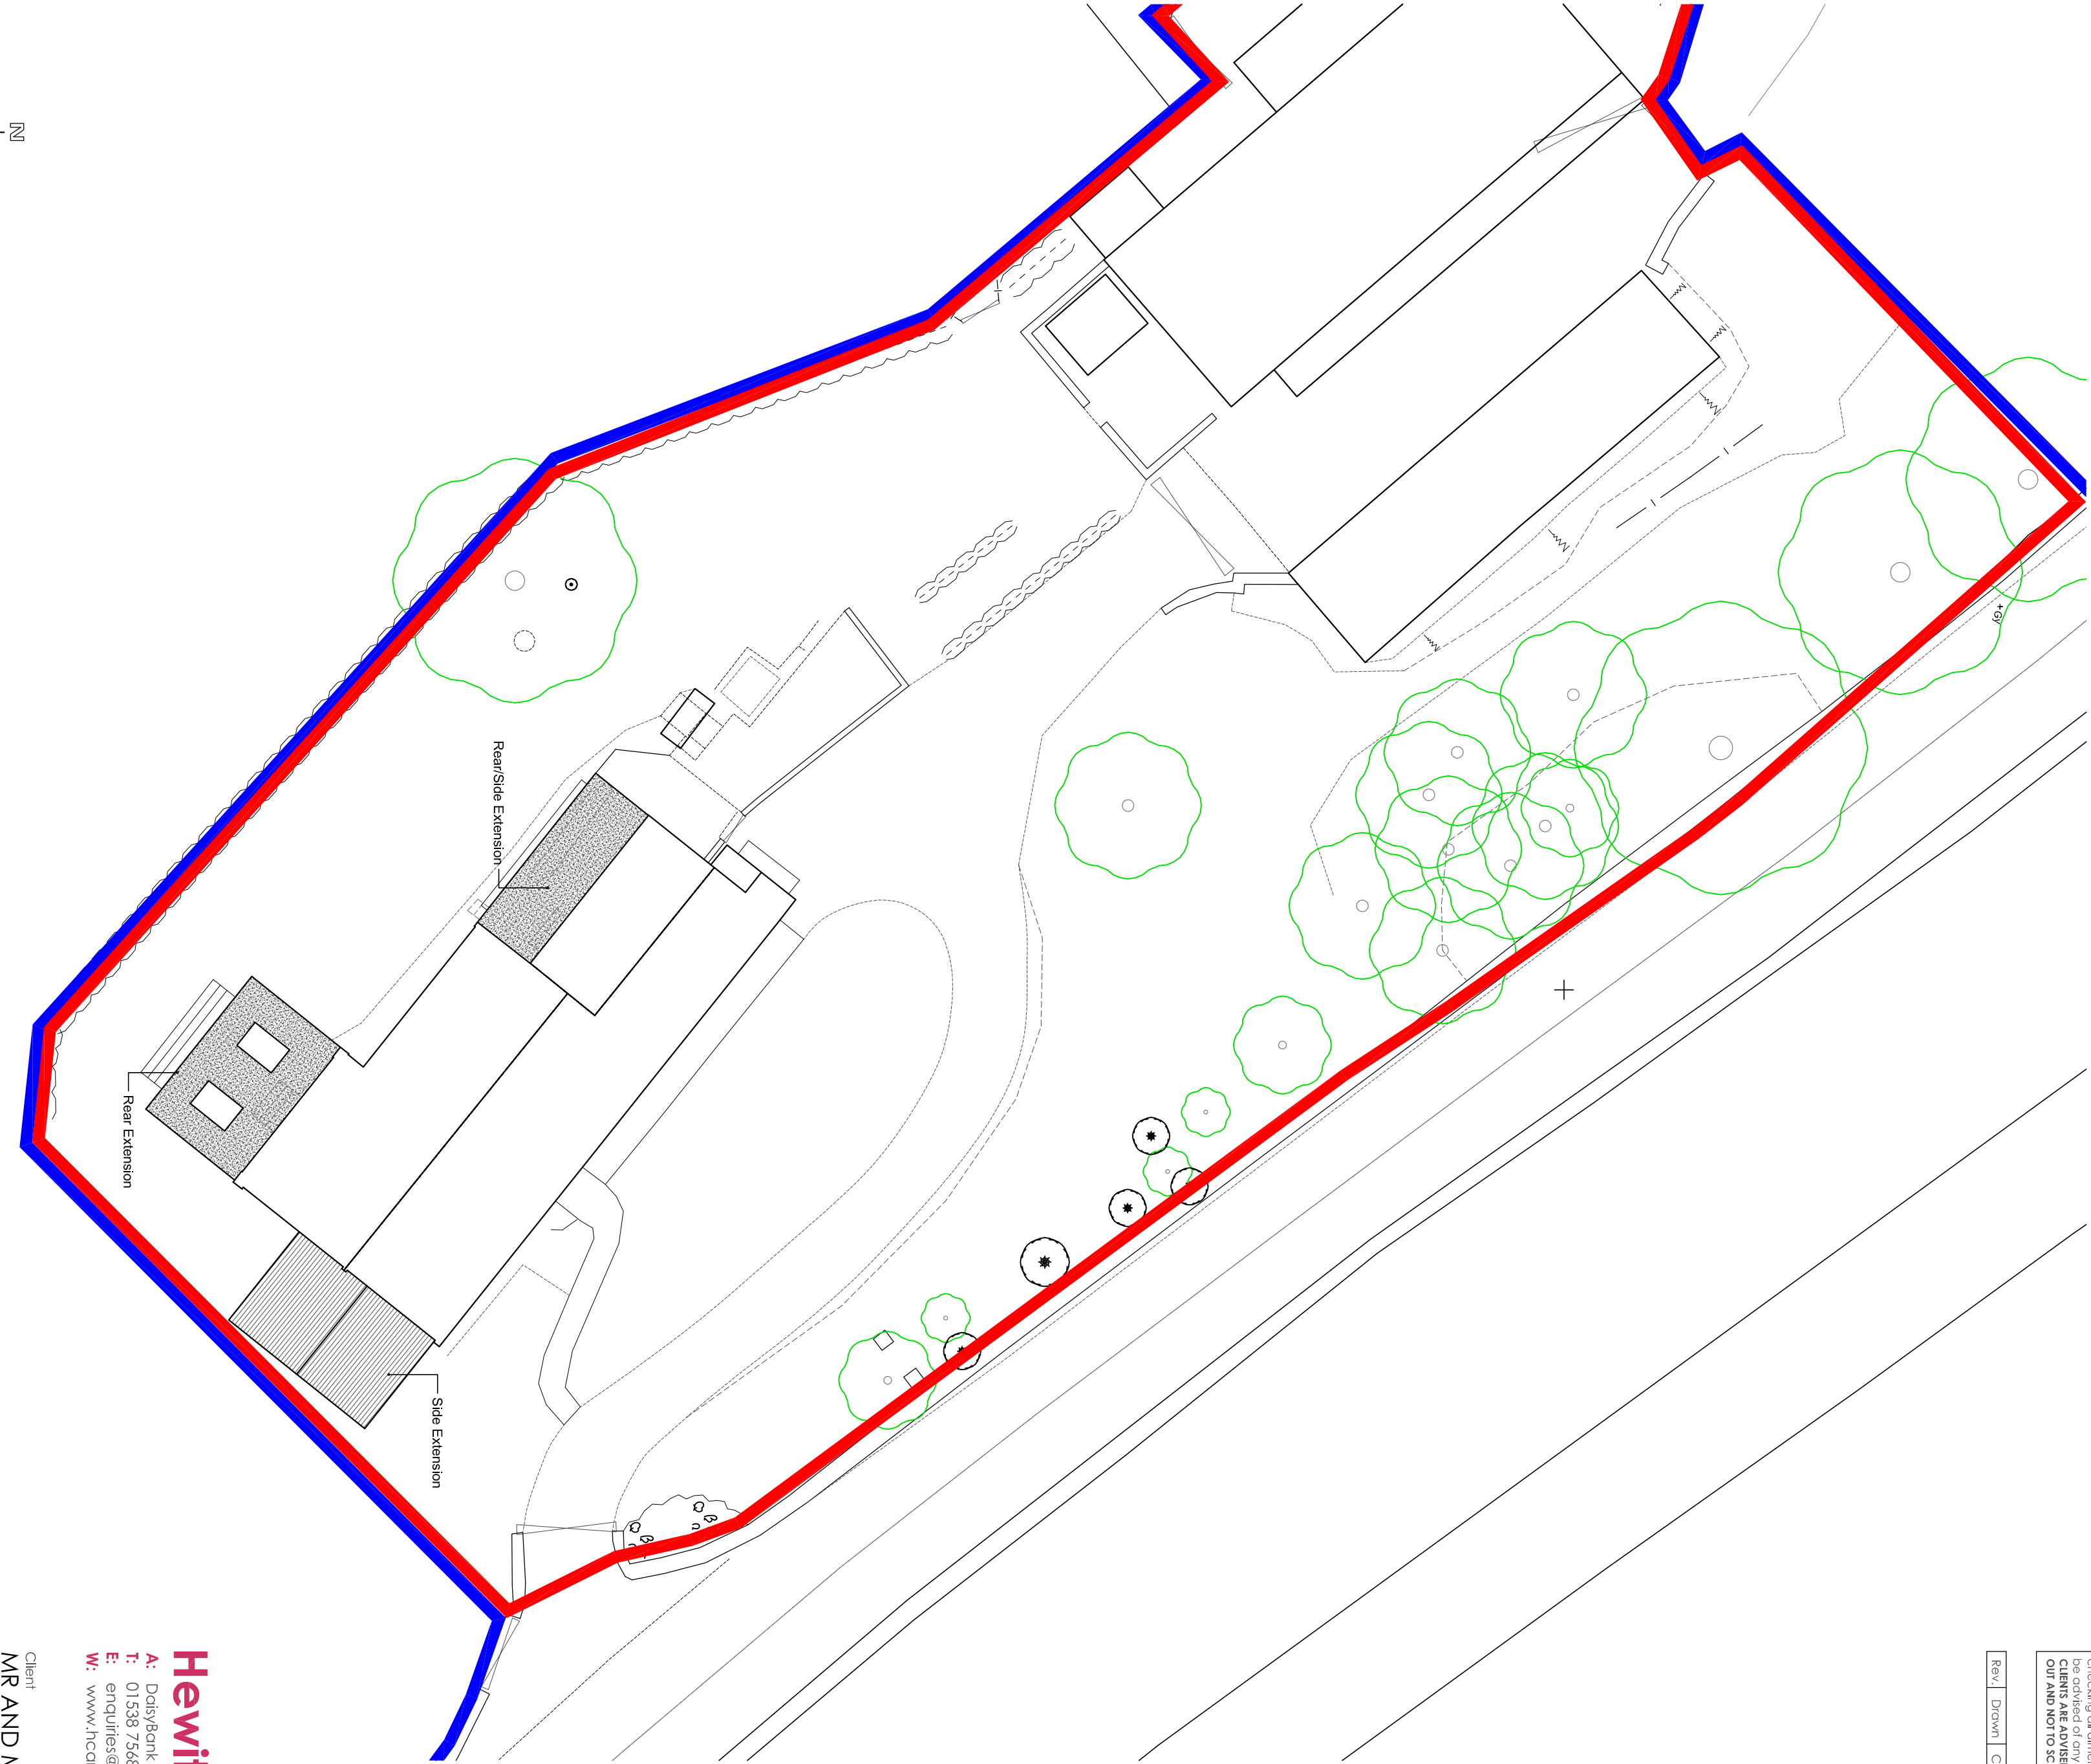

SITE PLAN AS PROPOSED 1:200



Hewitt&CarrArchitects
A. Design House 117-119 Leek Road | Cheddole | ST10 1JE
T. 0153 755889
E. enquiries@hccarchitects.co.uk
W. www.hccarchitects.co.uk

Client
MR AND MRS C GREEN

Project
Proposed Side/Rear Extensions to
WILDWOOD, FARLEY LANE, ALTON, ST10 4BZ

Title
Site Plan as Existing & Proposed

Drawn
Planning
Date
Mar 2021
Scale
A1 1:200
Checked
KEW

Project No.
01038 AL(0)22
Drawing No.

Rev

File Ref: H\REF