


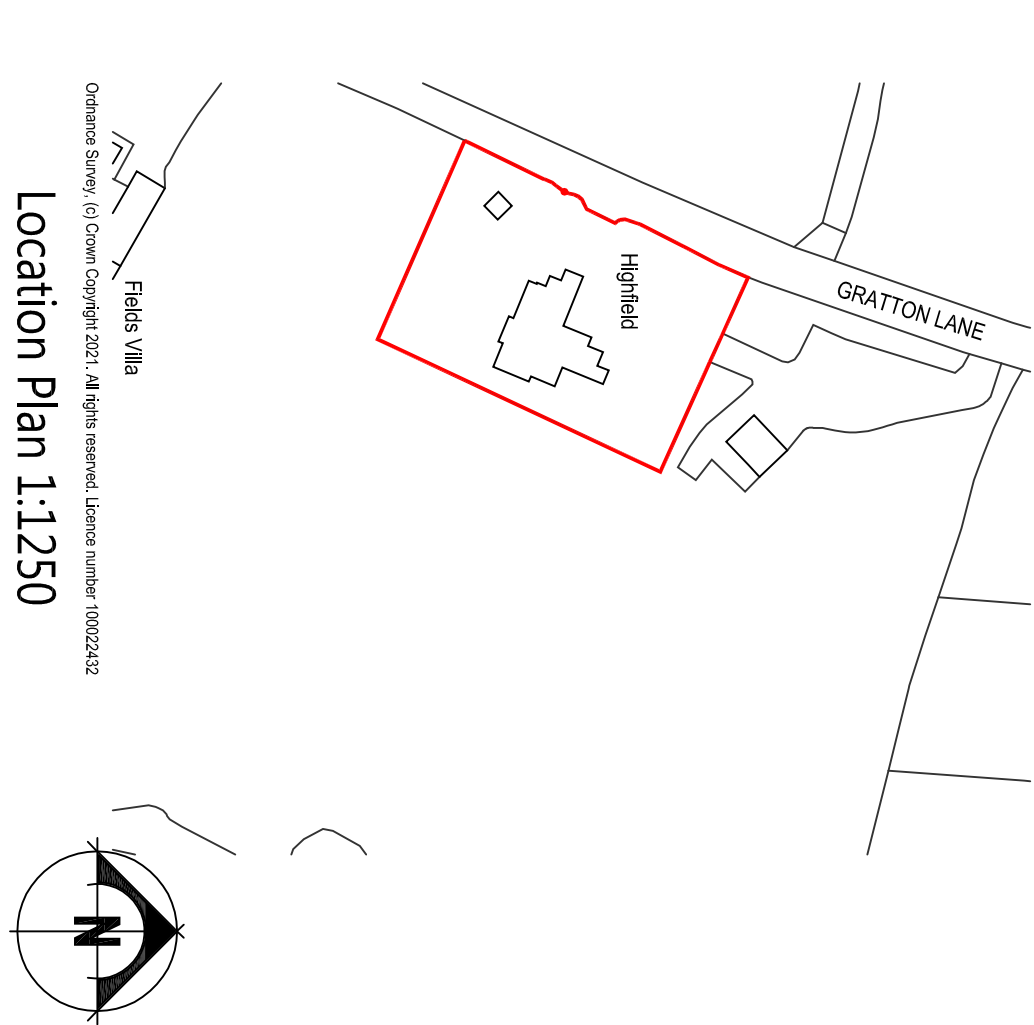


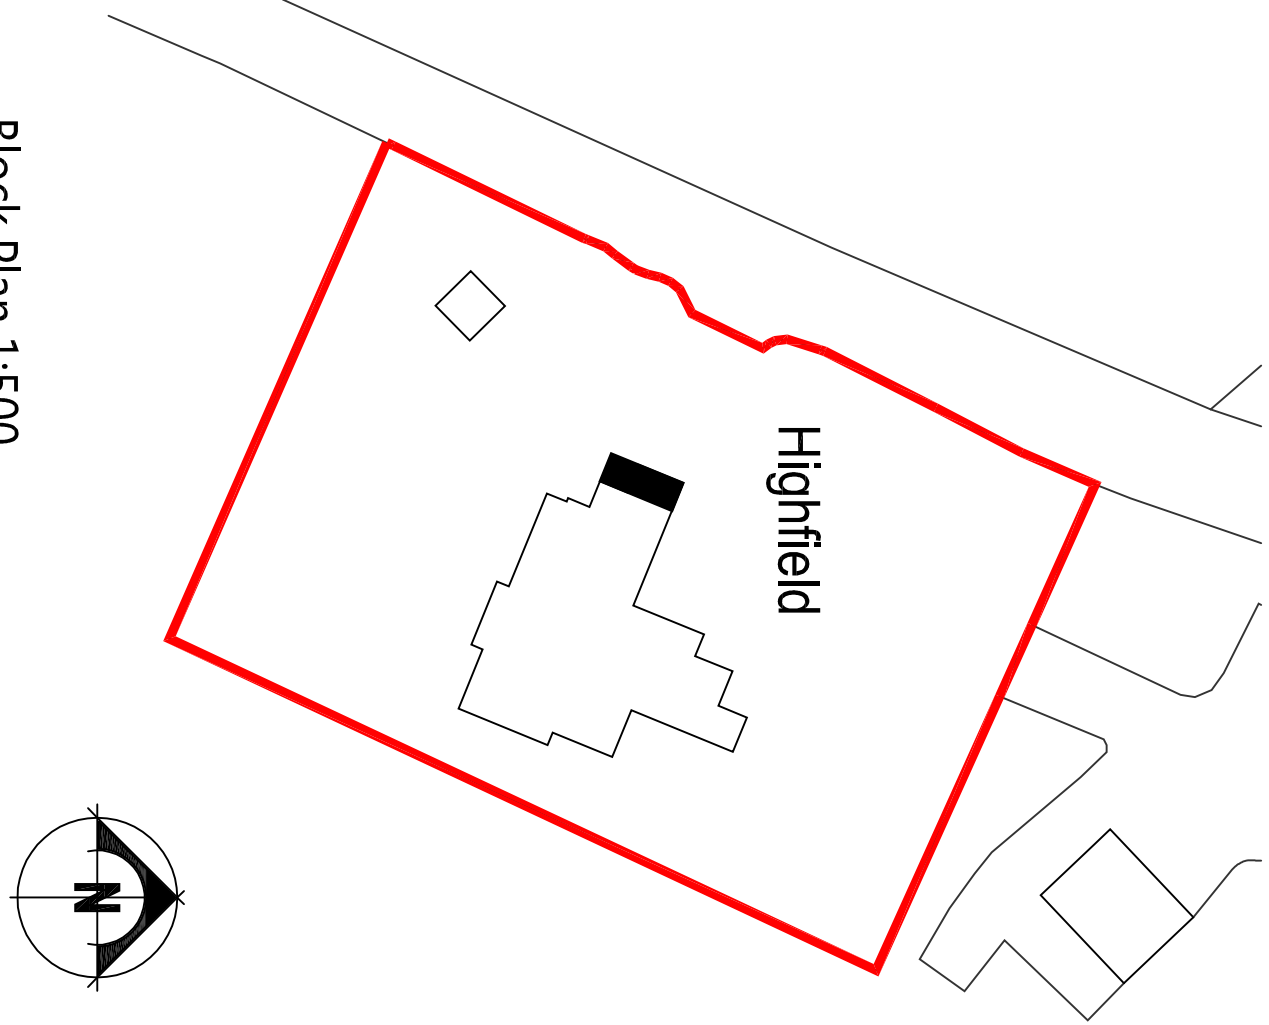


Rev:	Drawn:	Comments:	Date:
CLIENT:	Mr. S. Richards		
Site:	Highfield, Graddon Lane, Endon, Staffordshire ST9 9AG		
Project:	Proposed alterations and extensions to Porch		
Scale @ A1:	1:100, 1:500 & 1:1250		
Drawing No:	2/59/21	Drawing Title:	Planning Drawing
			Revision:
Dimensions only are to be taken from this drawing. All contractors must visit the site and be responsible for taking and checking all dimensions relative to their work. To be read in conjunction with other specialist drawings and documentation.			

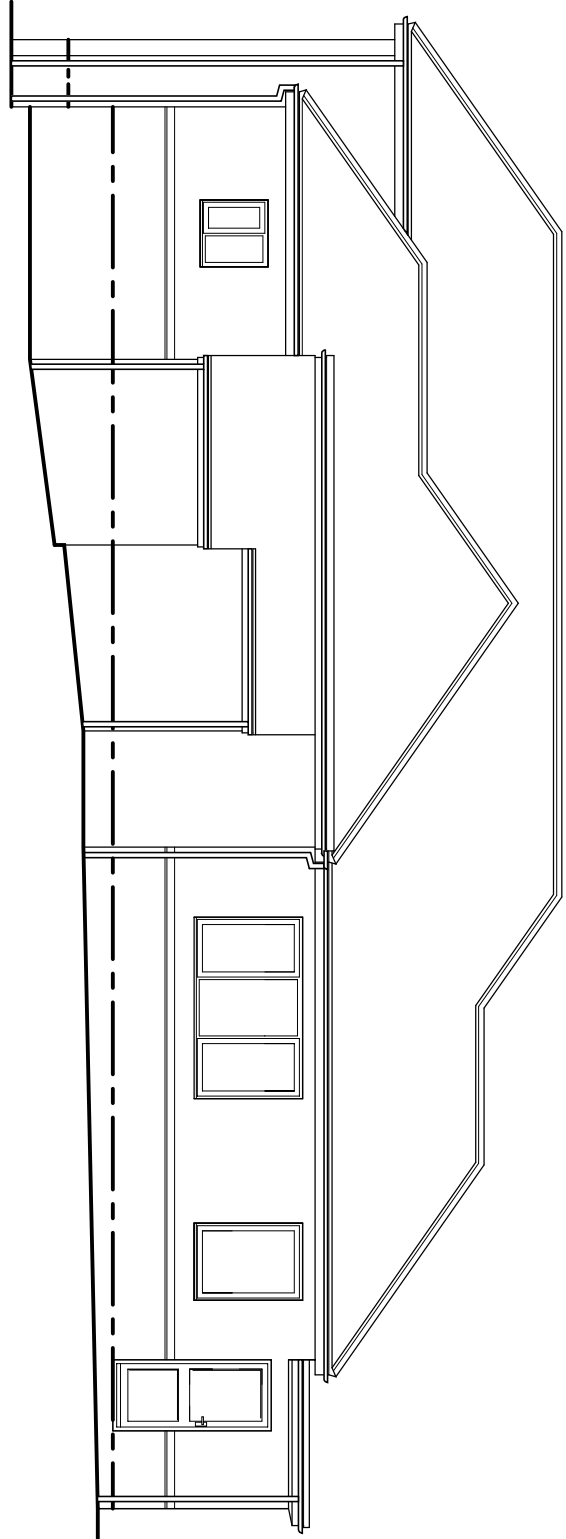


Existing Side Elevation

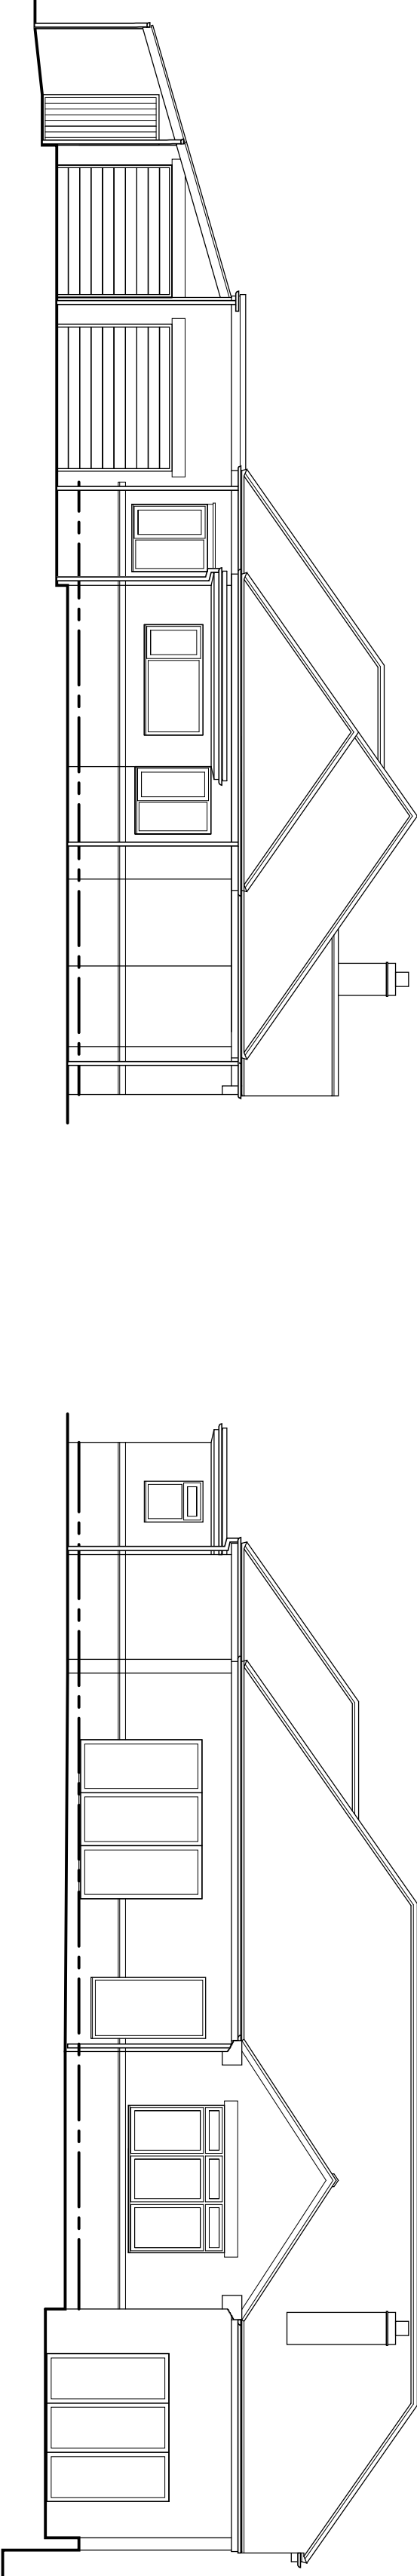


Existing Front Elevation

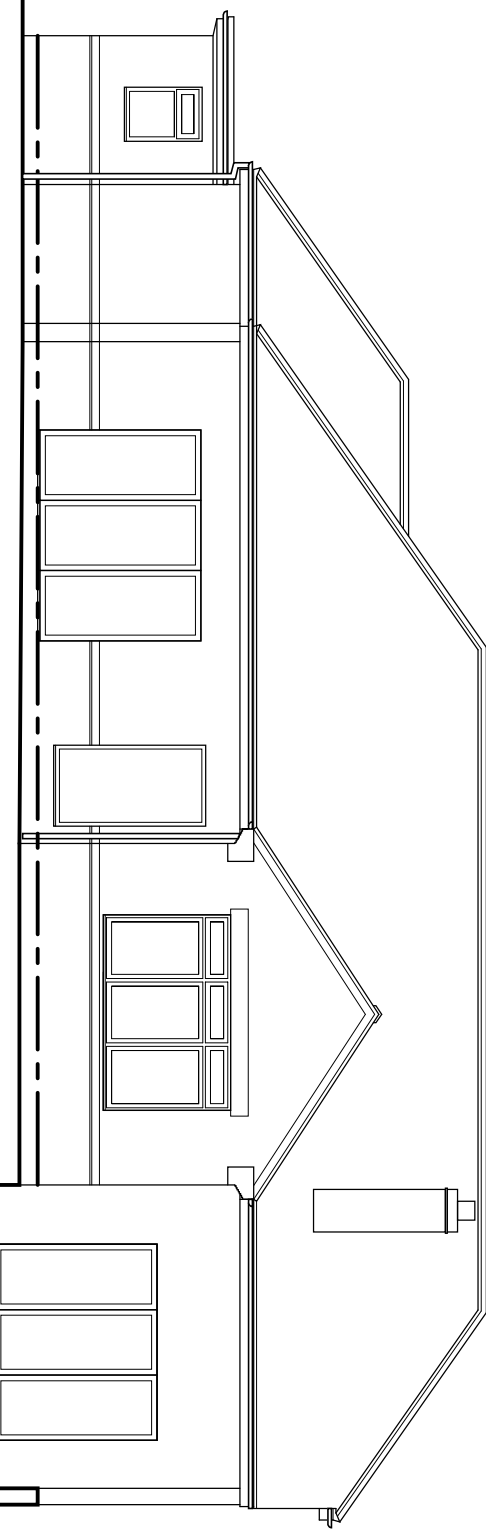


Existing Side Elevation

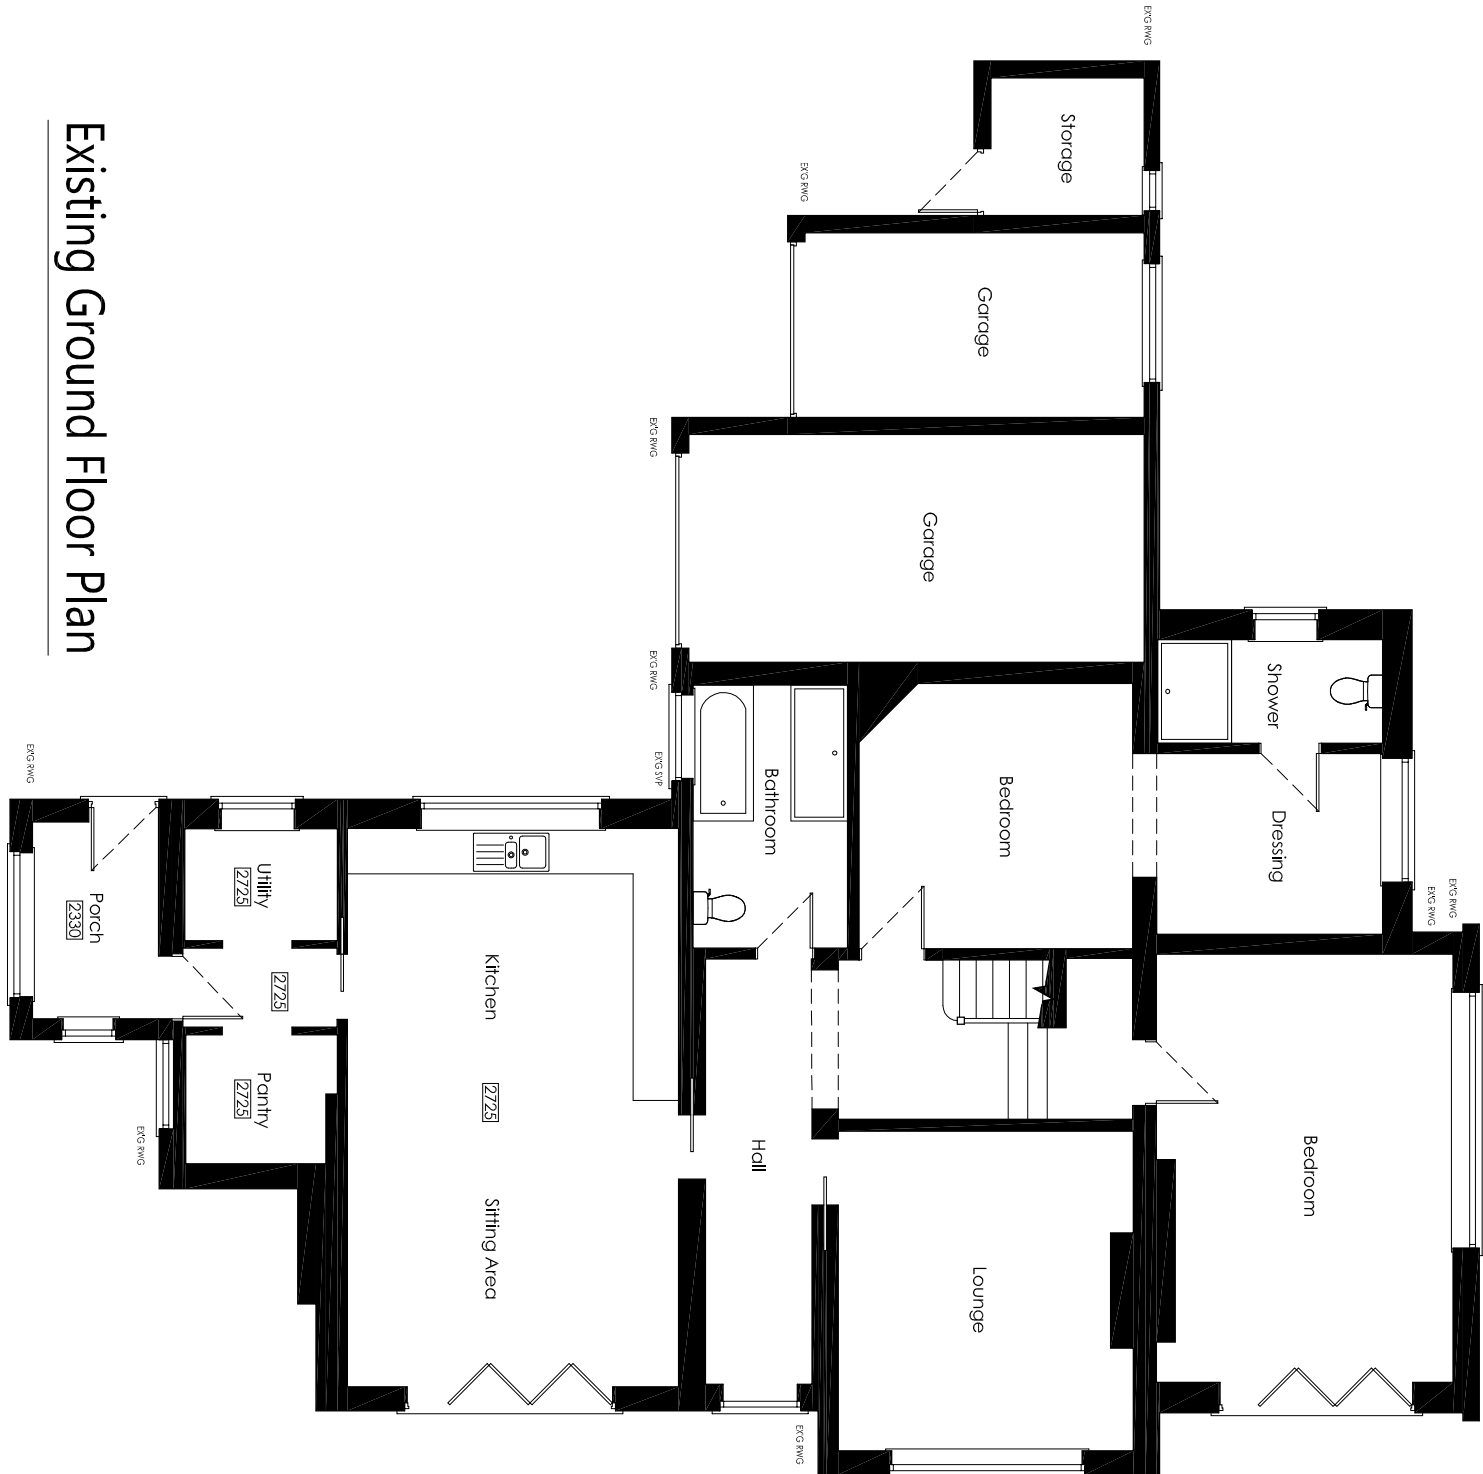


Existing Ground Floor Plan

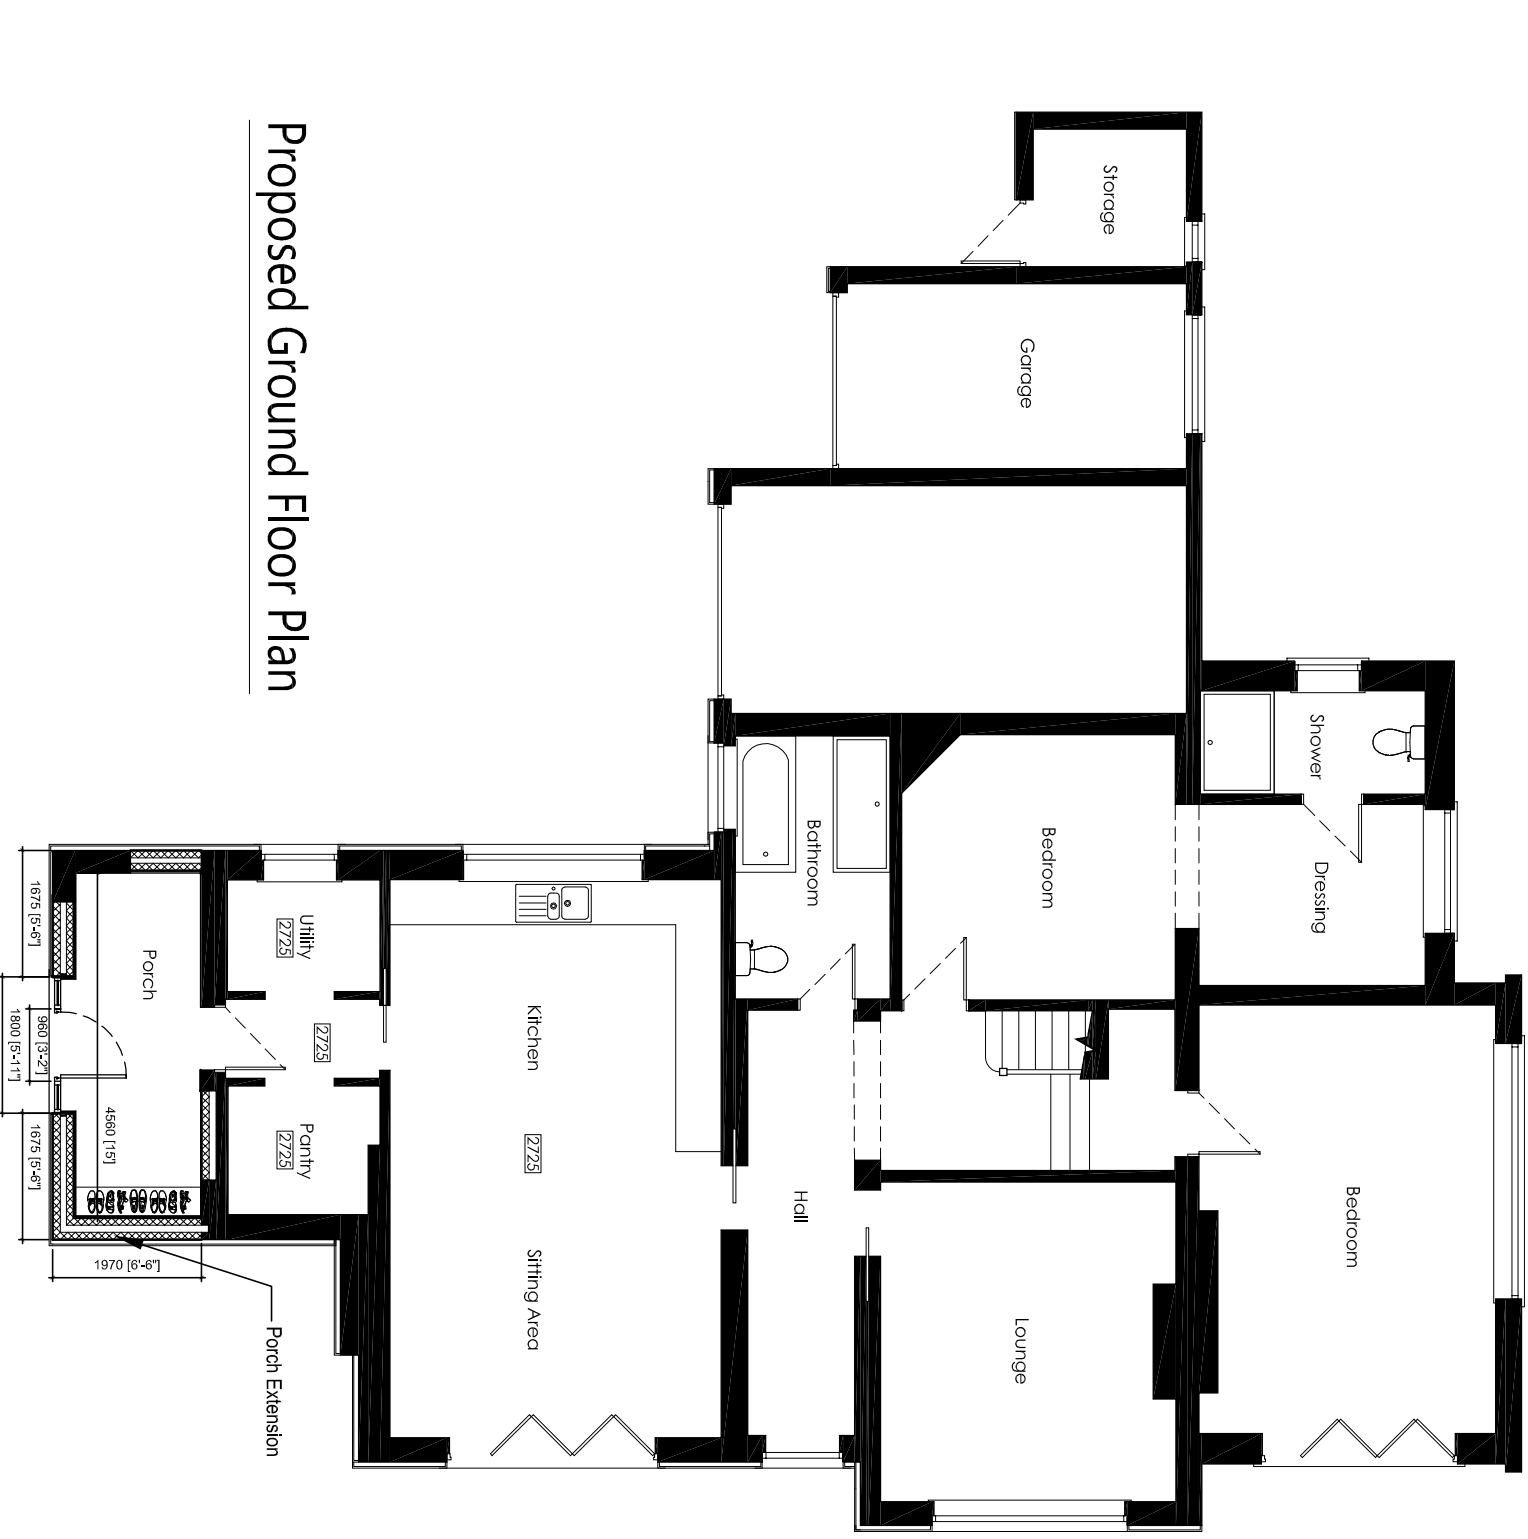


Proposed Ground Floor Plan

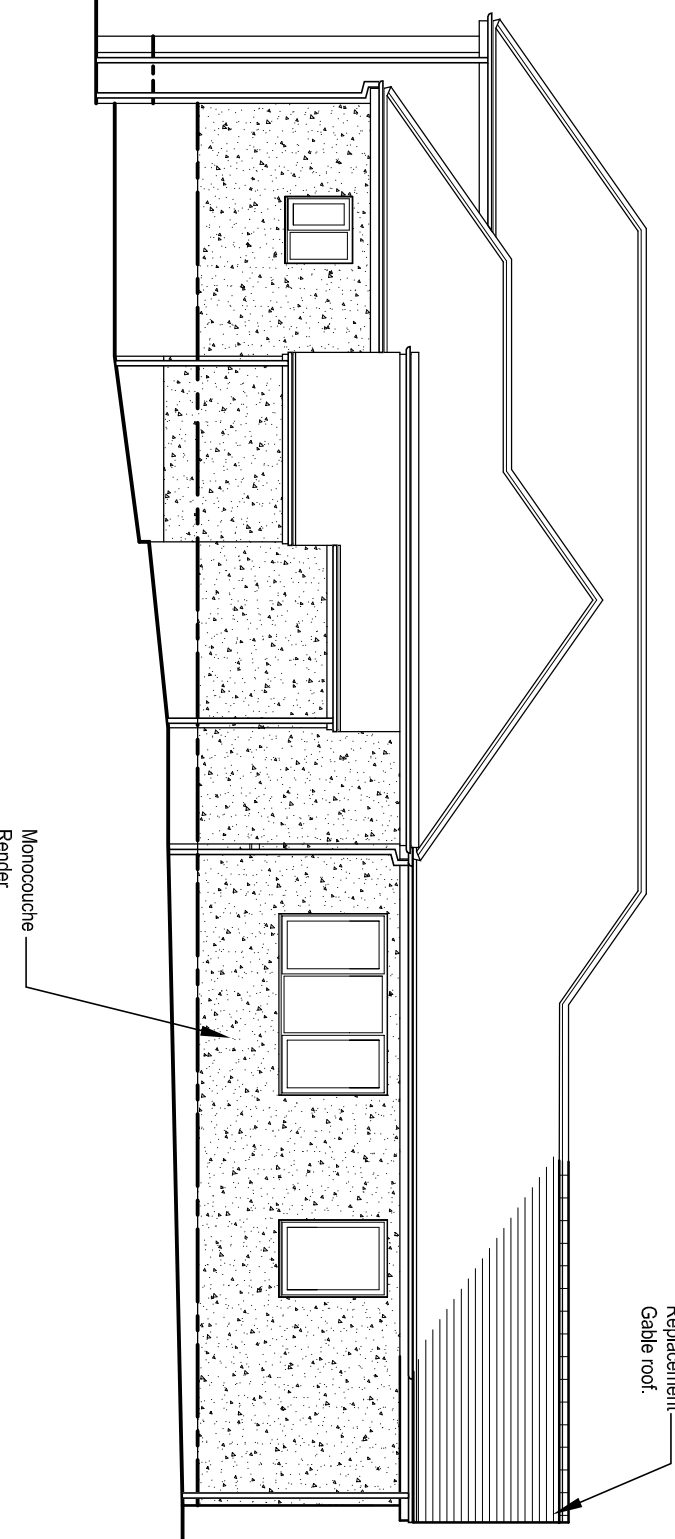

Proposed Side Elevation

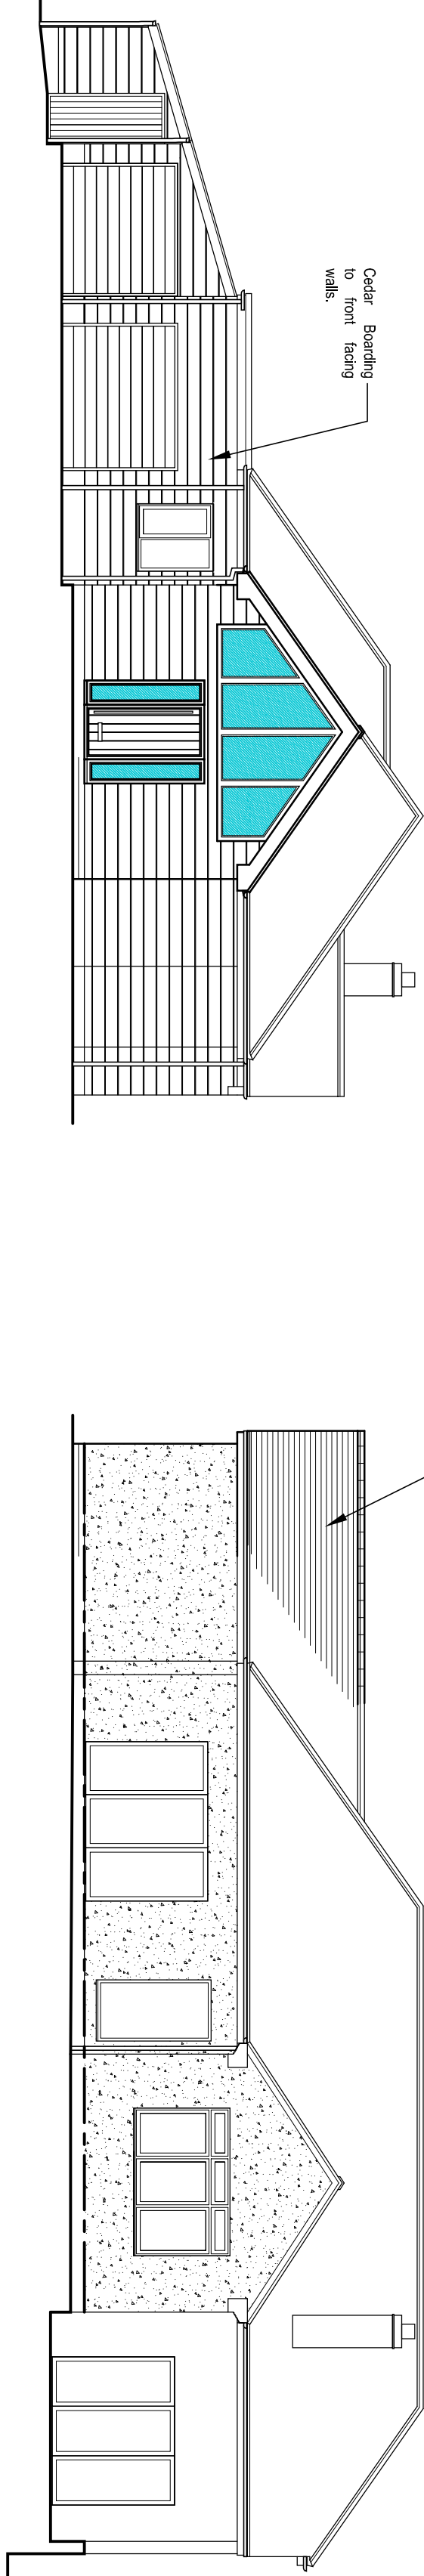

Proposed Front Elevation

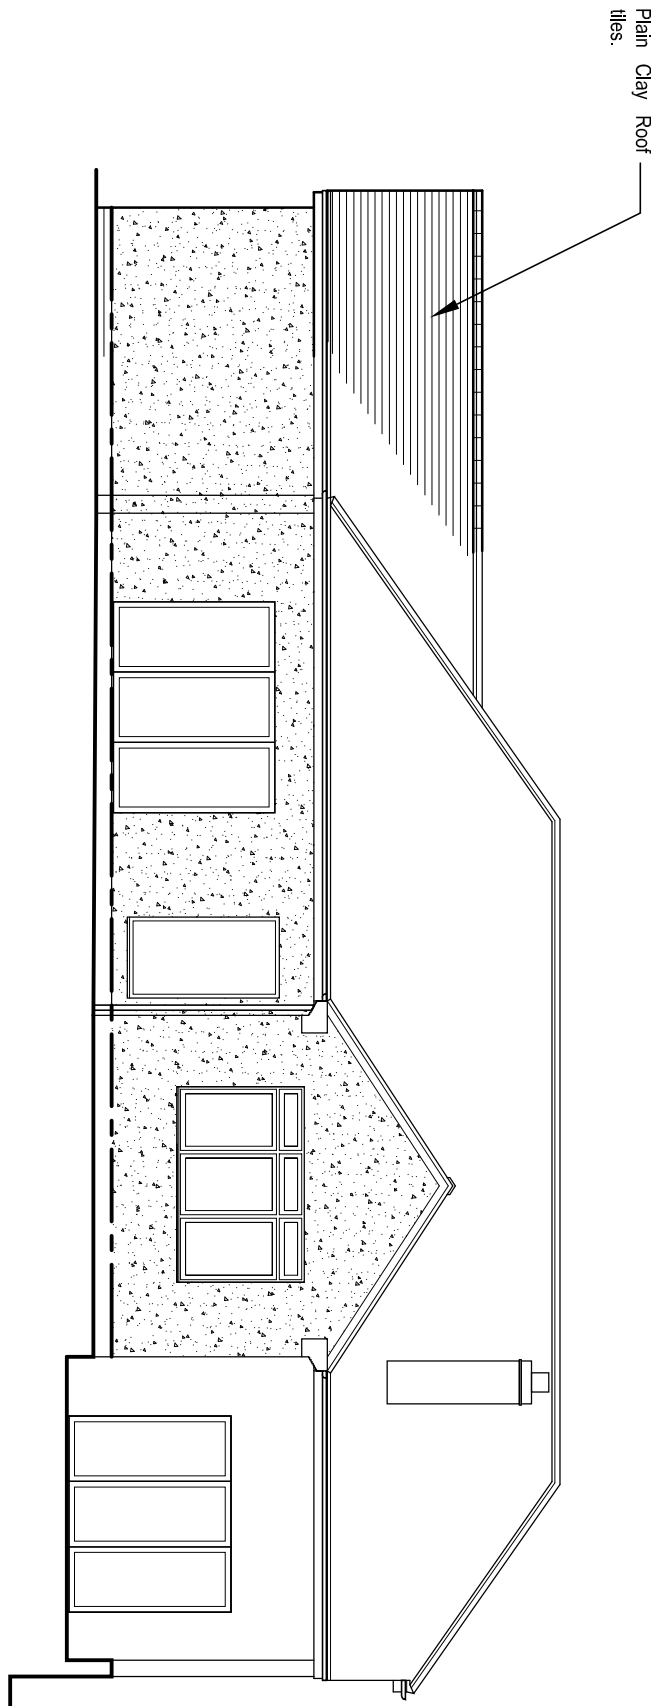

Proposed Side Elevation