

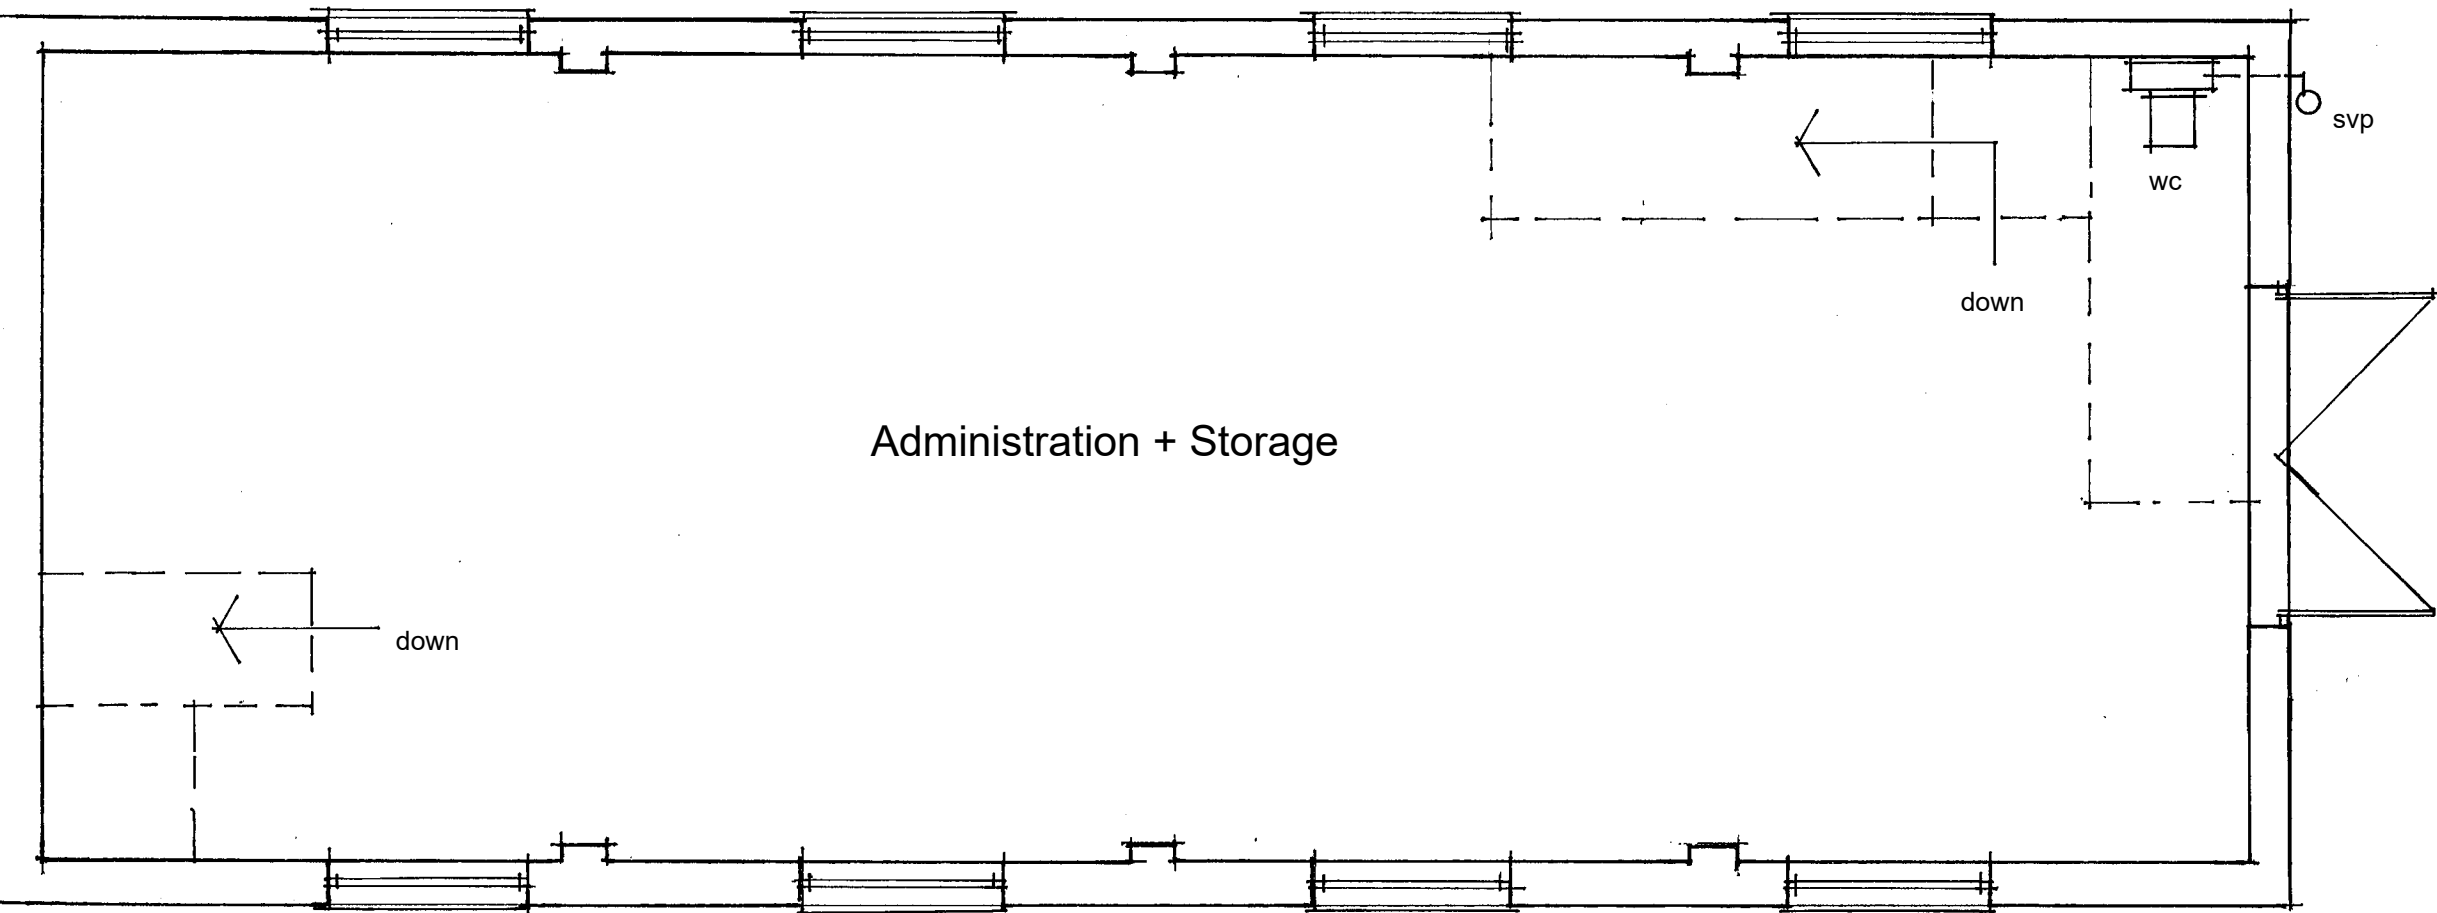


scale 1:50

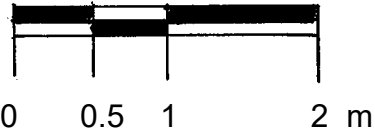

First Floor

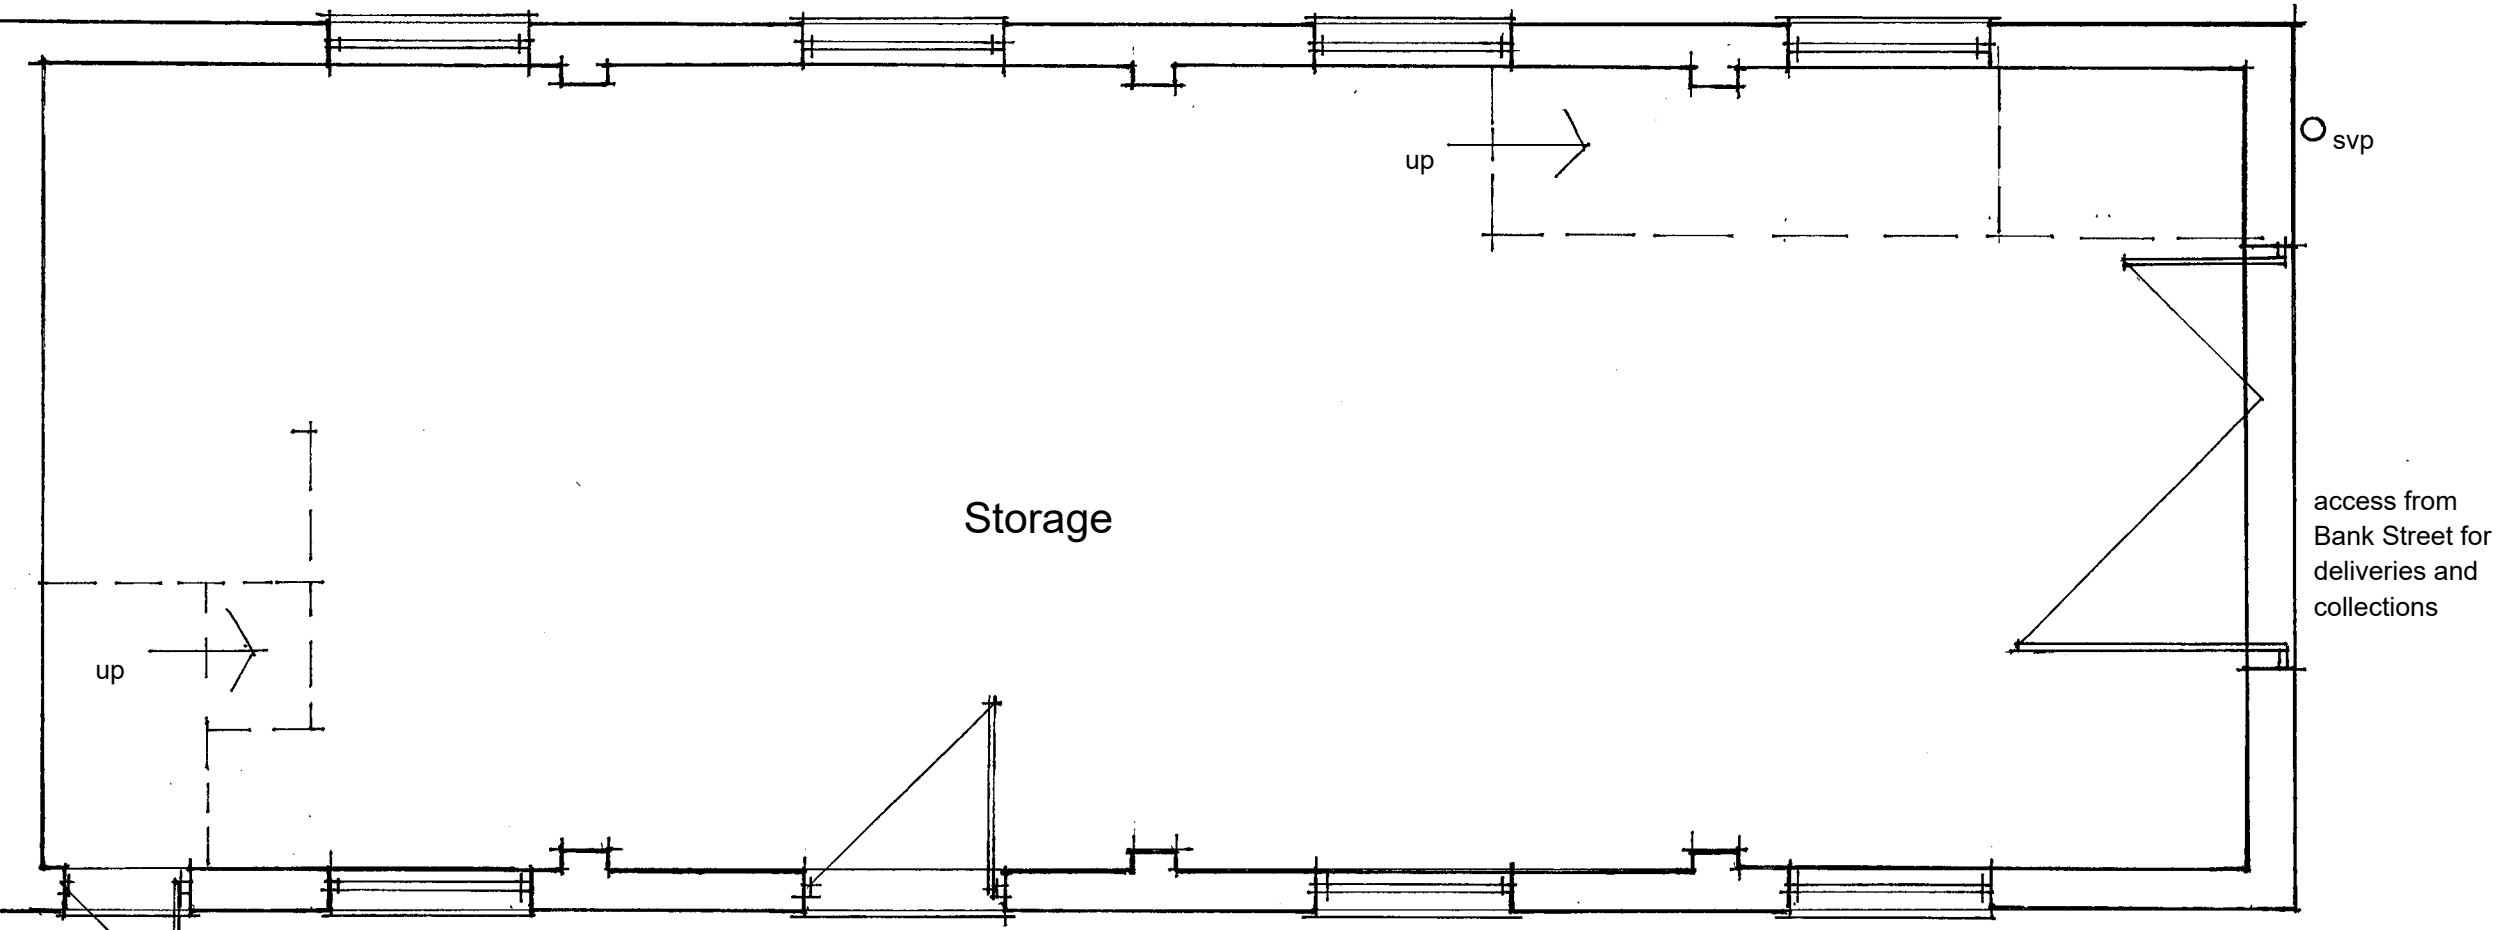

Ground Floor

REDEVELOPMENT SCHEME
MILL HOUSE
OAK STREET, CHEADLE, ST10 1NR

Drawing Title
EXISTING FLOOR PLANS
Drawing No.
MH.01
Scale 1:50 @ A3

