

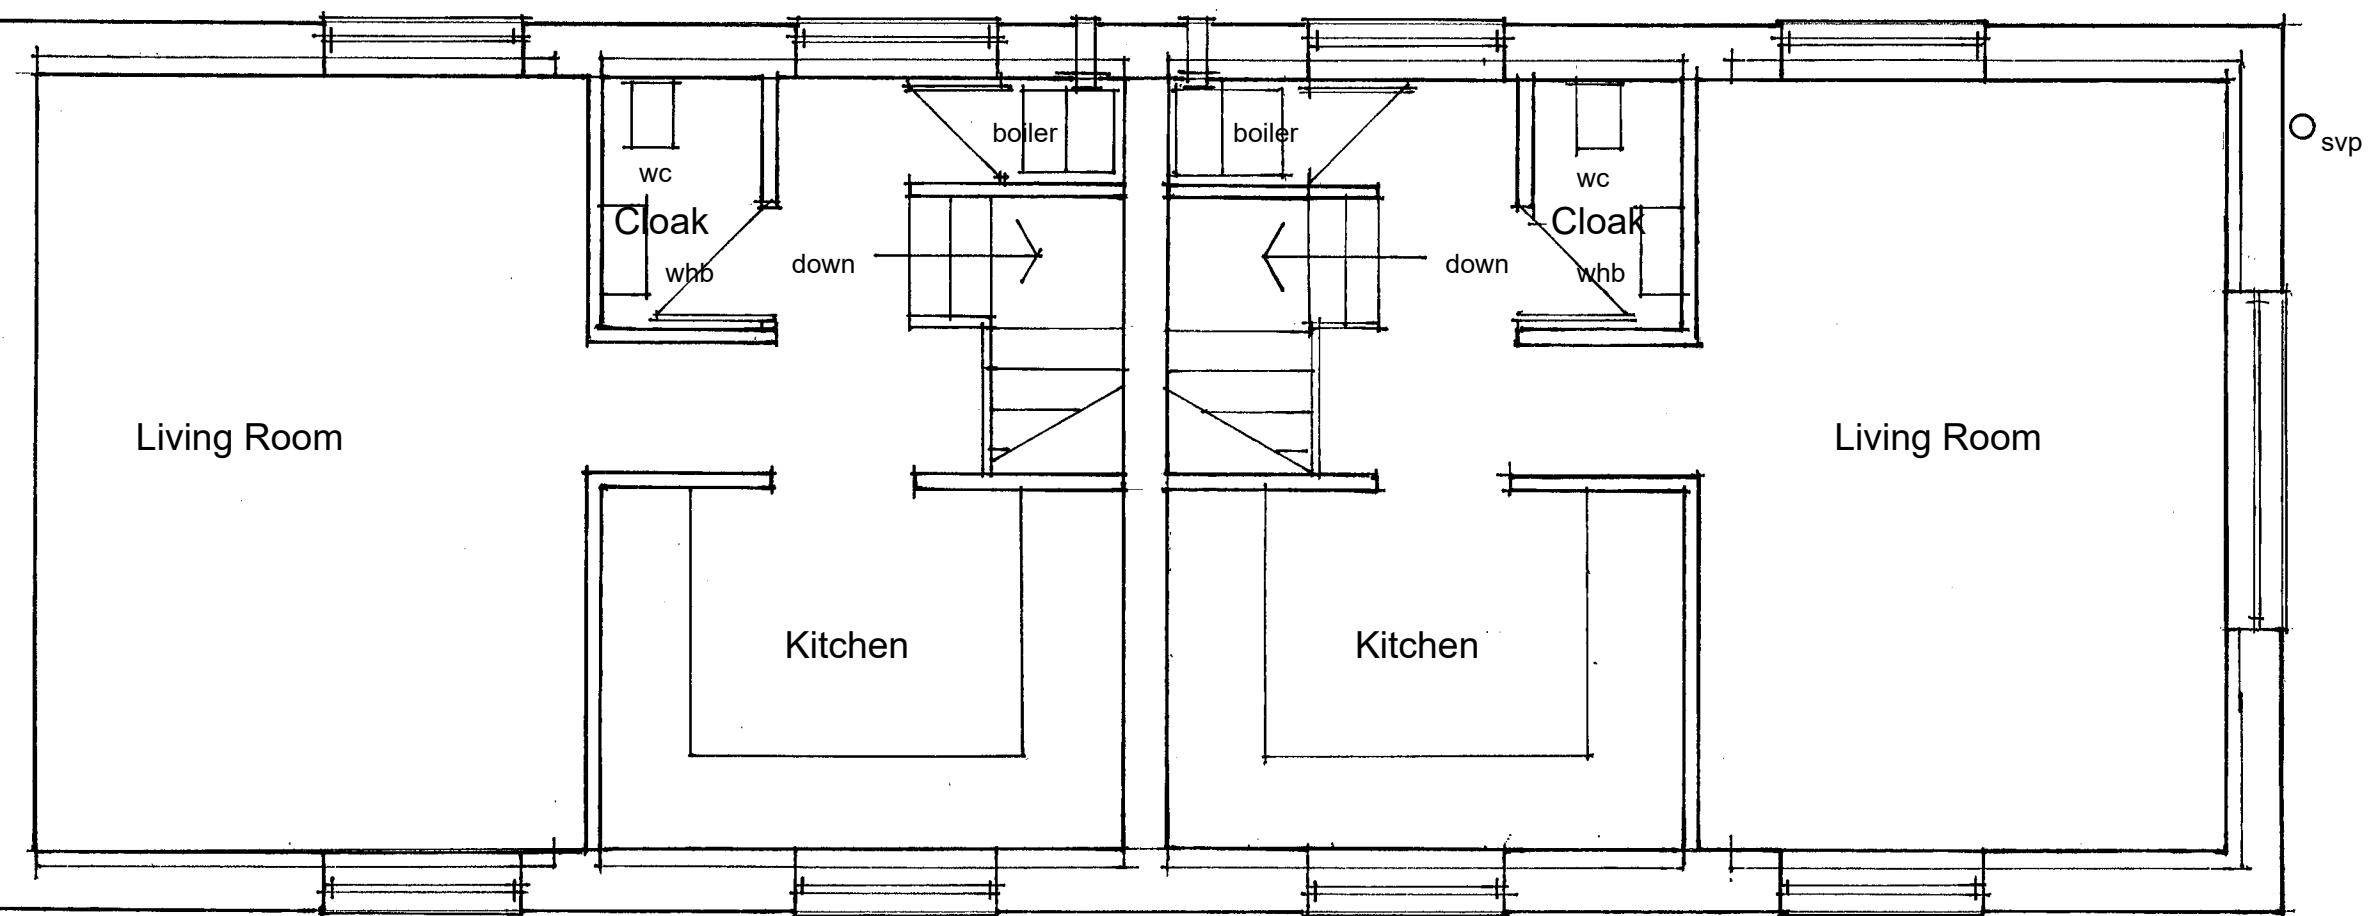


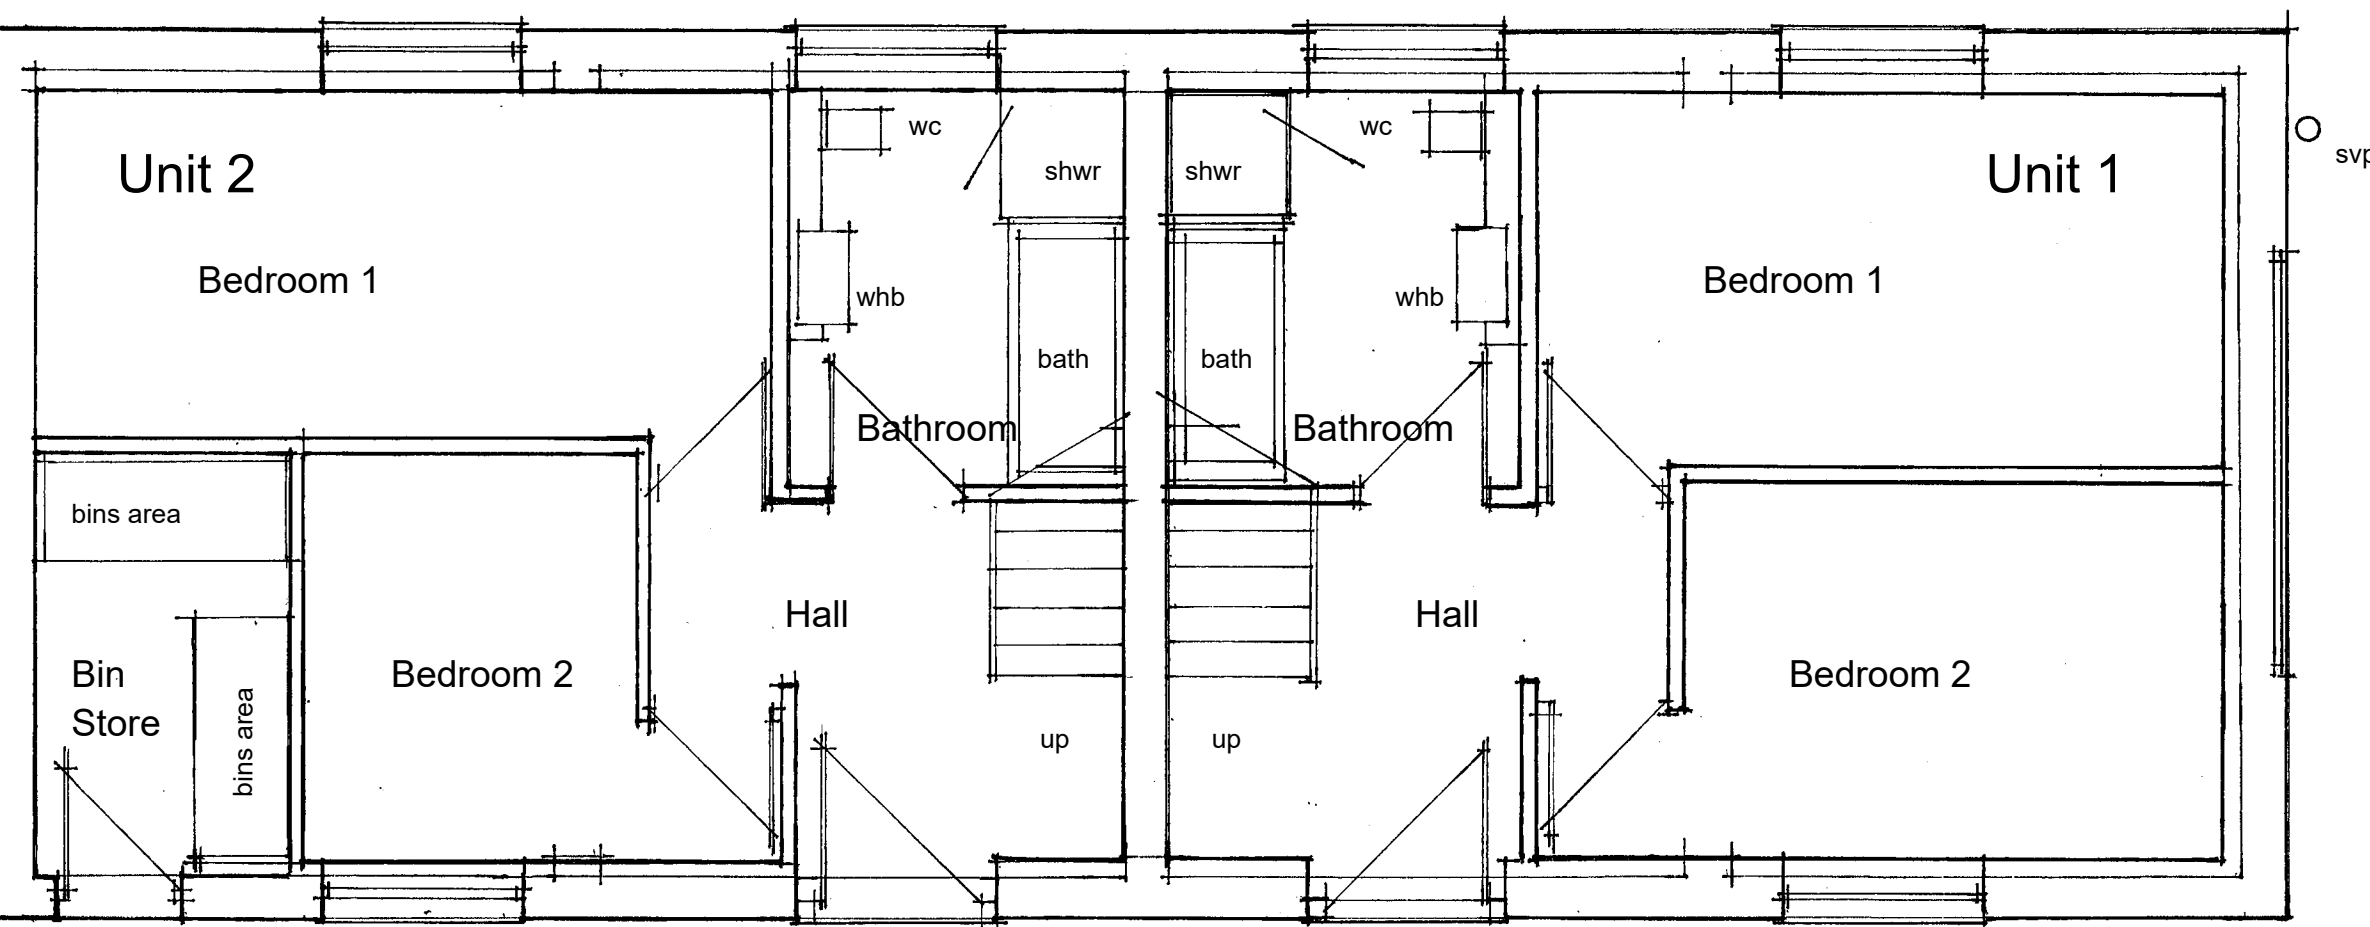

First Floor

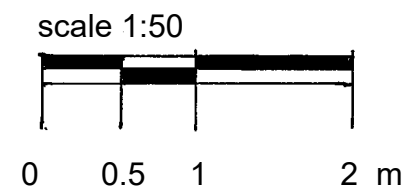

Ground Floor

REDEVELOPMENT SCHEME
MILL HOUSE
 OAK STREET, CHEADLE, ST10 1NR

Drawing Title
 PROPOSED FLOOR PLANS

Drawing No.
 MH.02

Scale 1:50 @ A3

Access to
 Bin Store

Entrance to Unit 2

Entrance to Unit 1