




Proposed Site Plan
Scale 1 : 200

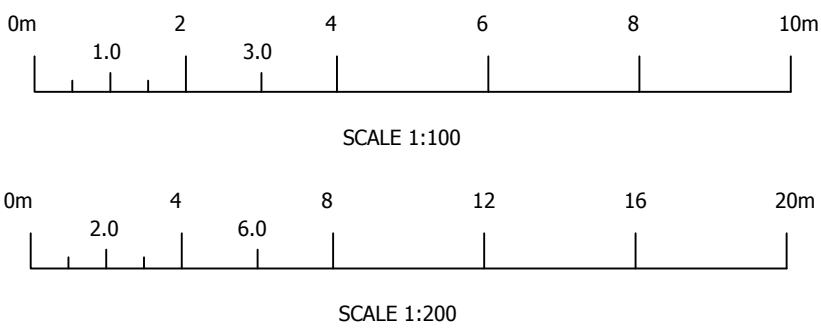

Rev.	Revision Description	Drm	Chk	Apvd	Date
 Startin & Co PROPERTY DESIGN 60 Carter Street, Uttoxeter, Staffordshire, ST14 8EU ☎ 01889 307 434 ✉ info@startinco.com					
Client: Mr & Mrs Podmore Hillcrest, Hollington Road Fole ST4 5 EE					
Title: Proposed General Purpose Agricultural Building Site Plan					
Drawn by: AJS		Date: February 2021		Index No.:	
Scales: As Shown Paper Size A1					
Drawing No: 2021-019-002					Revision