




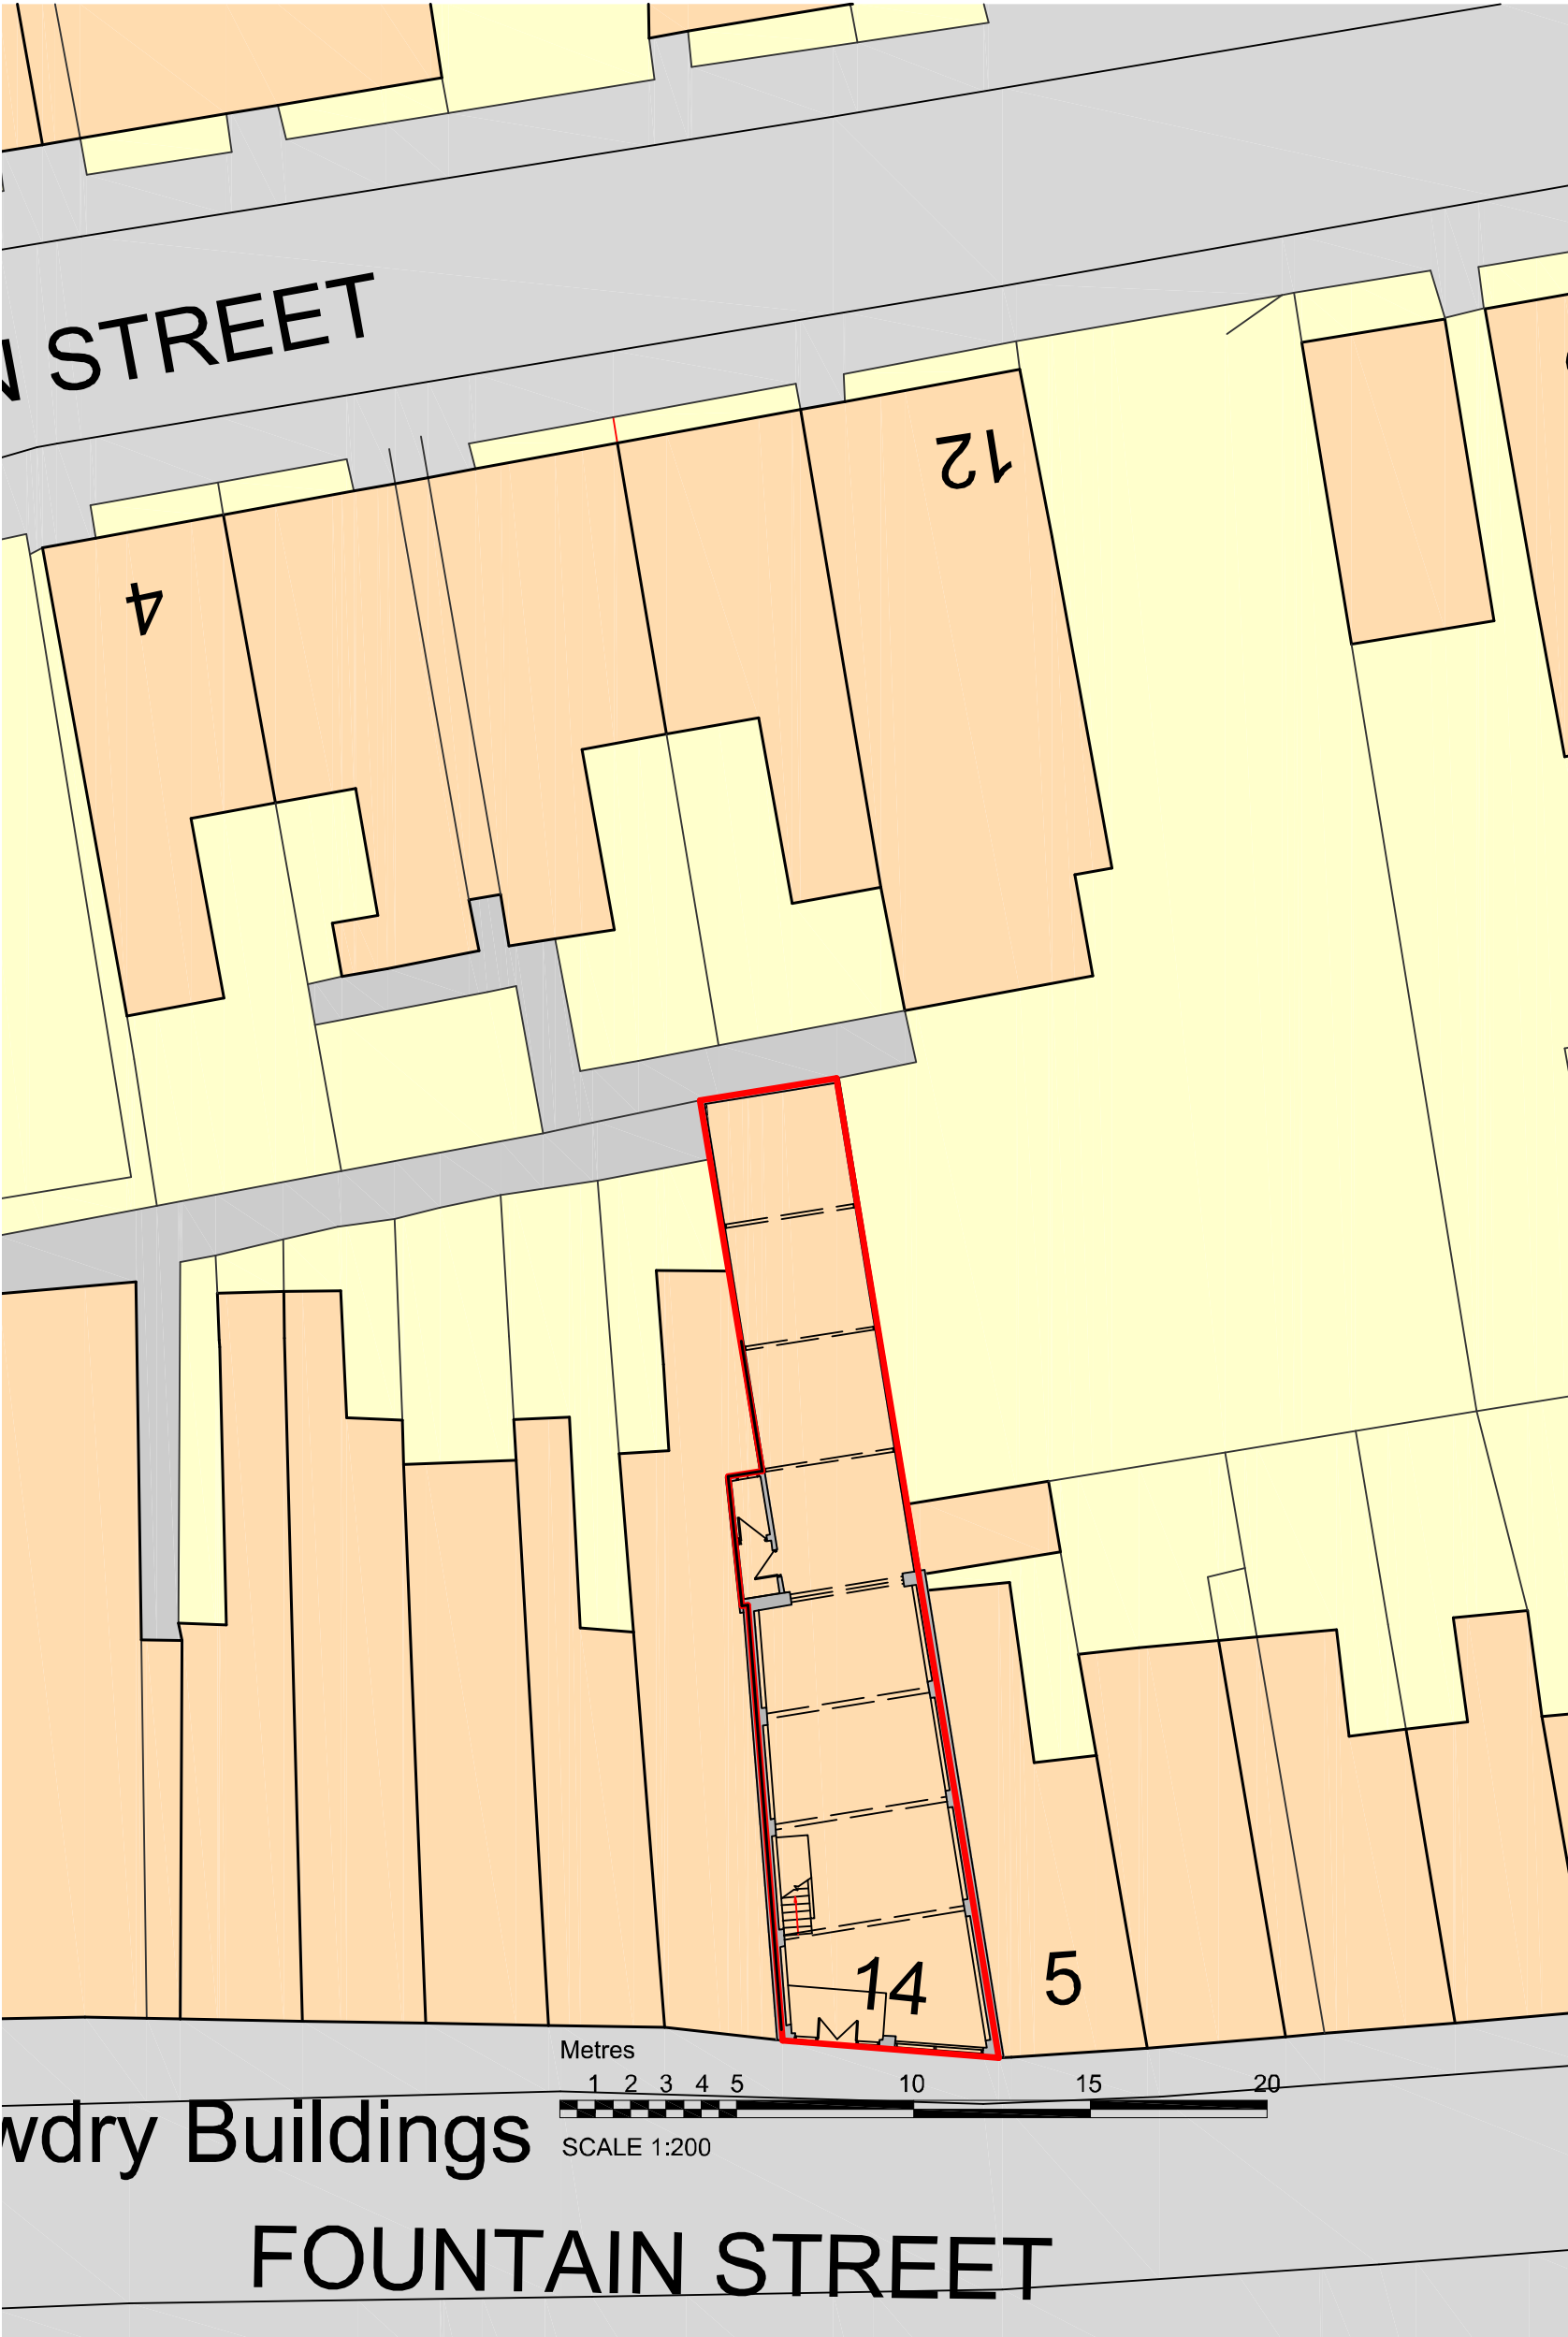


Site Plan as Existing

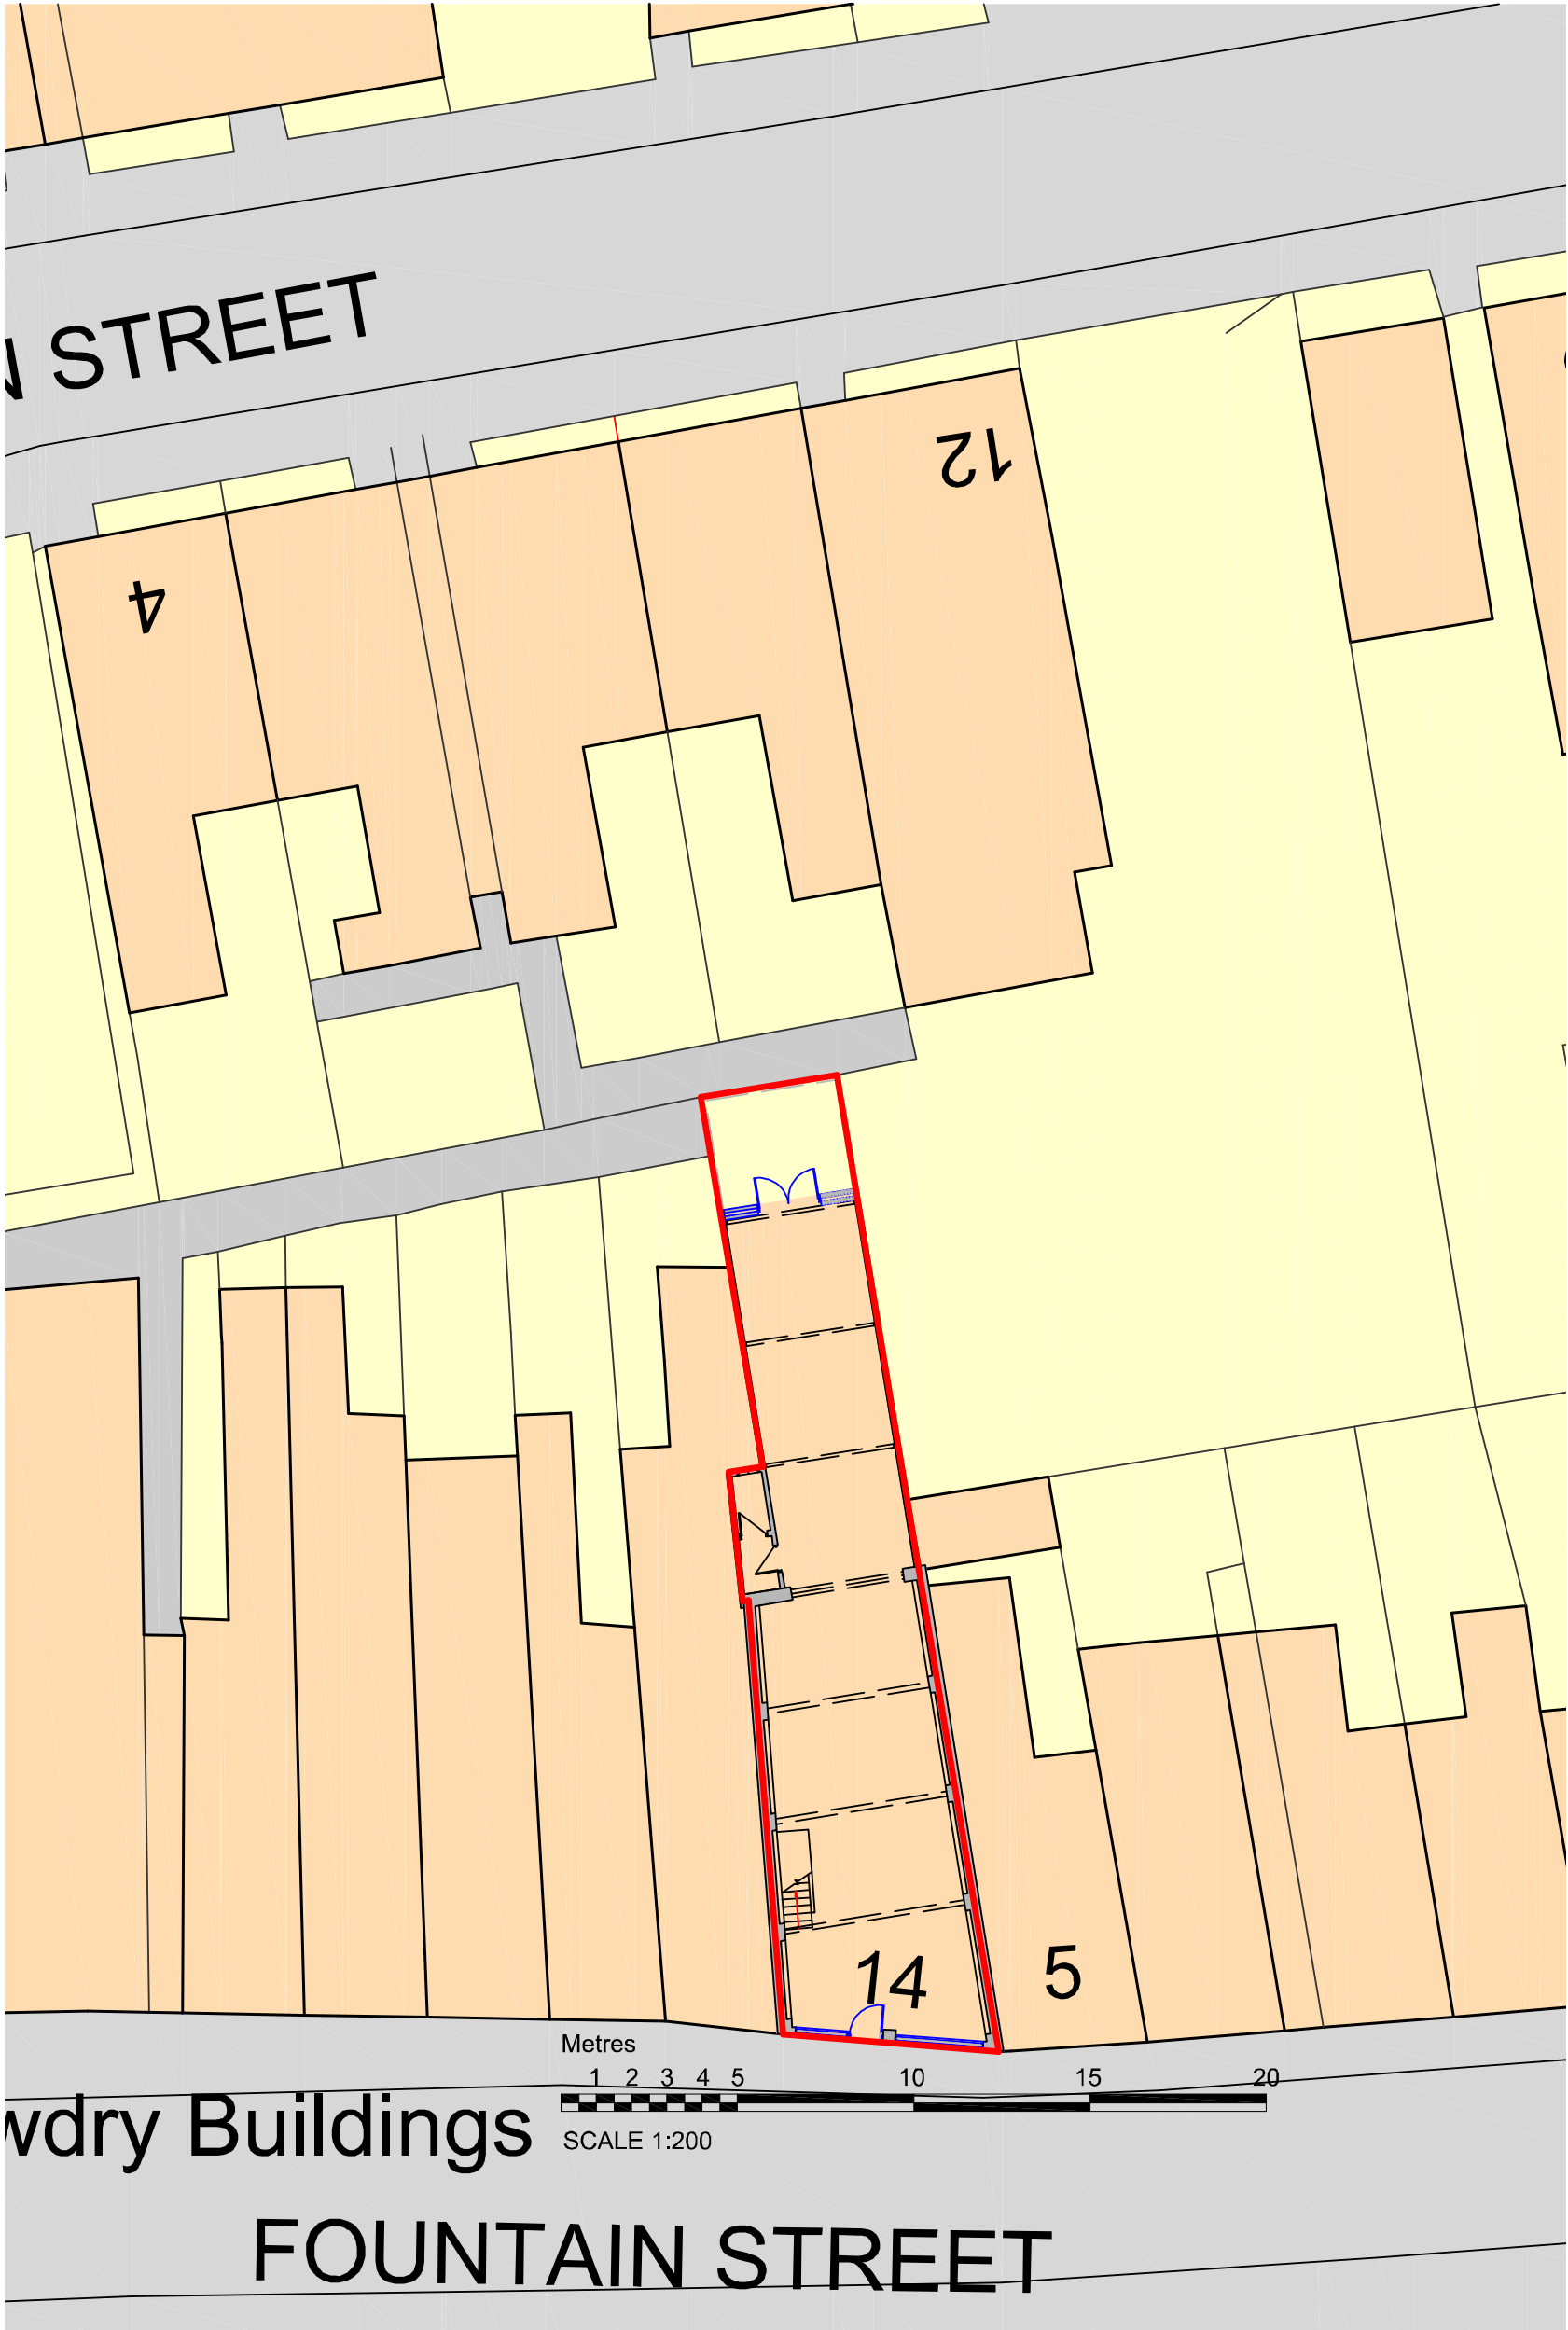

Site Plan as Proposed

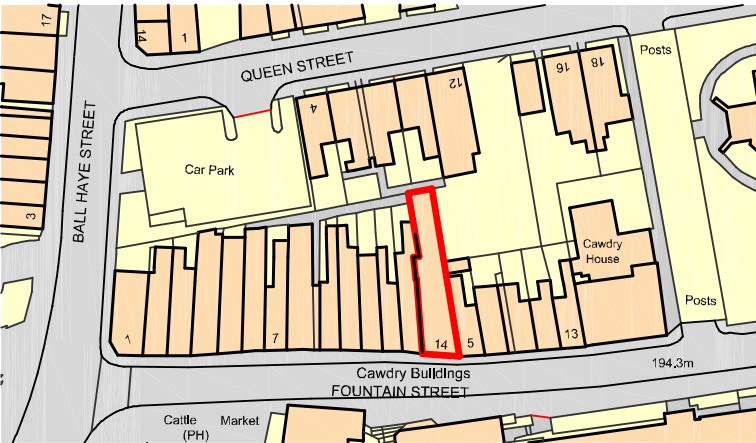

Metres
10 20 30 40 50 60 70 80 90 100
SCALE 1:1250
Site Location Plan

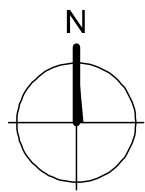

DBD Architectural Consultancy Ltd ©2021

1. Copyright is vested with DBD Architectural Consultancy Ltd.
2. All dimensions to be checked on site before proceeding.
3. Contractor to check/adjust dimensions of new work to suit existing conditions.
Do not assume existing structure or details are plumb, square or level.
4. Contractor must notify the architect of any discrepancies before proceeding.
5. All drawings to be read in conjunction with all other consultants drawings and specs.

Rev	Date	Description



DBD Architectural Consultancy Ltd
50 Broad Street, Leek,
Staffordshire, ST13 5NS
01538 381118
mail@dbdconsultants.co.uk
www.dbdconsultants.co.uk

Chris Morrison
14 Fountain Street
Leek
ST13 6JP

Partial Demolition of Existing Steel Structure and other Associated Works

Title		
Site Plans		
Stage: Planning		
Drawn: A2	Date: 17/01/21	Job Ref: 2110
Drawing Number: PL 01		