




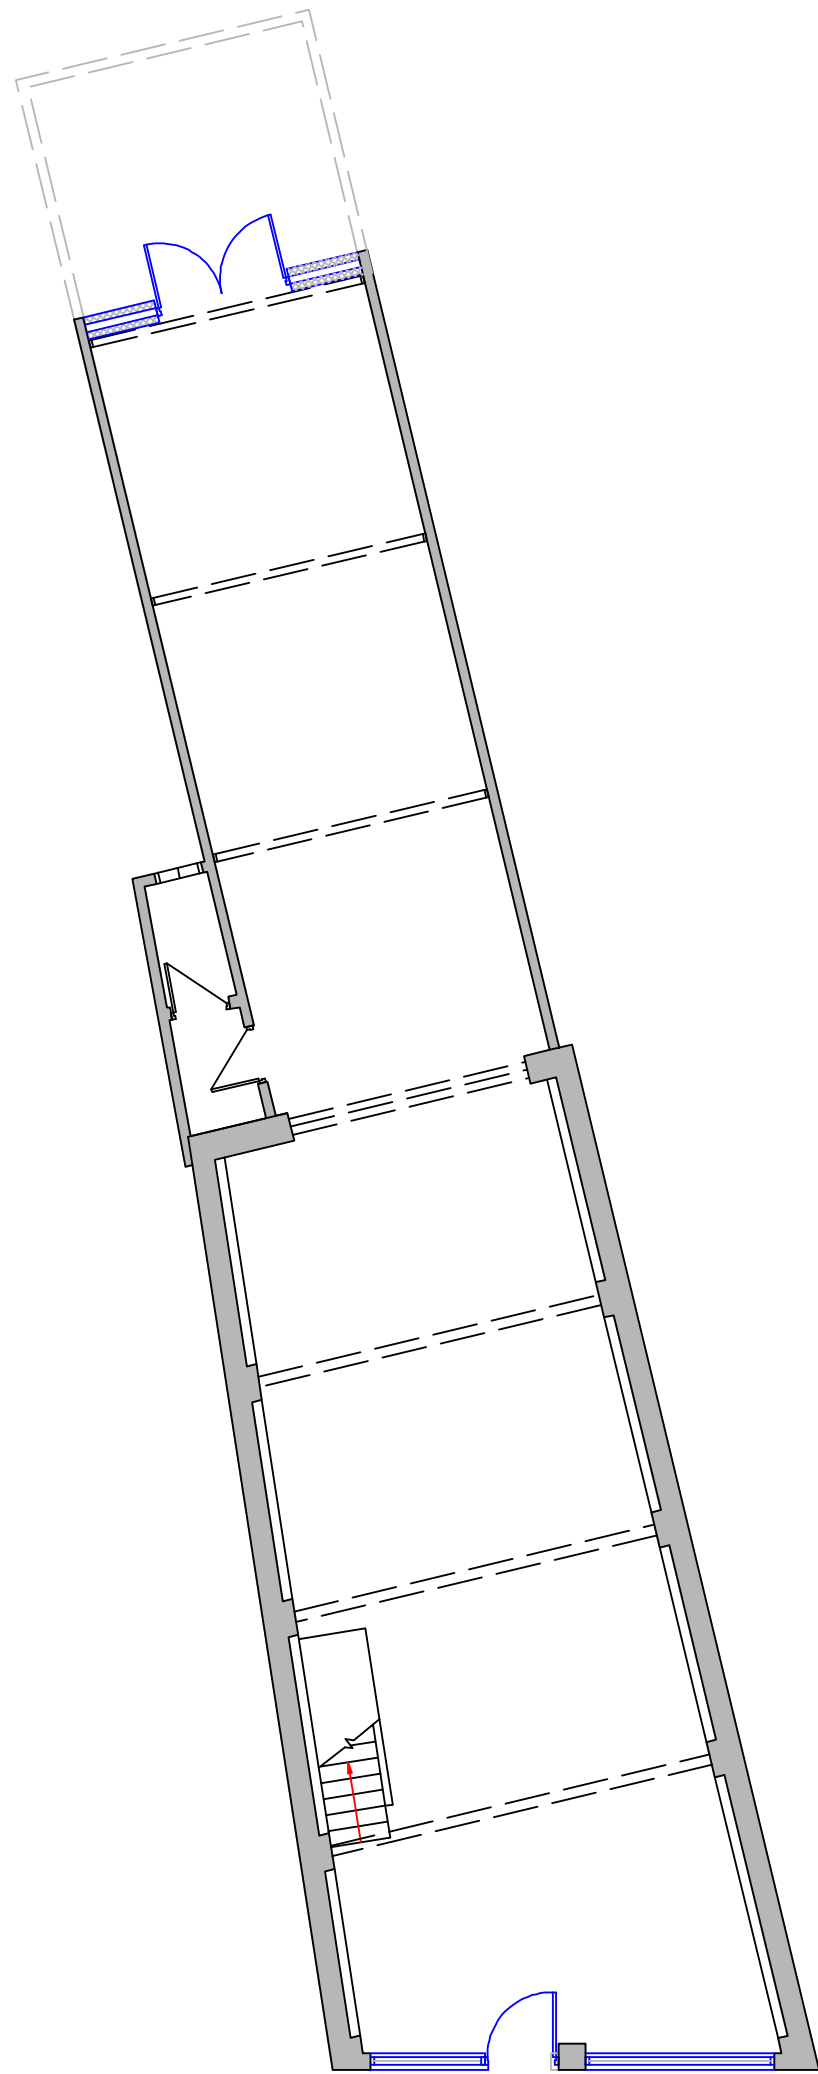


Ground Floor Plan

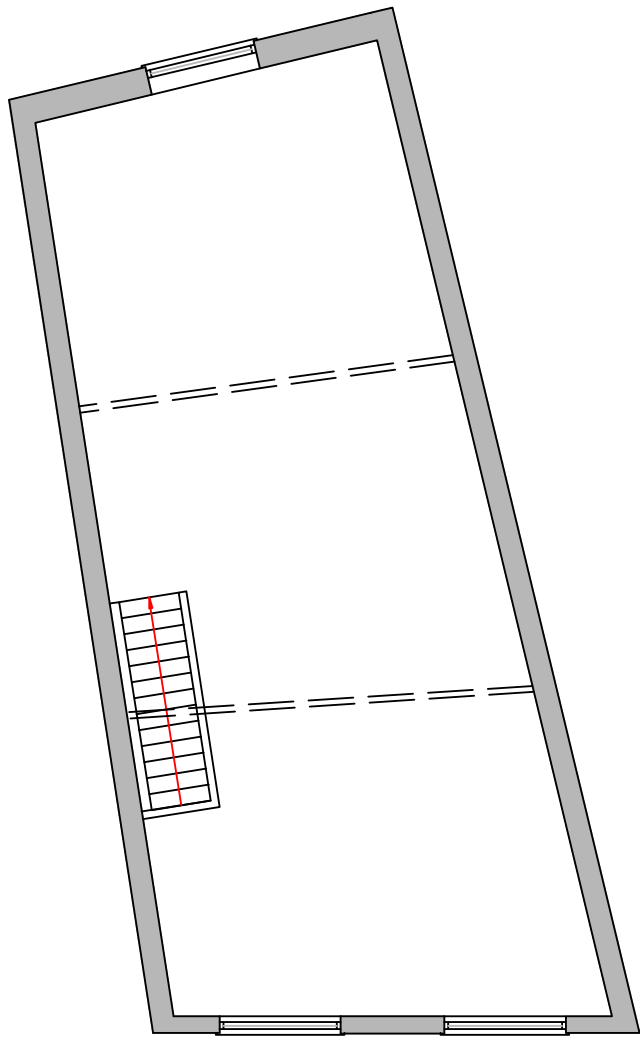


First Floor Plan

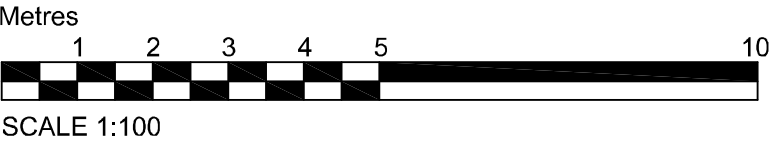


Front Elevation

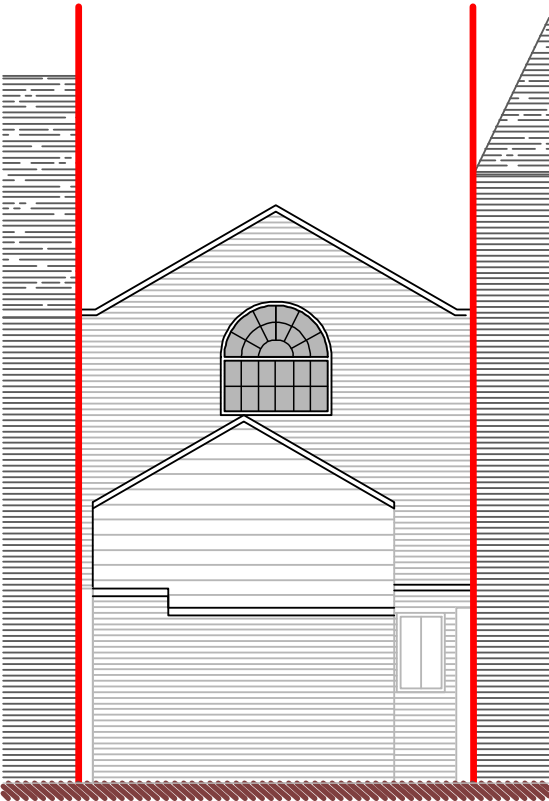

Rear Elevation

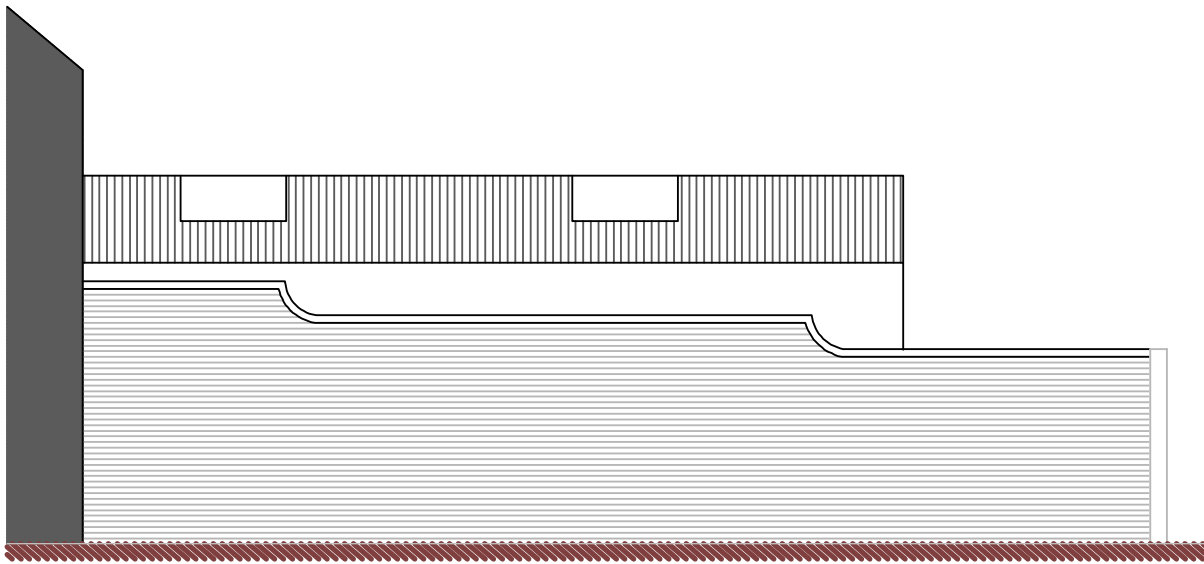

Side Elevation

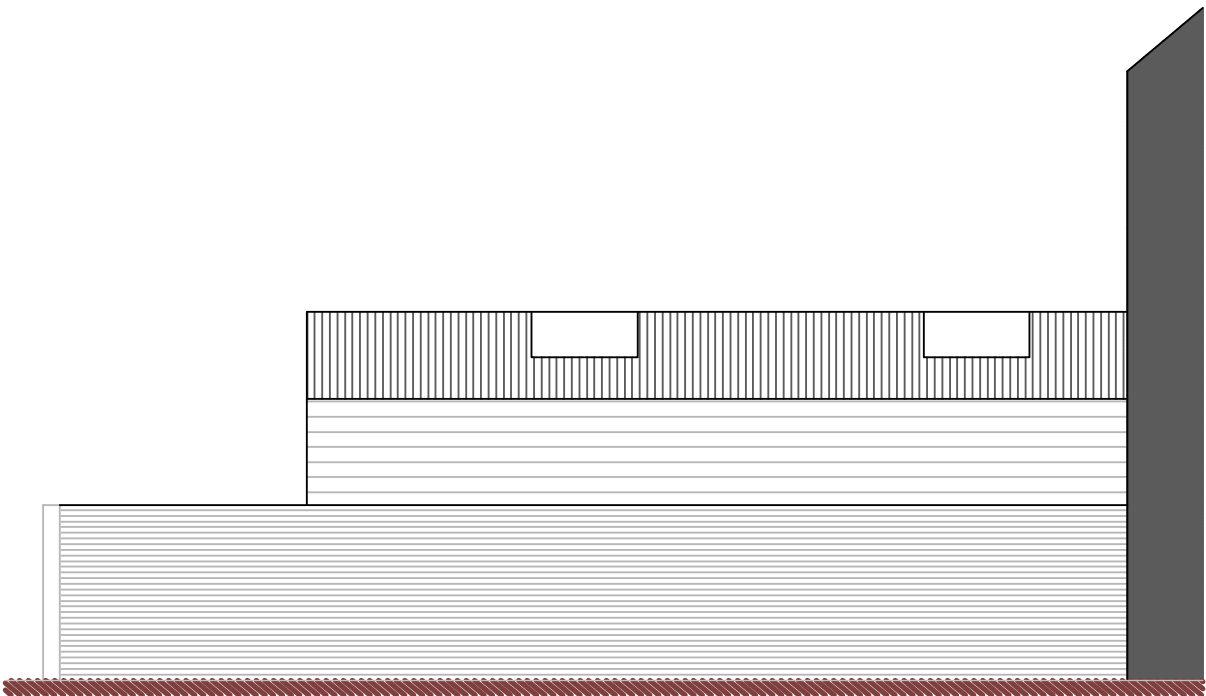

Side Elevation

DBD Architectural Consultancy Ltd ©2021

1. Copyright is vested with DBD Architectural Consultancy Ltd.
2. All dimensions to be checked on site before proceeding.
3. Contractor to check/adjust dimensions of new work to suit existing conditions.
Do not assume existing structure or details are plumb, square or level.
4. Contractor must notify the architect of any discrepancies before proceeding.
5. All drawings to be read in conjunction with all other consultants drawings and specs.

Rev	Date	Description
A	25.02.21	Amendments made following comments.



Chris Morrison
14 Fountain Street
Leek
ST13 6JP

Partial Demolition of Existing Steel Structure and other Associated Works

Plans as Proposed			
Stage: Planning			
Rev: A2	Date: 22.02.21	App No: 2110	
Scale: 1:100	Drawing Number: PL 03A		