




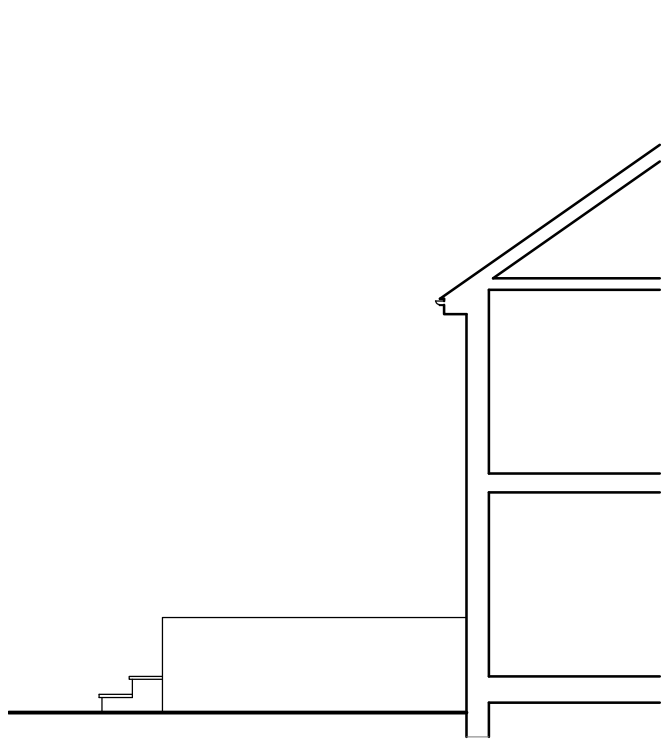


Existing North West Elevation
Scale 1 : 100

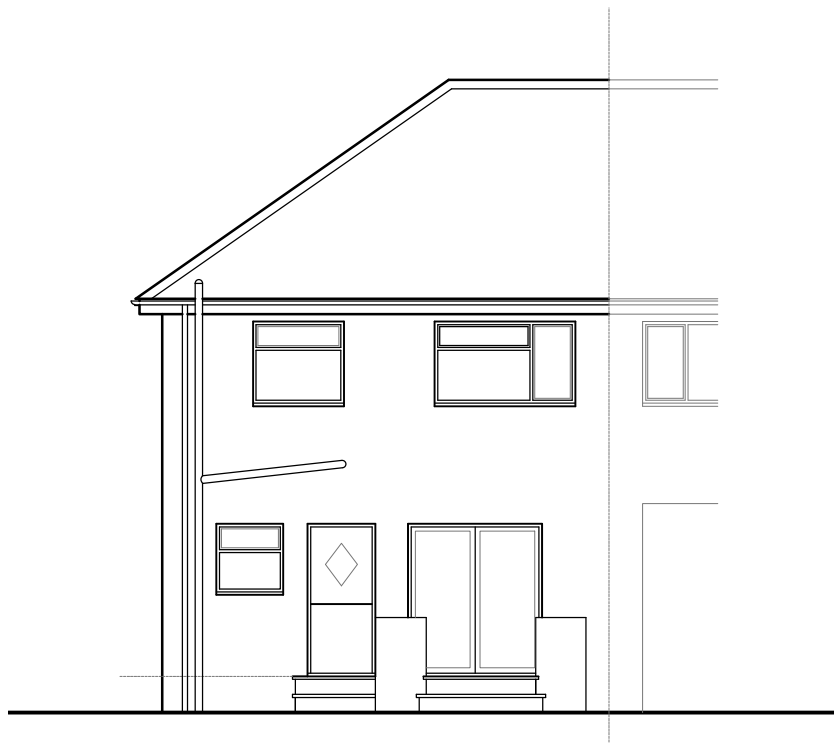


Existing North East Elevation
Scale 1 : 100

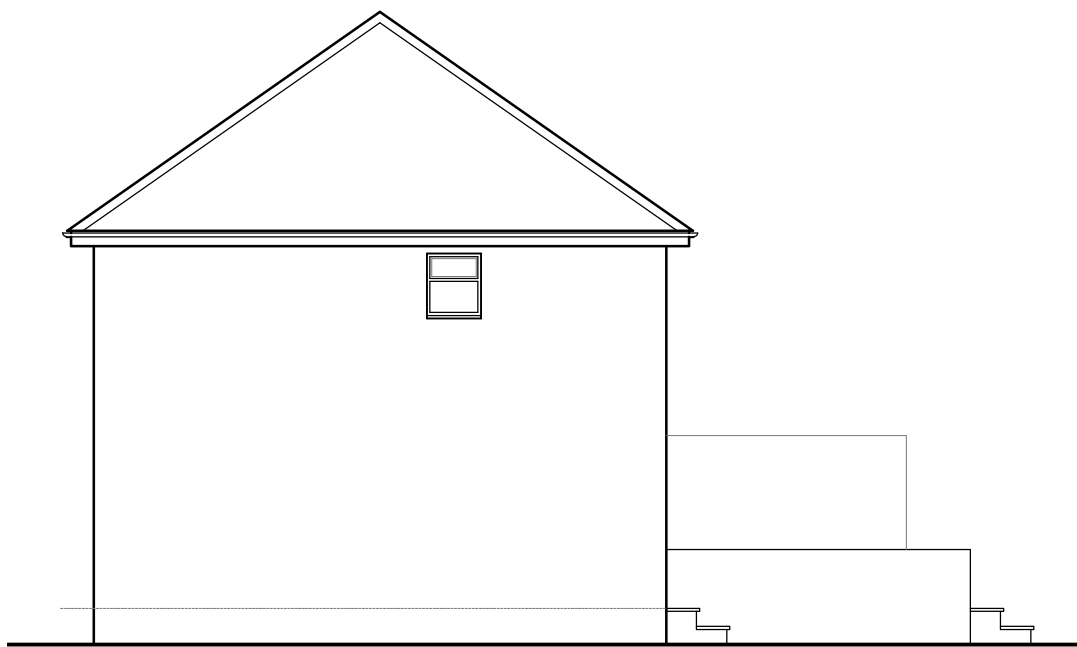

Existing South East Elevation
Scale 1 : 100

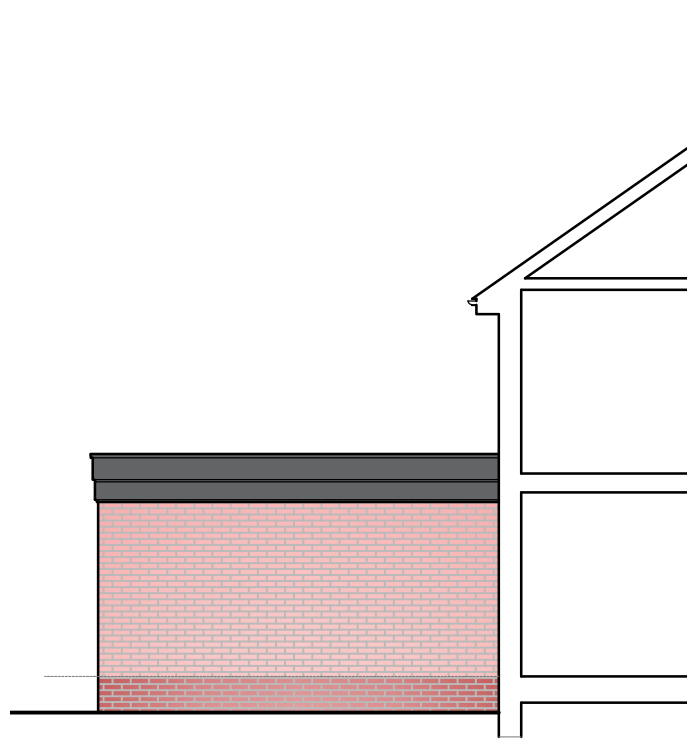


Proposed North West Elevation
Scale 1 : 100

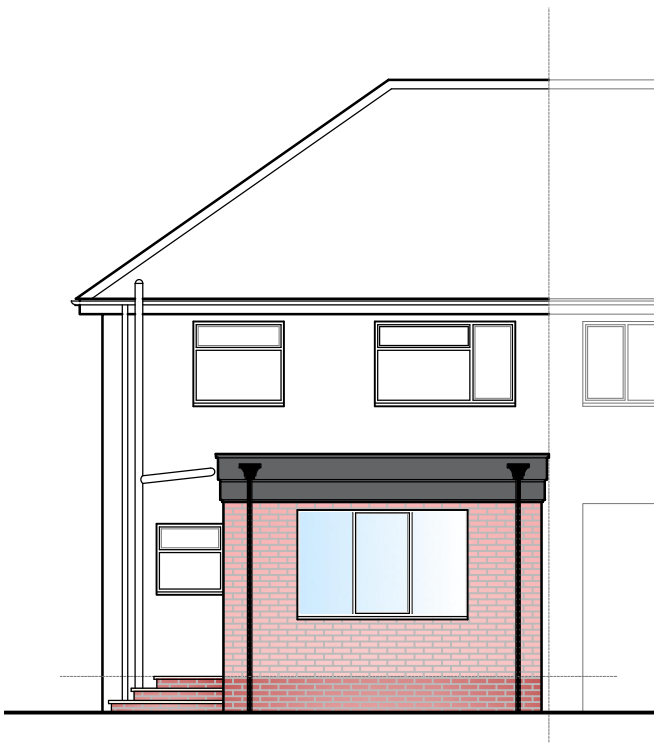


Proposed North East Elevation
Scale 1 : 100




Proposed South East Elevation
Scale 1 : 100

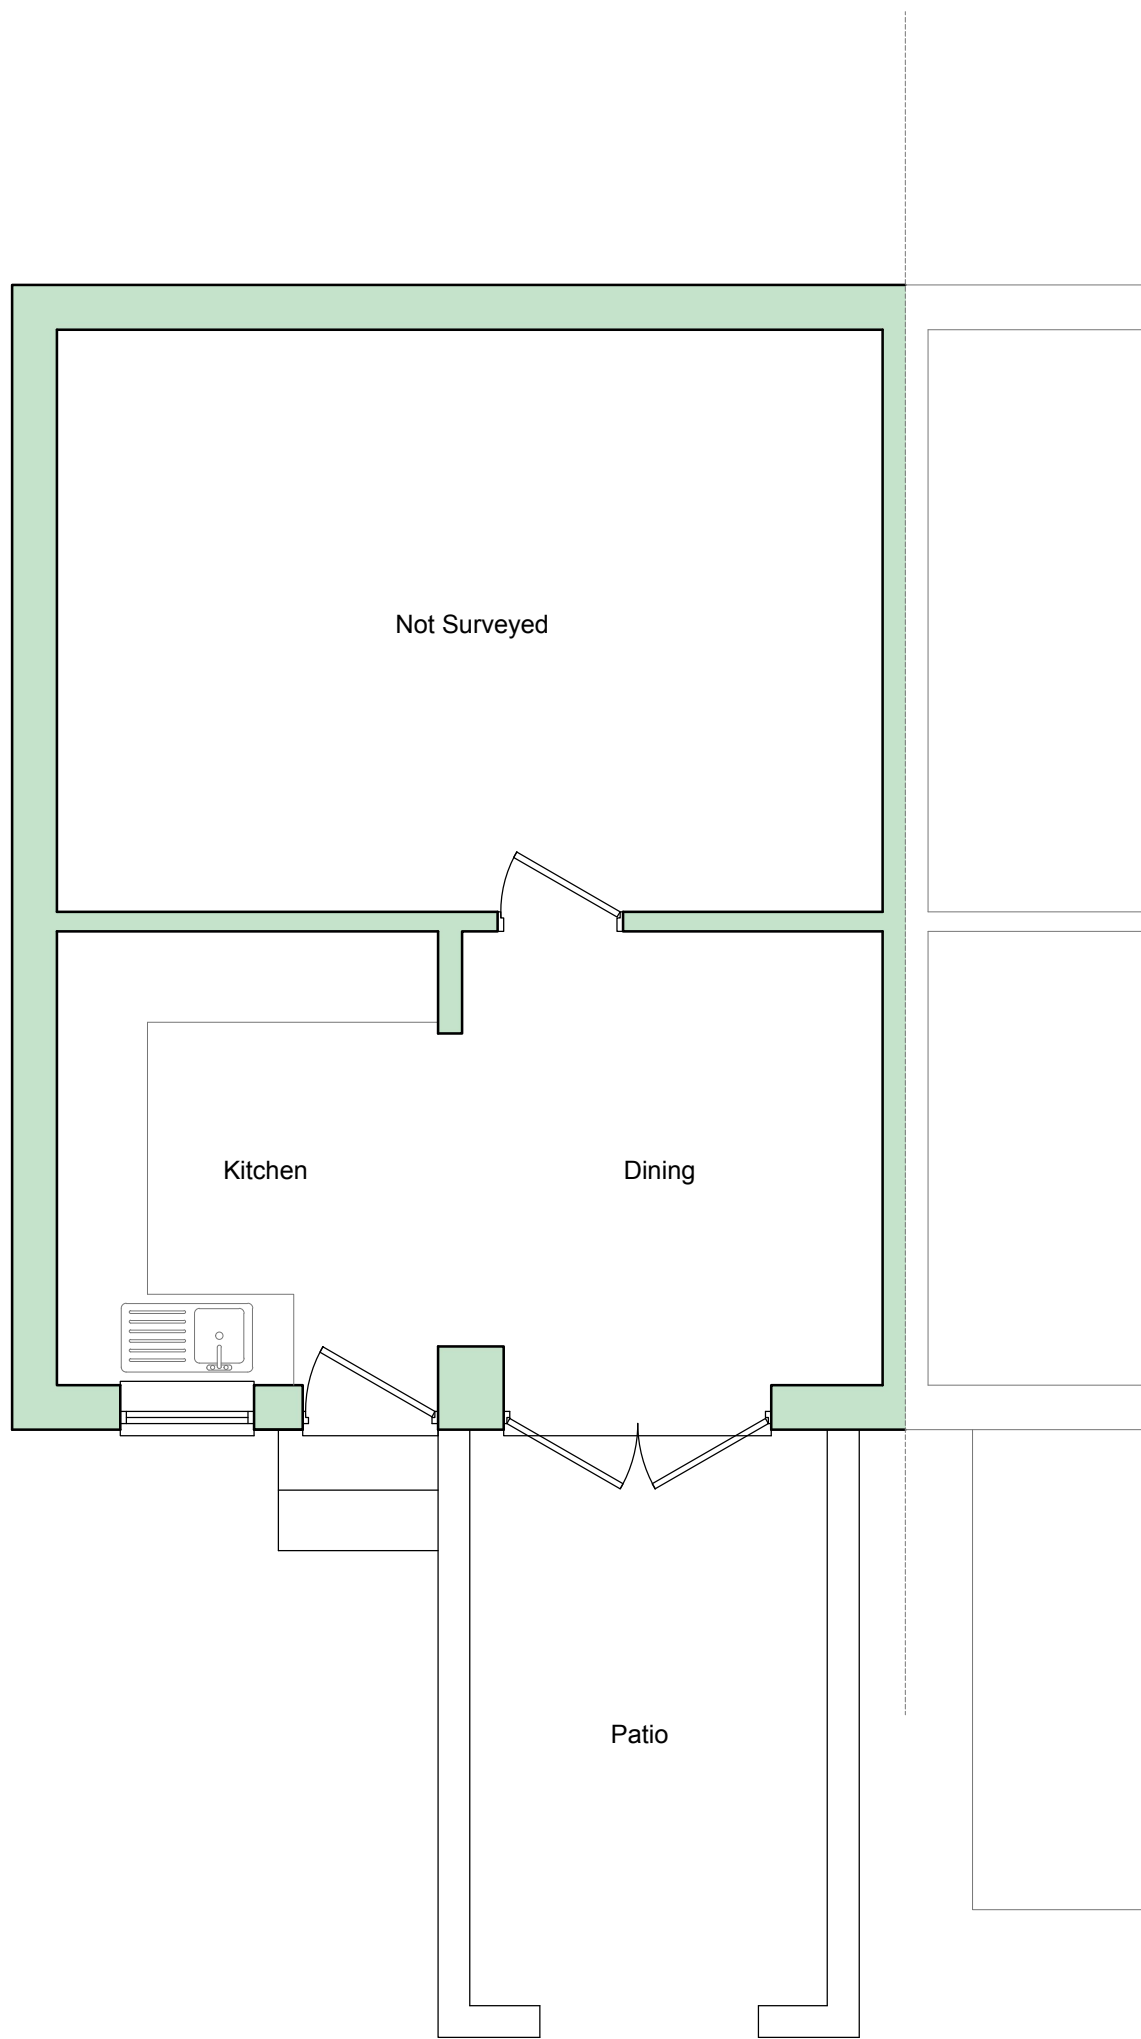


Existing Ground Floor Plan
Scale 1 : 50

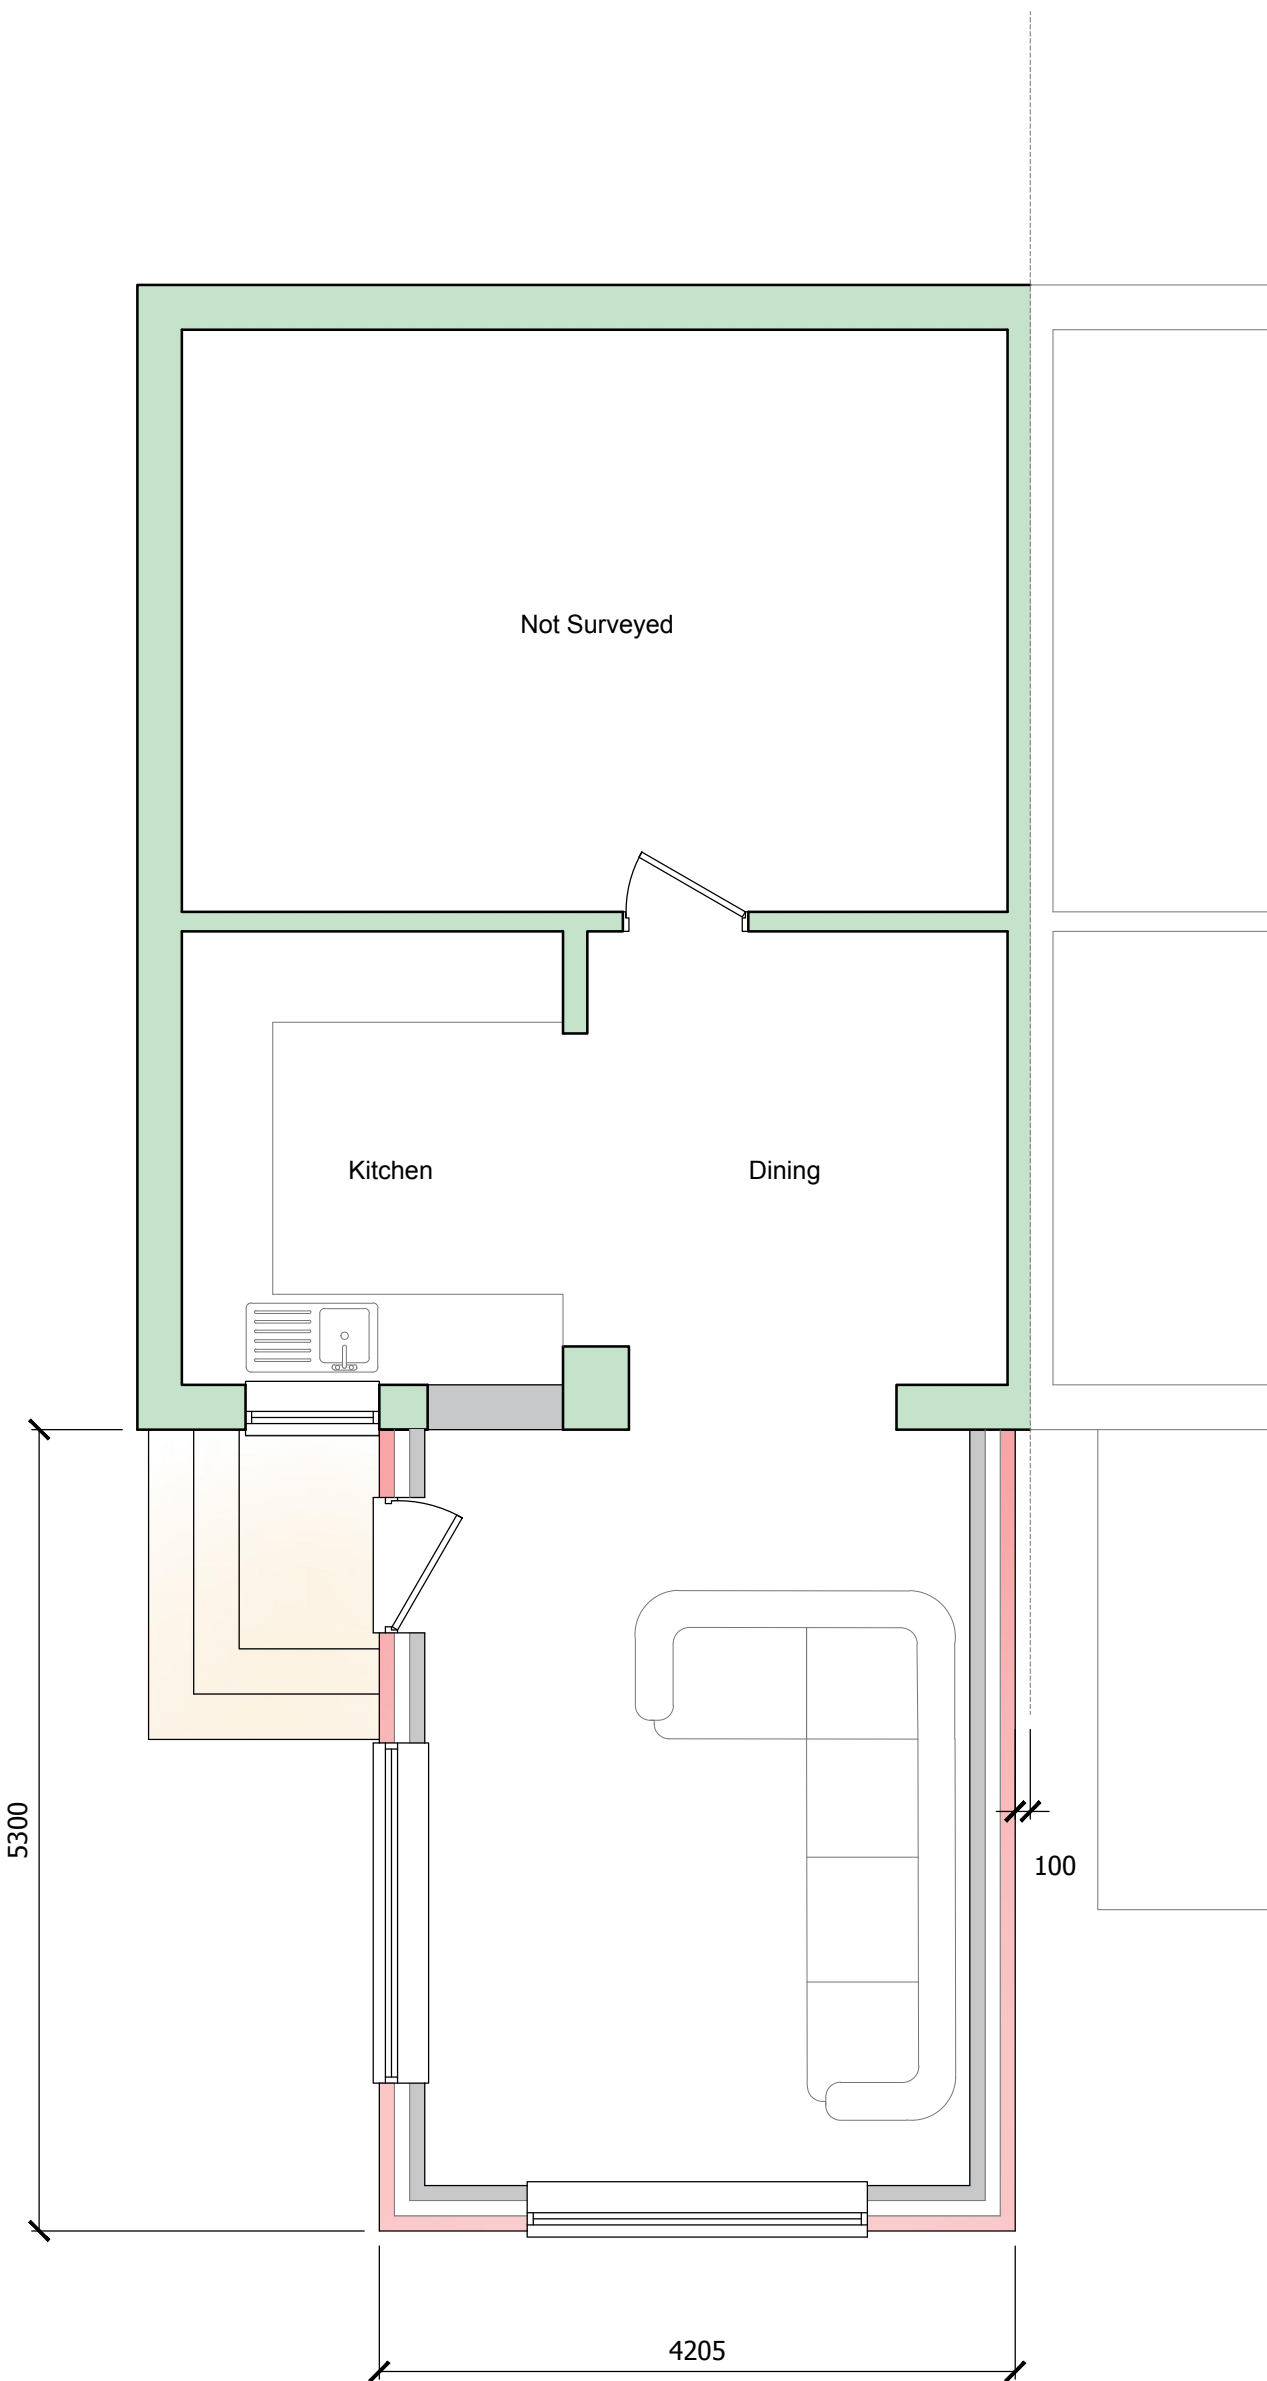


Proposed Ground Floor Plan
Scale 1 : 50

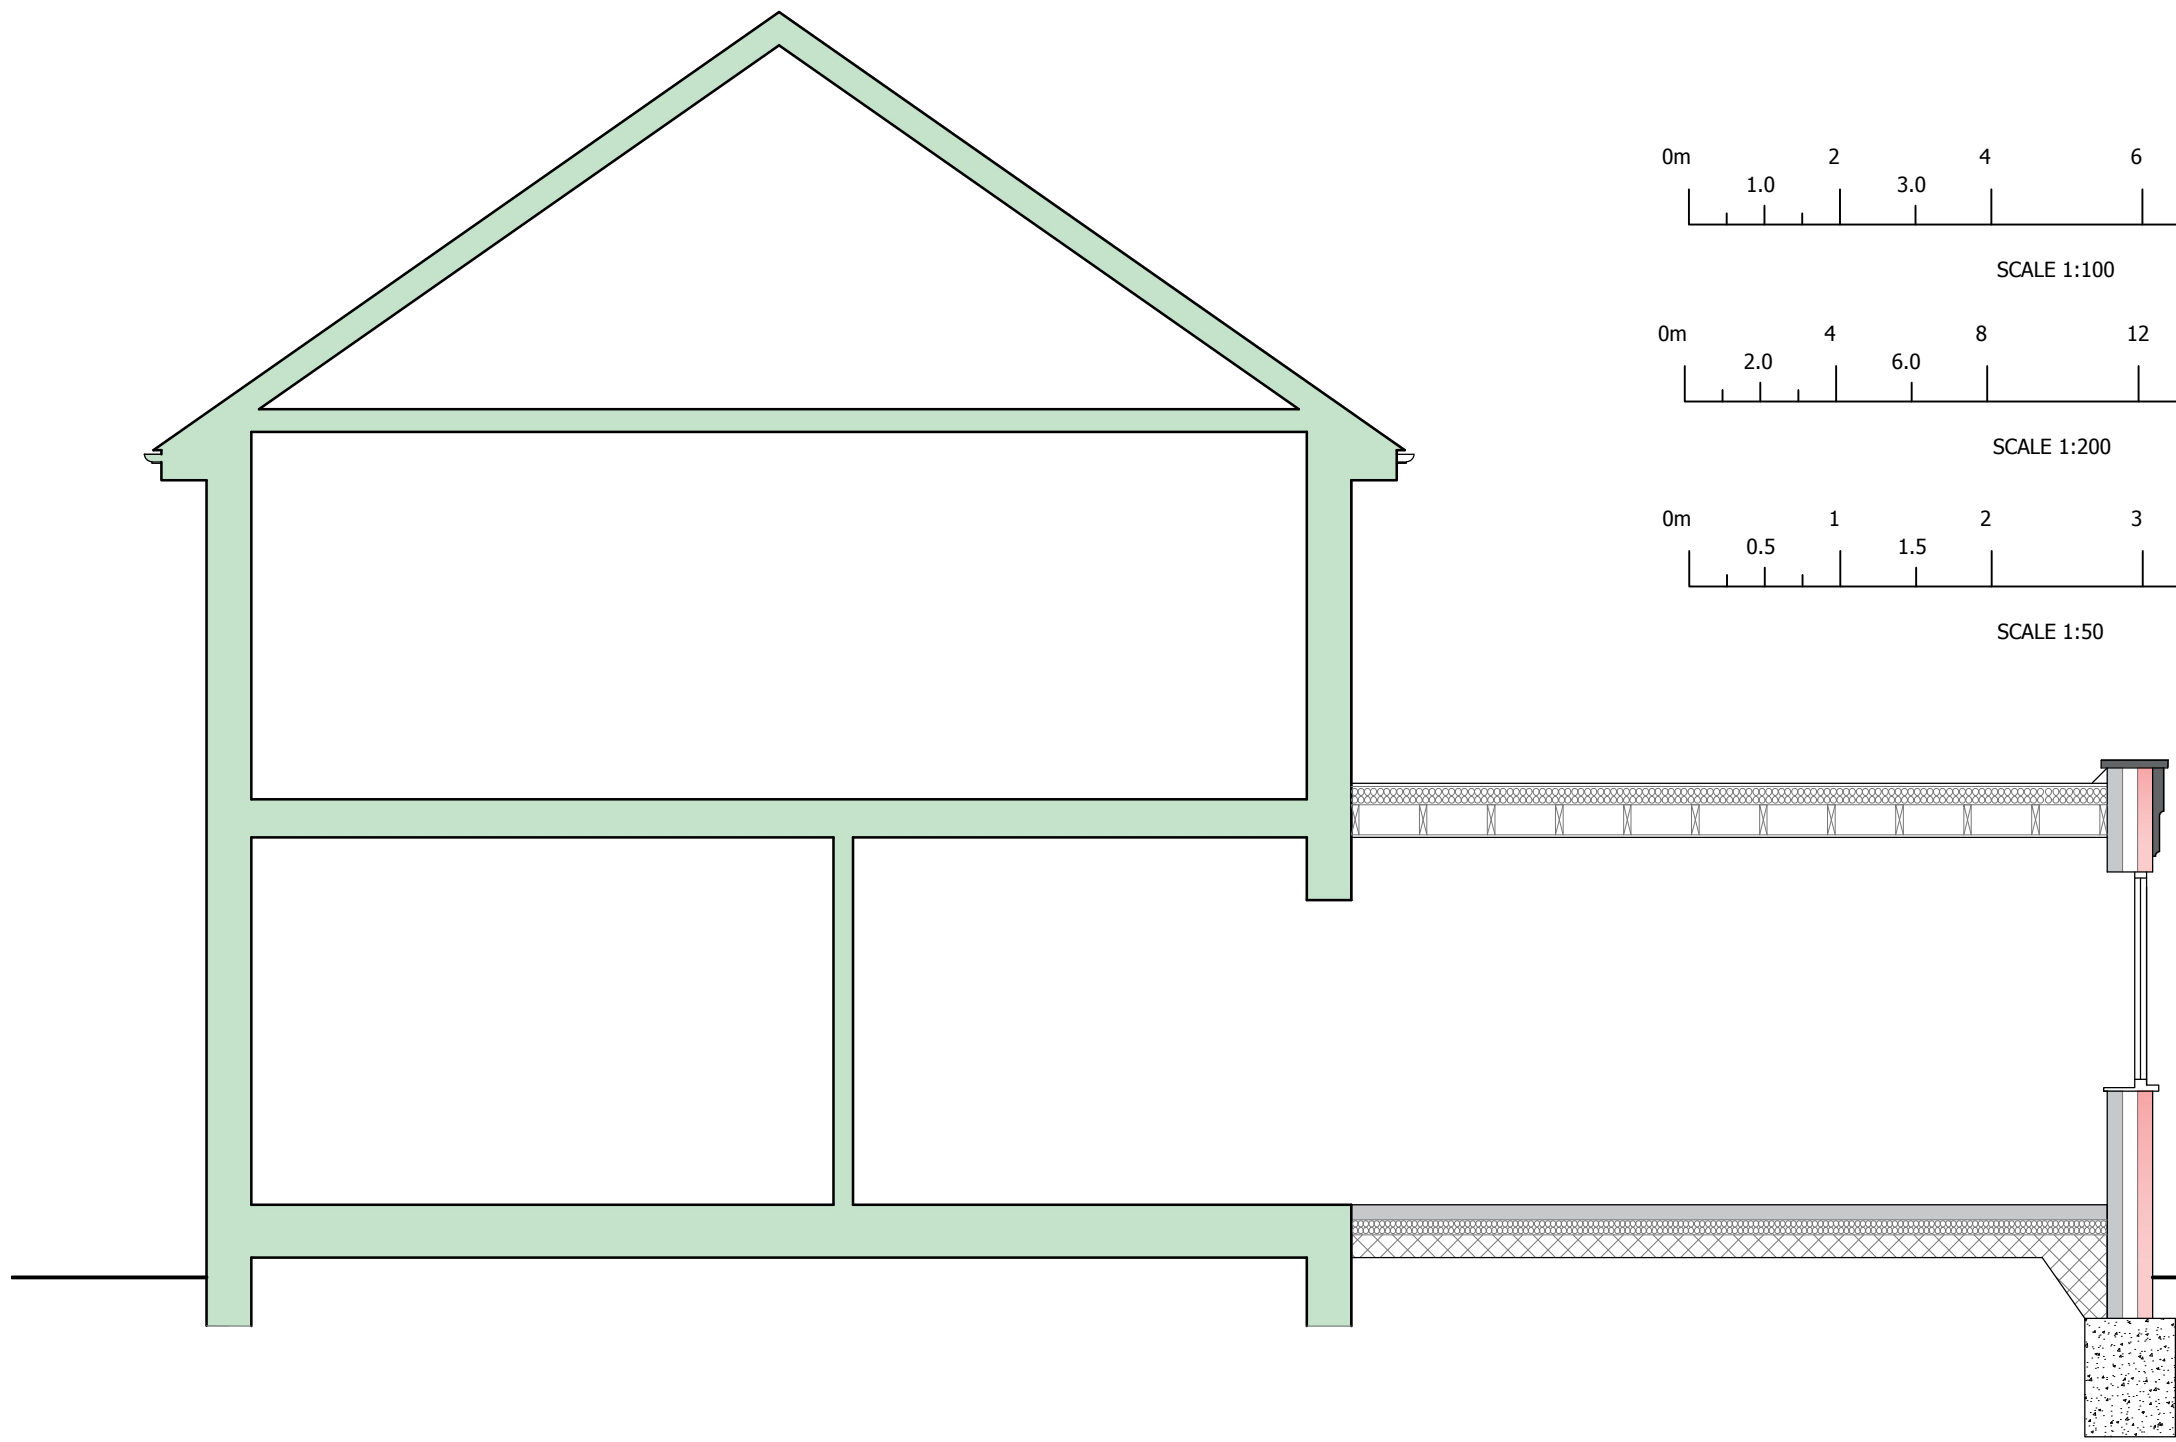

Typical Section
Scale 1 : 50

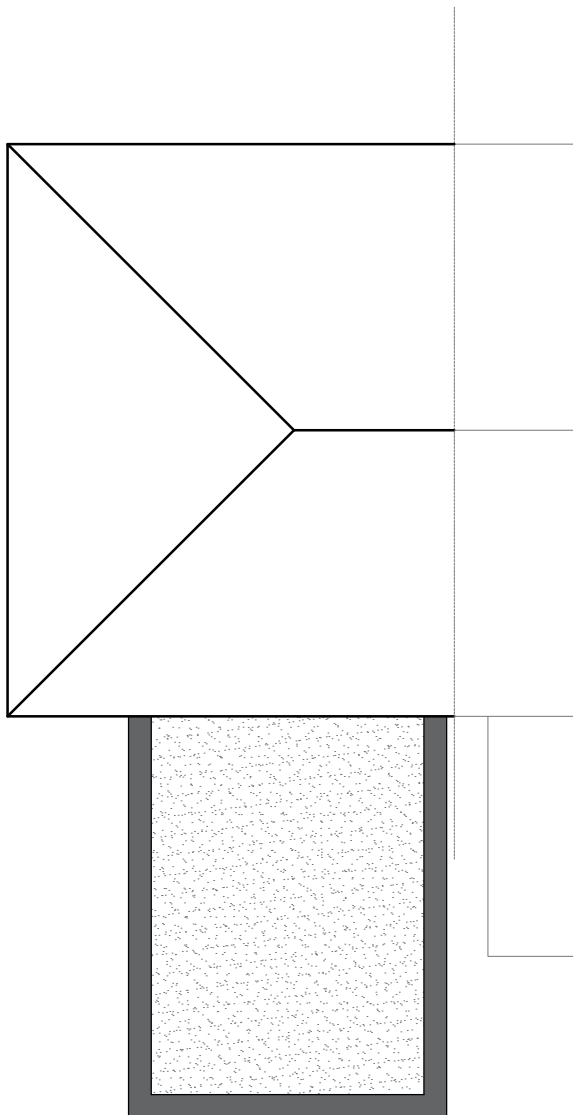

Proposed Roof Plan
Scale 1 : 100

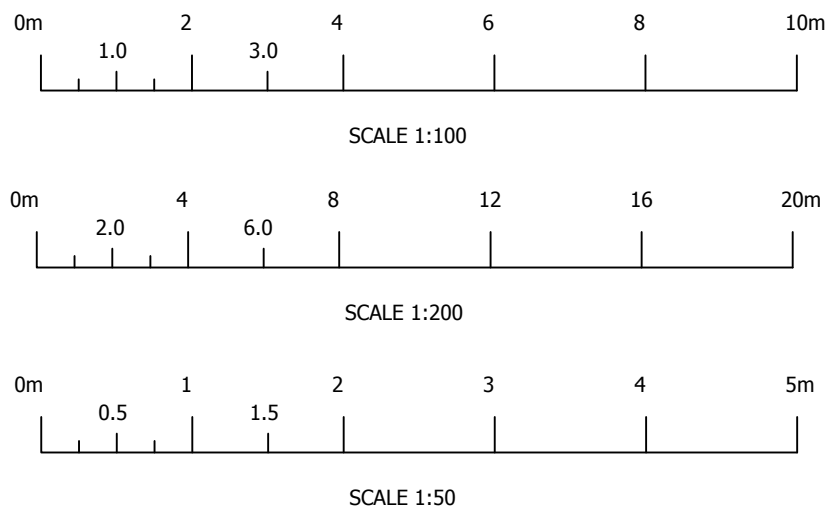

Rev.	Revision Description	Drm	Chk	Apvd	Date
 Startin & Co PROPERTY DESIGN 60 Carter Street, Uttoxeter, Staffordshire, ST14 8EU © 01889 307 434 ✉ info@startinco.com					
Client: Mr & Mrs Prince 16 Attlee Road Cheadle ST10 1LJ					
Title: Proposed Extensions & Alterations Existing & Proposed Layouts					
Drawn by: AjS		Date: March 2021		Index No.:	
Scales: As Shown Paper Size A1					
Drawing No: 2021-018-001					Revision P3