




REAR ELEVATION

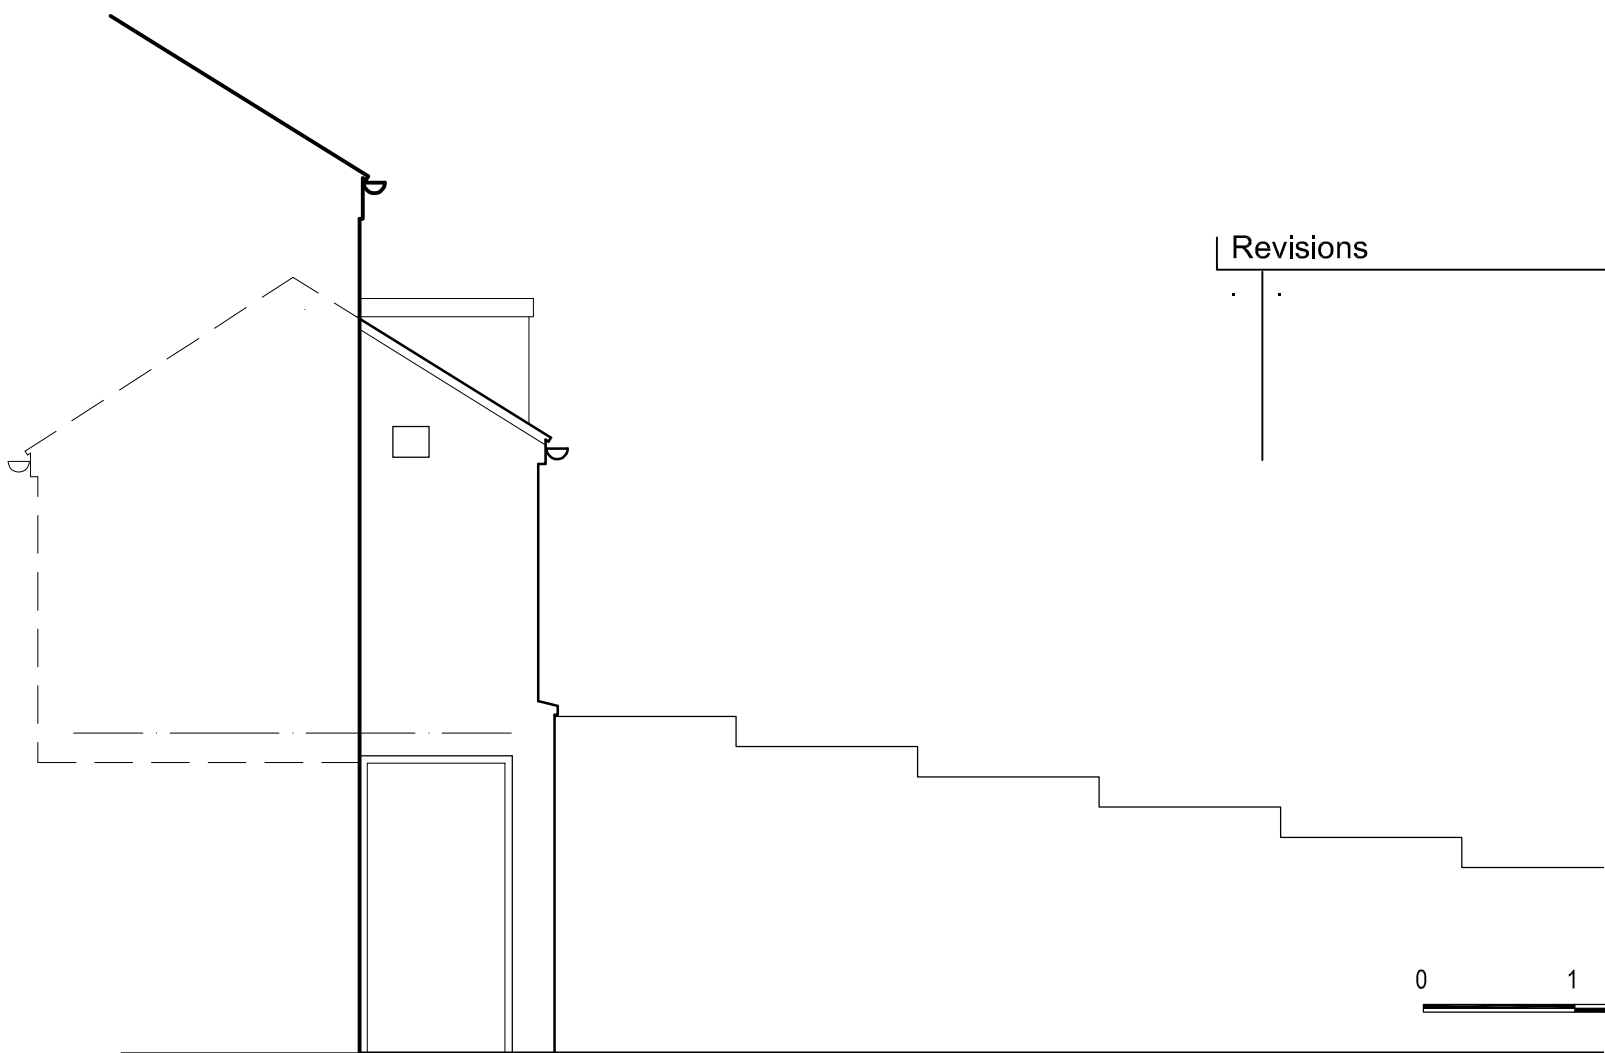


EAST ELEVATION

Revisions		



job 31 High Street, Upper Tean, ST10 4DY Store Conversion				
title Elevations as Existing				
date 04.02.21	scale 1/50 @ A3	drawn by RA	dwg. no. 31HS-03	rev. A

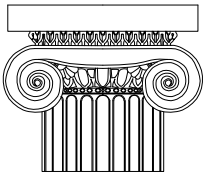

Ian Ankers architecture
Building and Design Consultants
Ryecroft Farm, Rushton Spencer, Macclesfield, SK11 0RP
t 01260 546944
e ross@ianankers.co.uk
w www.ianankers.co.uk