


job

31 High Street, Upper Tean, ST10 4DY

Store Conversion

title				
Rear Elevation as Proposed				
date	scale	drawn by	dwg. no.	rev.
04.02.21	1/50 @ A3	RA	31HS-11	B

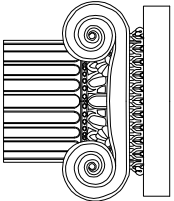

Ian Ankers architecture

Building and Design Consultants


Ryecroft Farm, Rushton Spencer, Macclesfield, SK11 0RP

t 01260 546944

e ross@ianankers.co.uk

w www.ianankers.co.uk

Revisions	
A	minor revisions

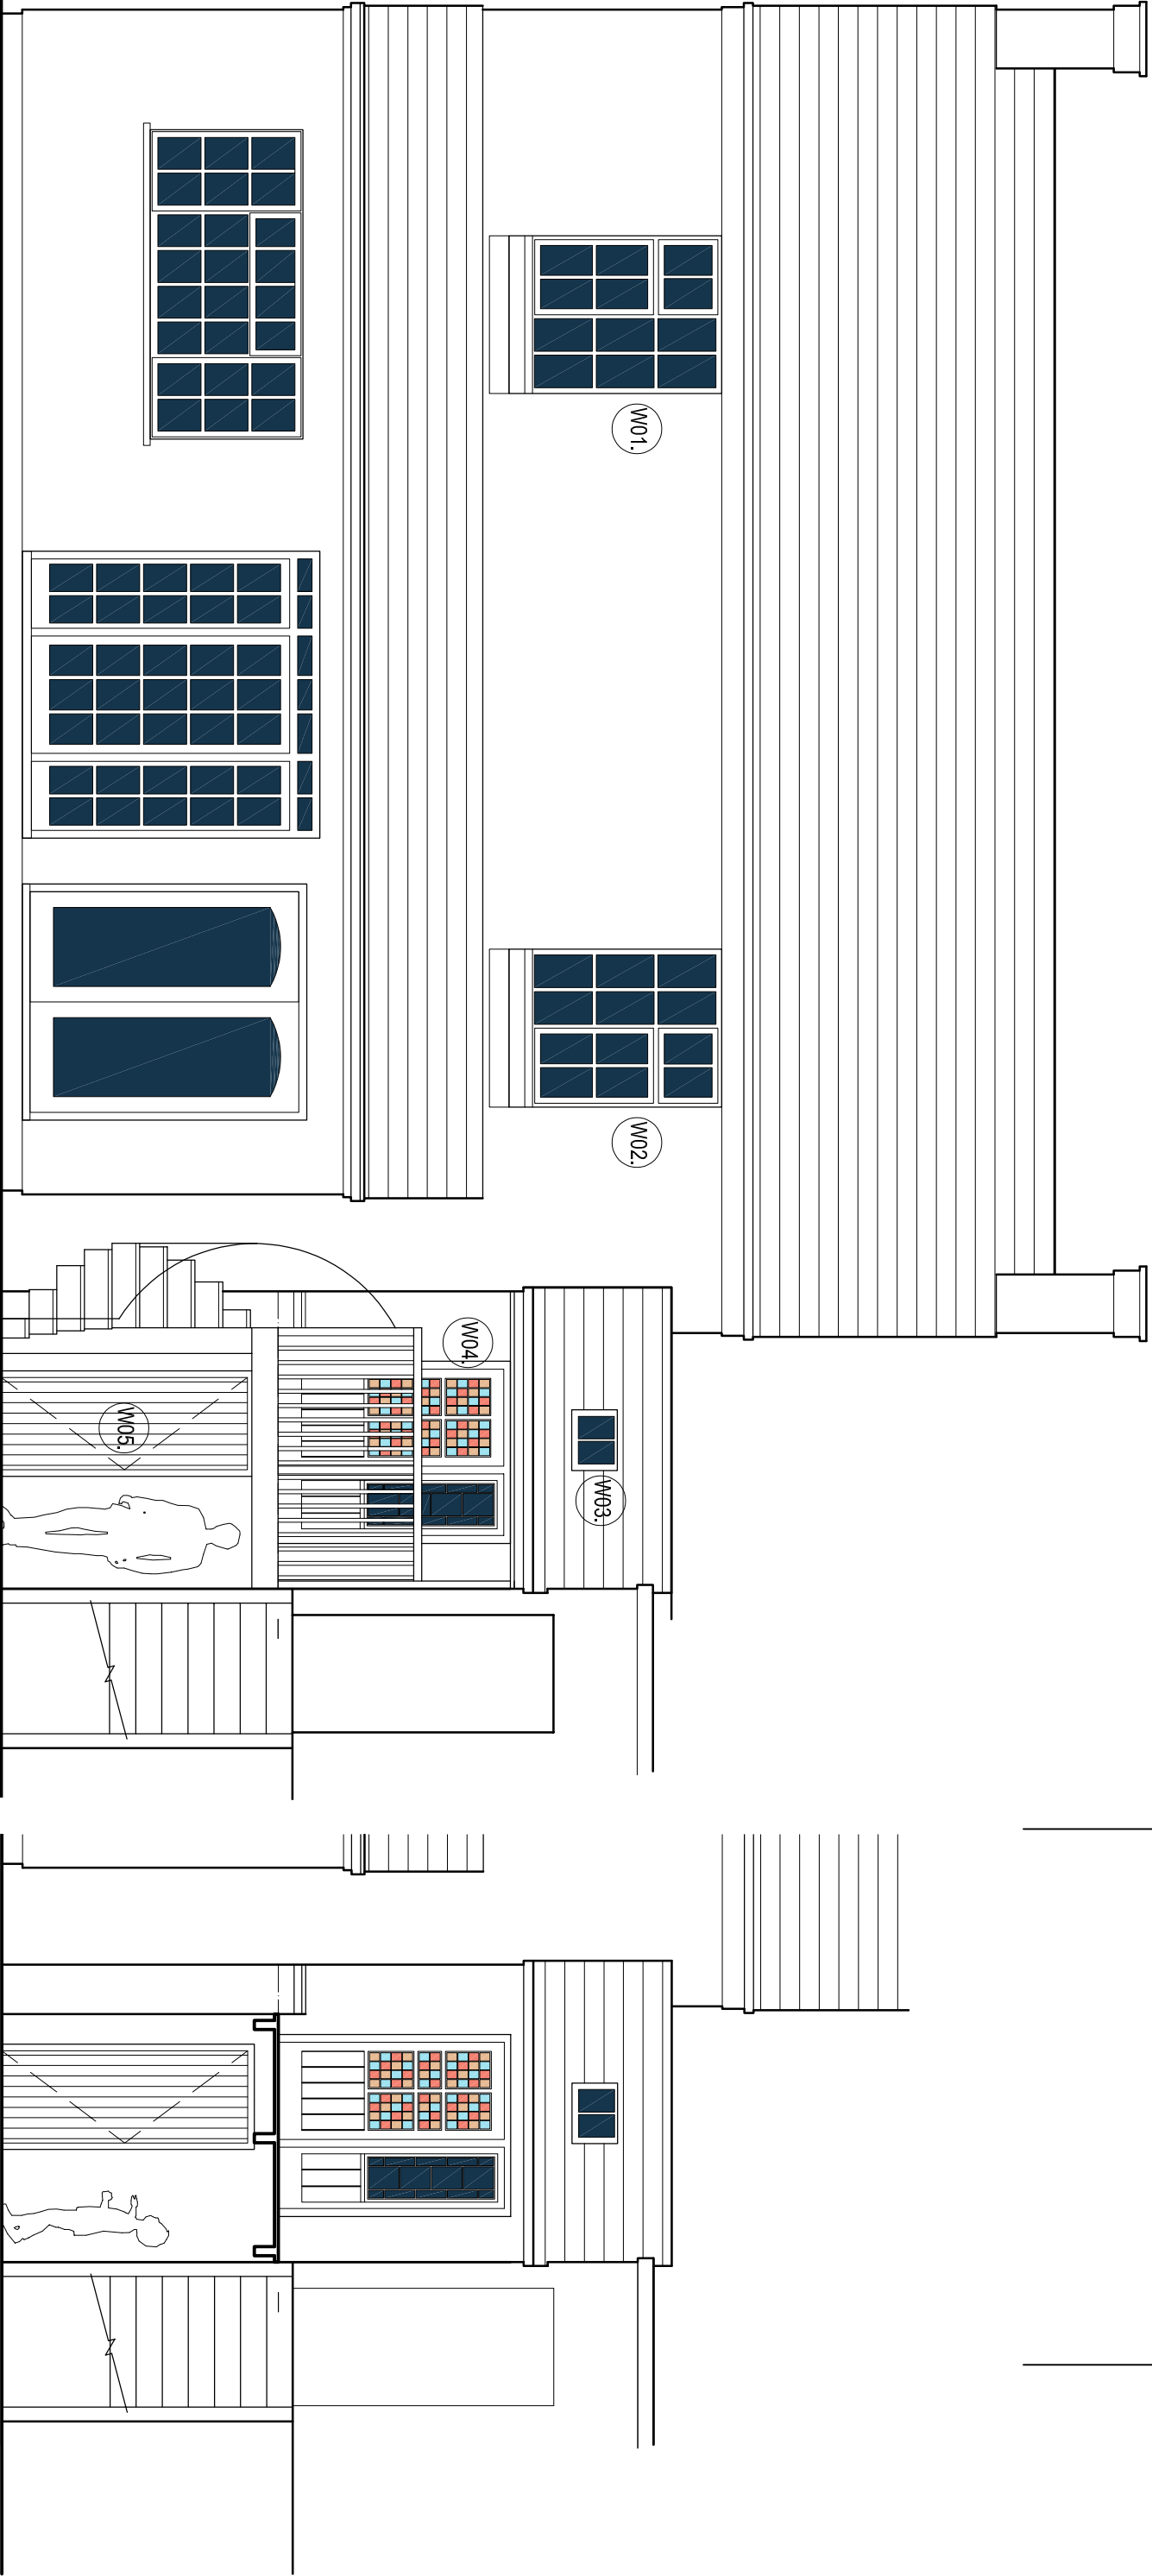

REAR ELEVATION

REAR ELEVATION
(balcony omitted for aperture clarity)