




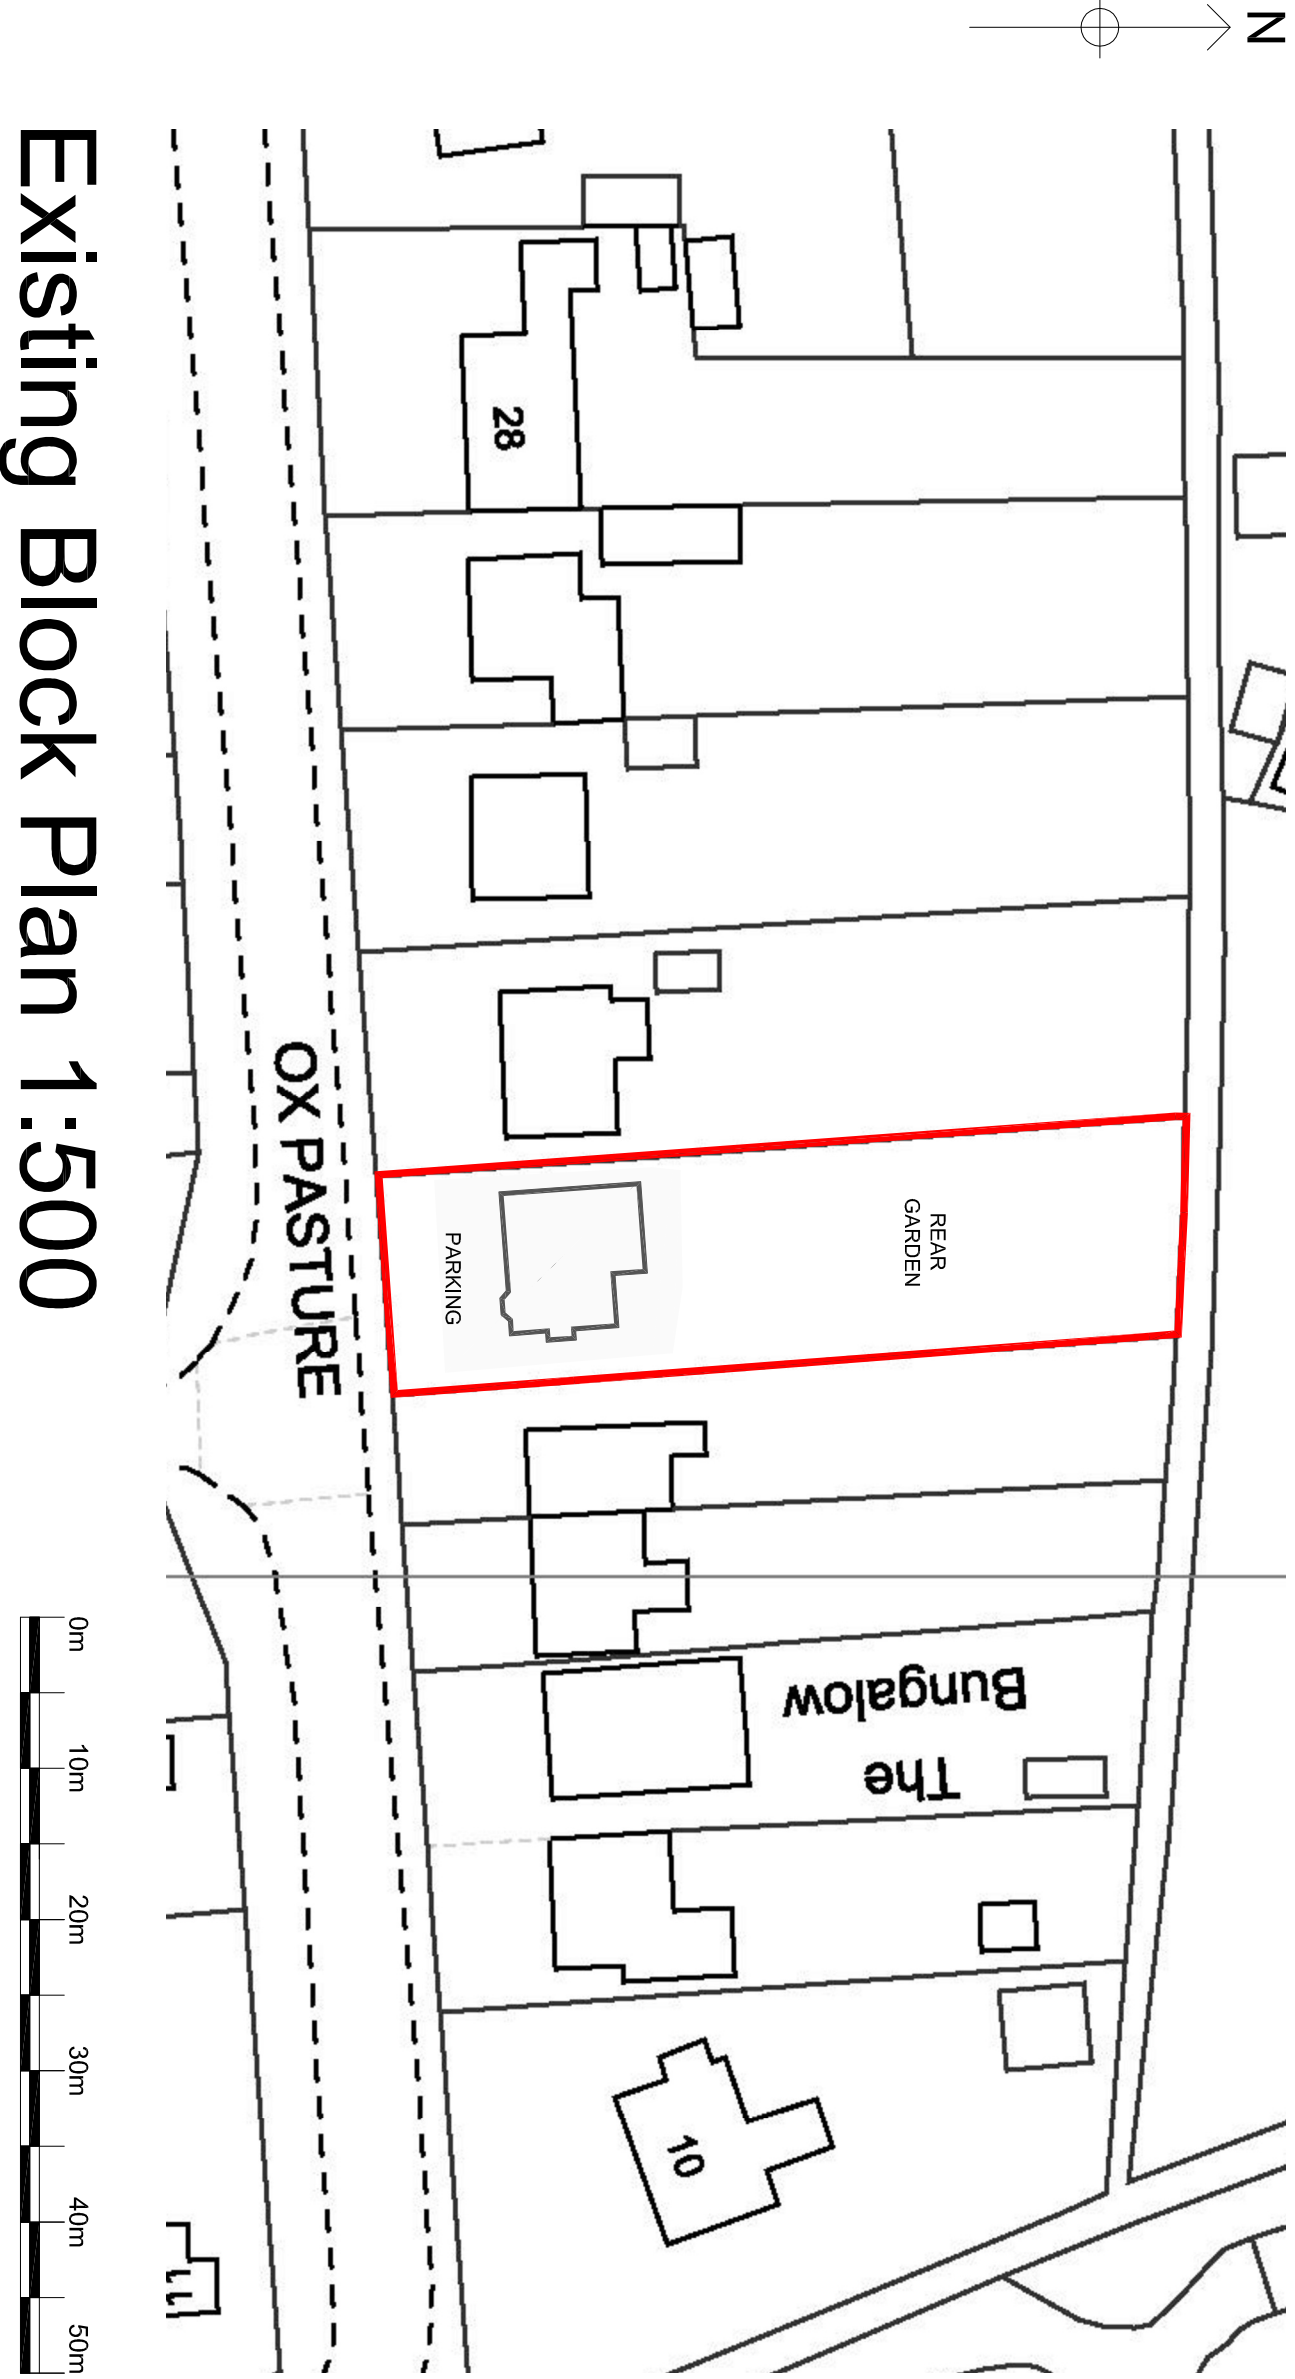

Existing Block Plan 1:500

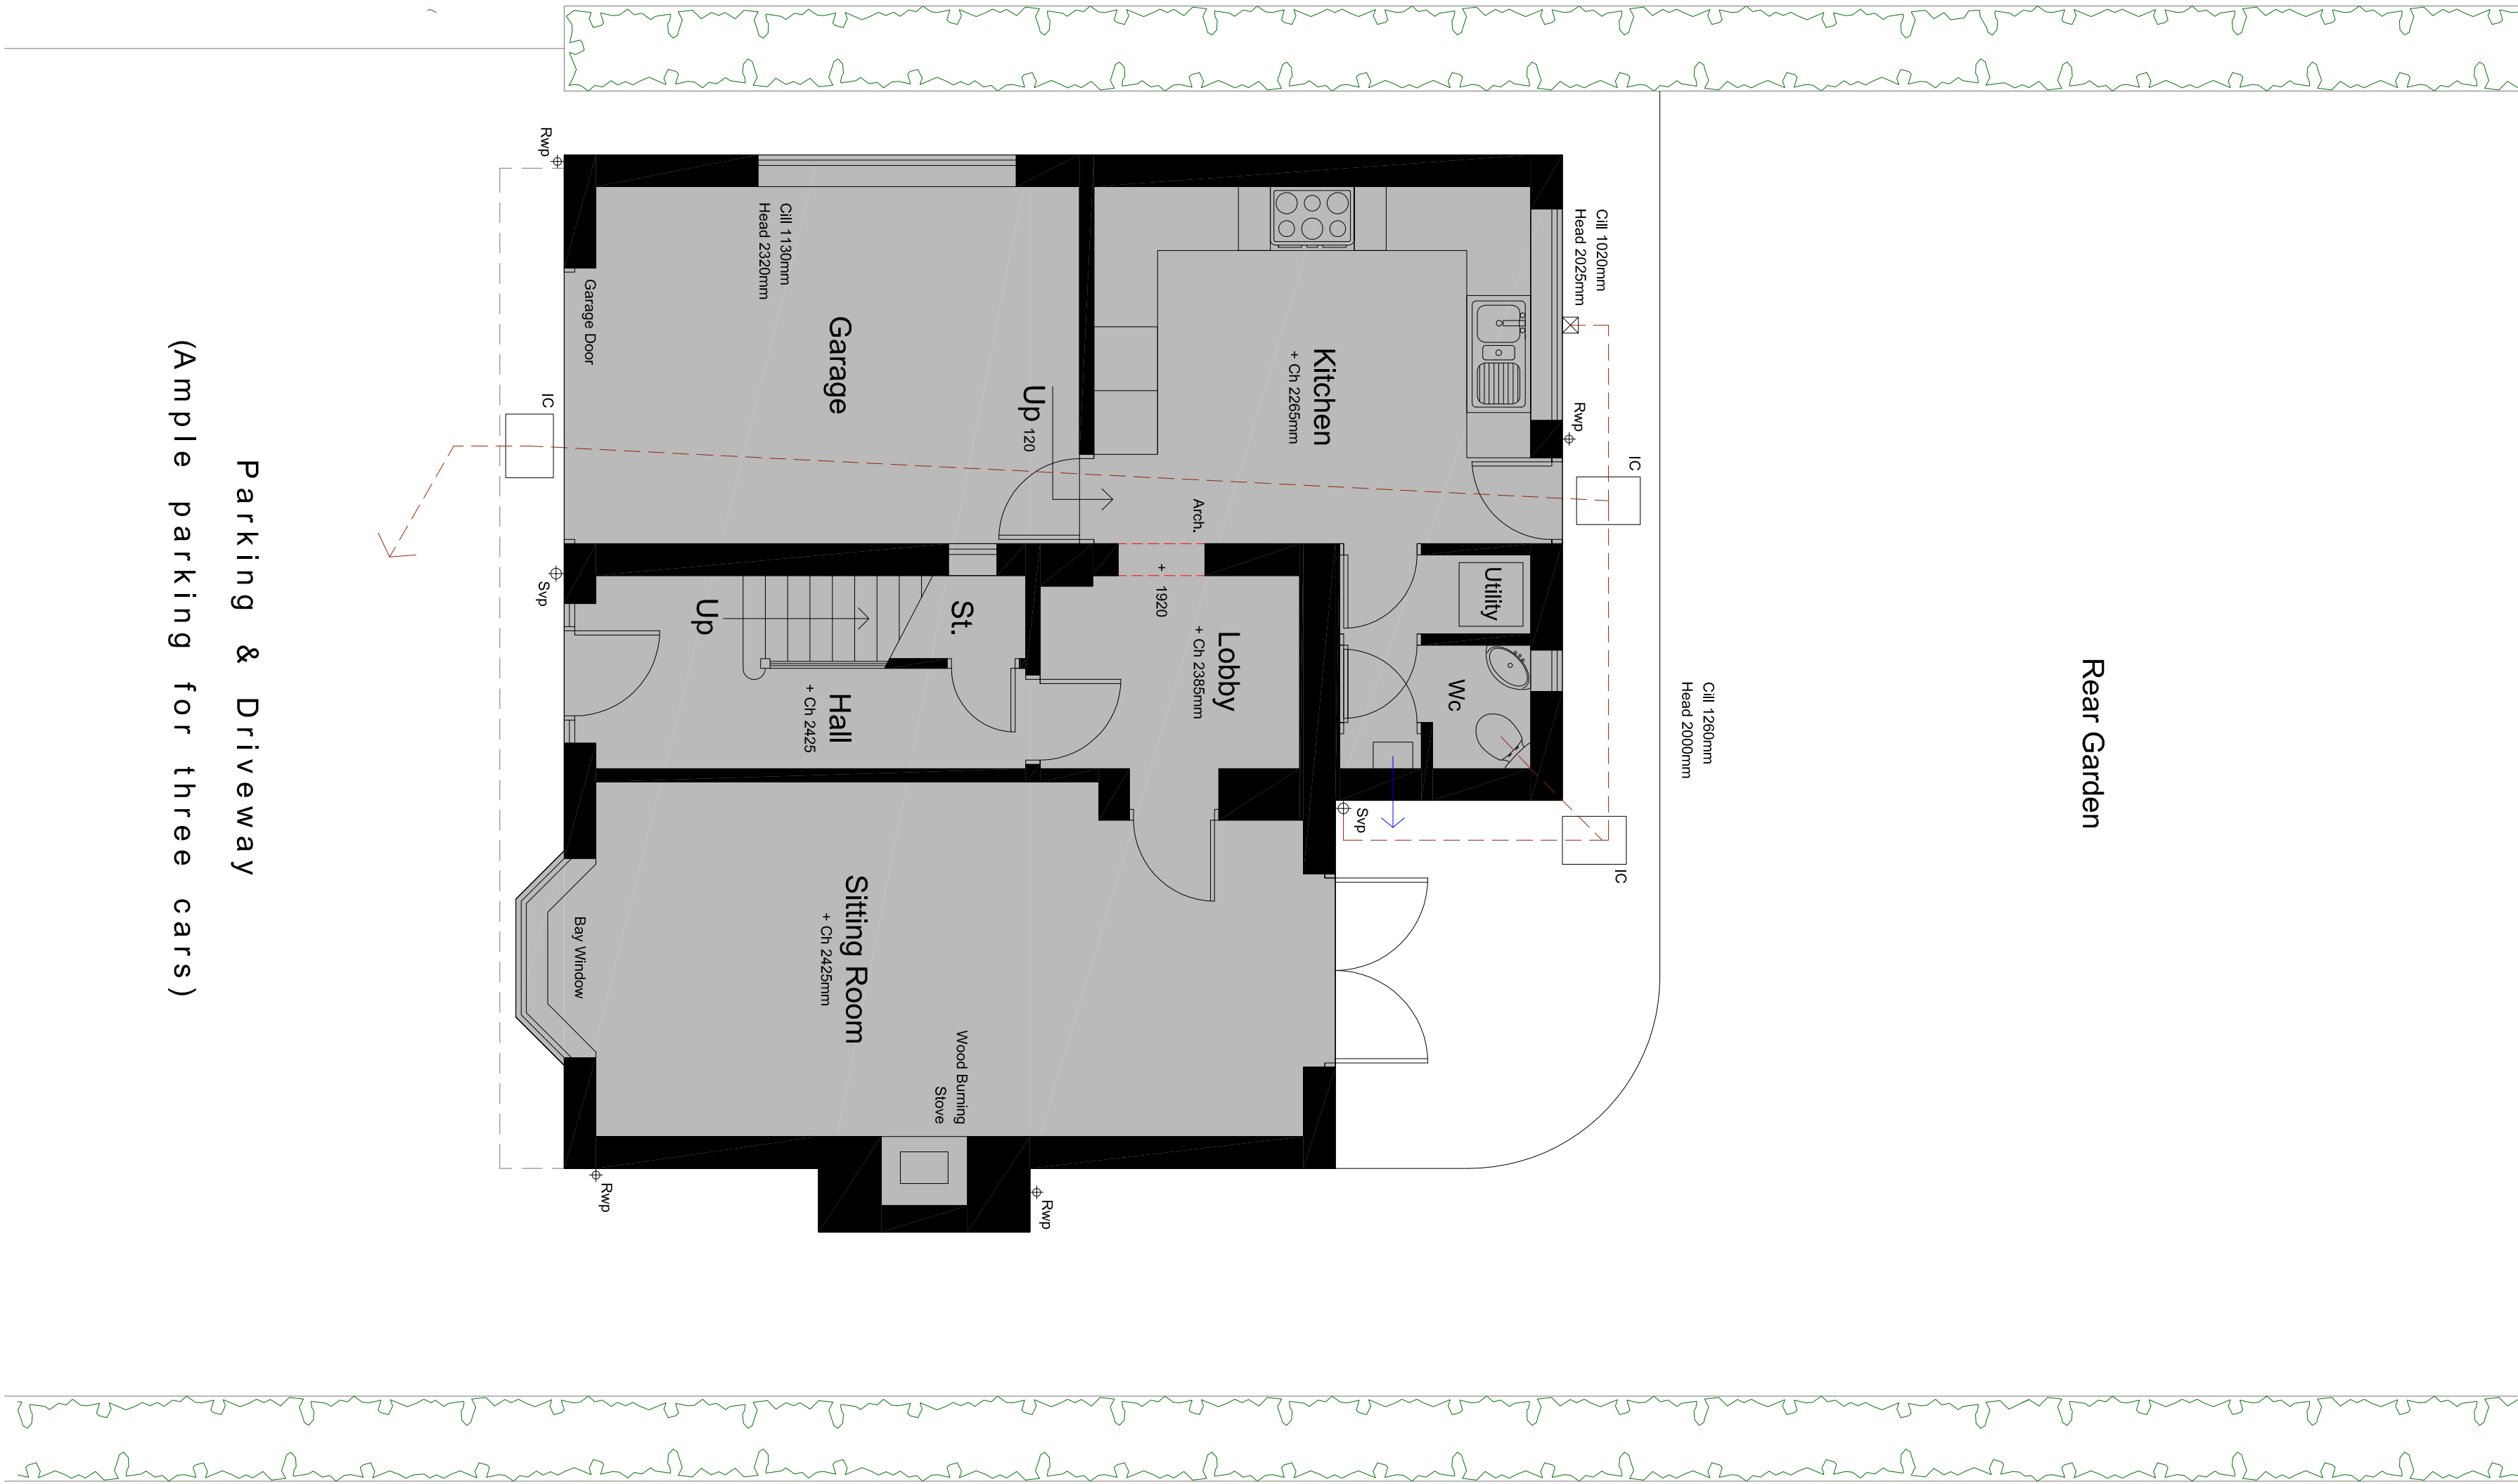

Existing Ground Floor Plan 1:50

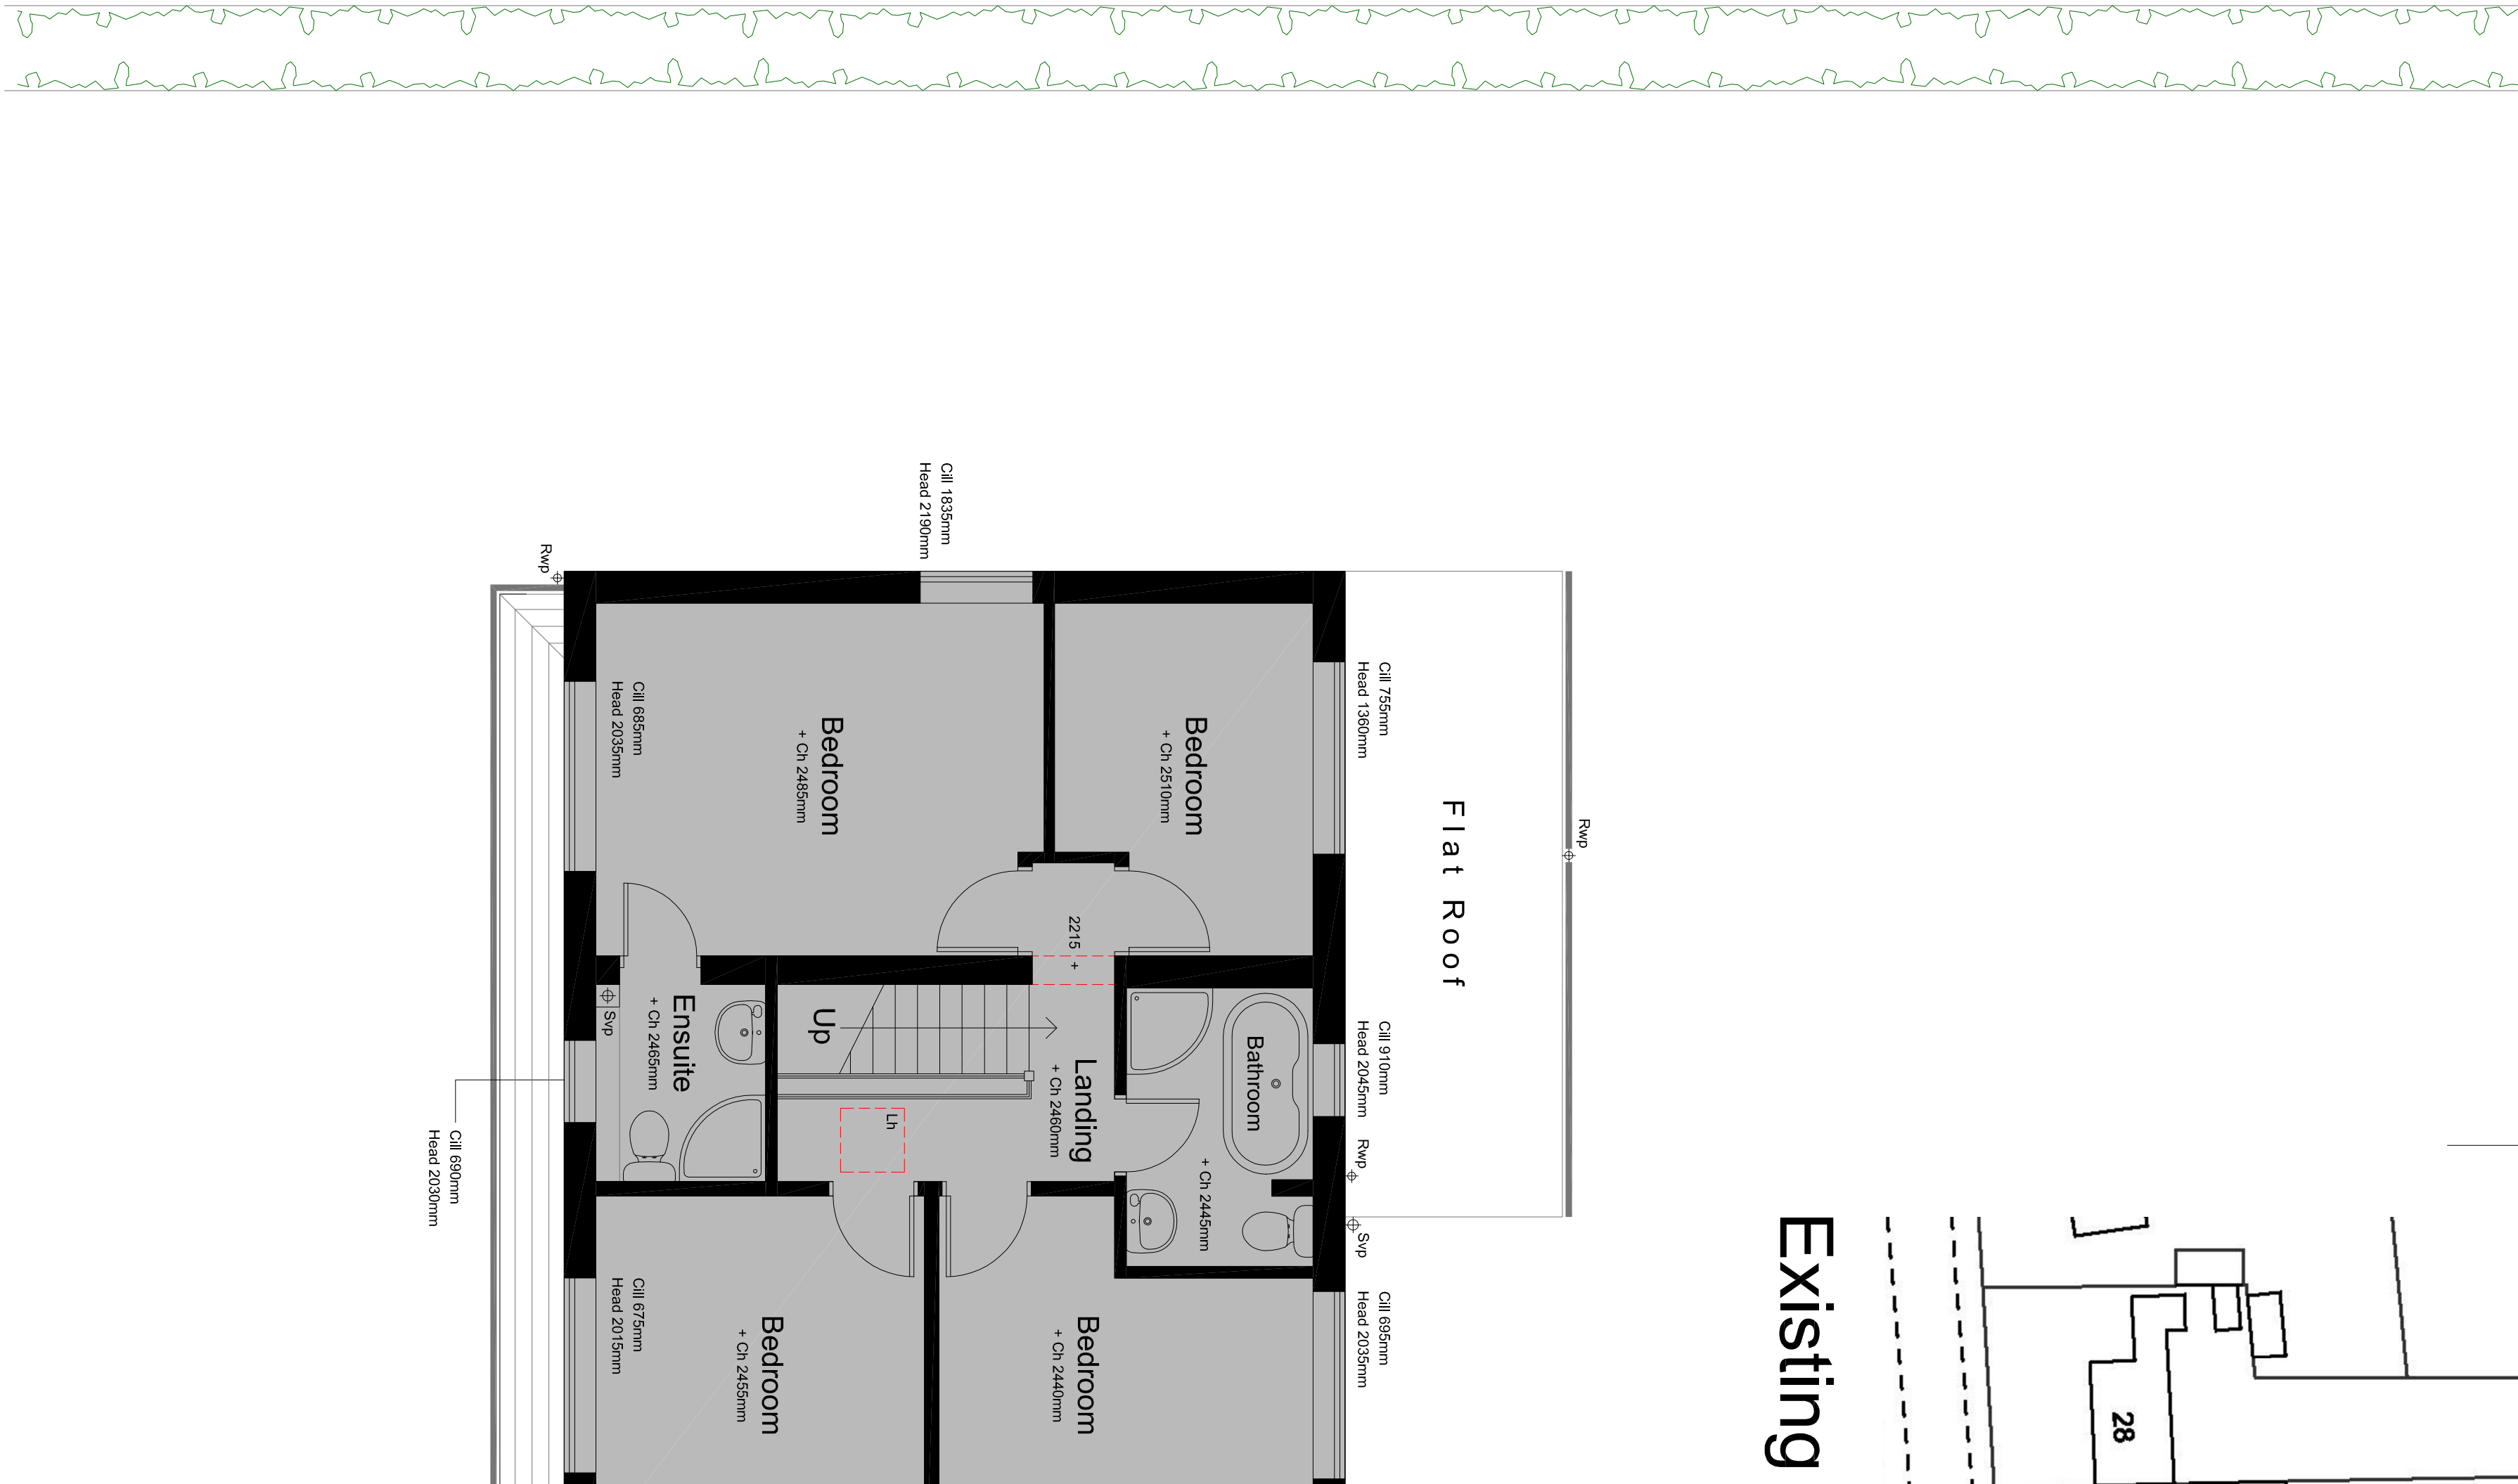

Existing First Floor Plan 1:50



Front View Existing Property

Planning Issue Only

All dimensions, construction details and specification details contained on this drawing are for planning purposes only. All are to be checked and agreed on site with Client / Building Inspector as applicable prior to construction.

Rev	Comment	Date

ALL DIMENSIONS & LEVELS INDICATED ON THIS DRAWING ARE INDICATIVE ONLY. ALL ARE TO BE CHECKED ON SITE BY THE CONTRACTOR PRIOR TO CONSTRUCTION. CONTRACTOR TO TAKE FULL RESPONSIBILITY FOR ALL TECHNICAL DETAILS TO BE CONSTRUCTED. DIMENSIONS AND LEVELS INDICATED ON THIS DRAWING ARE TO BE CHECKED AND APPROVED BY BUILDING CONTROL PRIOR TO CONSTRUCTION.

Building Plans Drawn & Submitted to Planning and Building Regulations Approval. All drawings and local authority Plans drawn & approved.

Rob Williams
Tel: 07947 211 467
Email: cds_@live.co.uk
Cds

FREE QUOTES & ADVICE

- **Client:**
MR & MRS M WALCHESTER
- **Project:**
ALTERATIONS AND EXTENSION TO 20 OX PASTURE
CHEDLETON, LEEK, ST13 7HT
- **Status:**
- **Title:**
EXISTING FLOOR PLANS
- **Drawing No:**
PL 01
- **Scale:**
1:50 @A1
- **Date:**
MAR 2021