



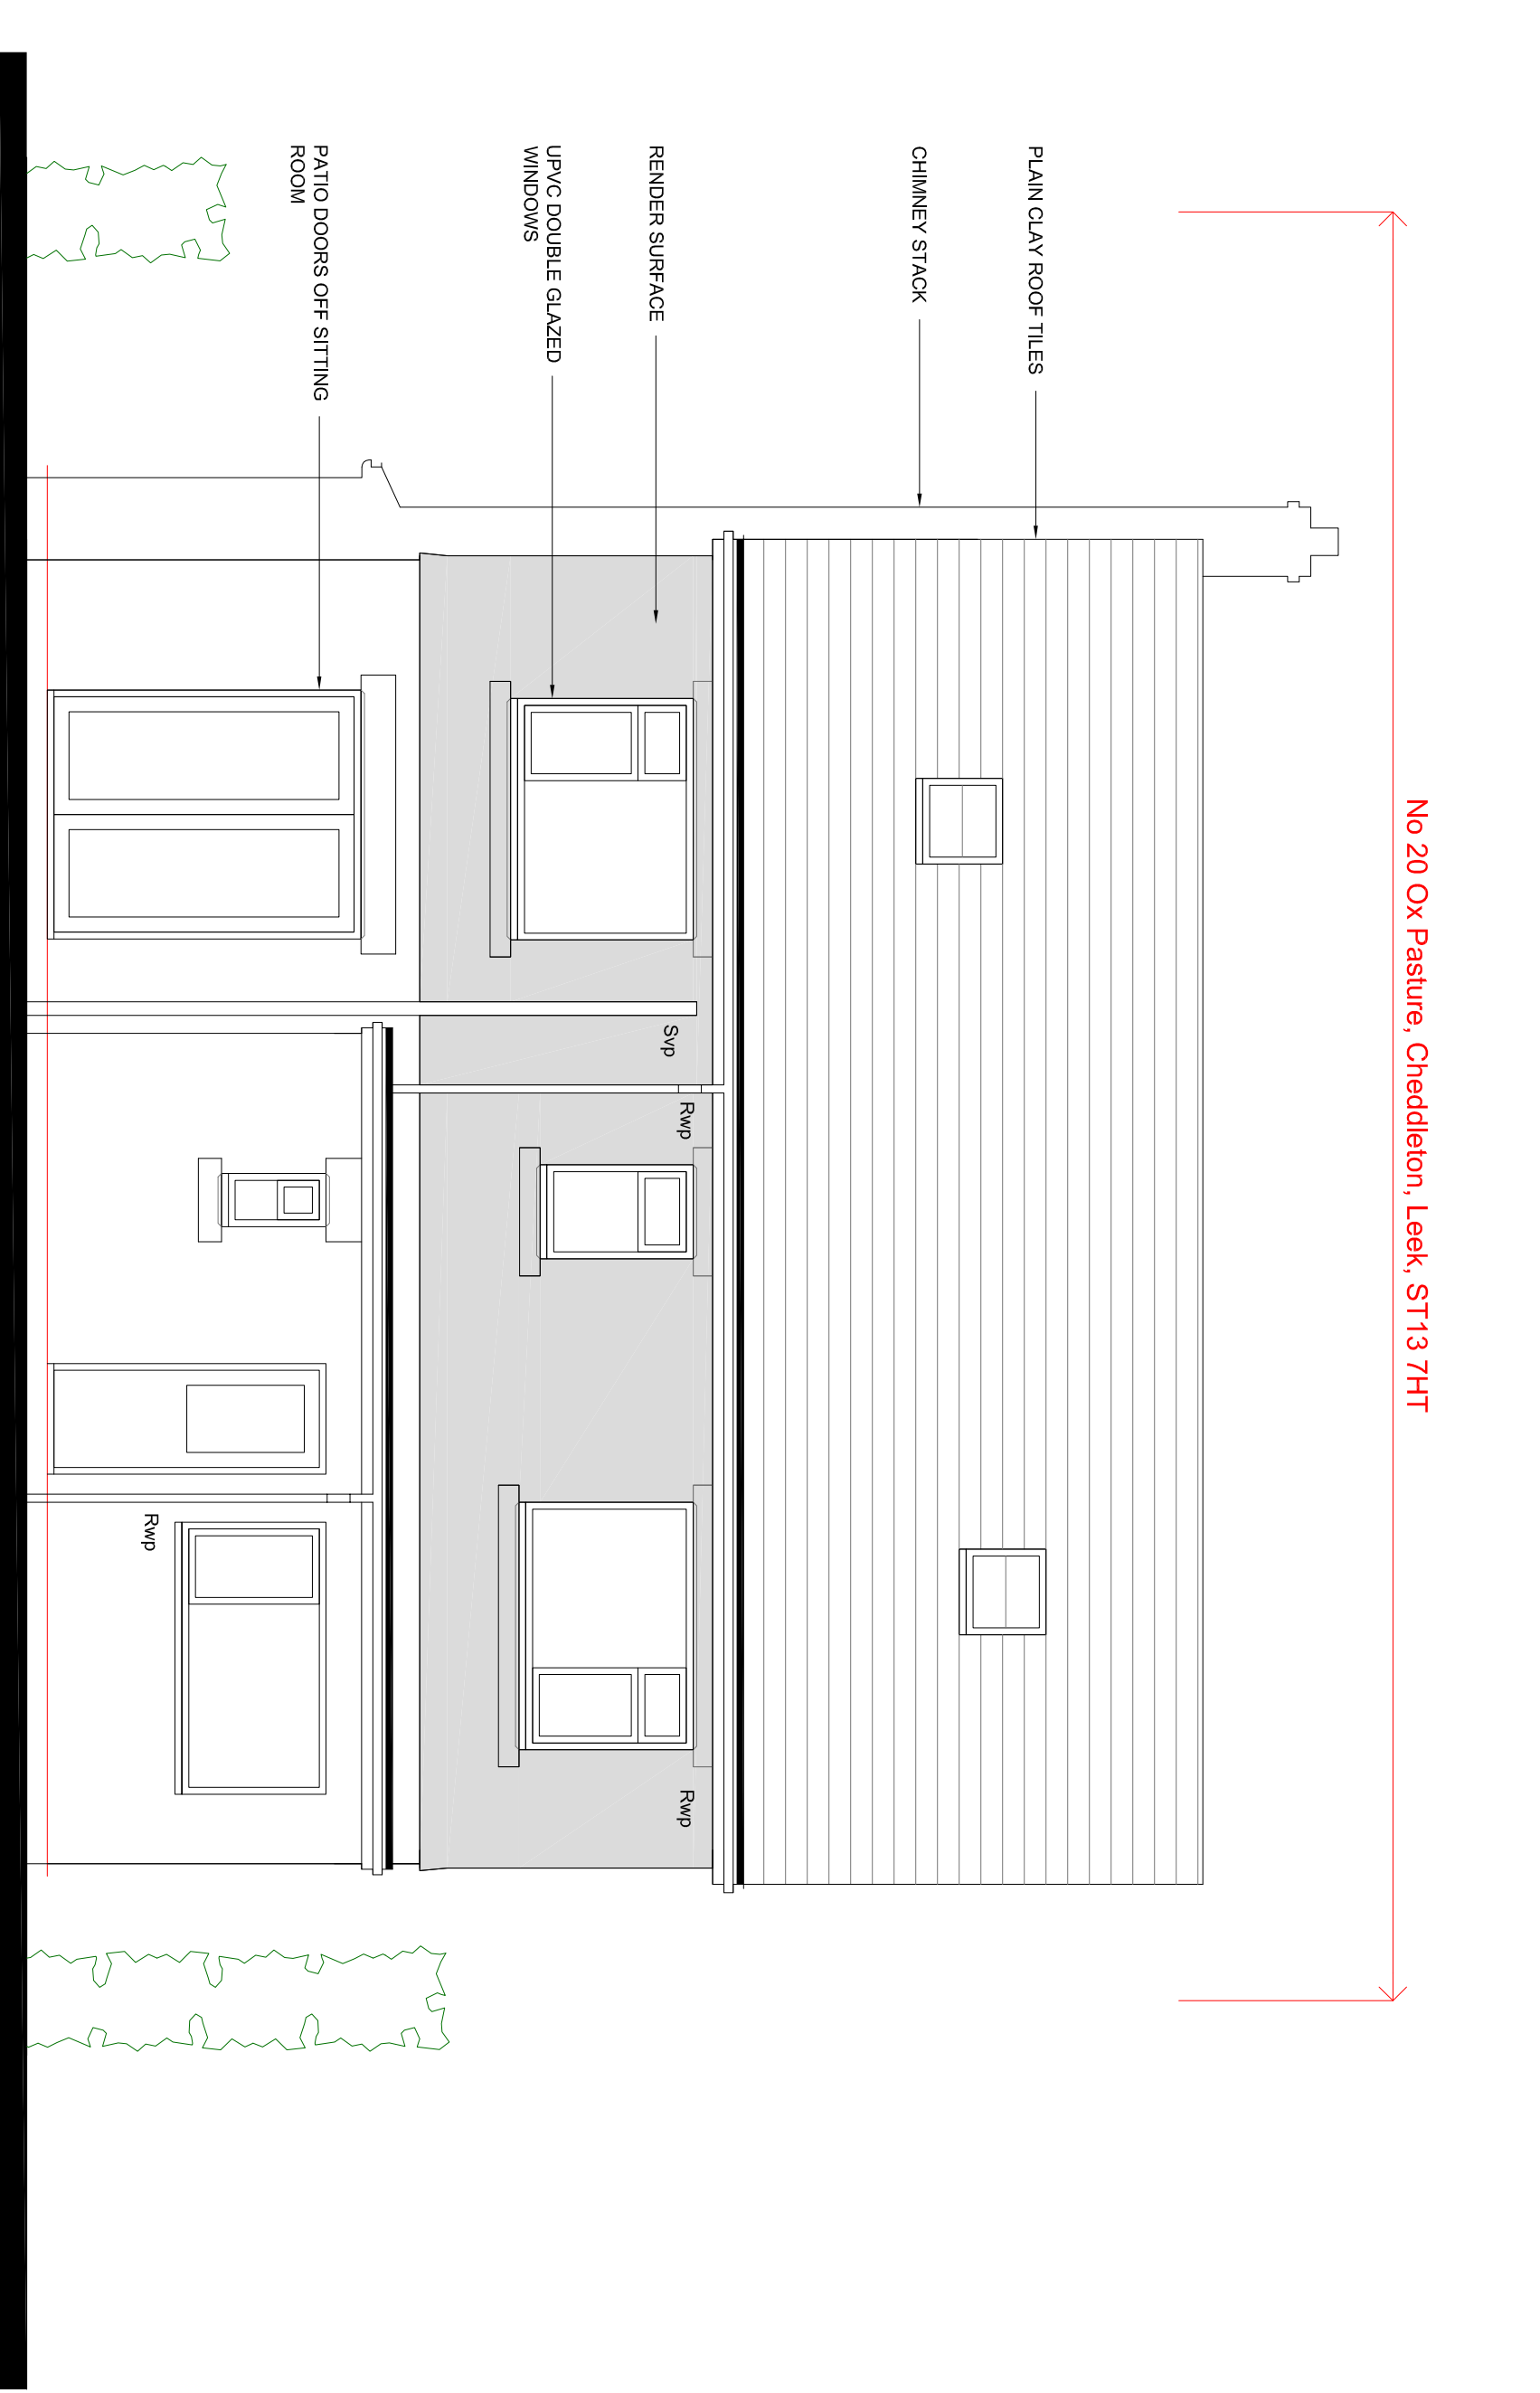


Existing Rear Elevation 1:50

Scale Bar 1:50

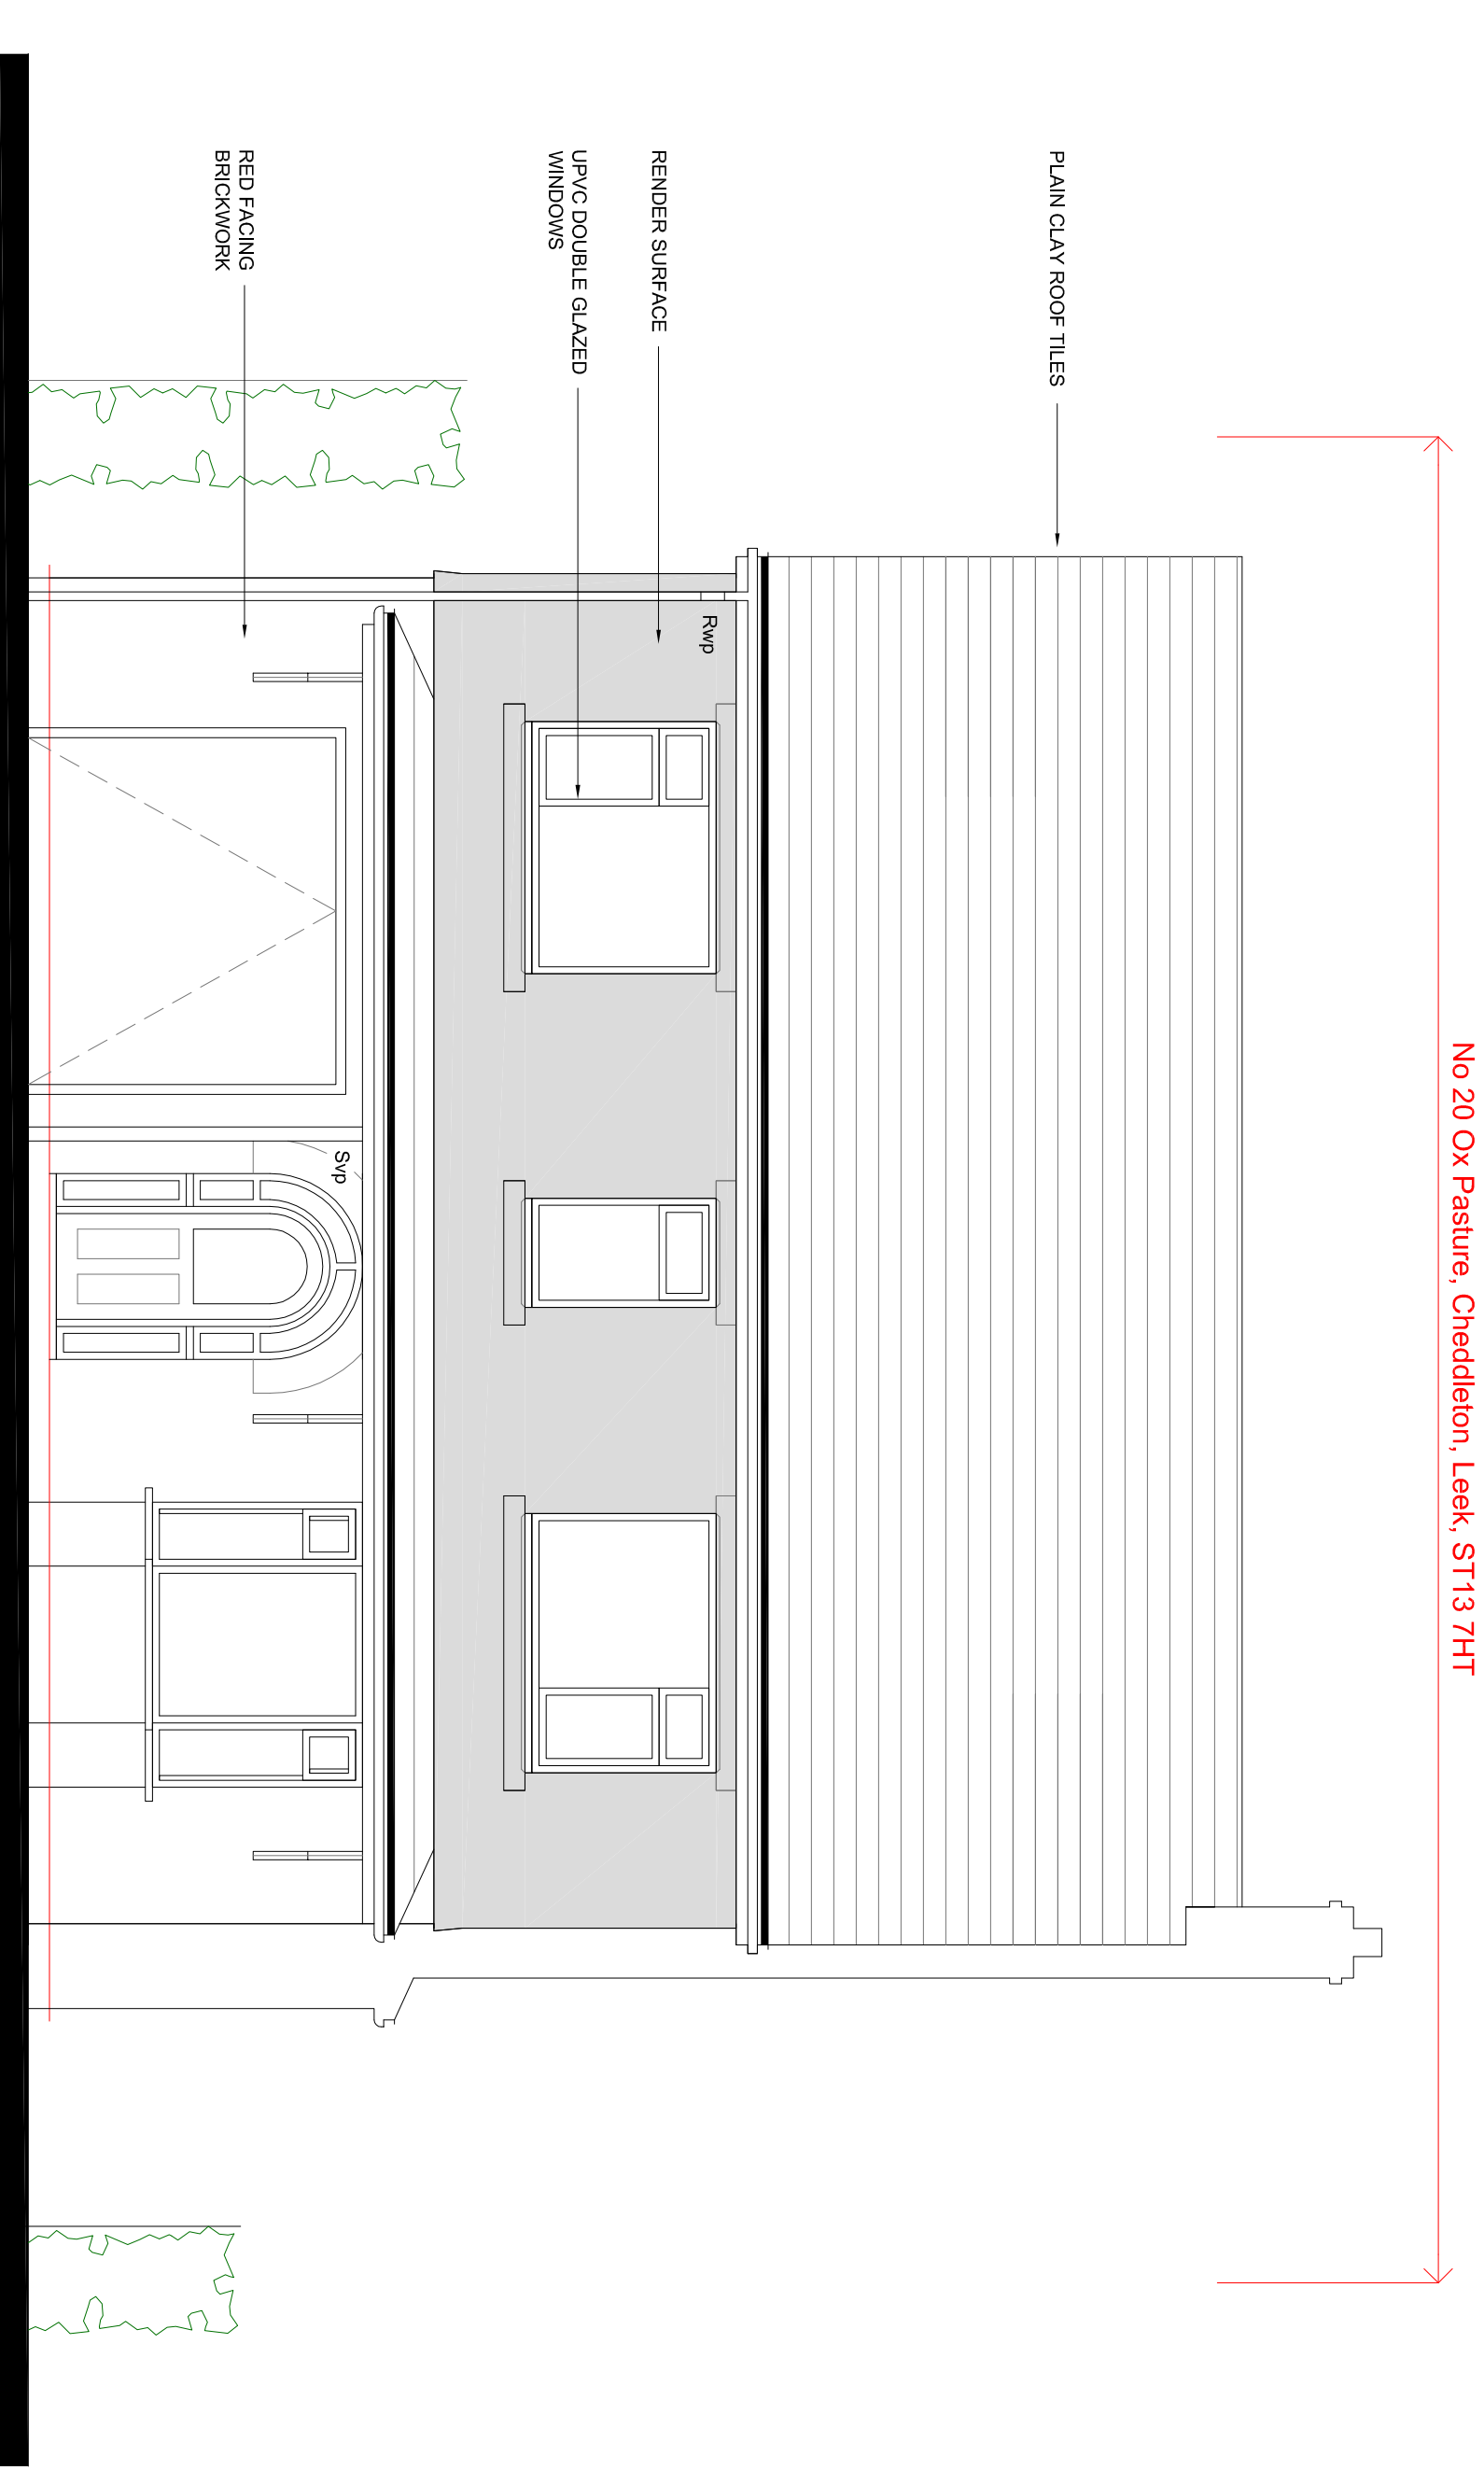


Existing Front Elevation 1:50

Scale Bar 1:50

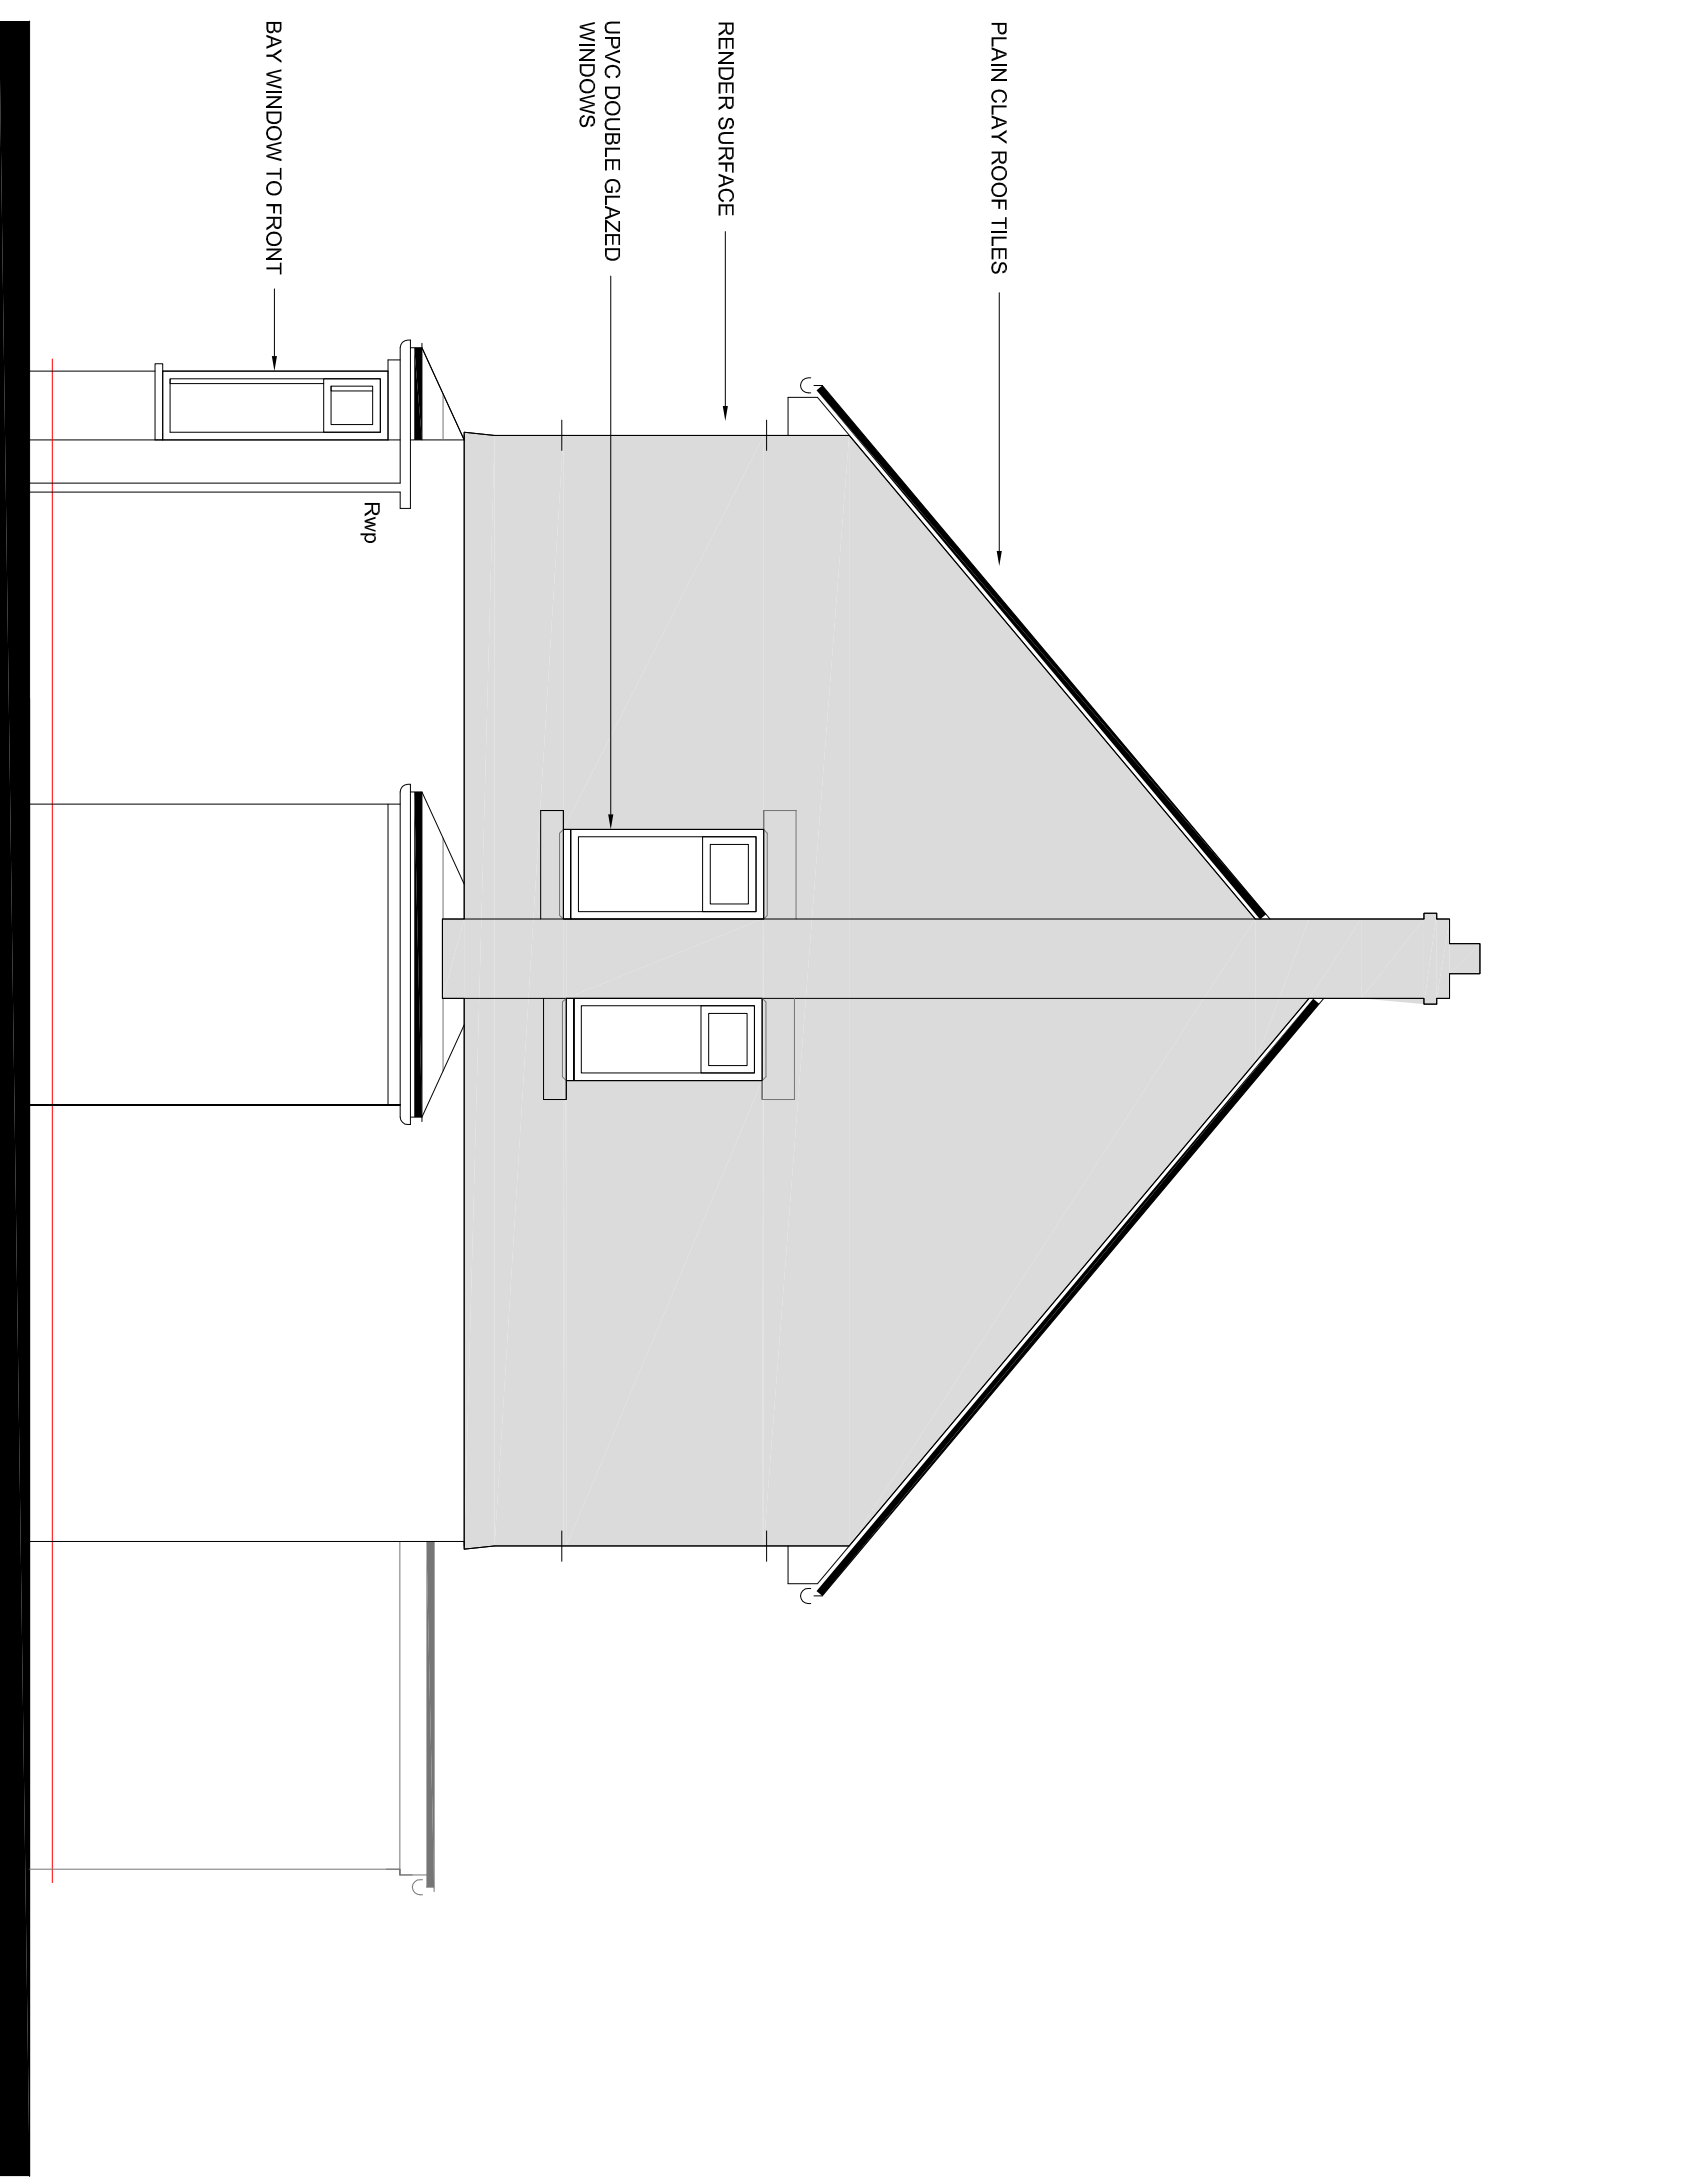

Existing Side Elevation 1:50

Scale Bar 1:50

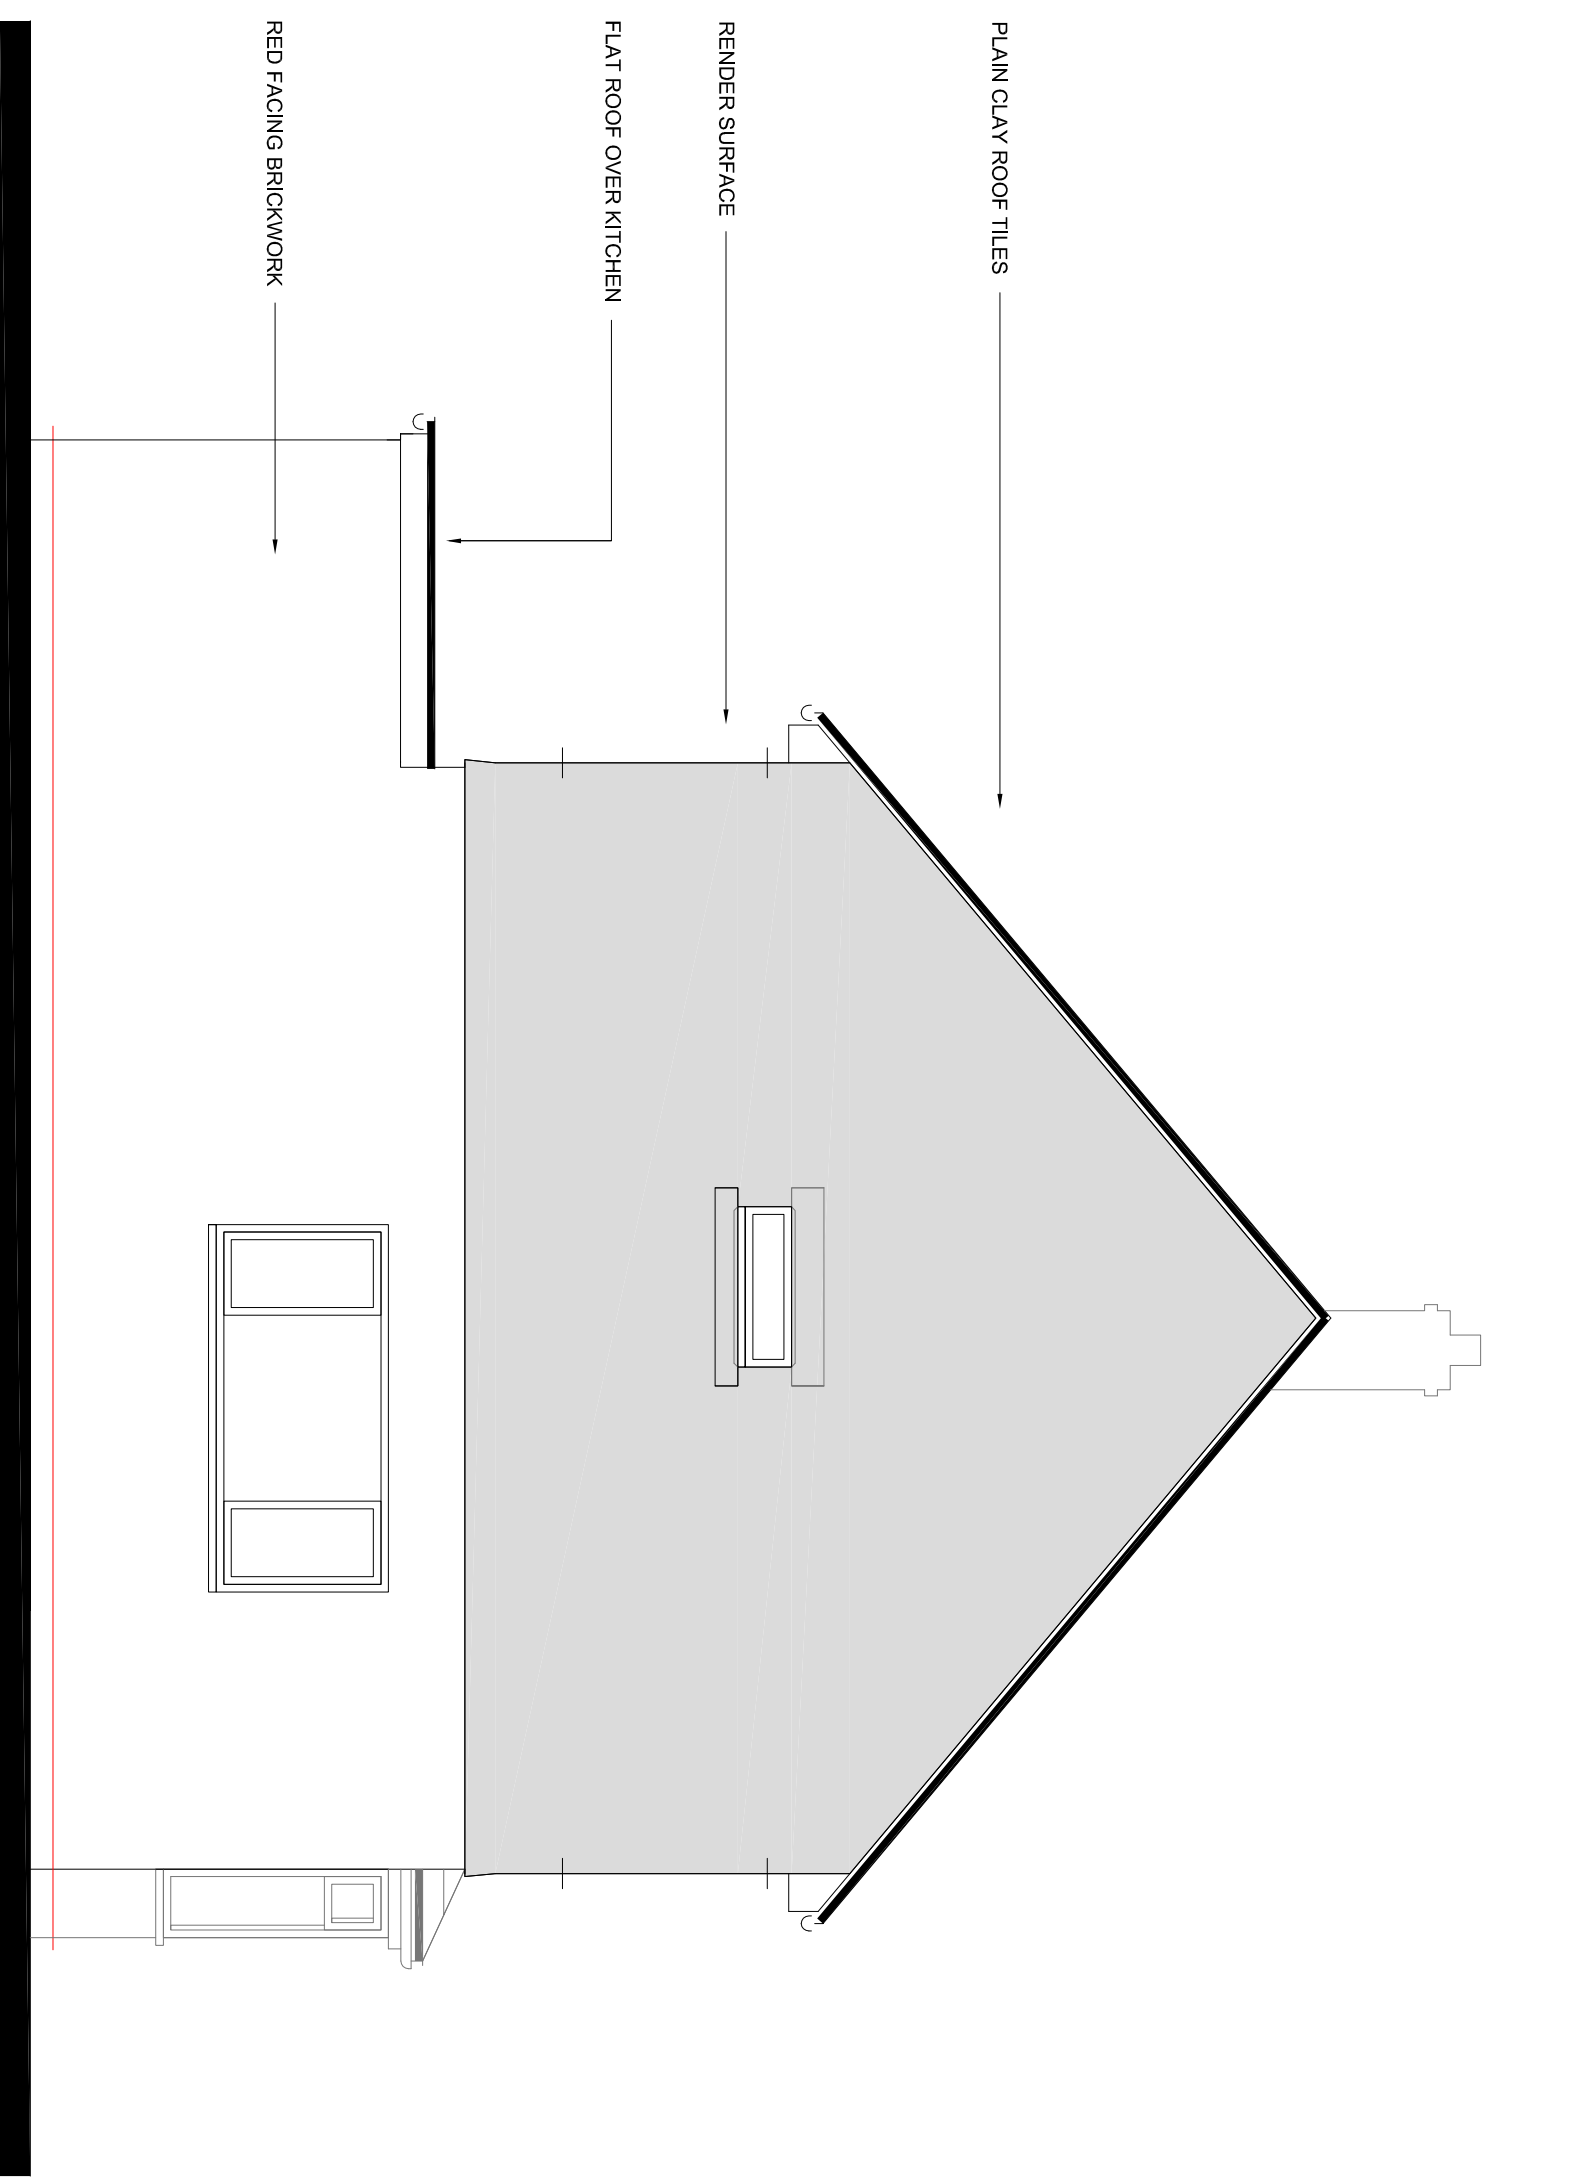

Existing Side Elevation 1:50

Scale Bar 1:50



Front View Existing Property



Front Rear Existing Property

Planning Issue Only

All dimensions, construction details and specification details contained on this drawing are for planning purposes only. All are to be checked and agreed on site with Client / Building Inspector as applicable prior to construction.

Rev	Comment	Date

ALL DIMENSIONS & LEVELS INDICATED ON THIS DRAWING ARE INDICATIVE ONLY. ALL ARE TO BE CHECKED ON SITE BY THE CONTRACTOR PRIOR TO CONSTRUCTION. CONTRACTOR TO TAKE FULL RESPONSIBILITY FOR ALL TECHNICAL DETAILS TO BE CONSTRUCTED. ALL DIMENSIONS TO BE CHECKED AND APPROVED BY BUILDING CONTROL PRIOR TO CONSTRUCTION.

Building Plans Drawn & Submitted to Planning and Building Regulations Approval

All drawings and local authority / Planning & Building

35 Salford Way,
Salford-3740
ST13 5XX

Rob Williams
Tel: 07947 211 467
Email: cds_@live.co.uk

FREE QUOTES & ADVICE

Cds

Construction Drafting Services

Client:
MR & MRS M WALCHESTER

Project:
ALTERATIONS AND EXTENSION TO 20 OX PASTURE
CHEDDLETON, LEEK, ST13 7HT

Status:
FOR PLANNING APPROVAL PURPOSES ONLY

Title:
EXISTING ELEVATIONS

Drawing No:
PL 02

Scale:
1:50 @A1

Date:
MAR 2021