
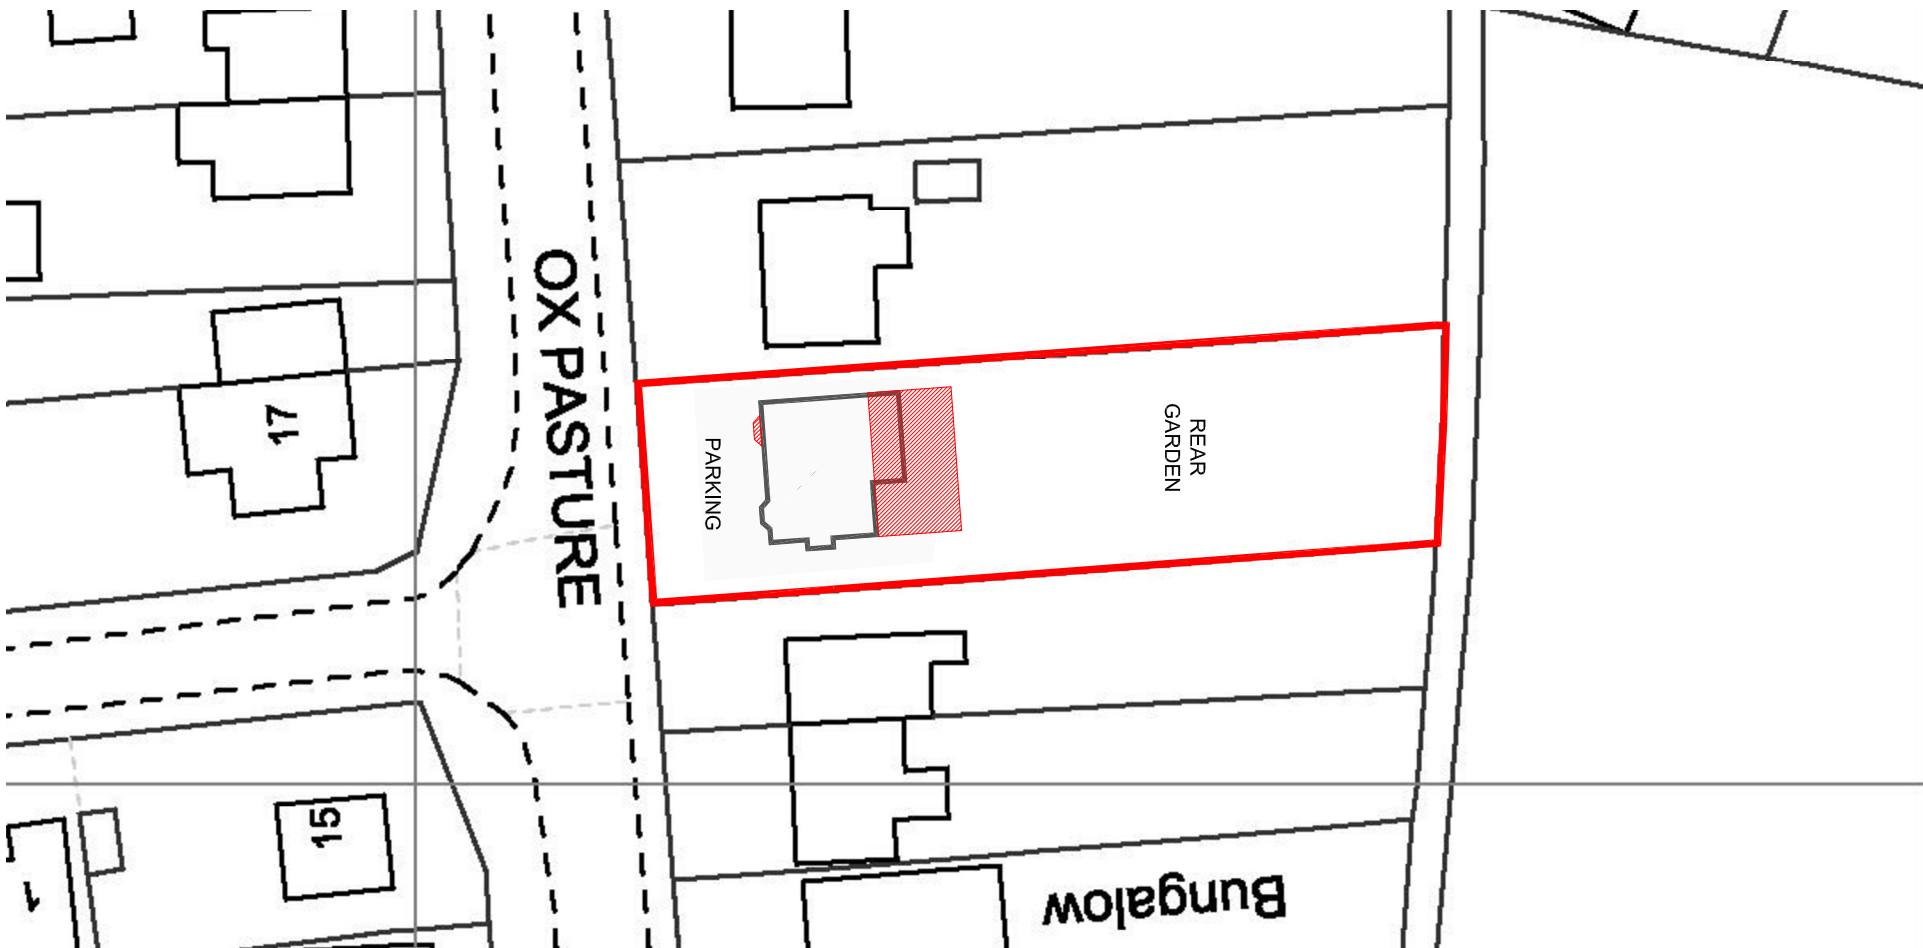


 

Pr Block Plan 1:500

Planning Issue Only

All dimensions, construction details and specification details contained on this drawing are for planning purposes only. All are to be checked and agreed on site with Client / Building Inspector as applicable prior to construction.

Rev	Comment	Date

ALL DIMENSIONS & LEVELS INDICATED ON THIS DRAWINGS ARE INDICATIVE ONLY. ALL ARE TO BE CHECKED ON SITE BY THE CONTRACTOR PRIOR TO CONSTRUCTION. CONTRACTOR TO TAKE FULL RESPONSIBILITY FOR ALL TECHNICAL DETAILS TO BE CONSTRUCTED. DIMENSIONS AND LEVELS ARE TO BE CHECKED AND APPROVED BY BUILDING CONTROL PRIOR TO CONSTRUCTION.

Building Plans Drawn & Submitted to Planning and Building Regulations Approval
All drawings and local authority Plans drawn & advised

35 Spinning Way,
Stoke-on-Trent
ST6 5XX
FREE QUOTES & ADVICE

Construction Drafting Services

Rob Williams
Tel: 07947 211 467
Email: cds_@live.co.uk
Cds

Client:
MR & MRS M WALCHESTER



Project:
ALTERATIONS AND EXTENSION TO 20 OX PASTURE
CHEDLETON, LEIK, ST13 7HT

Status:
FOR PLANNING APPROVAL PURPOSES ONLY



Title:
PROPOSED FLOOR PLANS

Drawing No: PL 03 Scale: 1:50 @A1 Date: MAR 2021

Rear Garden & Patio

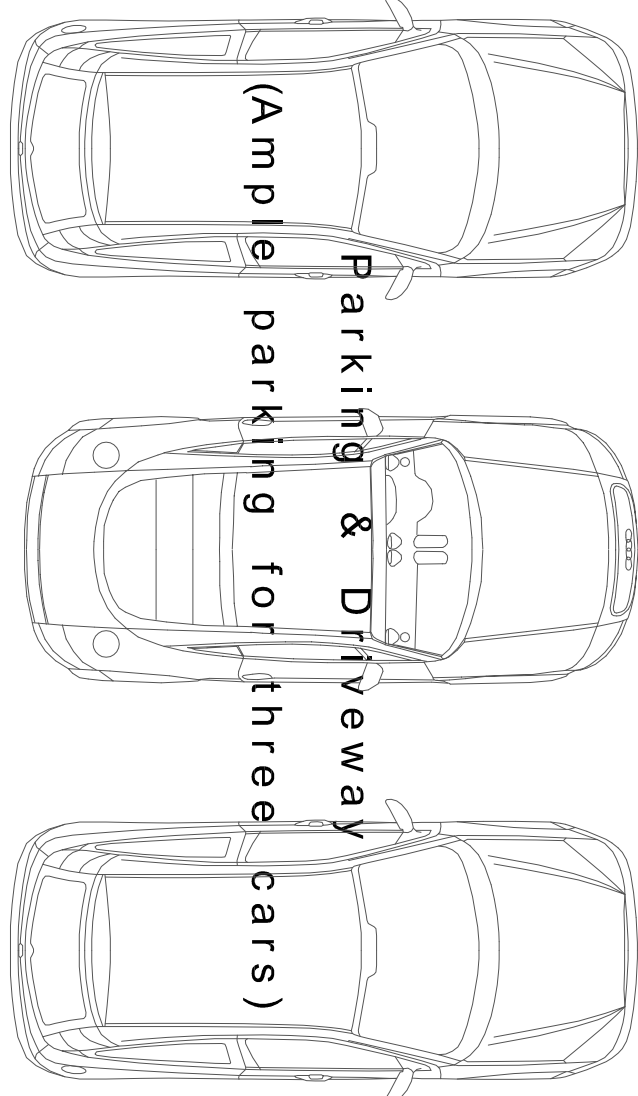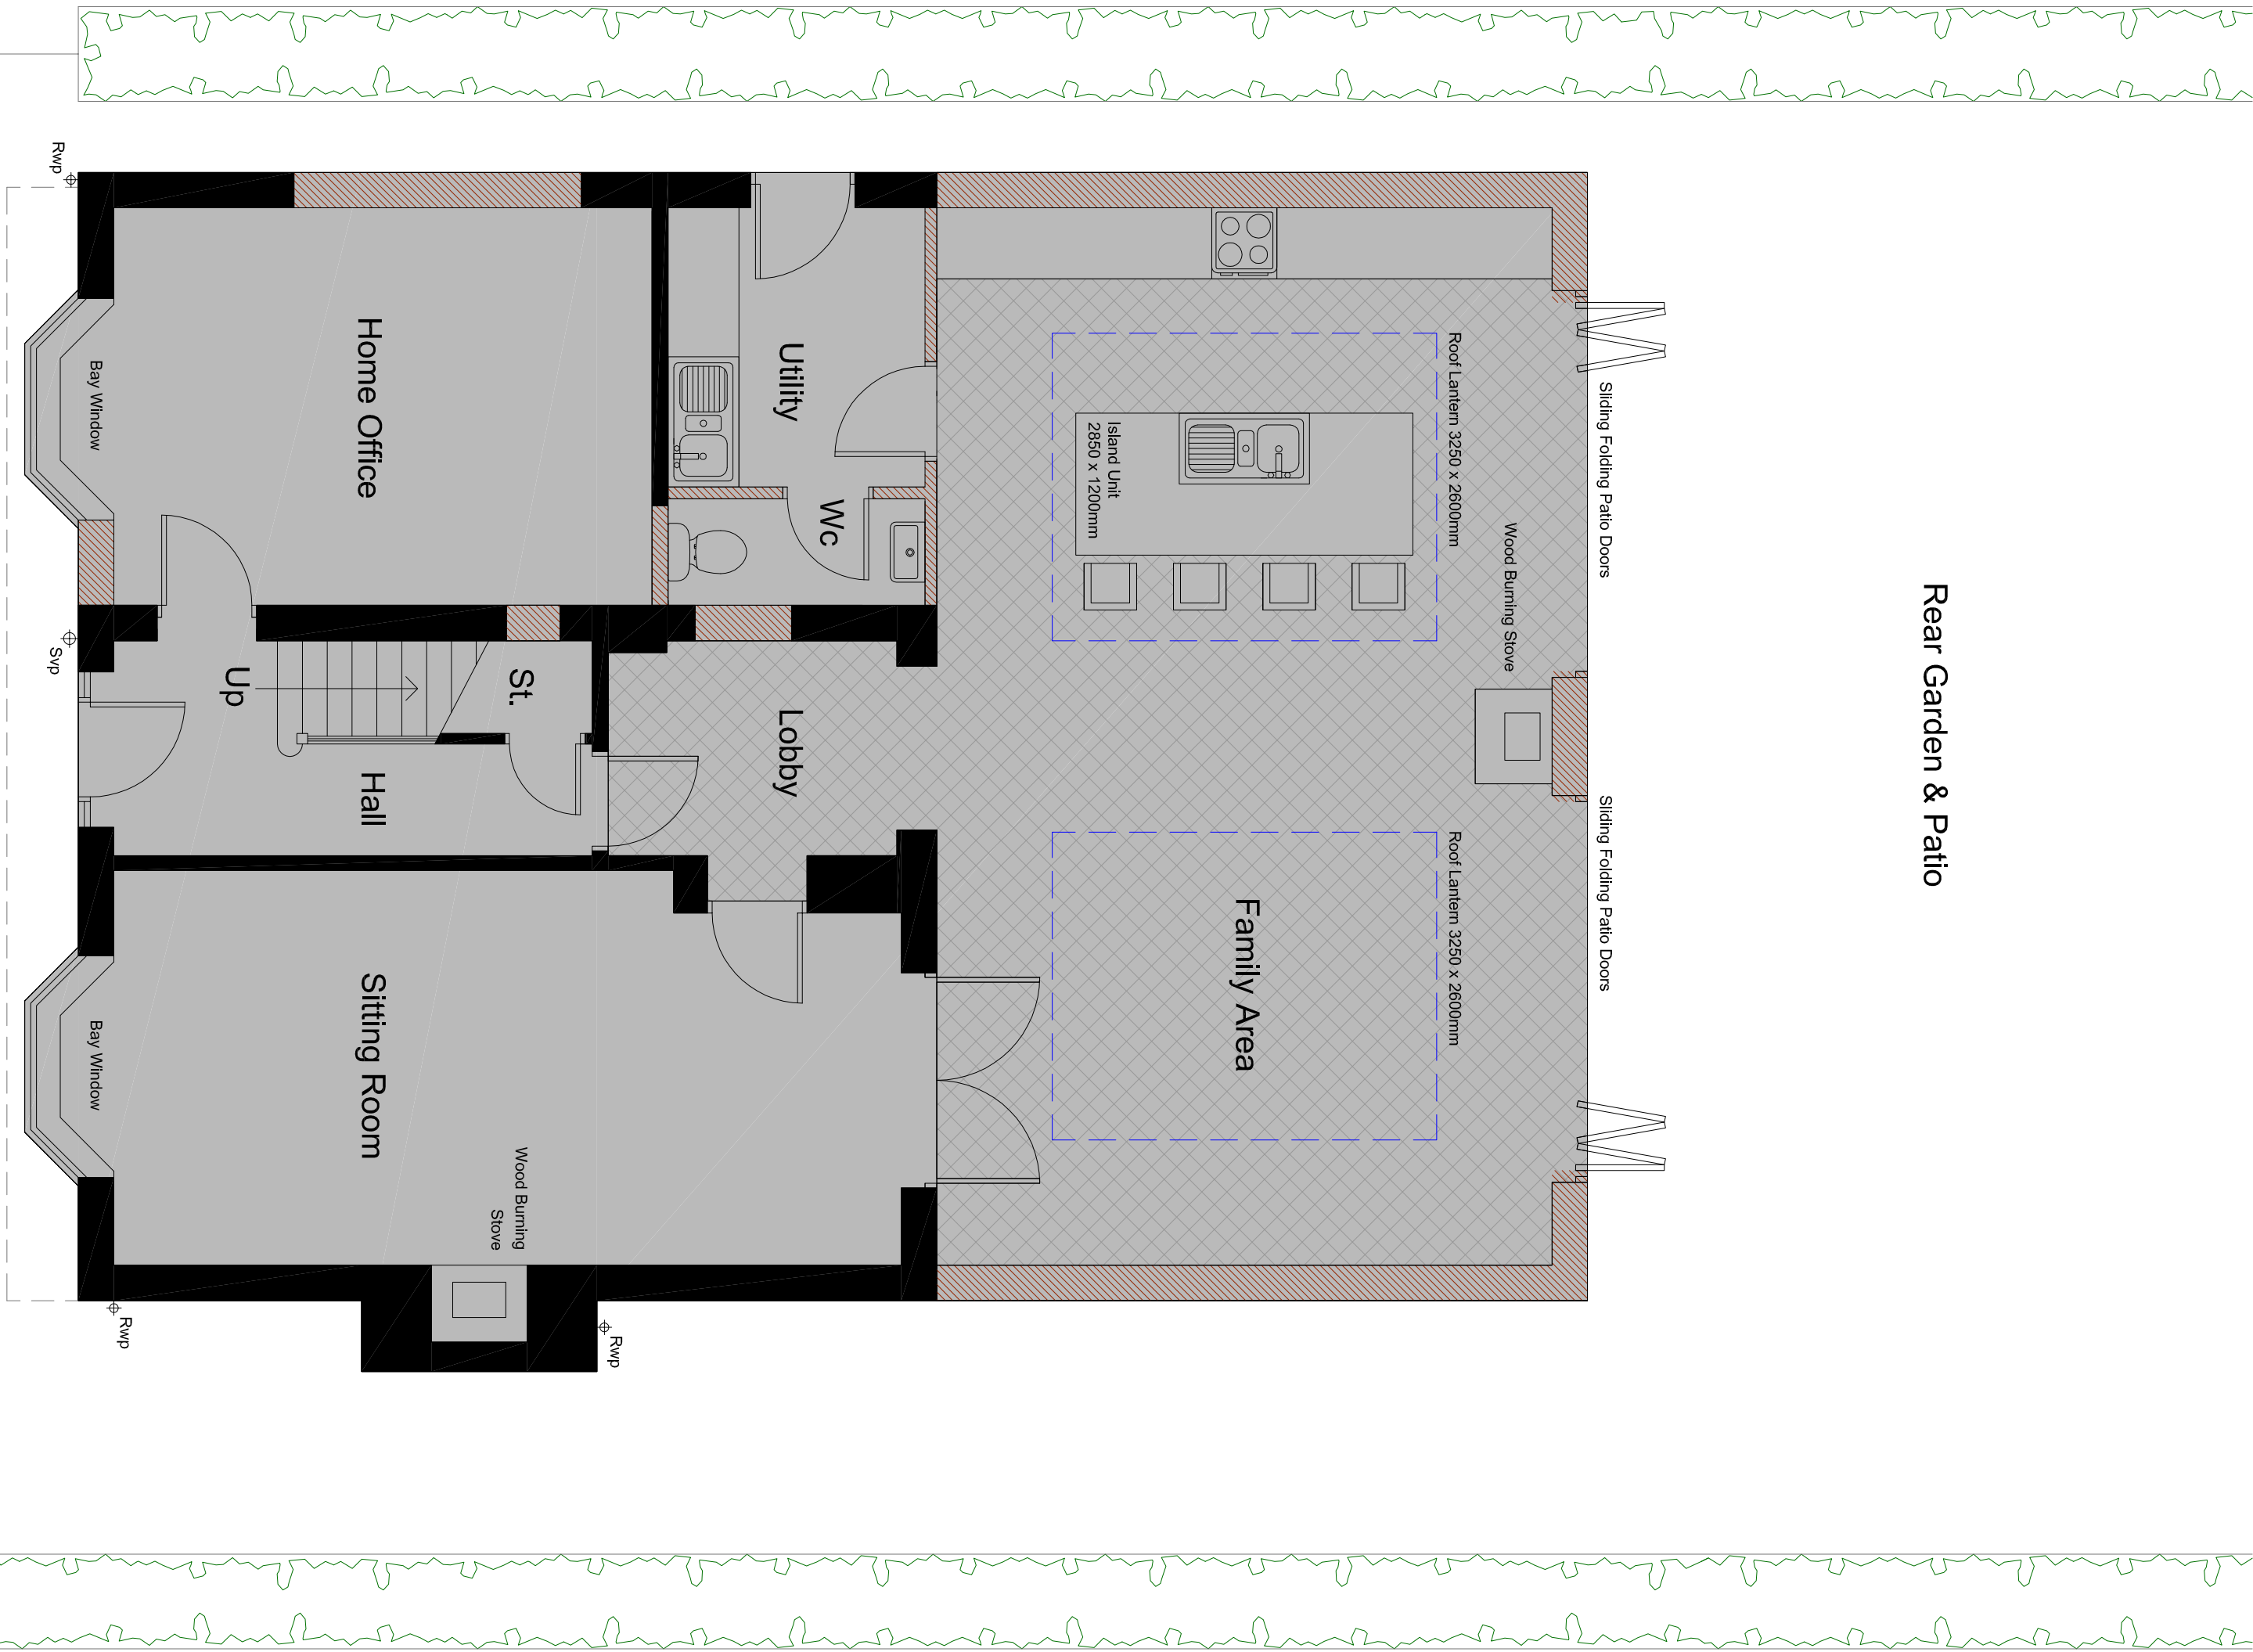

Proposed Ground Floor Plan 1:50

  

Proposed First Floor Plan 1:50

