




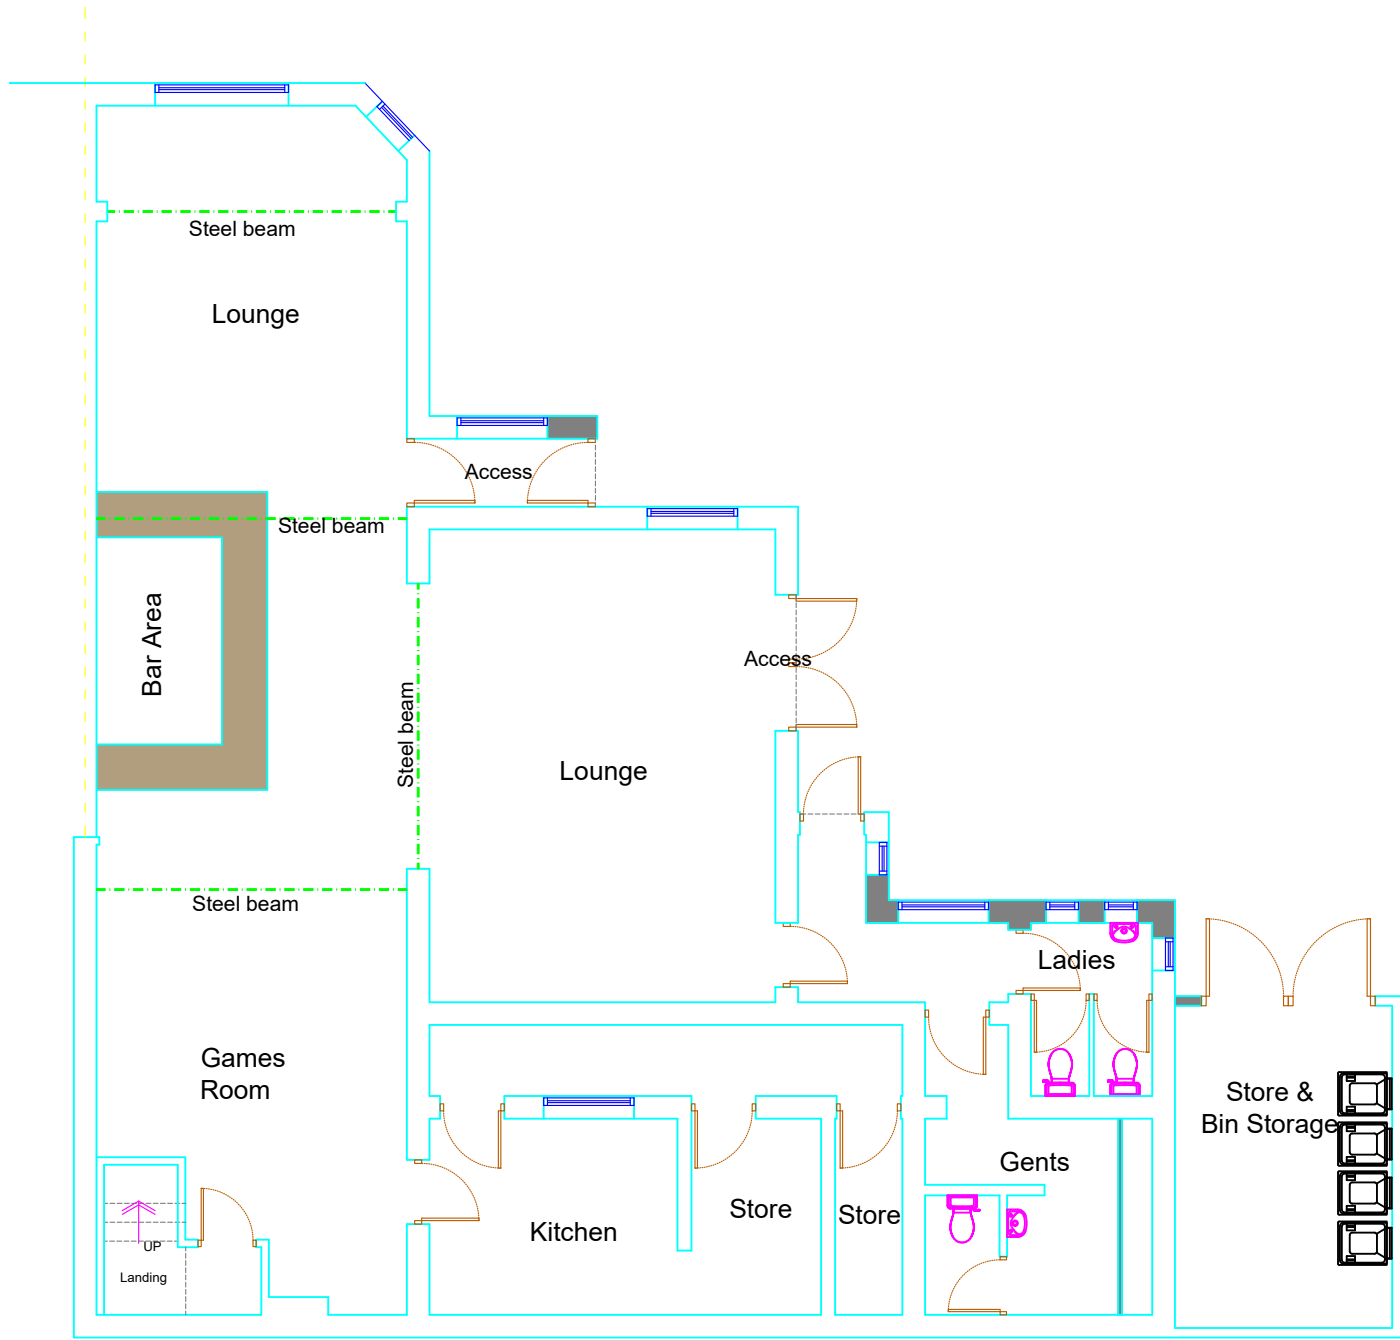


Ground Floor Plan
As Existing

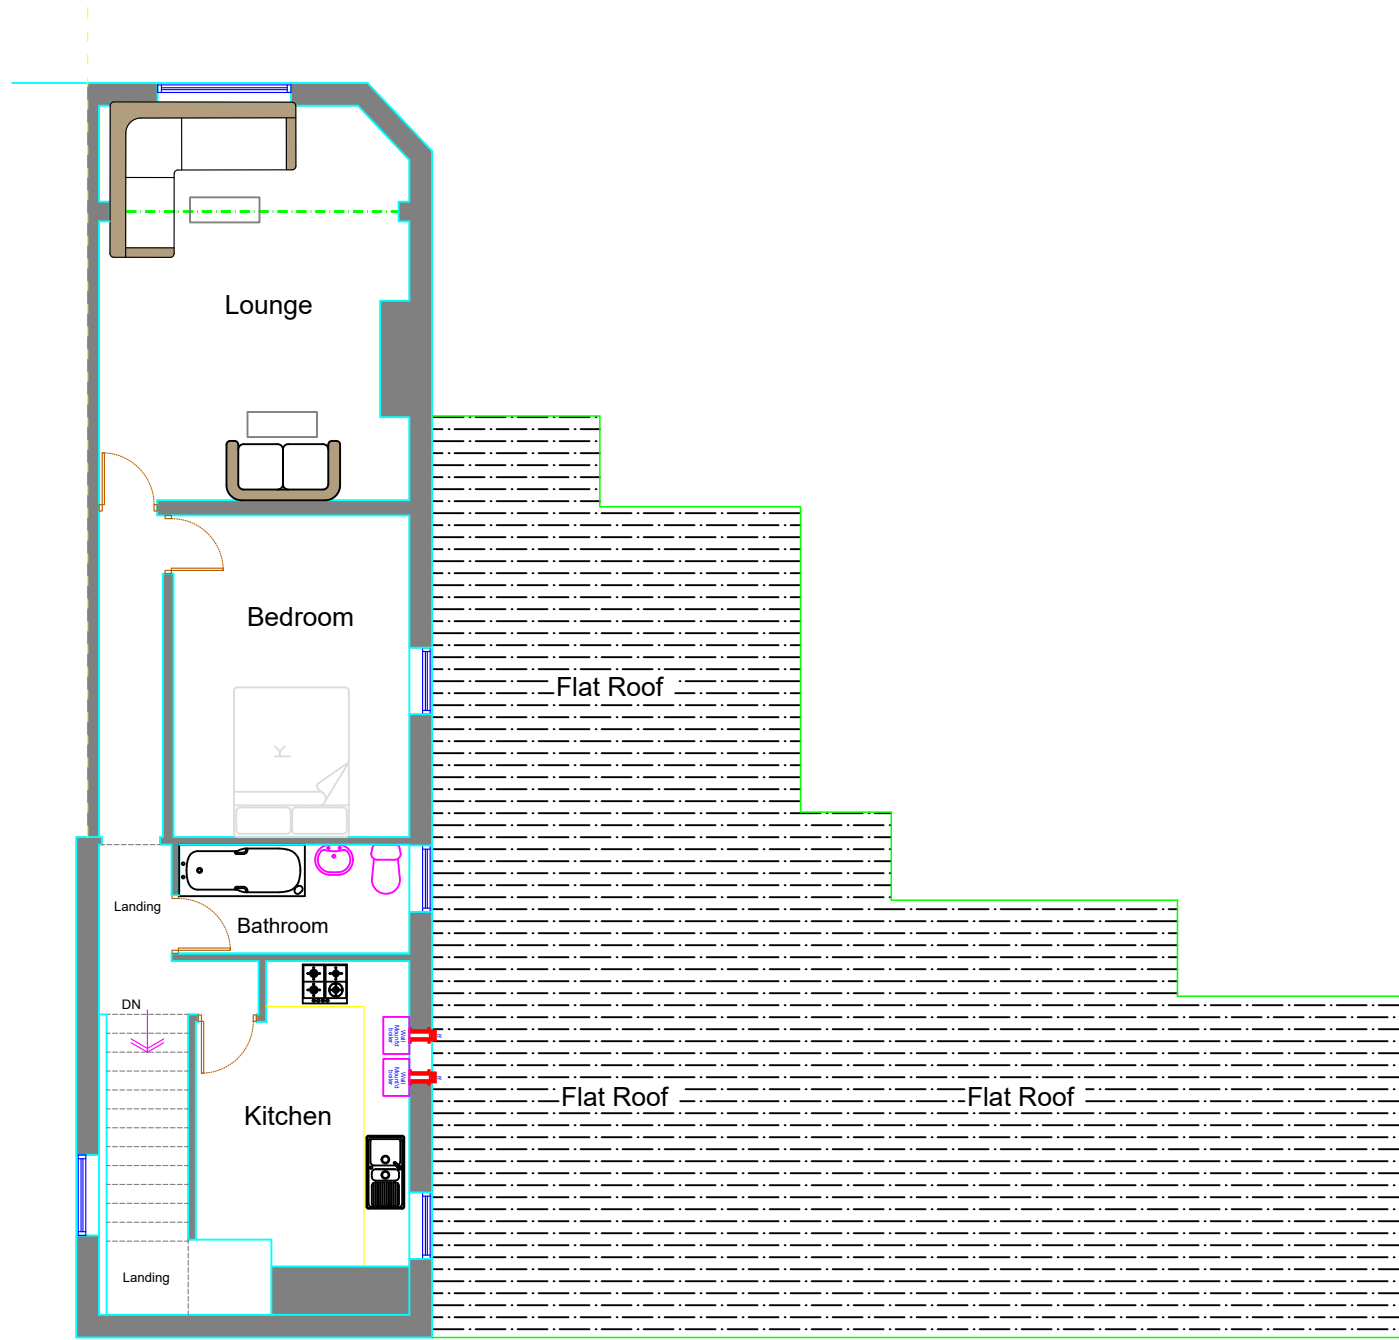


First Floor & Roof Plan
As Existing

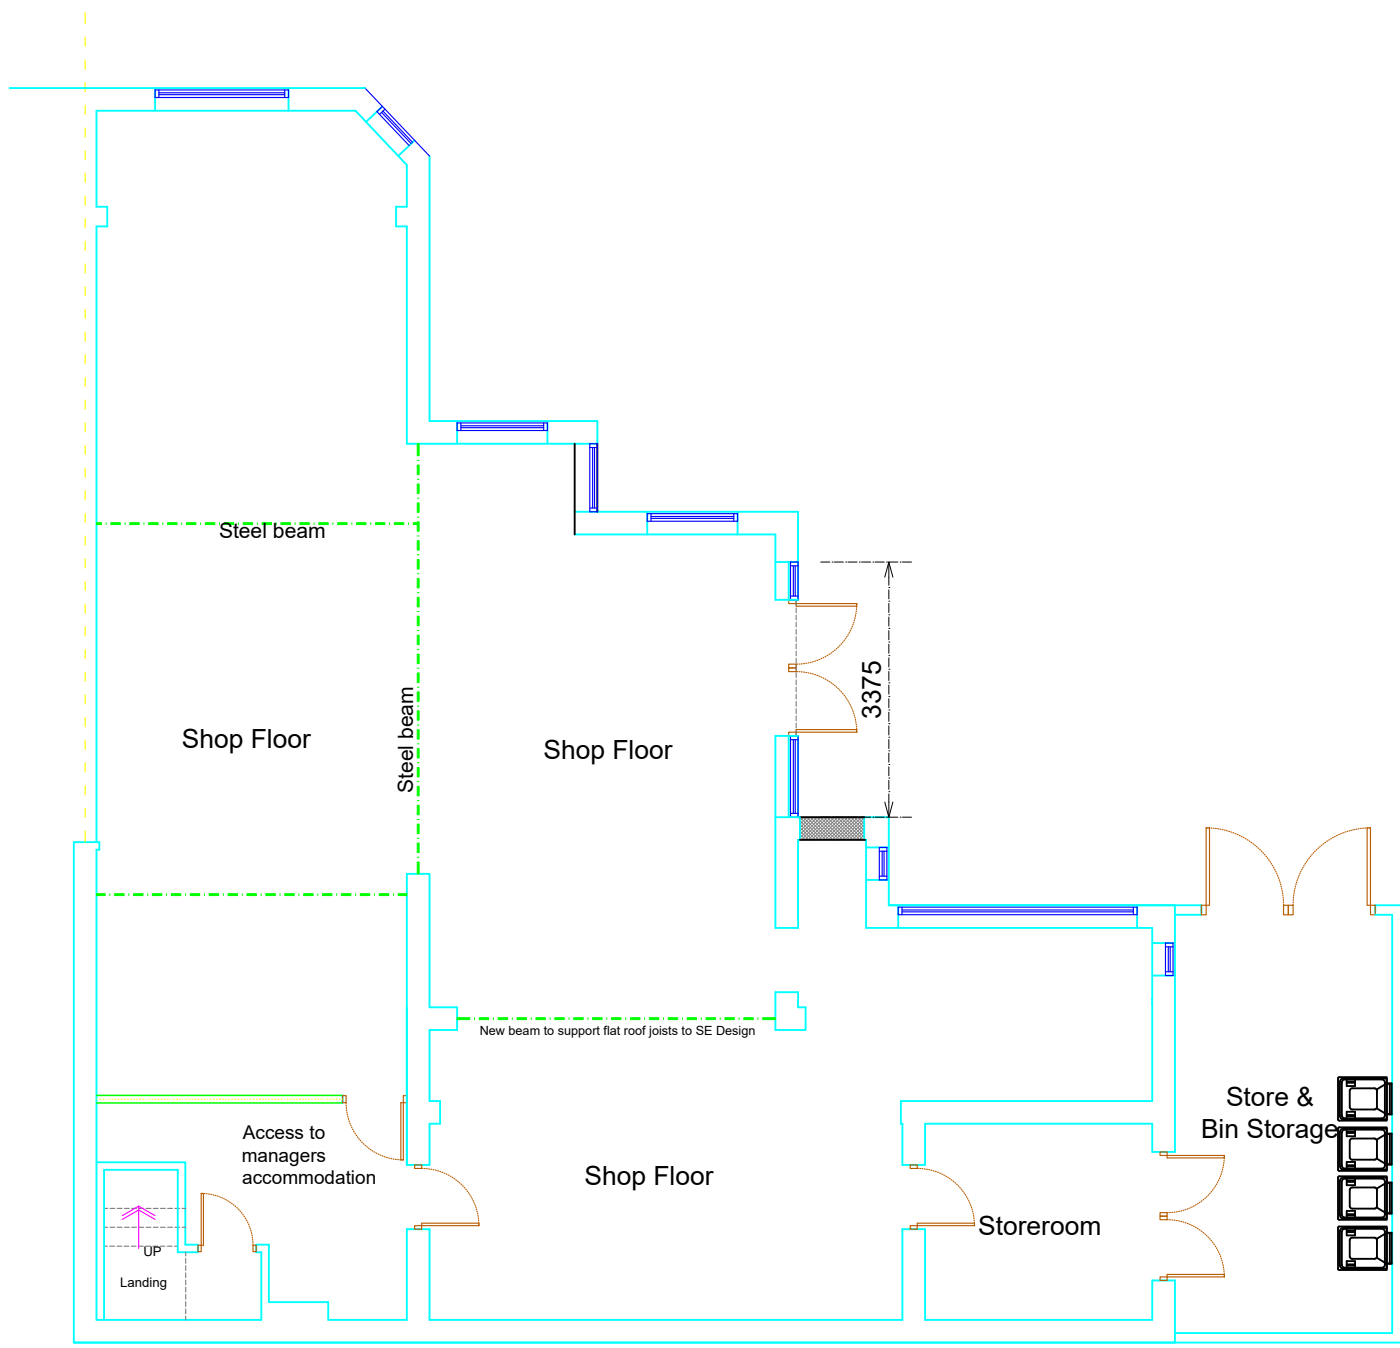

Ground Floor Plan
As Proposed

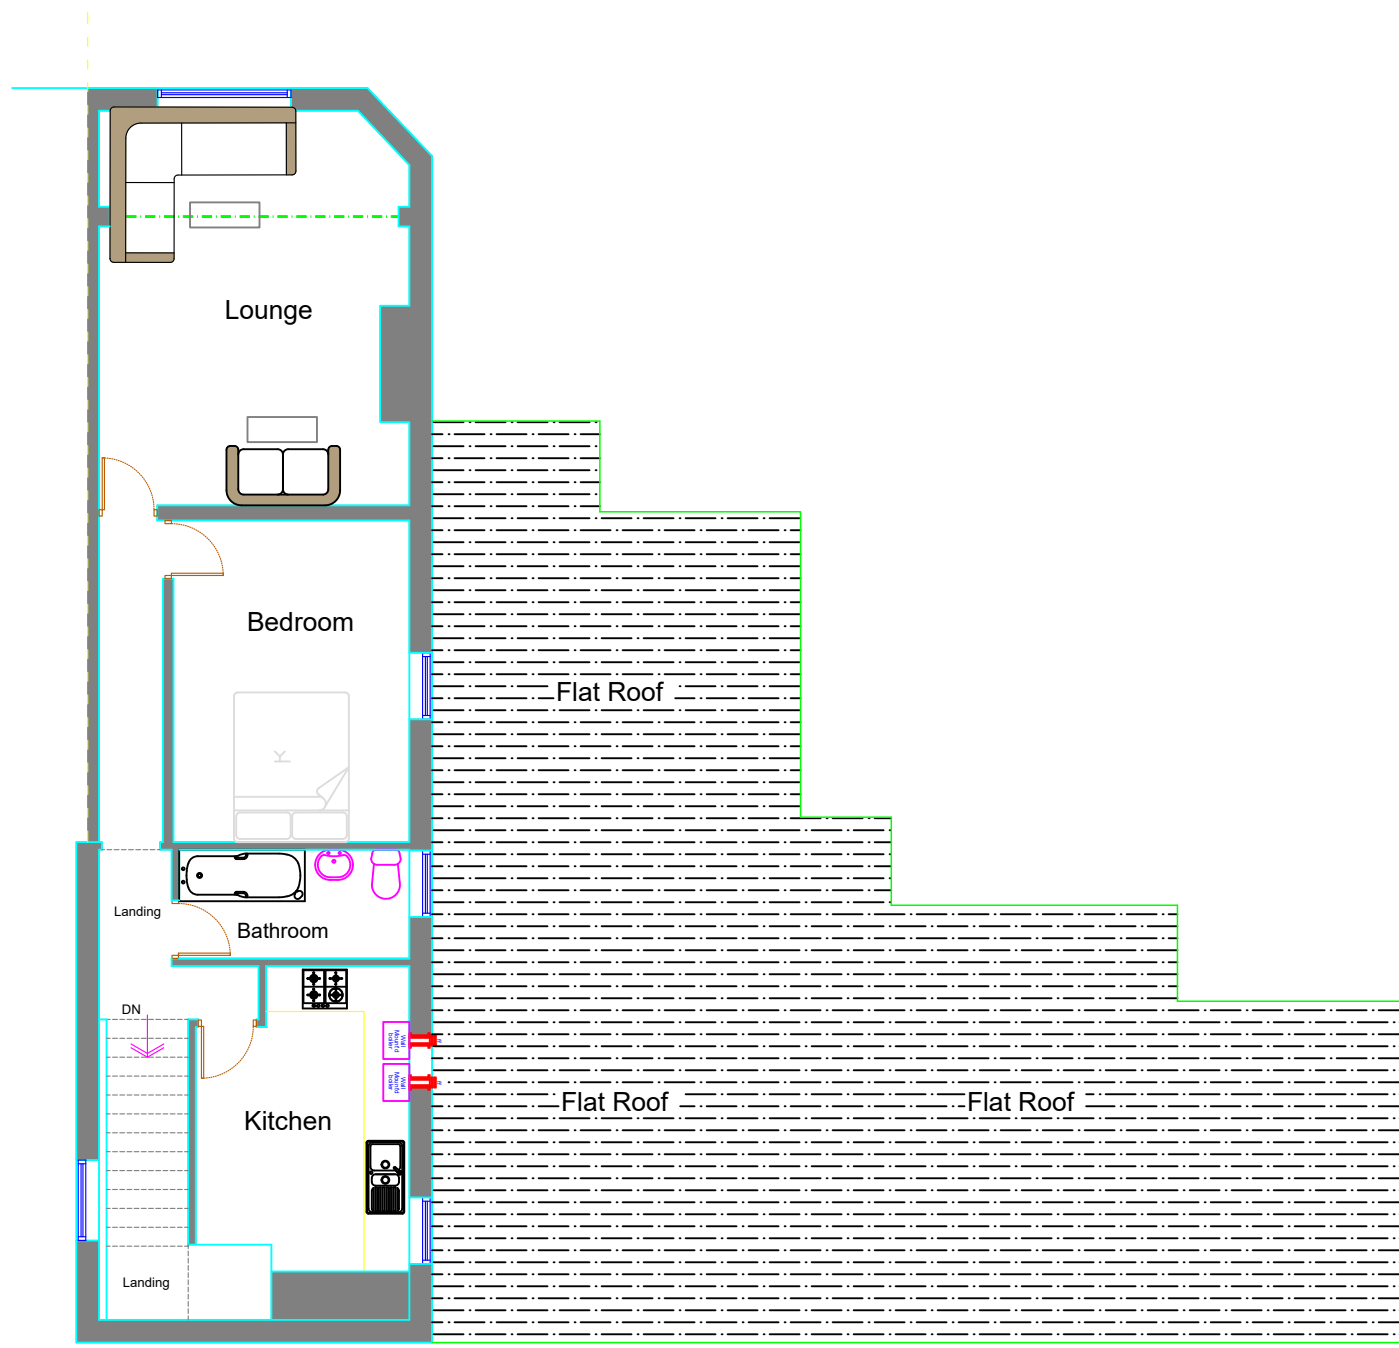

First Floor & Roof Plan
- Unaltered

 

Rev B	Planning Variation	Mar 20			
Rev A	Building Regs alterations	Nov 20			
Project CHANGE OF USE OF THE BULLS HEAD PUBLIC HOUSE FROM A PUBLIC HOUSE (USE CLASS A4), TO CONVENIENCE STORE (USE CLASS A1), ALONG WITH EXTERNAL ALTERATIONS TO FORM A NEW SHOP FRONT - THE BULLS HEAD, HIGH STREET, KINGLSEY, STOKE-ON-TRENT, ST10 2AE					
Client MRS RATHY KUMARASAMY					
Contract. No.	Drg. No.	Revision	Scale	1:100	@ A1
	3		By	MCC	Date
			Chkd		MAR 2020
Drawing Title EXISTING & PROPOSED FLOOR PLANS - REV B					
MAT DESIGN LIMITED Town Planning & Building Control Consultants 17 BROOKSIDE AVE ECCLESTON ST. HELENS WA10 4RN Telephone:07850203448 E-mail:miketa@blueyonder.co.uk					