




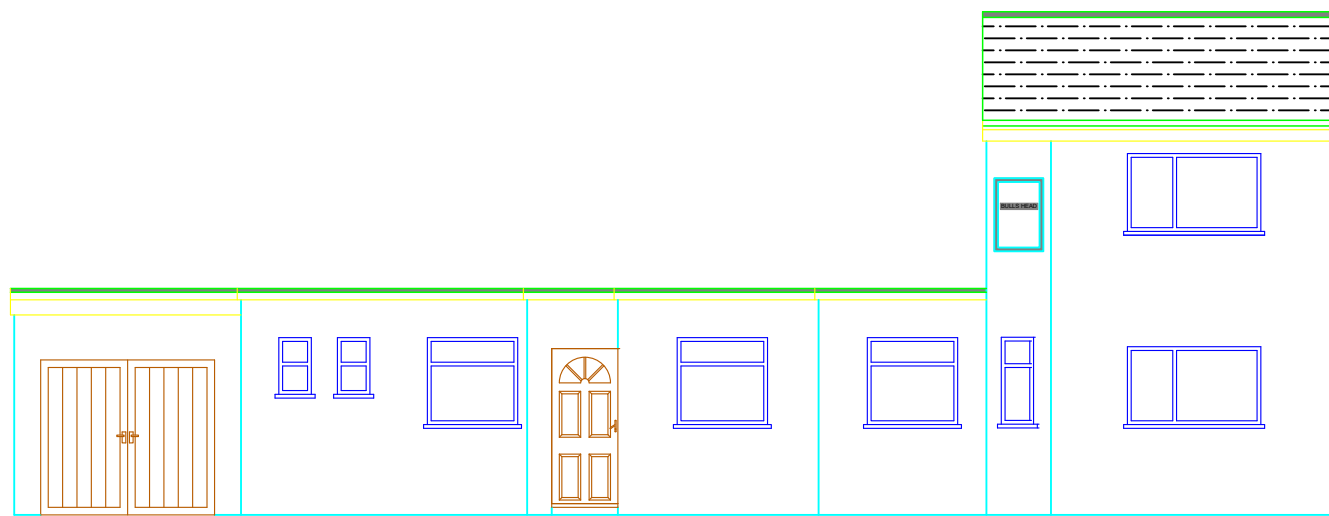


Front Elevation
As Existing

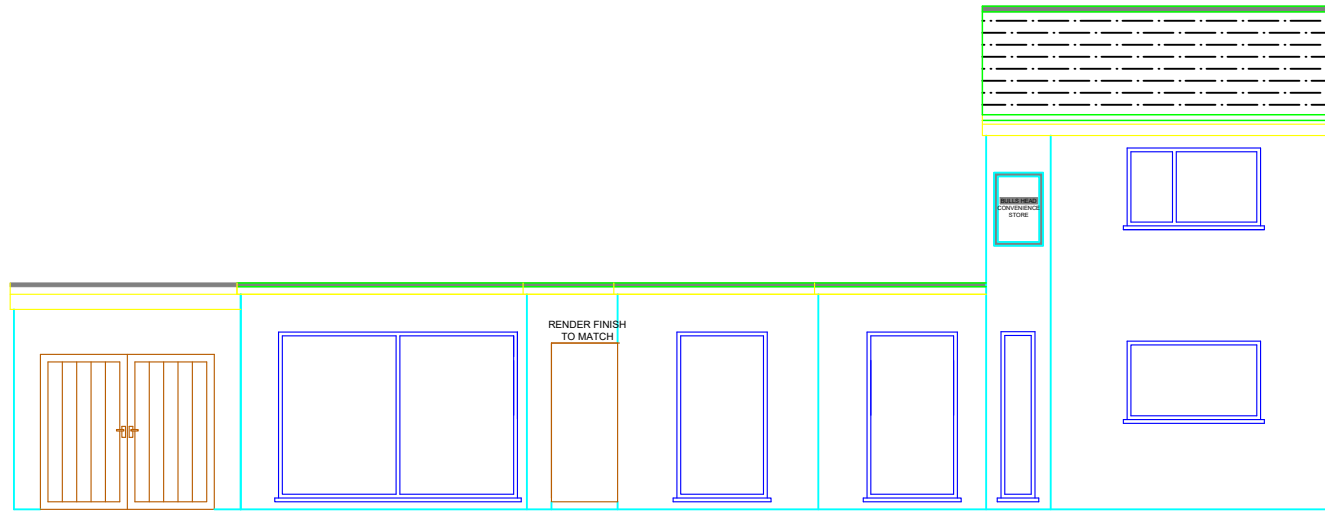


Front Elevation
As Proposed

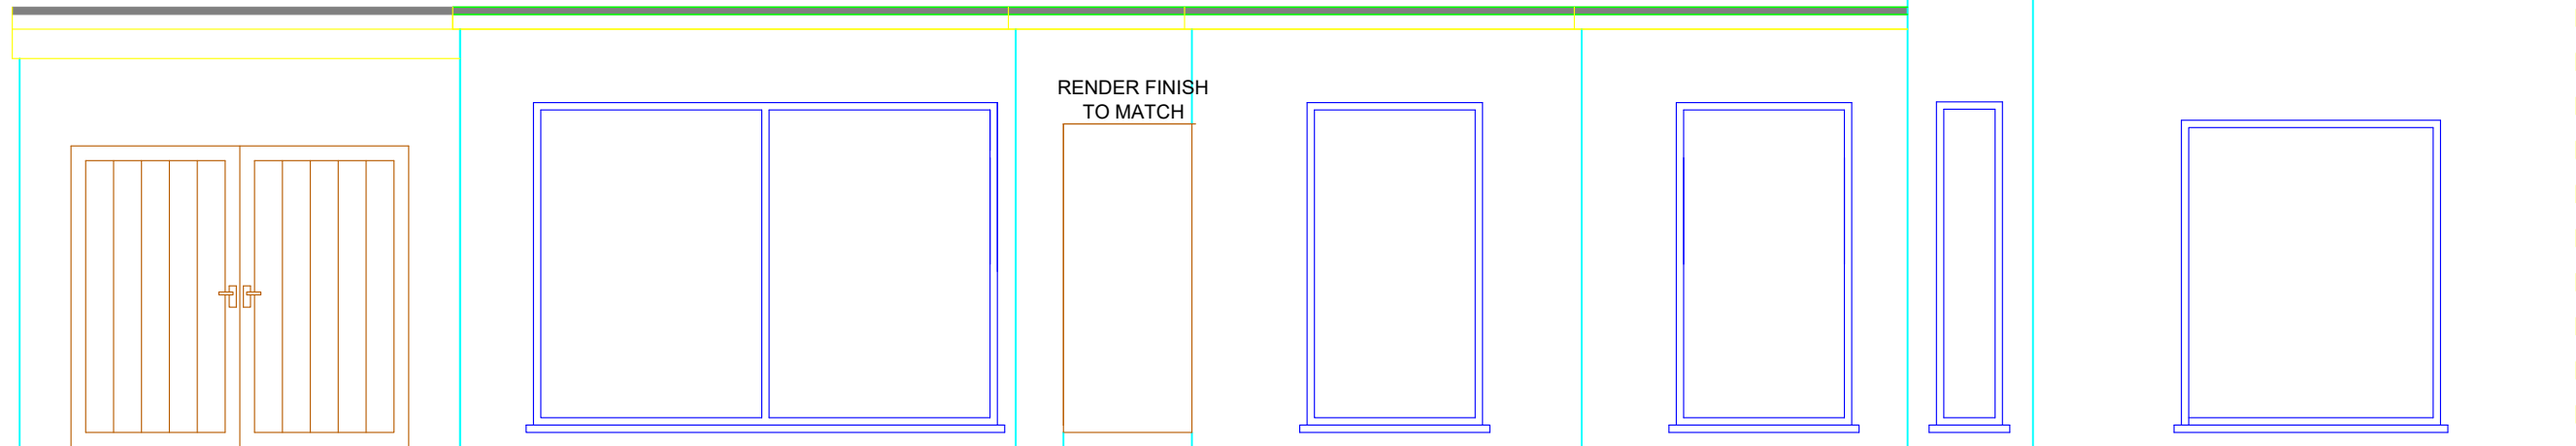


Front Elevation
As Proposed

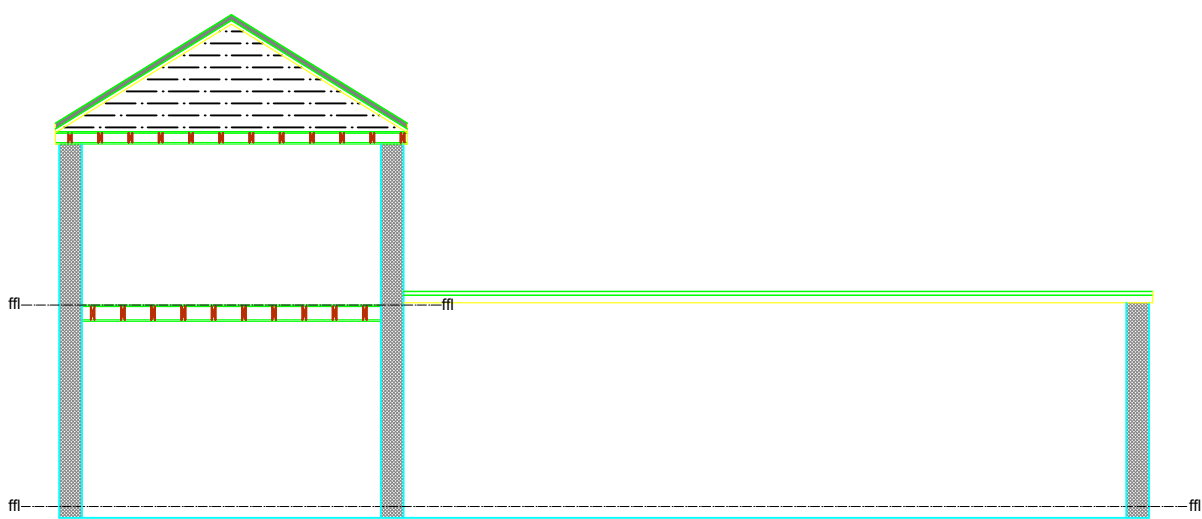


Rear Elevation Section
As Existing

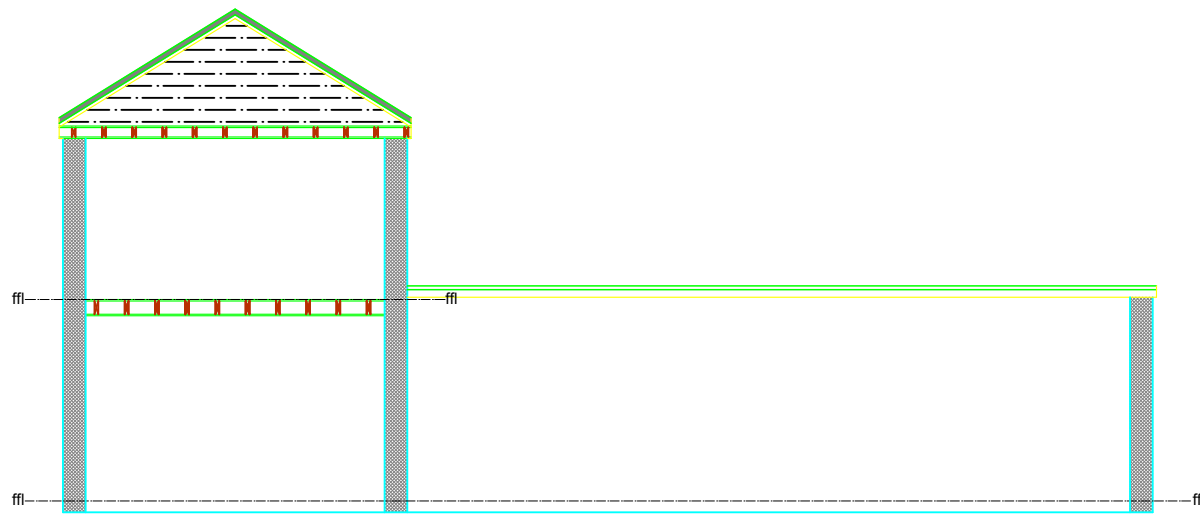


Rear Elevation Section
- Unaltered

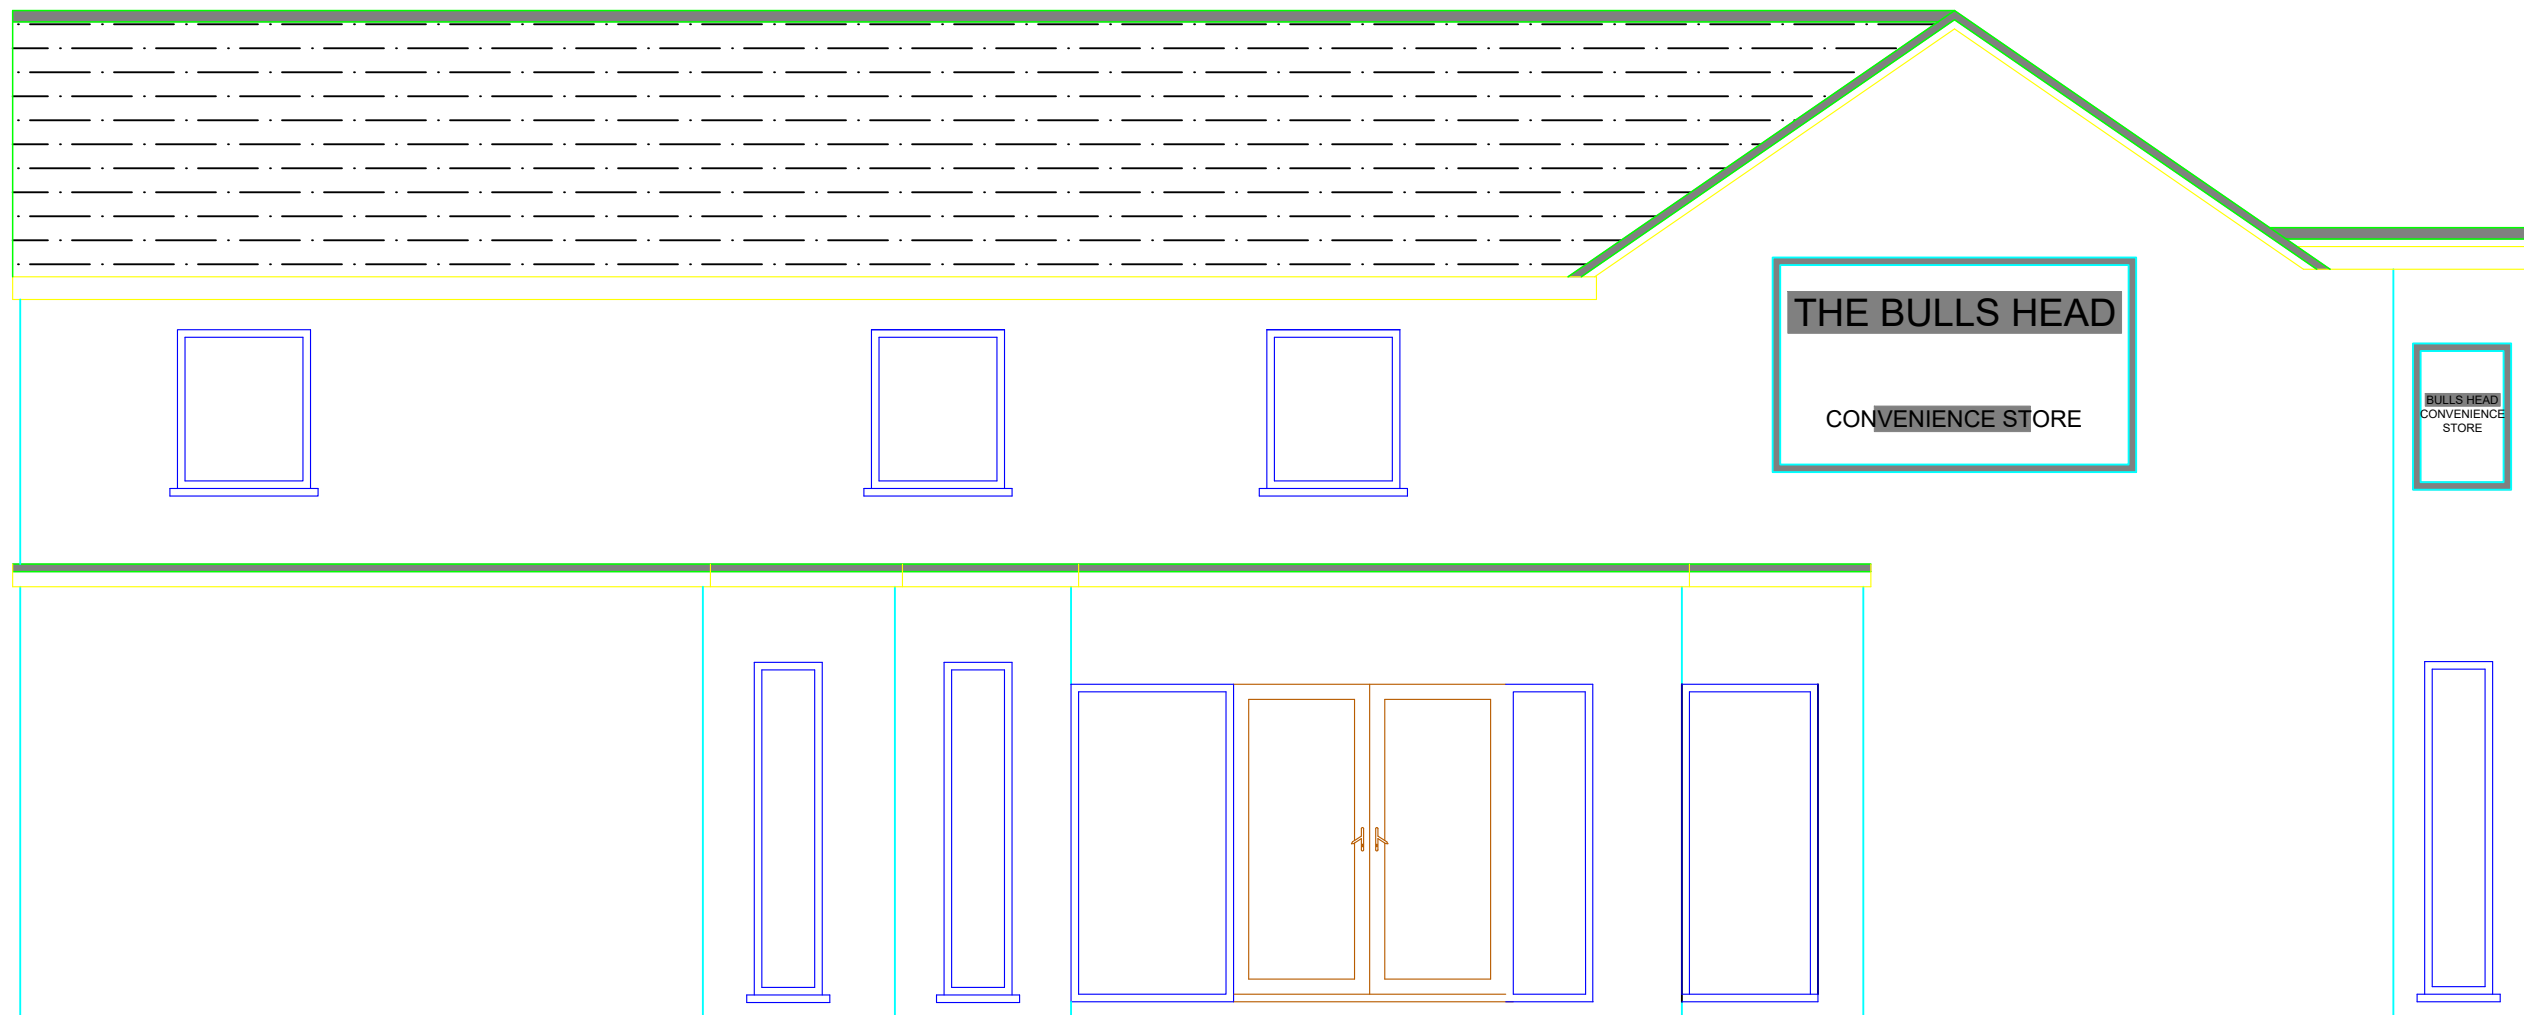


Side Elevation
As Proposed

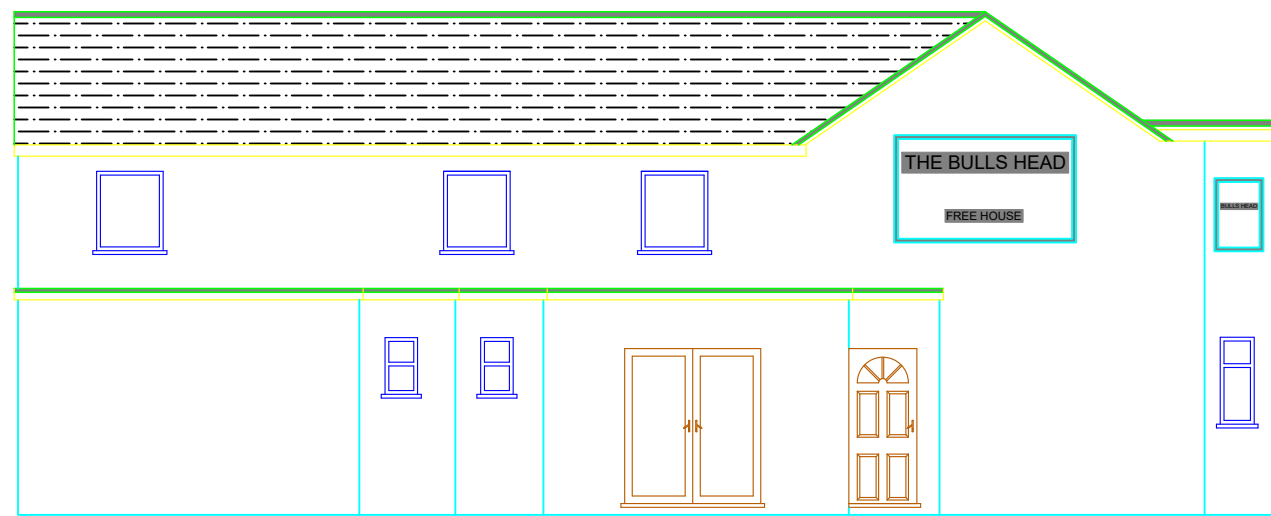


Side Elevation
As Existing

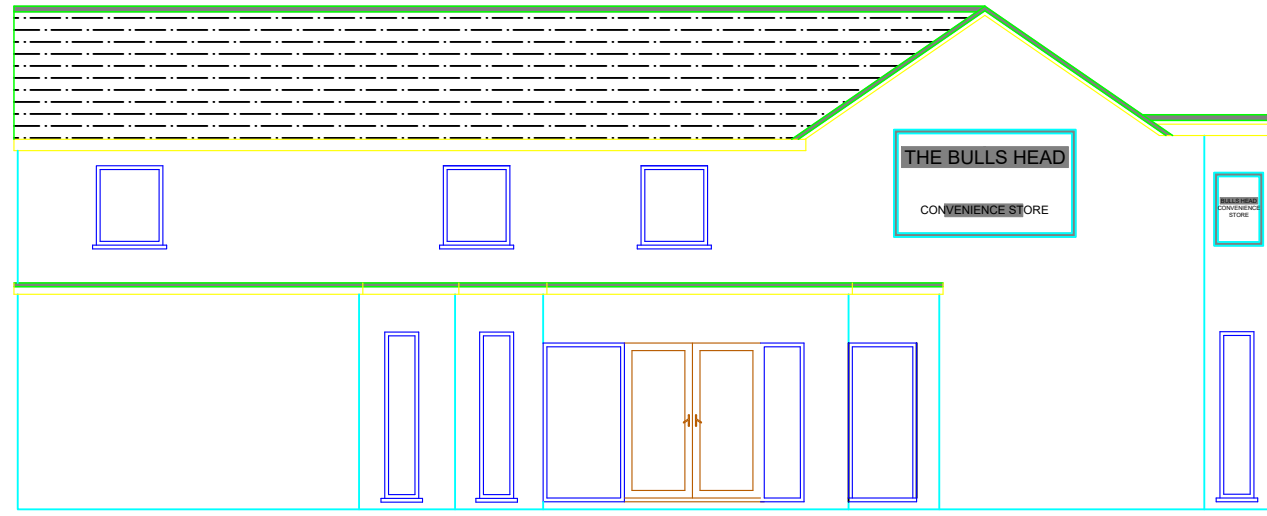


Side Elevation
As Proposed

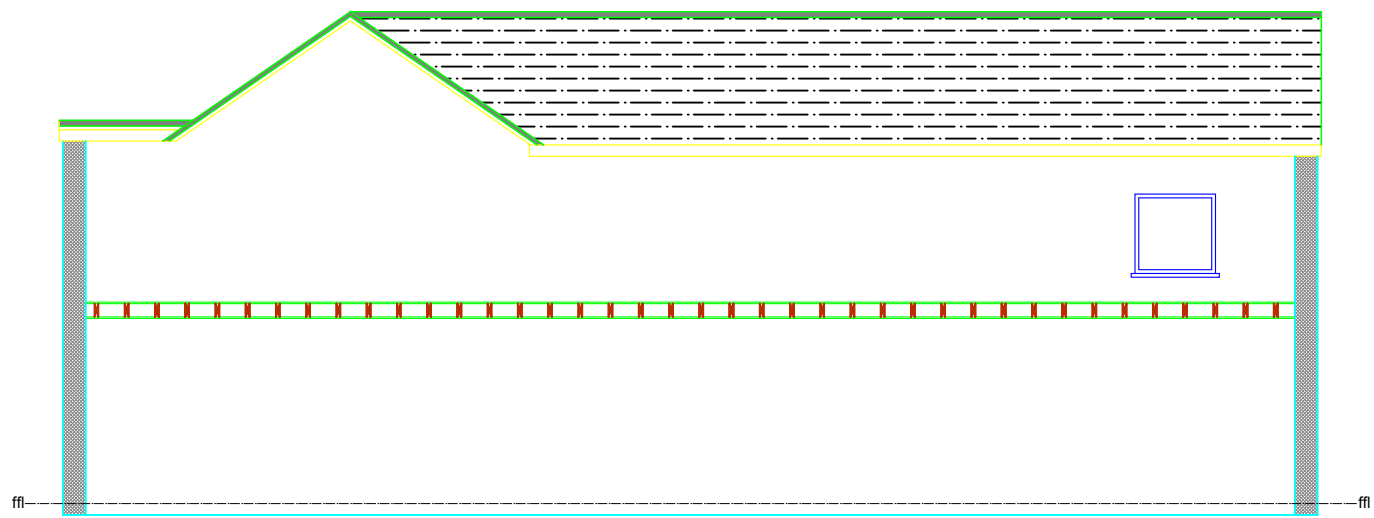

Side Elevation Section
As Existing

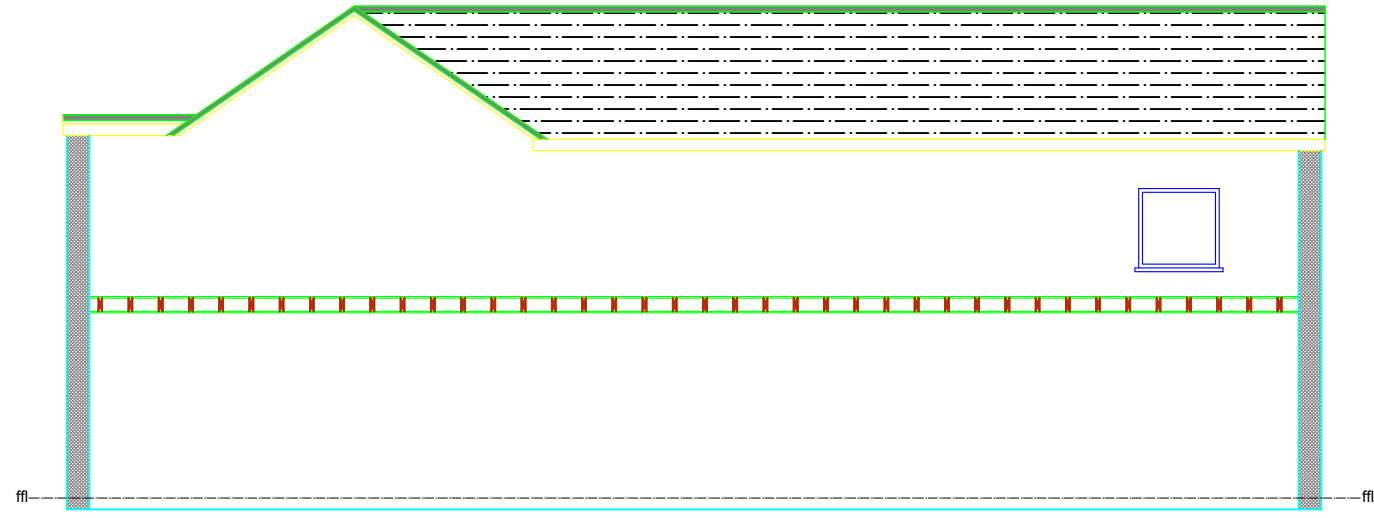

Side Elevation Section
- Unaltered

 

Rev	Description	Date
Project CHANGE OF USE OF THE BULLS HEAD PUBLIC HOUSE FROM A PUBLIC HOUSE (USE CLASS A4), TO CONVENIENCE STORE (USE CLASS A1), ALONG WITH EXTERNAL ALTERATIONS TO FORM A NEW SHOP FRONT - THE BULLS HEAD, HIGH STREET, KINGLSEY, STOKE-ON-TRENT. ST10 2AE		
Client MRS RATHY KUMARASAMY		
Contract. No.	Drg. No.	Revision
	4	A
Scale	1:50 & 1:100	@ A1
By	MCC	Date
Chkd		MAR 2021
Drawing Title EXISTING & PROPOSED ELEVATIONS - REV A		
MAT DESIGN LIMITED Town Planning & Building Control Consultants 17 BROOKSIDE AVE ECCLESTON ST. HELENS WA10 4RN Telephone: 07850203448 E-mail: miketa@blueyonder.co.uk		