



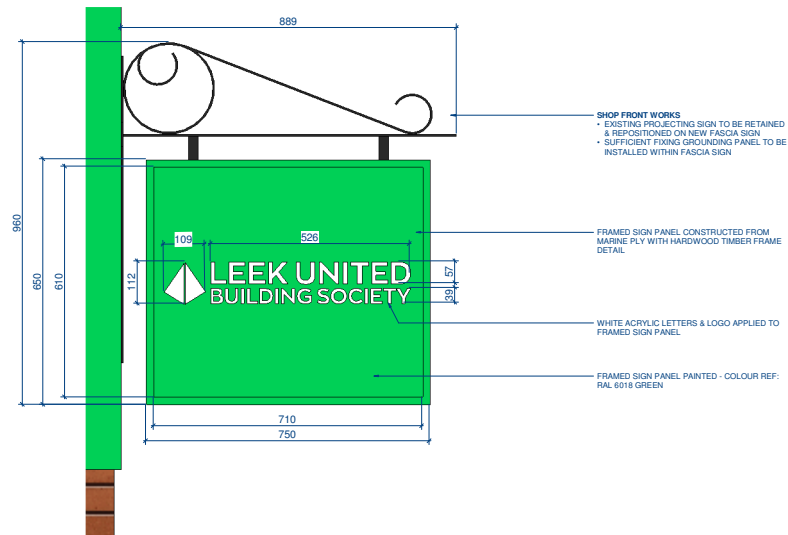


PROPOSED PROJECTING SIGN - FRONT ELEVATION A-A
SCALE 1:10

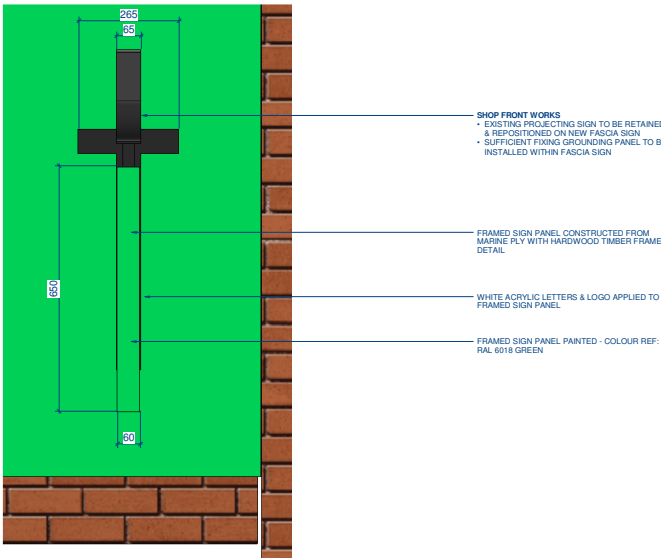

PROPOSED PROJECTING SIGN - FRONT ELEVATION B-B
SCALE 1:10



PROPOSED PROJECTING SIGN - 3D VIEW
NOT TO SCALE

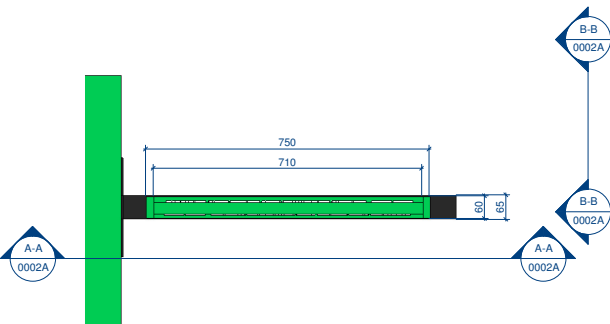

PROPOSED PROJECTING SIGN - PLAN VIEW
SCALE 1:10



PROPOSED SHOPFRONT - 3D VIEW 1



PROPOSED SHOPFRONT - 3D VIEW 2

R1	PROJECTING SIGN REVISED ON SHOP FRONT	16.03.21	CG
REVISIONS		DATE	INIT

ISSUED FOR PLANNING			
DRAWING PROJECT LEEK UNITED BUILDING SOCIETY, 51 DERBY STREET, LEEK, ST13 6HU NEW BUILD			
DRAWING TITLE PHASE 5 PROPOSED SHOP FRONT			
CLIENT 			
DRAWN BY CG	CHECKED BY EFu/DR	SCALE 1 : 10@A1	DATE 01.03.2021
DRAWING NUMBER 5298-LU_LEEK-RIL-00-XX-DR-I-0027-SIGNAGE-P5-R1			
SCALE BAR @ 1:10 0 0.5m 1m			
 REGISTERED IN ENGLAND & WALES NO. 367995 VAT REGISTRATION NO. 723652246 GEORGE SMITH WAY, LUTON, 2000 BUSINESS PARK, YEOVIL, SOMERSET, BA22 8JH 01935 422700 design@resolutioninteriors.com www.resolutioninteriors.com COPYRIGHT OF THIS DRAWING IS RESERVED BY RESOLUTION INTERIORS LIMITED. THE DRAWING IS ISSUED ON THE CONDITION THAT IT IS NOT COPIED, REPRODUCED OR DISCLOSED TO A THIRD PARTY WITHOUT CONSENT			