


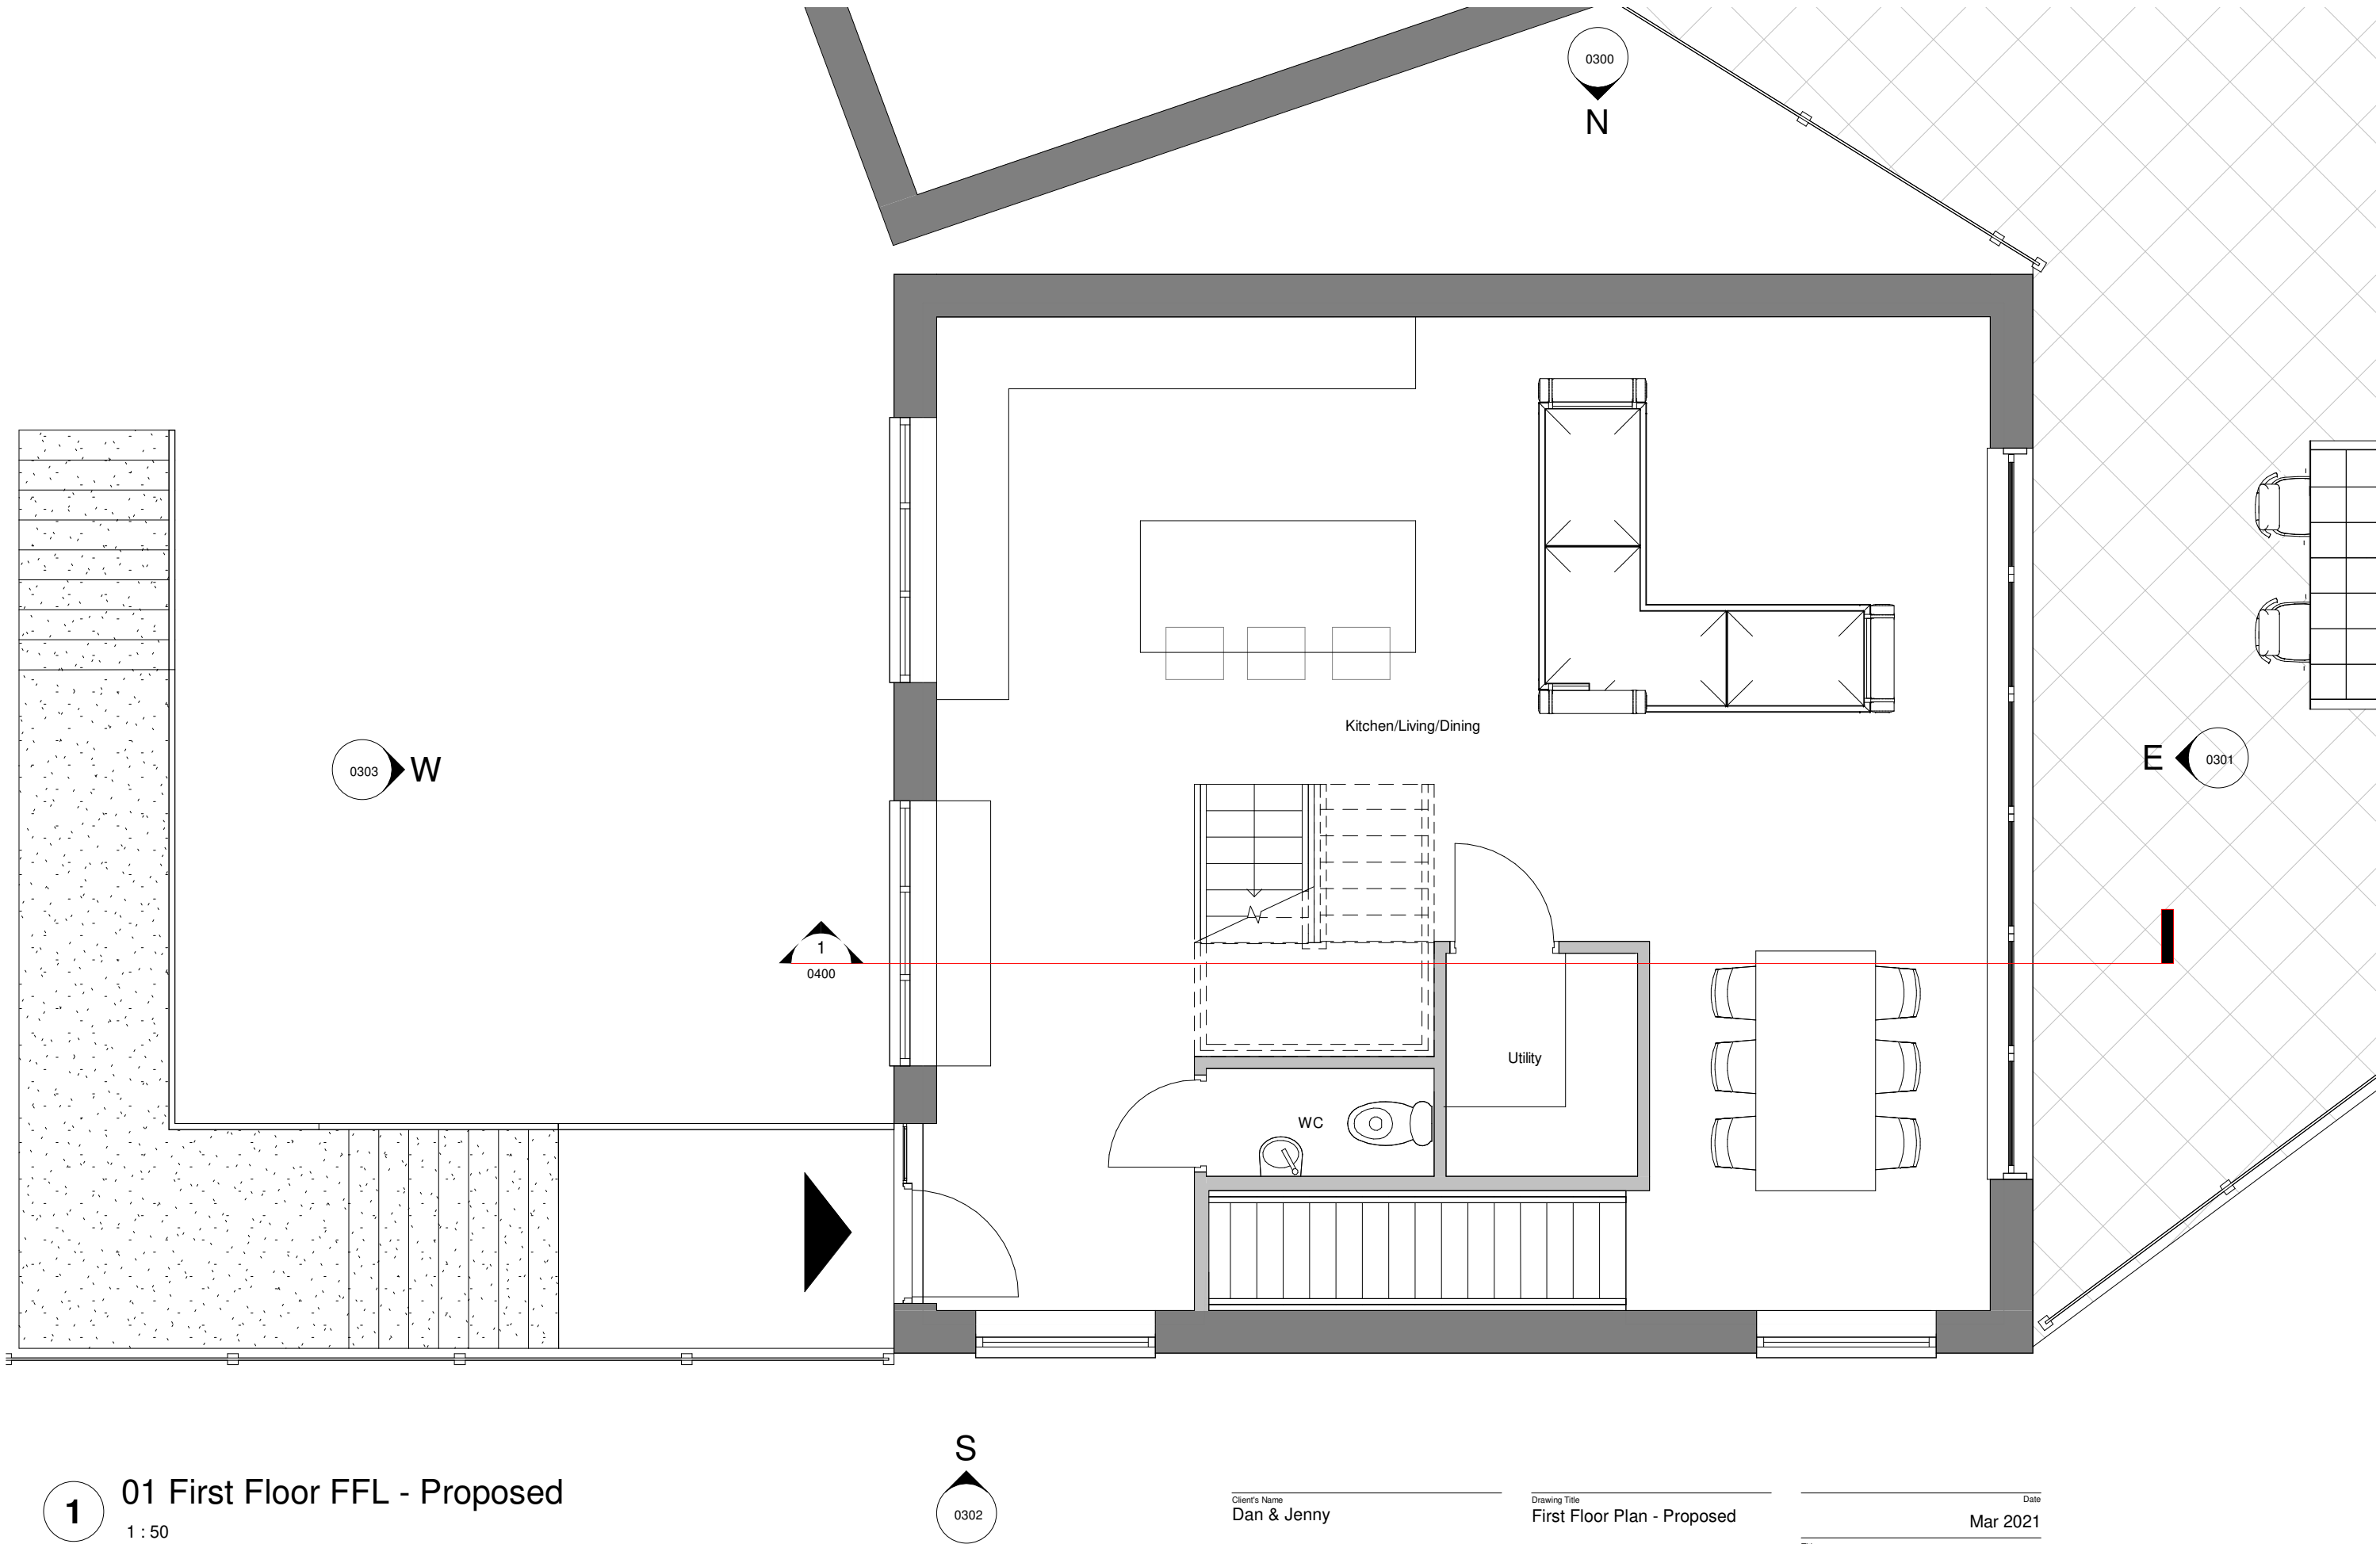

**1** 01 First Floor FFL - Proposed  
1 : 50

|                              |  |                                              |  |                  |  |
|------------------------------|--|----------------------------------------------|--|------------------|--|
| Client's Name<br>Dan & Jenny |  | Drawing Title<br>First Floor Plan - Proposed |  | Date<br>Mar 2021 |  |
| 0.5                          |  | 0                                            |  | 0.5              |  |
| 1                            |  | 1.5                                          |  | 2                |  |
| 2.5                          |  | Number                                       |  | Rev              |  |
| Scale 1:50@A3                |  | 0201                                         |  |                  |  |
|                              |  |                                              |  |                  |  |

Title  
The Bungalow Caravan,  
Cheadle Road, Cheddleton

Status  
Planning

| Rev | Date | Revision Details | Dr | Ch |
|-----|------|------------------|----|----|
|-----|------|------------------|----|----|