
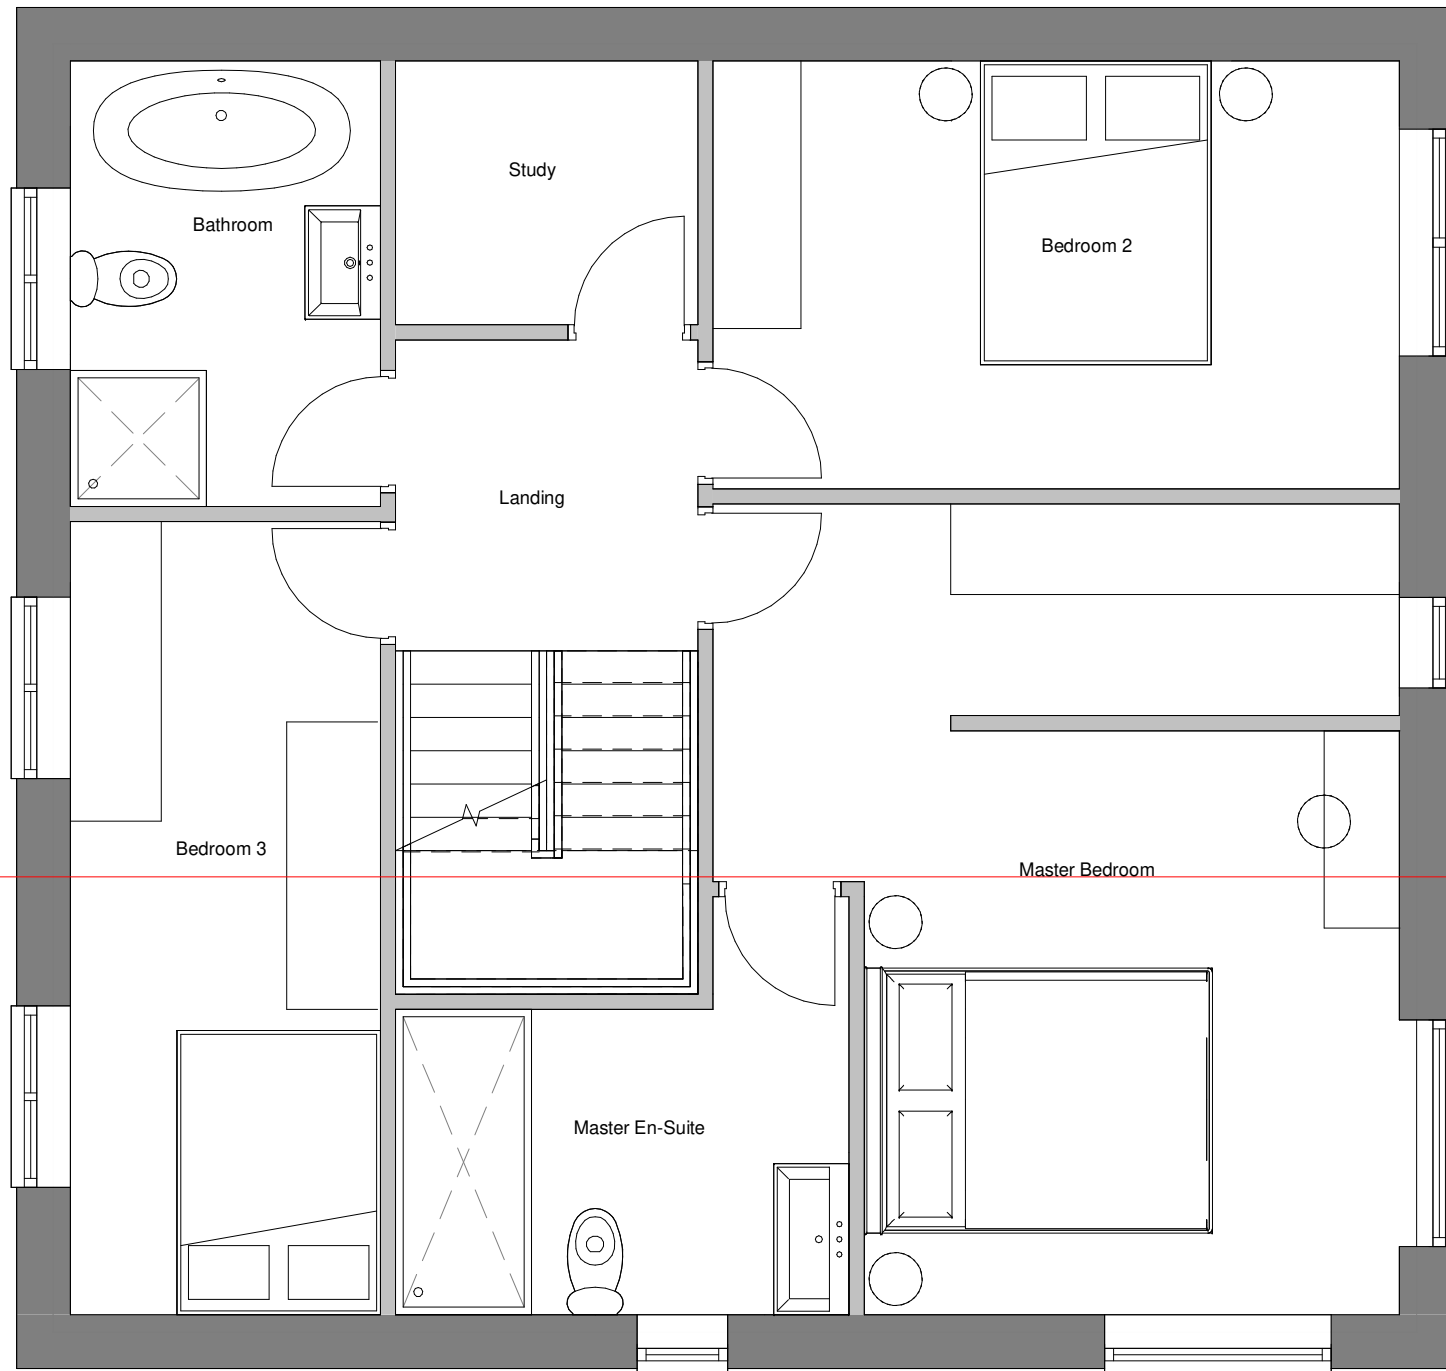
 
 


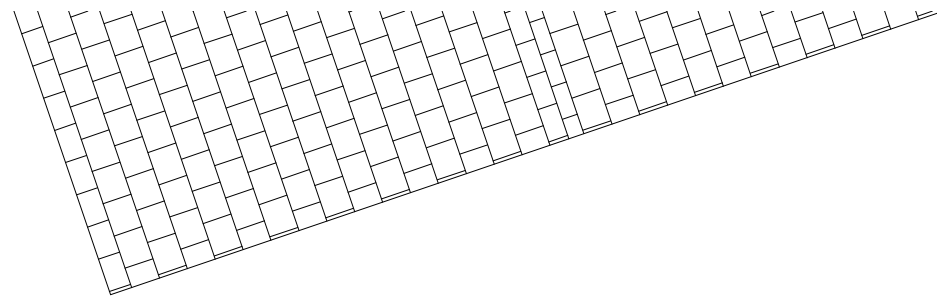

1

02 Second Floor FFL - Proposed

1 : 50

Client's Name Dan & Jenny		Drawing Title Second Floor Plan - Proposed		Date Mar 2021	
0.5		0		0.5	
1		1.5		2	
2.5		m		Number	Rev
Scale 1:50@A3				0202	

Title The Bungalow Caravan, Cheadle Road, Cheddleton	
Status	Planning

Rev	Date	Revision Details	Dr	Ch
-----	------	------------------	----	----

CAD Plot Date: 29/03/2021 17:43:15