


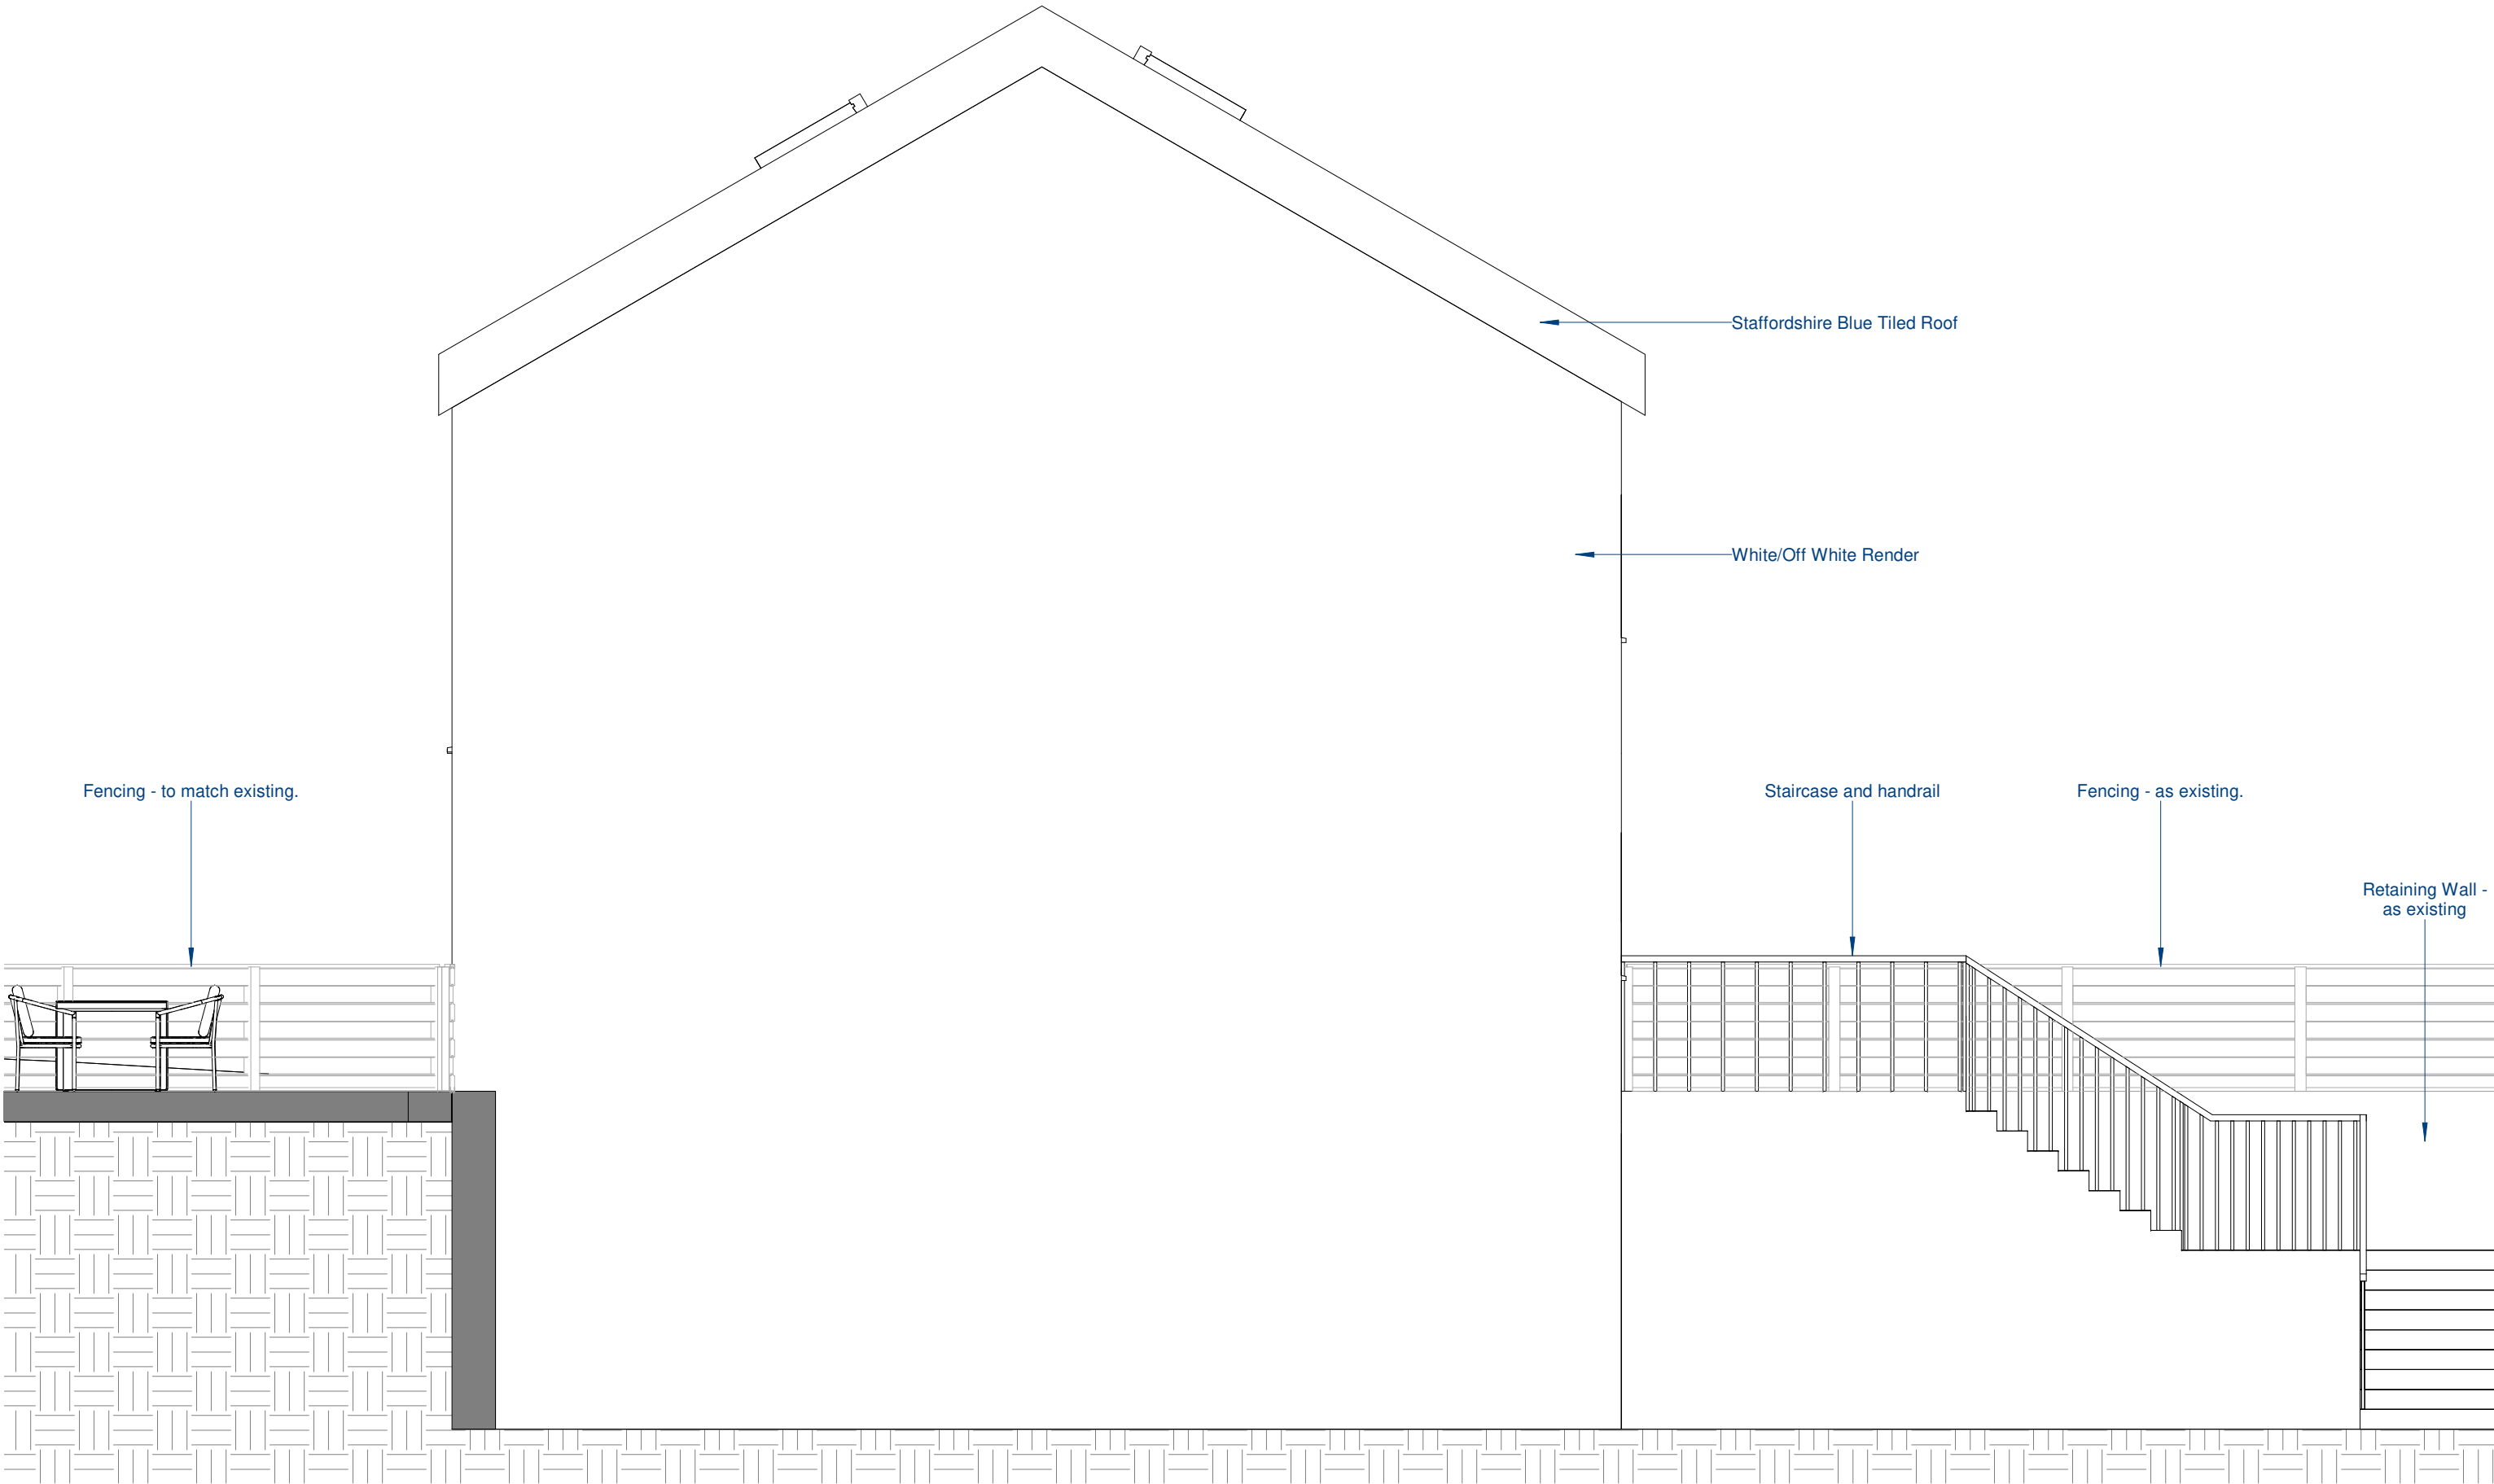

N

North Elevation - Proposed

1 : 50

Client's Name Dan & Jenny		Drawing Title North Elevation - Proposed	
0.5	0	0.5	1
1.5	2	2.5	
Scale 1:50@A3		Number 0300	Rev

Date Mar 2021	
Title The Bungalow Caravan, Cheadle Road, Cheddleton	
Rev	Date
Revision Details	
Dr	Ch
Status Planning	