


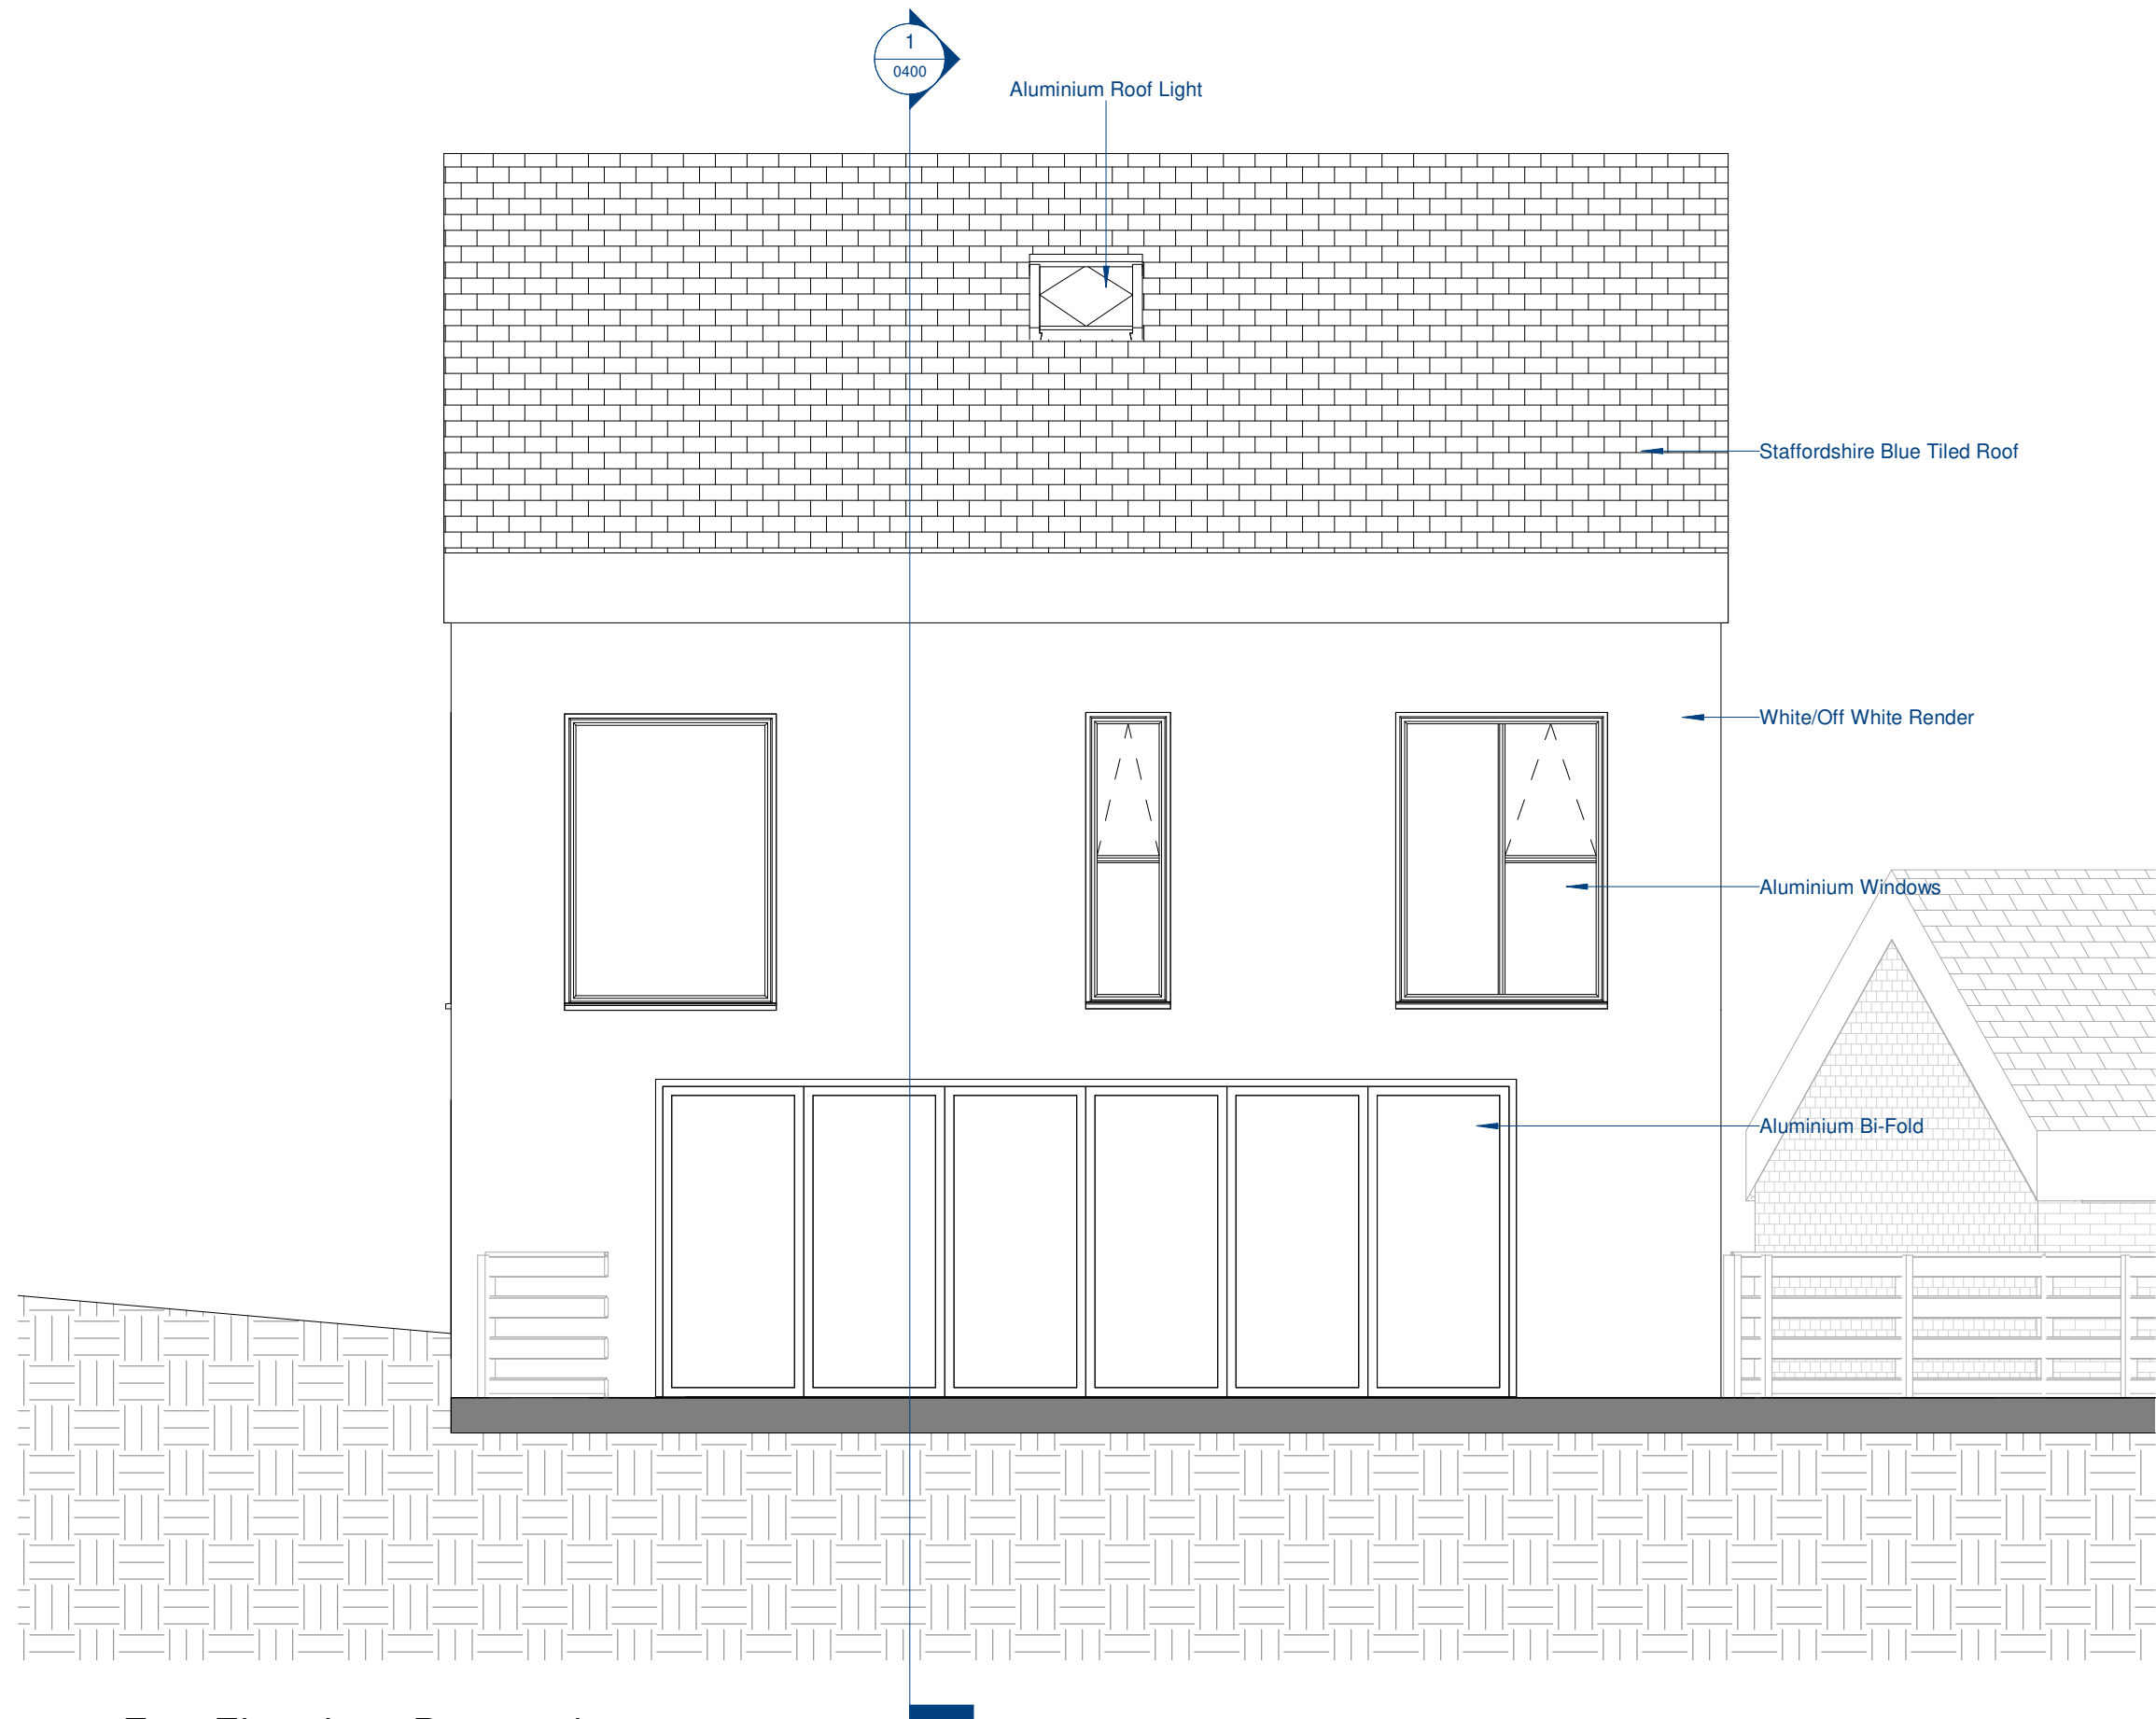

E

East Elevation - Proposed

1 : 50

Client's Name		Drawing Title		Date	
Dan & Jenny		East Elevation - Proposed		Mar 2021	
0.5		0		0.5	
1		1.5		2	
2.5		Number		Rev	
Scale 1:50@A3		0301			

Title
The Bungalow Caravan,
Cheadle Road, Cheddleton

Status
Planning

Rev Date Revision Details Dr Ch