


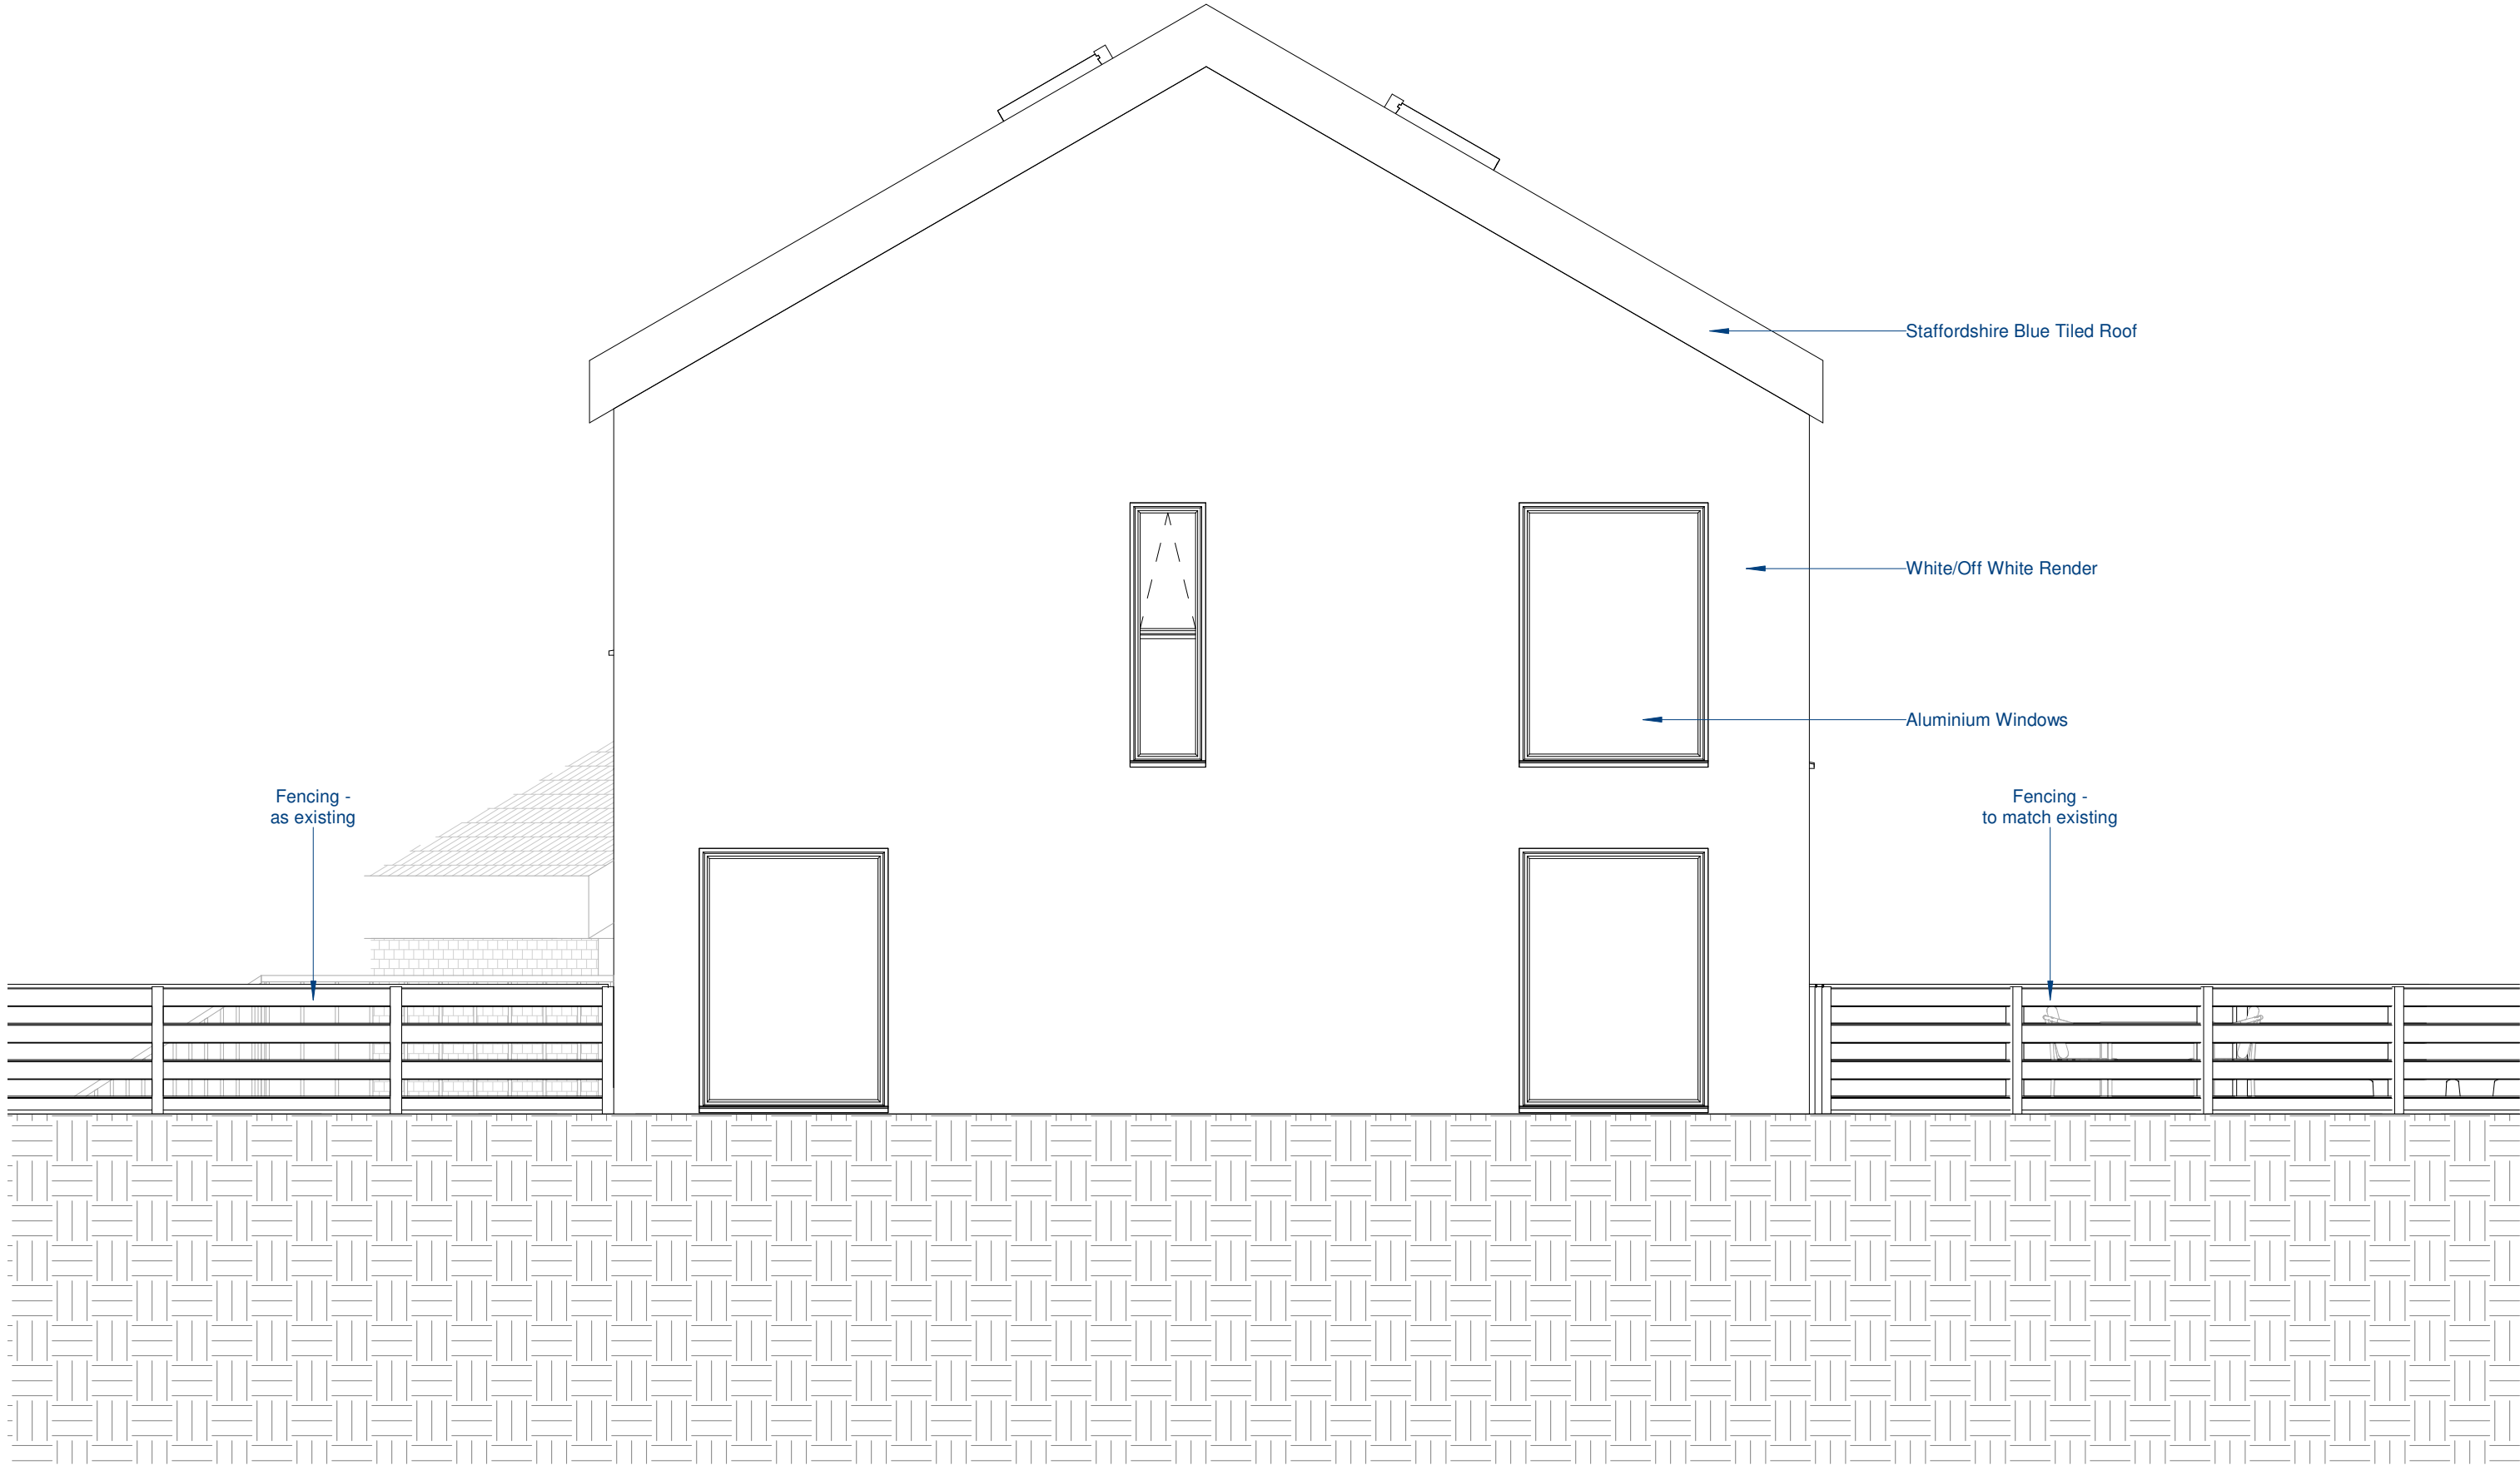

South Elevation - Proposed

1 : 50

Client's Name
Dan & Jenny

Drawing Title
South Elevation - Proposed

Date
Mar 2021

0.5	0	0.5	1	1.5	2	2.5	Number	Rev
Scale 1:50@A3							0302	

Title
The Bungalow Caravan,
Cheadle Road, Cheddleton

Status
Planning

Rev	Date	Revision Details	Dr	Ch
-----	------	------------------	----	----

CAD Plot Date: 29/03/2021 17:48:03