





**North-East Elevation**



**South-East Elevation**

 


**North-West Elevation**

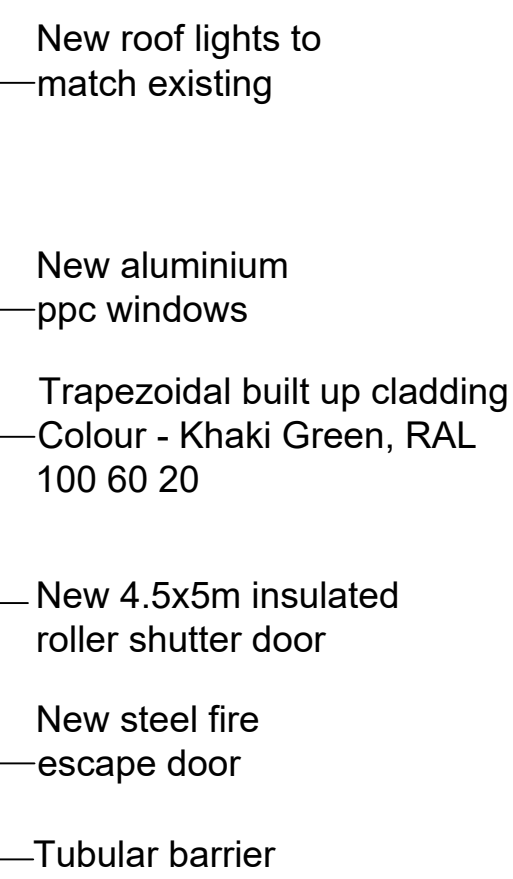

### South-West Elevation

Notes:

 

0m 1 2 3 4 5 6 7 8 9 10

1:100

**Bridgehouse**  
design

t. Paul's Place, 40 St. Paul's Square, Birmingham,  
3 1FQ, United Kingdom  
+44(0)121 314 6618 f. +44(0)121 233 2716

|                   |               |               |
|-------------------|---------------|---------------|
| DRAWN : jmc       | DATE : FEB 21 | SCALE : 1:100 |
| JOB. NO. 20 - 040 | DRG. NO. P106 | REV. -        |

# PLANNING