




North Elevation

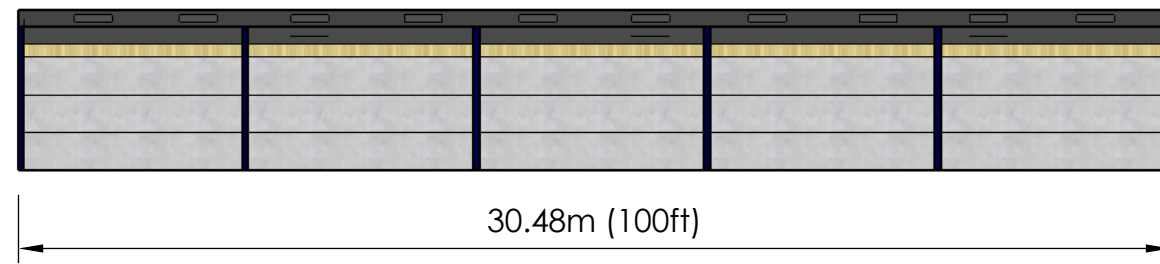


East Elevation

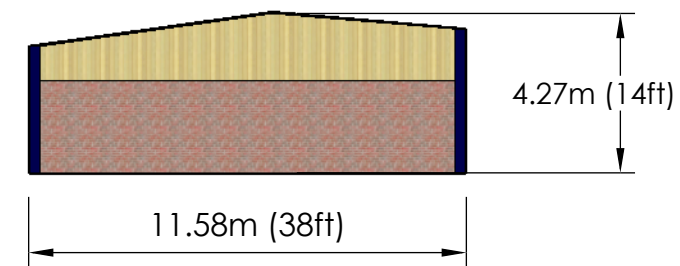

South Elevation

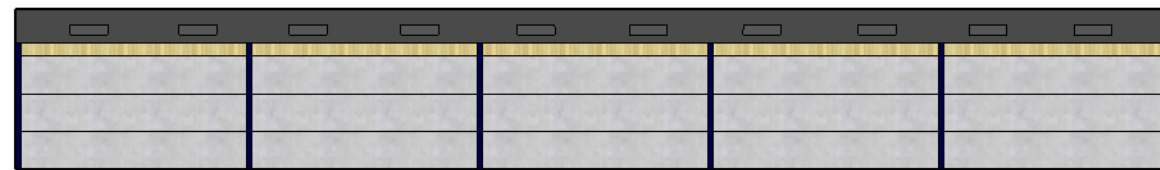

West Elevation

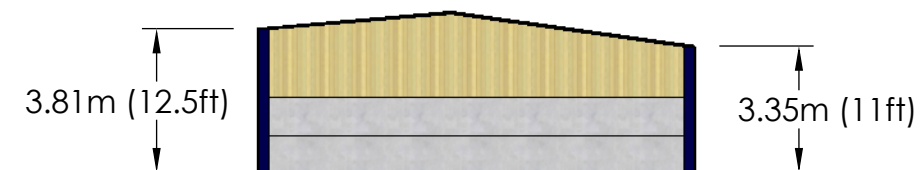

SITE ADDRESS

Lambs Wood Farm
Godley Lane, Dilhorne,
ST10 2PF

CLIENT

Mr R Challinor

PROJECT

Erection of Agricultural
Building for the
storage of hay/straw
and implements


PLANS

Proposed Elevations

DATE

December 2020

Perspective View (Not to Scale)

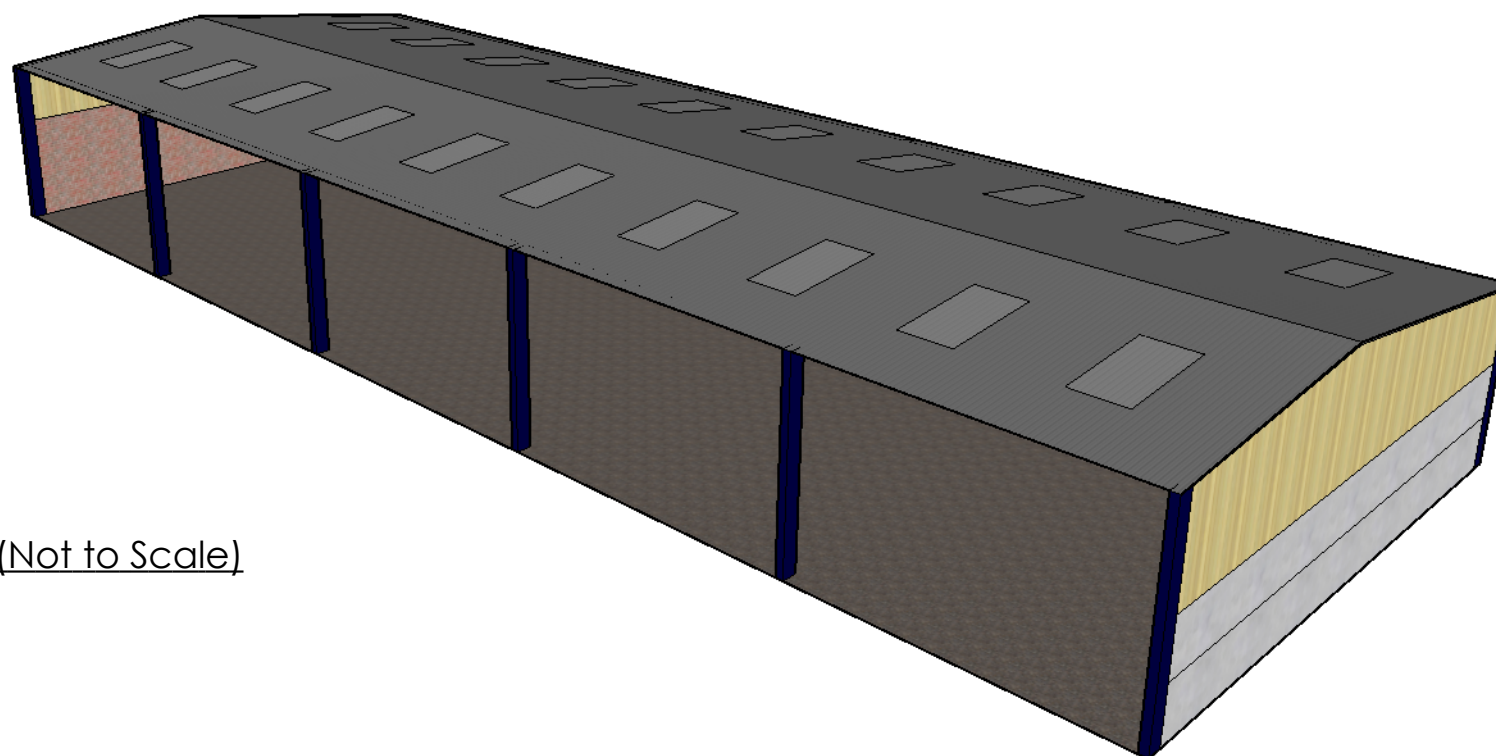

DRAWN BY **SCALE @ A3**

ALT

1:200