


Floor Plan



Roof Plan

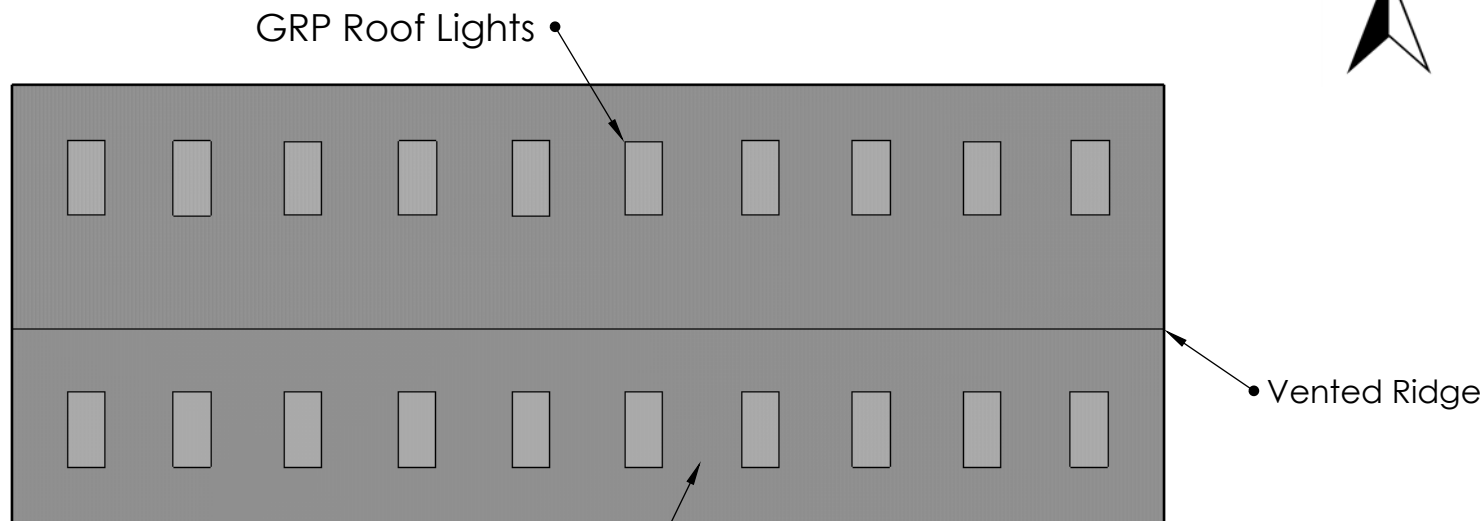

Factory coloured slate grey fibre cement sheets



SITE ADDRESS

Lambs Wood Farm
Godley Land, Dilhorne
ST10 2PF

CLIENT

Mr R Challinor

PROJECT

Erection of Agricultural
Building for storage of
hay/straw and
implements

PLANS

Proposed Roof & Floor Plan

DATE

December 2020

DRAWN BY **SCALE @ A4**

ALT

1:200