


Copyright of this drawing is vested in the Architect and it must not be copied or reproduced in any form without the written permission of the Architect. This drawing is the property of the Architect and it is to be used only for the purpose for which it was prepared. All contractors must visit the site and be responsible for taking and checking all dimensions relative to their work. Hewitt&Carr Architects Ltd are to be advised of any variation between drawings and site conditions. **CLIENTS ARE ADVISED TO CARRY DIMENSIONS WITH THE ARCHITECT PRIOR TO SETTING OUT AND NOT TO SCALE FROM THE DRAWING**

Rev	Drawn	Comments	Date
A	BVC	Red edge added to site location plan.	26.02.21
B	BVC	Site plan and scale bars added.	02.03.21

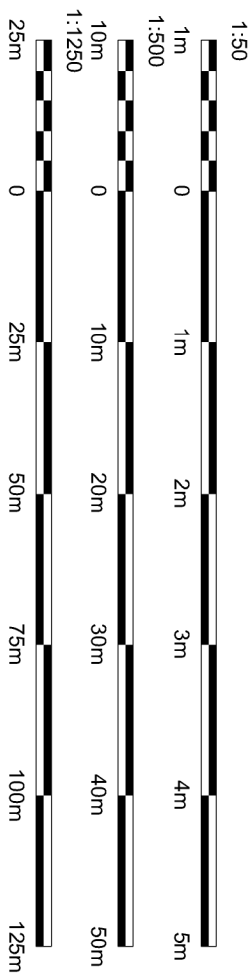

Ordnance Survey © Crown copyright 2021. All rights reserved. Licence number 100051789




Site Location Plan 1:1250

Ordnance Survey © Crown copyright 2021. All rights reserved. Licence number 100051789



Site Plan 1:500

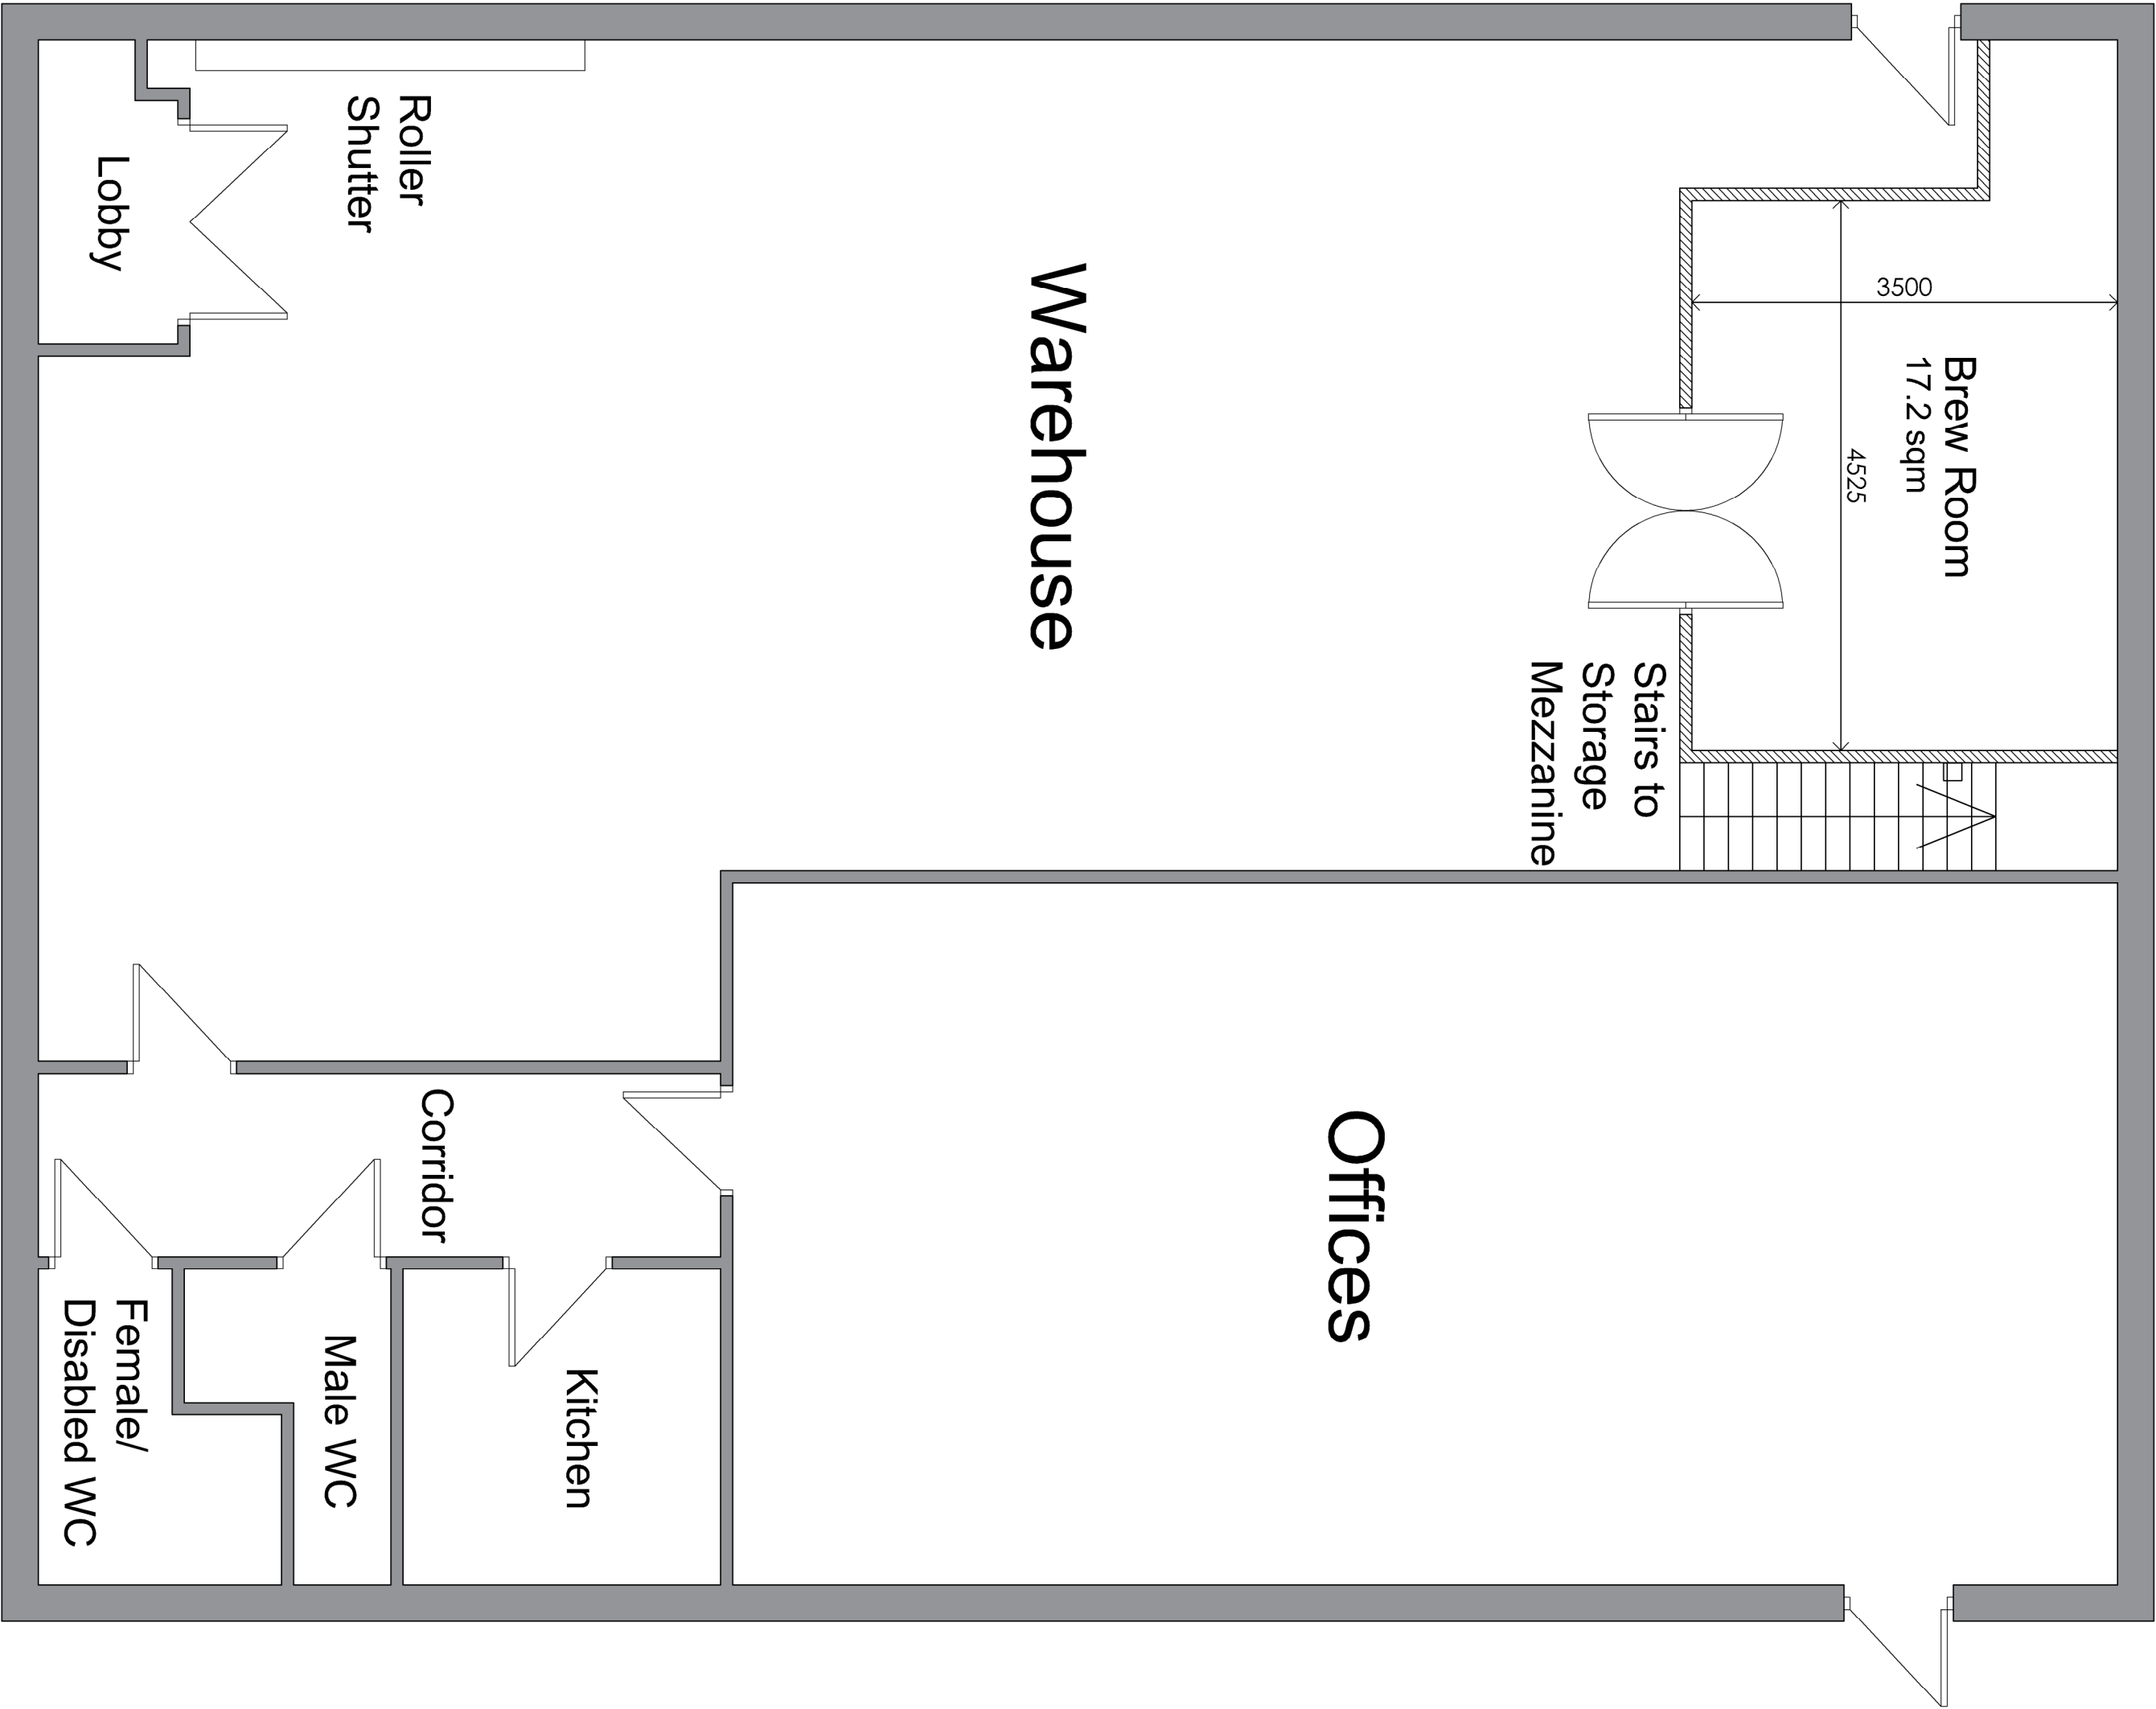

Floor Plan 1:50

SCHEME

Project No. 01060 AL(0)02

Project Name: Sovereign Planned Services Ltd.

Project Address: 17-19 Leek Road, L10 1JE

Project Contact: enquiries@hccarchitects.co.uk

Project Website: www.hccarchitects.co.uk

Project Status: Proposed change of use to part of industrial unit at Unit 3D, Forge Way, Brown Lees Industrial Estate, Biddulph

Project Title: Proposed Floor Plan

Project Date: Feb 2021

Project Scale: As Stated

Project Drawing No. AL(0)02

Project Rev. B