



Copyright of this drawing is vested in the Architect and it must not be copied or reproduced in any form without the written consent of the Architect. The Architect's drawing is for the use of the client and the client is responsible for taking care of this drawing. All contractors must visit the site and be responsible for taking care of this drawing. All dimensions relative to their work. Hewitt&Carr Architects Ltd are to be advised of any variation between drawing and site conditions.
CLIENTS ARE ADVISED TO CLARIFY DIMENSIONS WITH THE ARCHITECT PRIOR TO SETTING OUT AND NOT TO SCALE FROM THE DRAWING

Rev.	Down	Comments	Date
------	------	----------	------

 


Please Note :
There are no proposed changes to the elevations.


Front Elevation 1:50

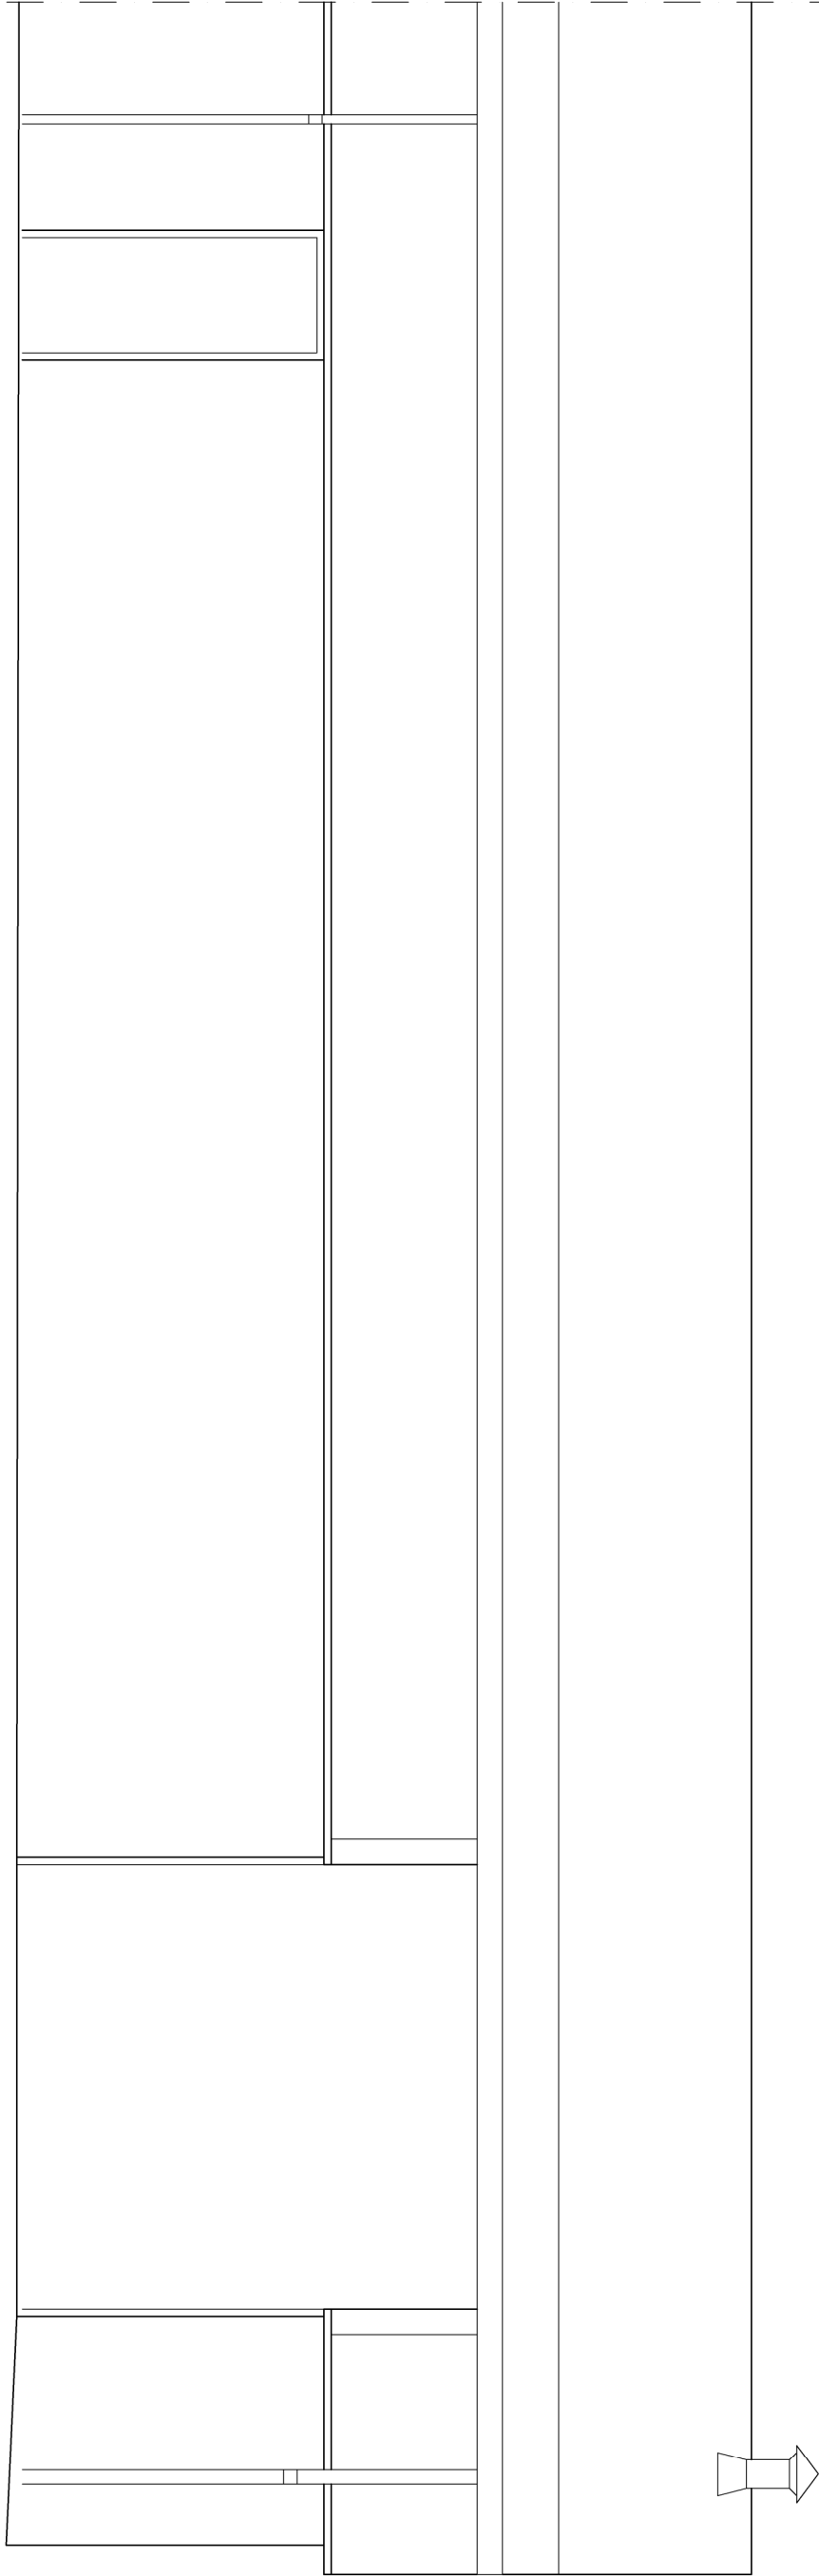

Rear Elevation 1:50

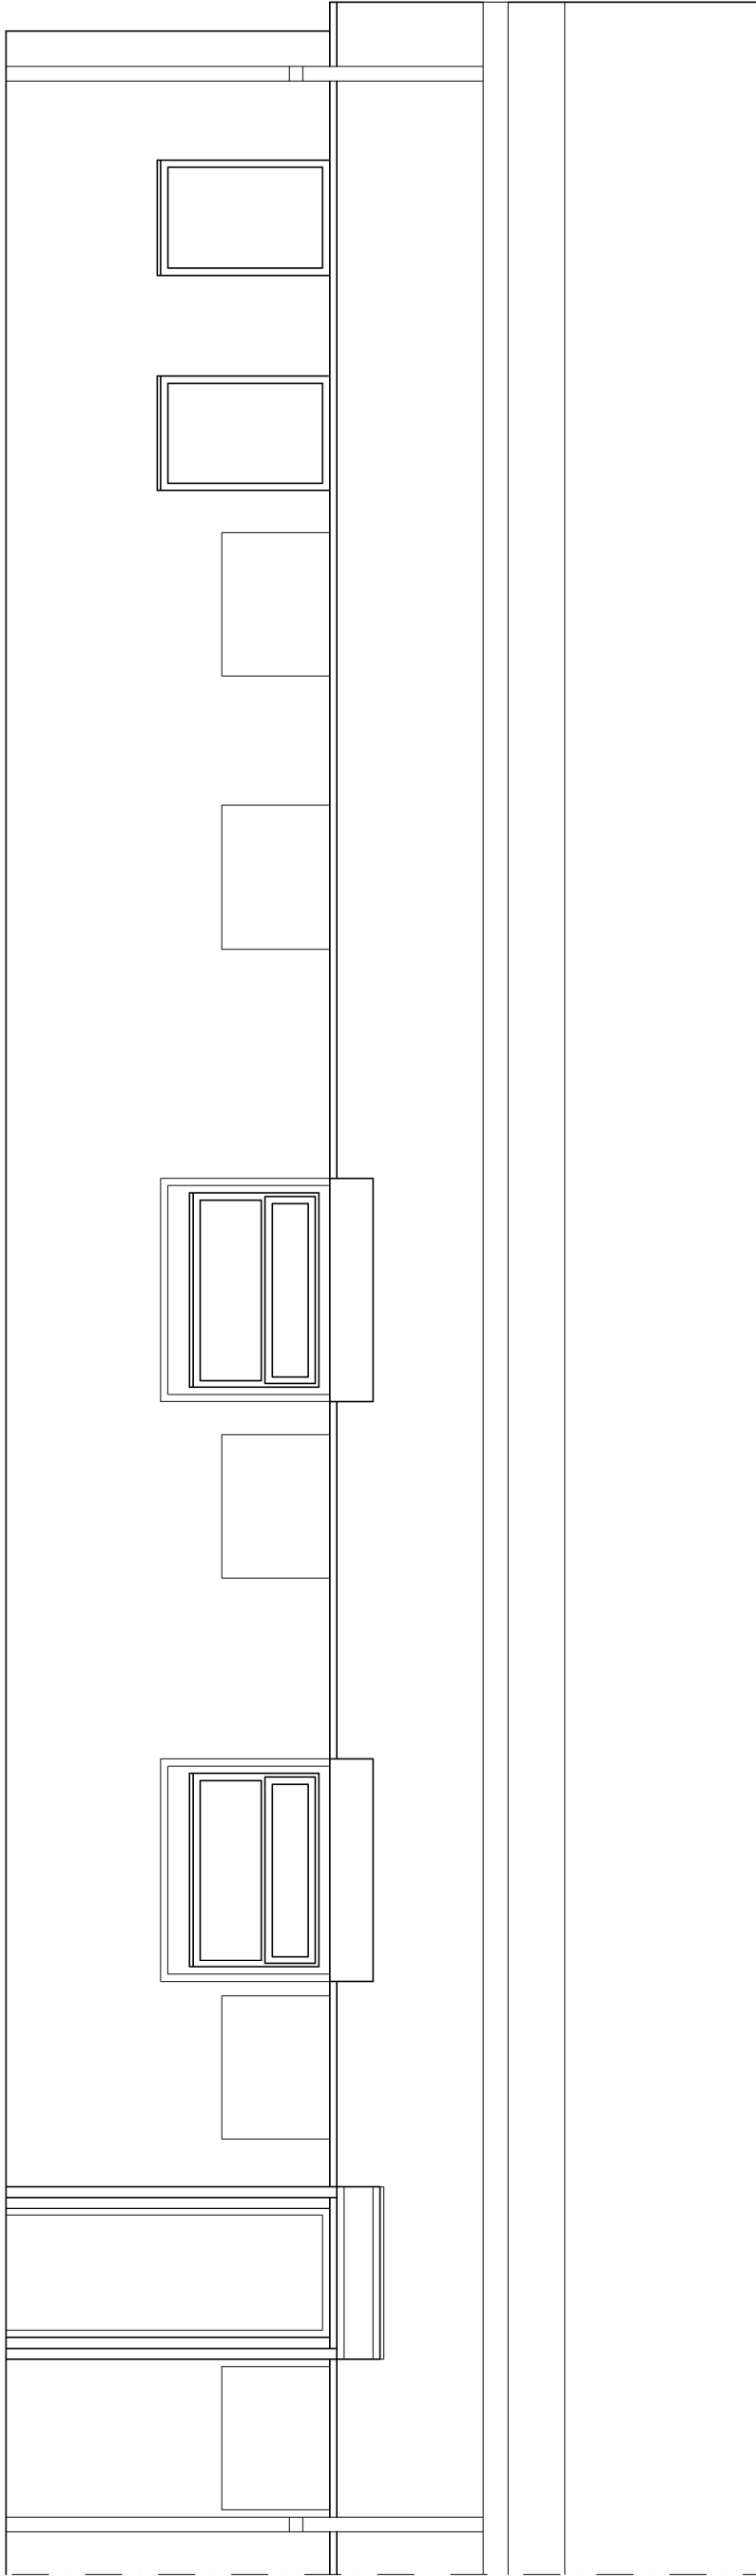

Side Elevation 1:50

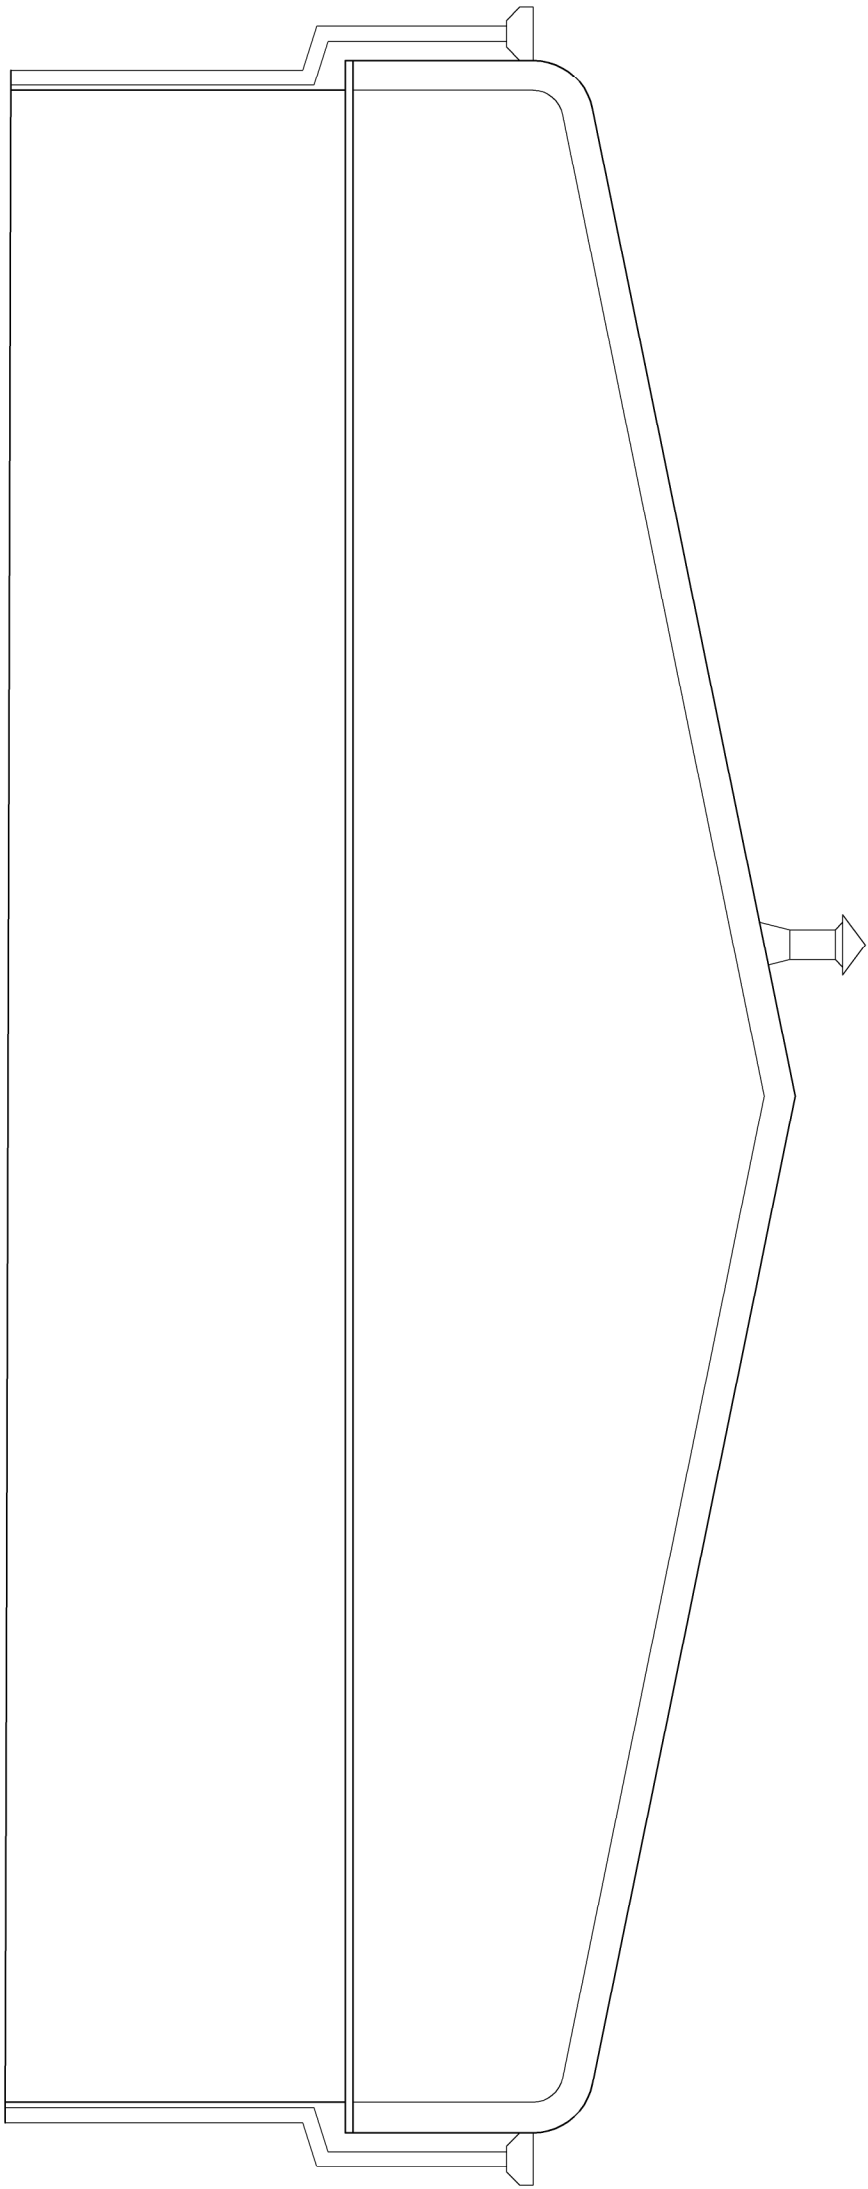

Hewitt&Carr Architects
A: Daisybank House 11/19 Leek Road **I** Cheddle ST10 1JE
T: 01538 756888
E: enquiries@hccarchitects.co.uk
W: www.hccarchitects.co.uk

Client
Sovereign Planned Services Ltd.

Project
Proposed change of use to part of industrial unit at Unit 3D, Forge Way, Brown Lees Industrial Estate, Biddulph

Title
Existing Elevations

Status
Survey

Date Feb 2021 **Drawn** BYC

Scale @A2 As Stated **Checked**

Project No 01060 **Drawing No.** AL(0)03 **Rev**