




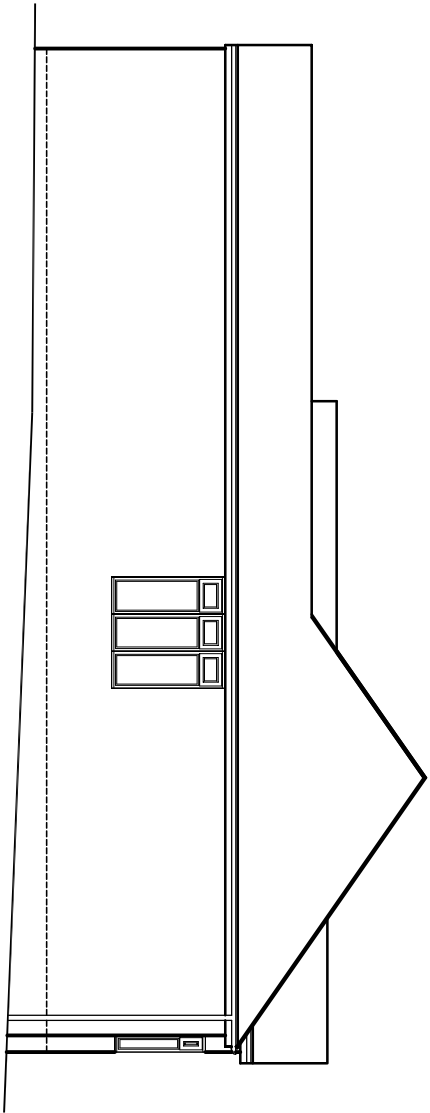


EXISTING SIDE ELEVATION
scale 1:100

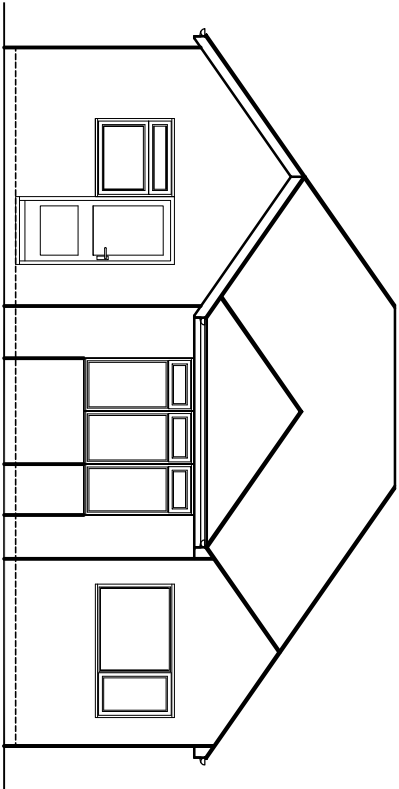


EXISTING REAR ELEVATION
scale 1:100

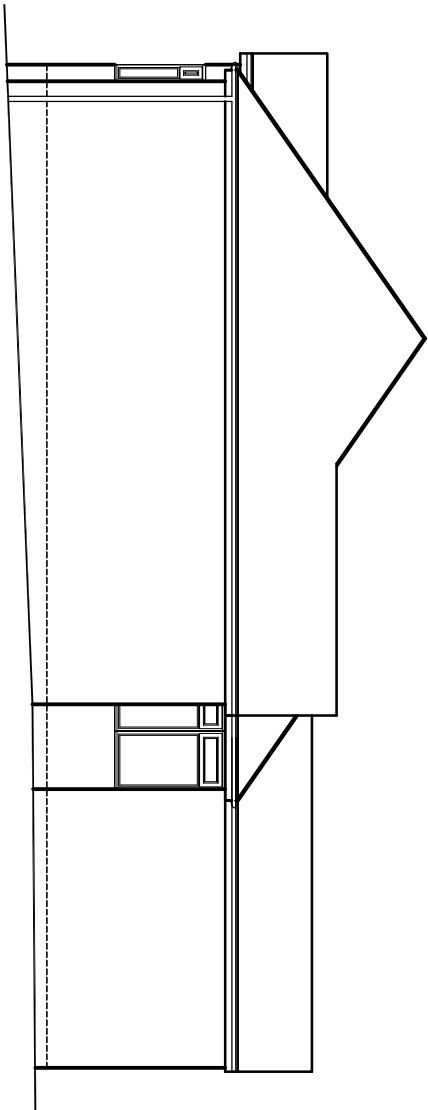


EXISTING SIDE ELEVATION
scale 1:100

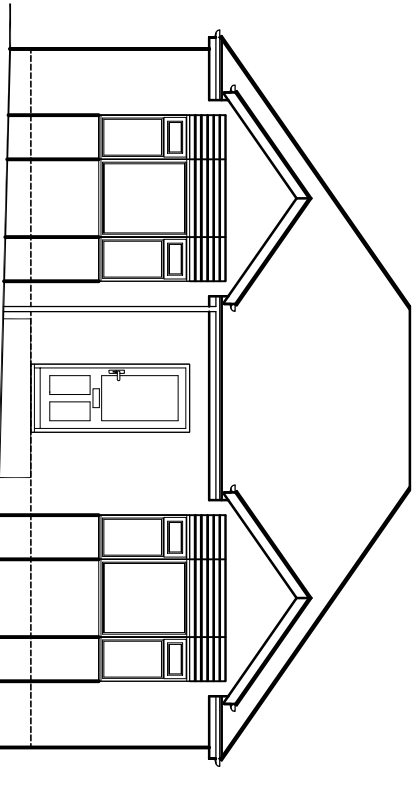

EXISTING FRONT ELEVATION
scale 1:100

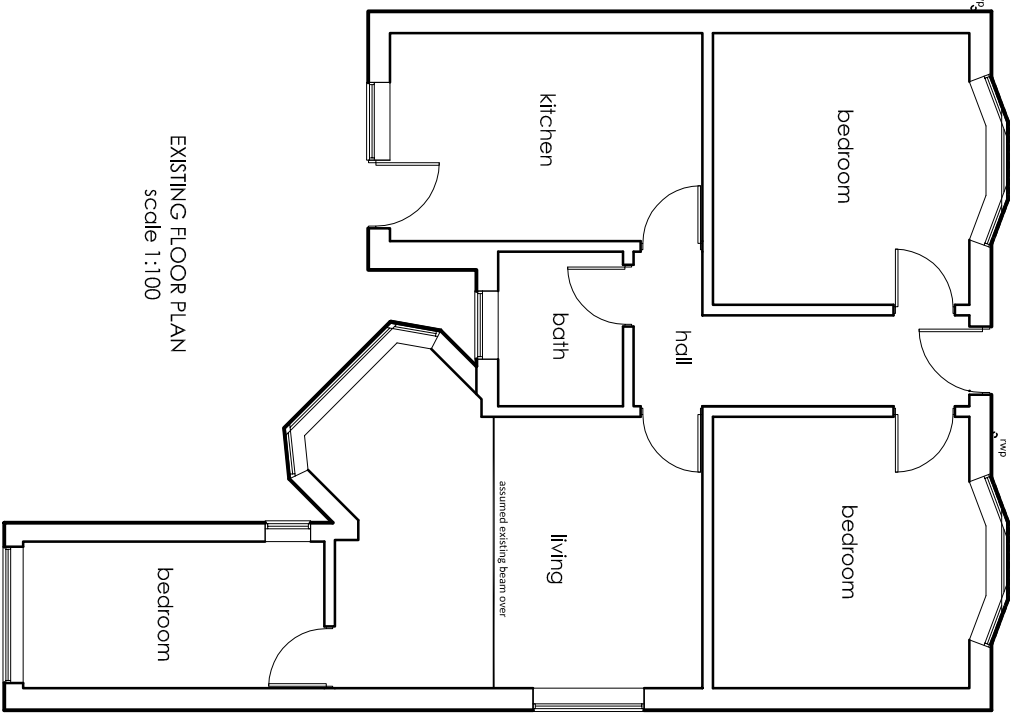

EXISTING FLOOR PLAN
scale 1:100

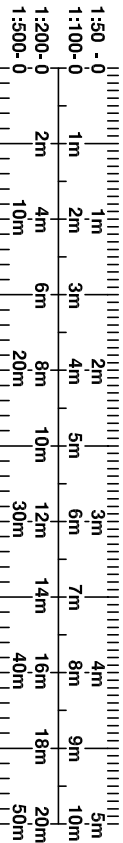

KAD
ARCHITECTURAL DESIGN
ARCHITECTS SURVEYORS

52 Parkway
Trentham
Stoke-On-Trent
Staffordshire
ST14 8AG

tel: 07974 243439

www.kadarchitectural.co.uk
jon@kadarchitectural.co.uk

Copyright

KAD Architectural Design & Surveying Services.
This drawing and the designs depicted may not be reproduced in whole or in part without the prior written permission of KAD Architectural Design & Surveying Services.

THE PARTY WALL ACT 1996. - The Client's attention is drawn to the Party Wall Act 1996 which requires the building owner undertakes any building works on, adjacent to or over a party wall or boundary between the properties. The Client shall ensure that all legal obligations in this regard are complied with.

REVISIONS & PUBLICATION DATES

**Planning & Building Regulation
Purposes Only**

PROJECT NUMBER / DRAWING NUMBER
2426/19/02

CLIENT
**Masileso
'Lake View'
12 Lakes Edge
Stone
ST15 0BF**

DRAWING TITLE

Existing Details

FIRST PUBLICATION DATE
October 2019
SCALE >
1:100
printed @ A3

PROJECT
Proposed Extension and
Refurbishment at
48 Ash Bank Road
Werrington
Stoke On Trent
ST12 9DR