
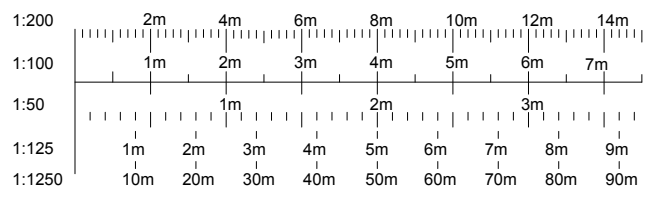


PLANNING ISSUE

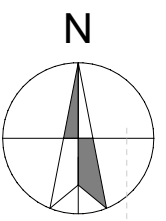

Notes

This drawing is to be read in conjunction with:

2019-08-10 Proposed Site Plan - GA
2019-08-11 Proposed Landscaping Plan
2019-08-12 Proposed Visibility & Forward Visibility Splay Plan


2019-08-501 Proposed Fence Details
2019-08-502 Proposed Bund Details

Thompson Tree Services (Midlands) Ltd. Arboricultural Report
& tree surveys.

Wardell armstrong - Noise Assessment Report.

Ivy House Environmental - Site Investigation Report & Phase 2 Geo-Environmental Assessment.

Survey data provided by a third party and its accuracy cannot be guaranteed.

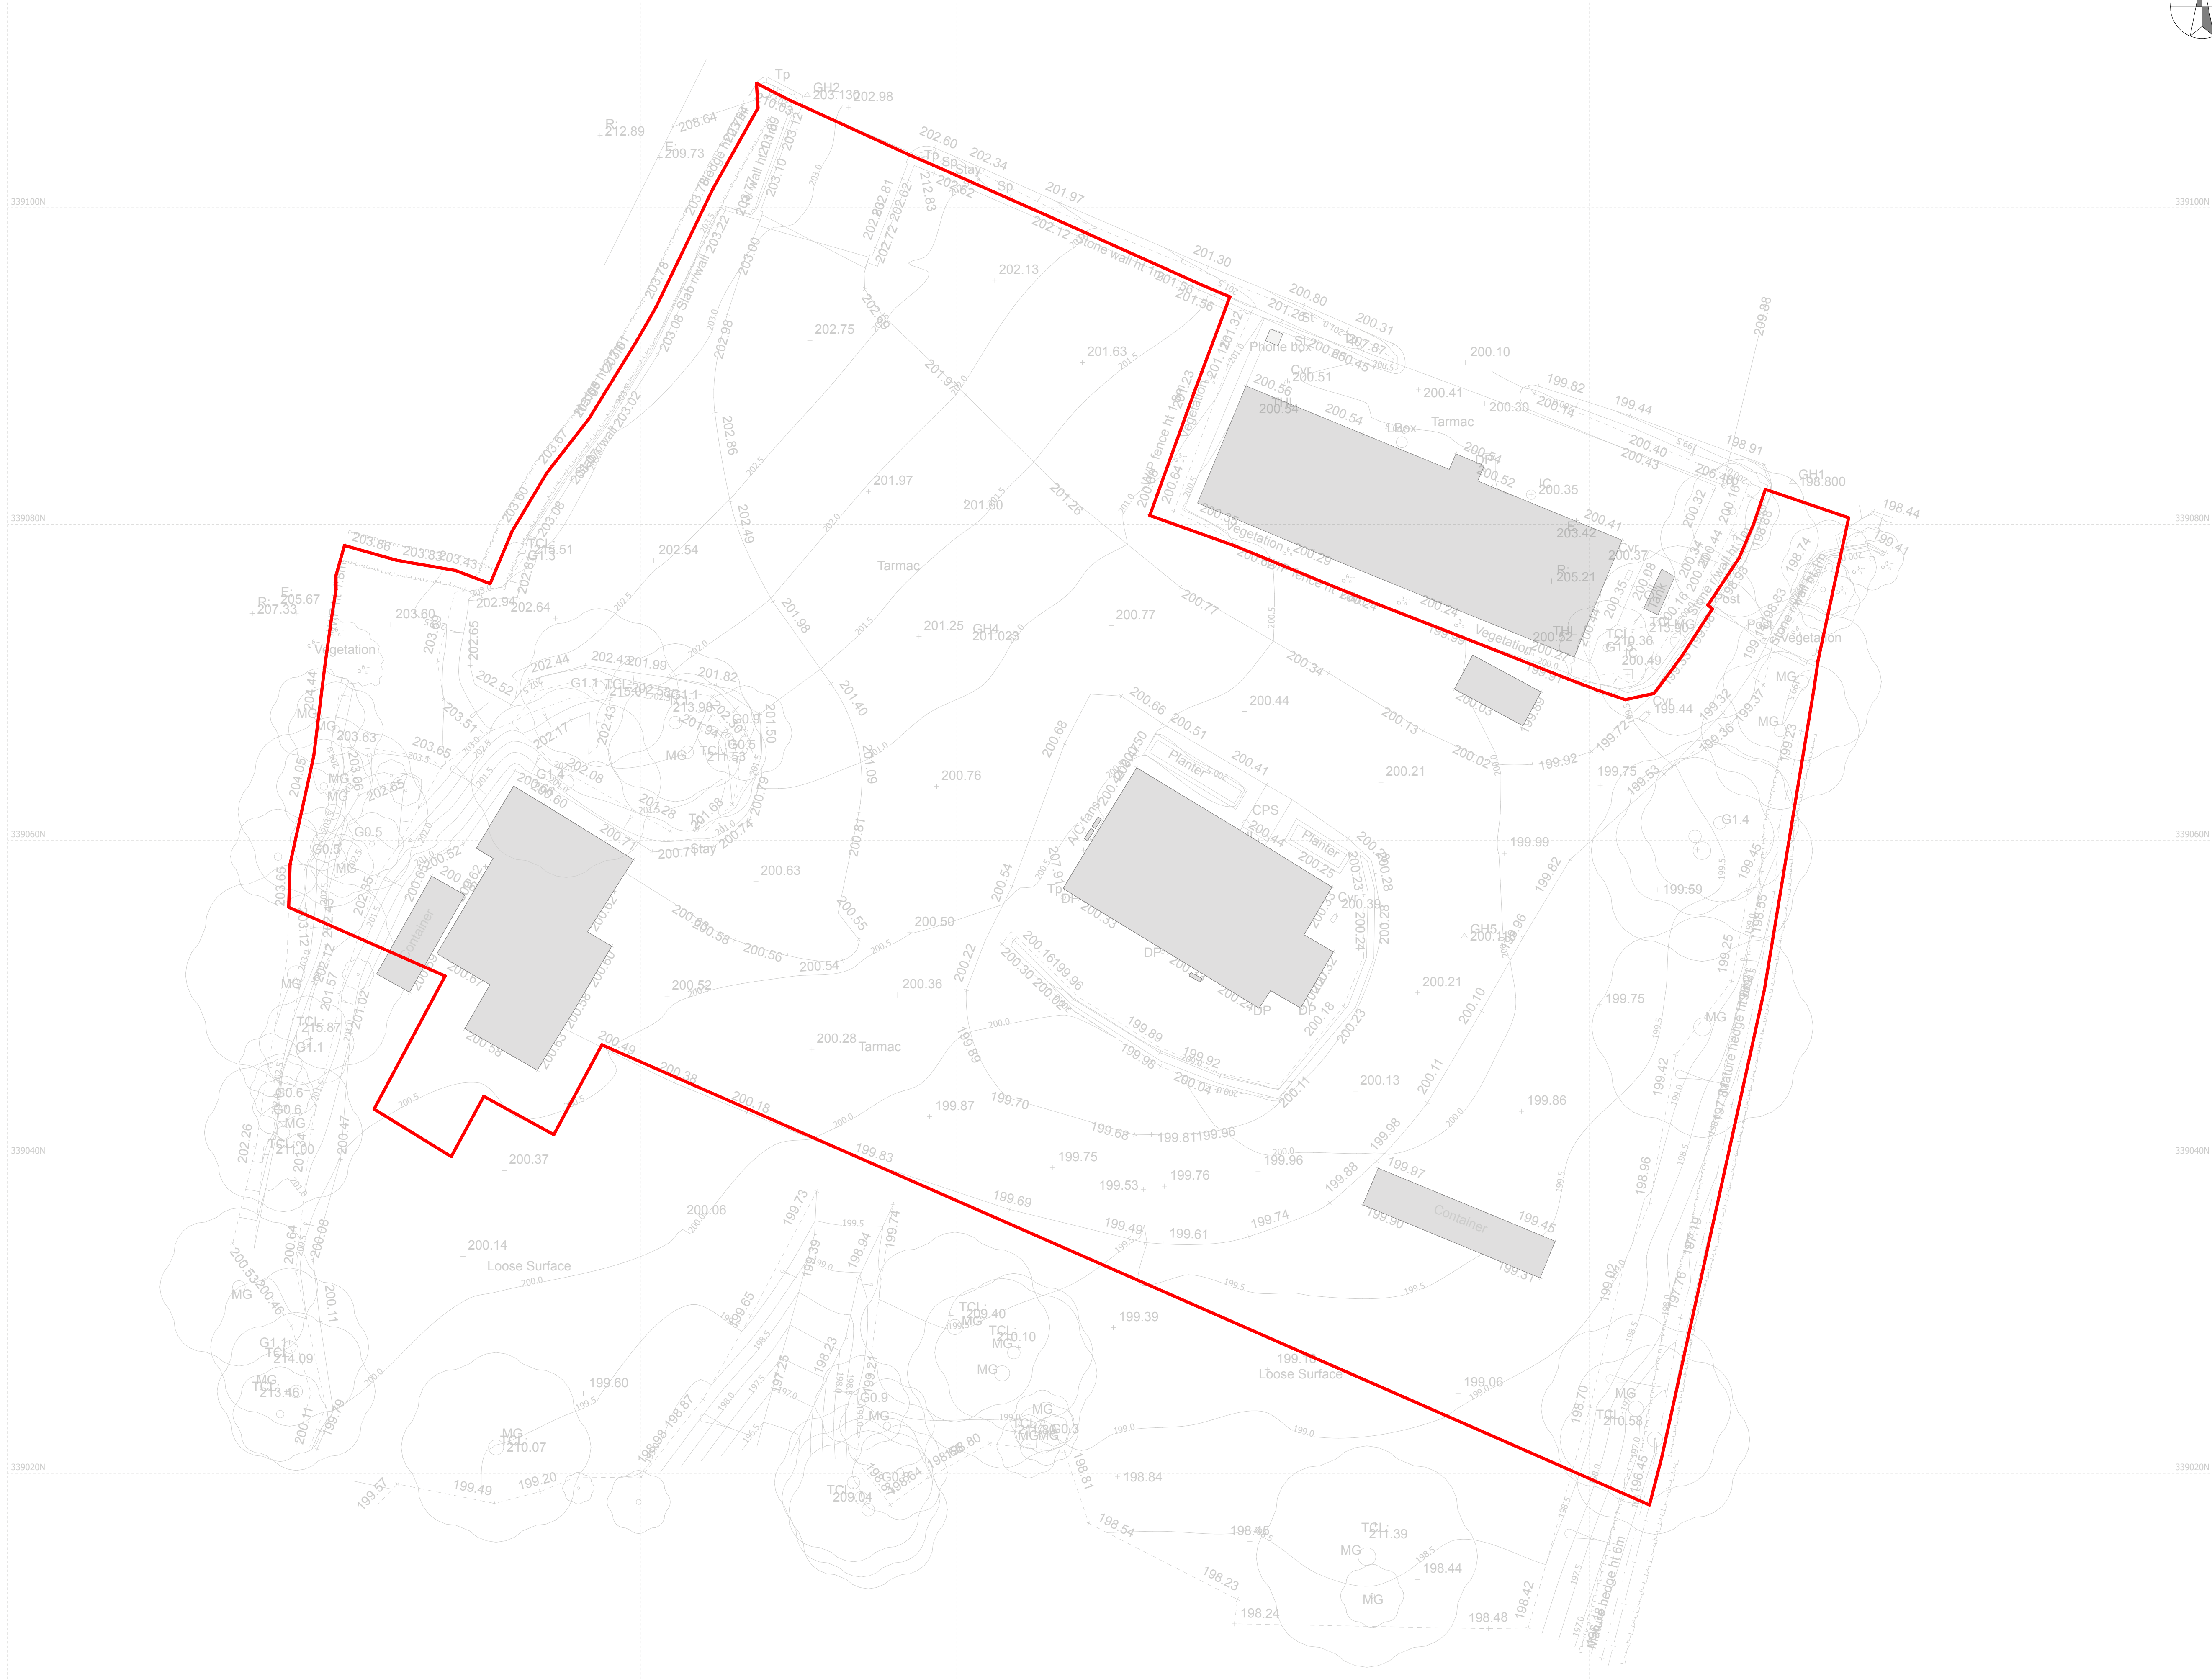

© This drawing and the works depicted are the copyright of Lime Architecture Ltd. and may only be reproduced with written permission. No alteration to the design or specification in part or whole to be made without the written approval of the Lime Architecture Ltd. All dimensions and levels depicted are subject to checking on site. Any discrepancies to be immediately notified to office of origin. Figured dimensions to be taken from the drawing. The drawing is a technical drawing and must not be used for construction. The location of any services indicated on this drawing is for information and must not be checked on site by the main contractor before commencing works. It is considered that a competent contractor will be able to identify hazards associated with the project from the information above, and take the necessary precautions to deal with any risks to health and safety.

B A Rev	29.03.21 11.03.21 Issued By	RS RS Date	'Do not scale' note removed. Planning issue. Description
			
Client Hollington Stone Quarries Ltd.			
Project Proposed Residential Development, Tearne Quarry, Main Road, Hollington, Stoke-on-Trent, ST10 4HR			
Layout Title Existing Topographical Survey			
Layout Status PLANNING ISSUE			
Drawing No. 2019-08-01			Revision: B
Drawn: RS		Checked: -	
Date: 29/03/2021		Scale: 1:200 @ A1	