
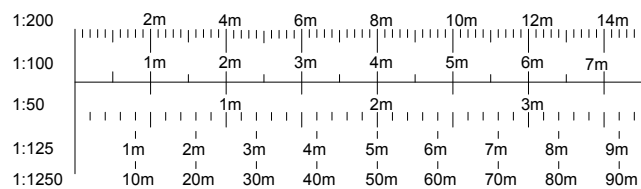


PLANNING ISSUE

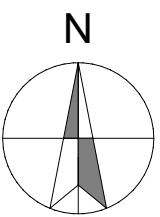

Notes

This drawing is to be read in conjunction with:

2019-08-01 Existing Topographical Survey
2019-08-10 Proposed Site Plan - GA

2019-08-99 Construction & Environmental Method Statement

Thompson Tree Services (Midlands) Ltd. Arboricultural Report & tree surveys.

Ivy House Environmental - Site Investigation Report & Phase 2 Geo-Environmental Assessment.

© This drawing and the works depicted are the copyright of Lime Architecture Ltd and may only be reproduced with written permission. No alteration to the design or specification in part or whole to be made without the written approval of the Lime Architecture Ltd. All dimensions and levels depicted are subject to checking on site. Any discrepancies to be immediately notified to office of origin. Figure dimensions only to be used. The information contained in this drawing must only be used at the named location. The location of any services indicated on this drawing are approximate only and must be checked on site by the main contractor before commencing works. It is considered that a competent contractor will be able to identify hazards associated with the project from the information above, and take the necessary precautions to deal with any risks to health and safety.

B	29.03.21	RS	'Do not scale' note removed.
A	11.03.21	RS	Planning issue.
Rev	Issued By	Date	Description
lime architecture			
Client			
Hollington Stone Quarries Ltd.			
Project			
Proposed Residential Development, Tearne Quarry, Main Road, Hollington, Stoke-on-Trent, ST10 4HR			
Layout Title			
Construction Site Management Plan			
Layout Status			
PLANNING ISSUE			
Drawing No.			Revision:
2019-08-13			B
Drawn: RS		Checked: -	
Date: 29/03/2021		Scale: 1:200 @ A1	