
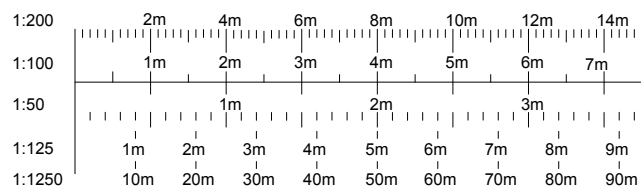


PLANNING ISSUE

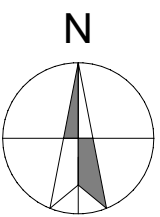

Notes

This drawing is to be read in conjunction with:

- 2019-08-01 Existing Topographical Survey
- 2019-08-10 Proposed Site Plan - GA
- 2019-08-11 Proposed Landscaping Plan
- 2019-08-12 Proposed Visibility & Forward Visibility Splay Plan
- 2019-08-14 Proposed Drainage Plan

- 2019-08-501 Proposed Fence Details
- 2019-08-502 Proposed Bund Details

Thompson Tree Services (Midlands) Ltd. Arboricultural Report & tree surveys.

Wardell armstrong - Noise Assessment Report.

Ivy House Environmental - Site Investigation Report & Phase 2 Geo-Environmental Assessment.

Nelsons - Management Information Sheet

Management Legend

- Area of land to be conveyed
- Area of land maintained by management company
- Area of land for Plots & Parking
- Area of land retained for quarry access

© This drawing and the works depicted are the copyright of Lime Architecture Ltd and may only be reproduced with written permission. No alteration to the design or specification in part or whole to be made without the written approval of the Lime Architecture Ltd. All dimensions and levels depicted are subject to checking on site. Any discrepancies to be immediately notified to office of origin. Figure dimensions only to be used. The information contained in this drawing must only be used at the named location. The location of any services indicated on this drawing are approximate only and must be checked on site by the main contractor before commencing works. It is considered that a competent contractor will be able to identify hazards associated with the project from the information above, and take the necessary precautions to deal with any risks to health and safety.

B A		29.03.21 11.03.21	RS RS	'Do not scale' note removed. Planning issue.
Rev		Issued By	Date	Description
lime architecture		Lime Architecture Ltd Unit 8 Parchfields Enterprise Park Cotton Road Rugeley Staffordshire WS15 3HB Tel: 01889 579777 www.lime-architecture.co.uk email: info@lime-architecture.co.uk		
Client		Hollington Stone Quarries Ltd.		
Project		Proposed Residential Development, Tearne Quarry, Main Road, Hollington, Stoke-on-Trent, ST10 4HR		
Layout Title		Proposed Site Plan - Management Plan		
Layout Status		PLANNING ISSUE		
Drawing No.		2019-08-15		Revision: B
Drawn: RS		Checked: -		
Date: 29/03/2021		Scale: 1:200 @ A1		