



PLANNING ISSUE

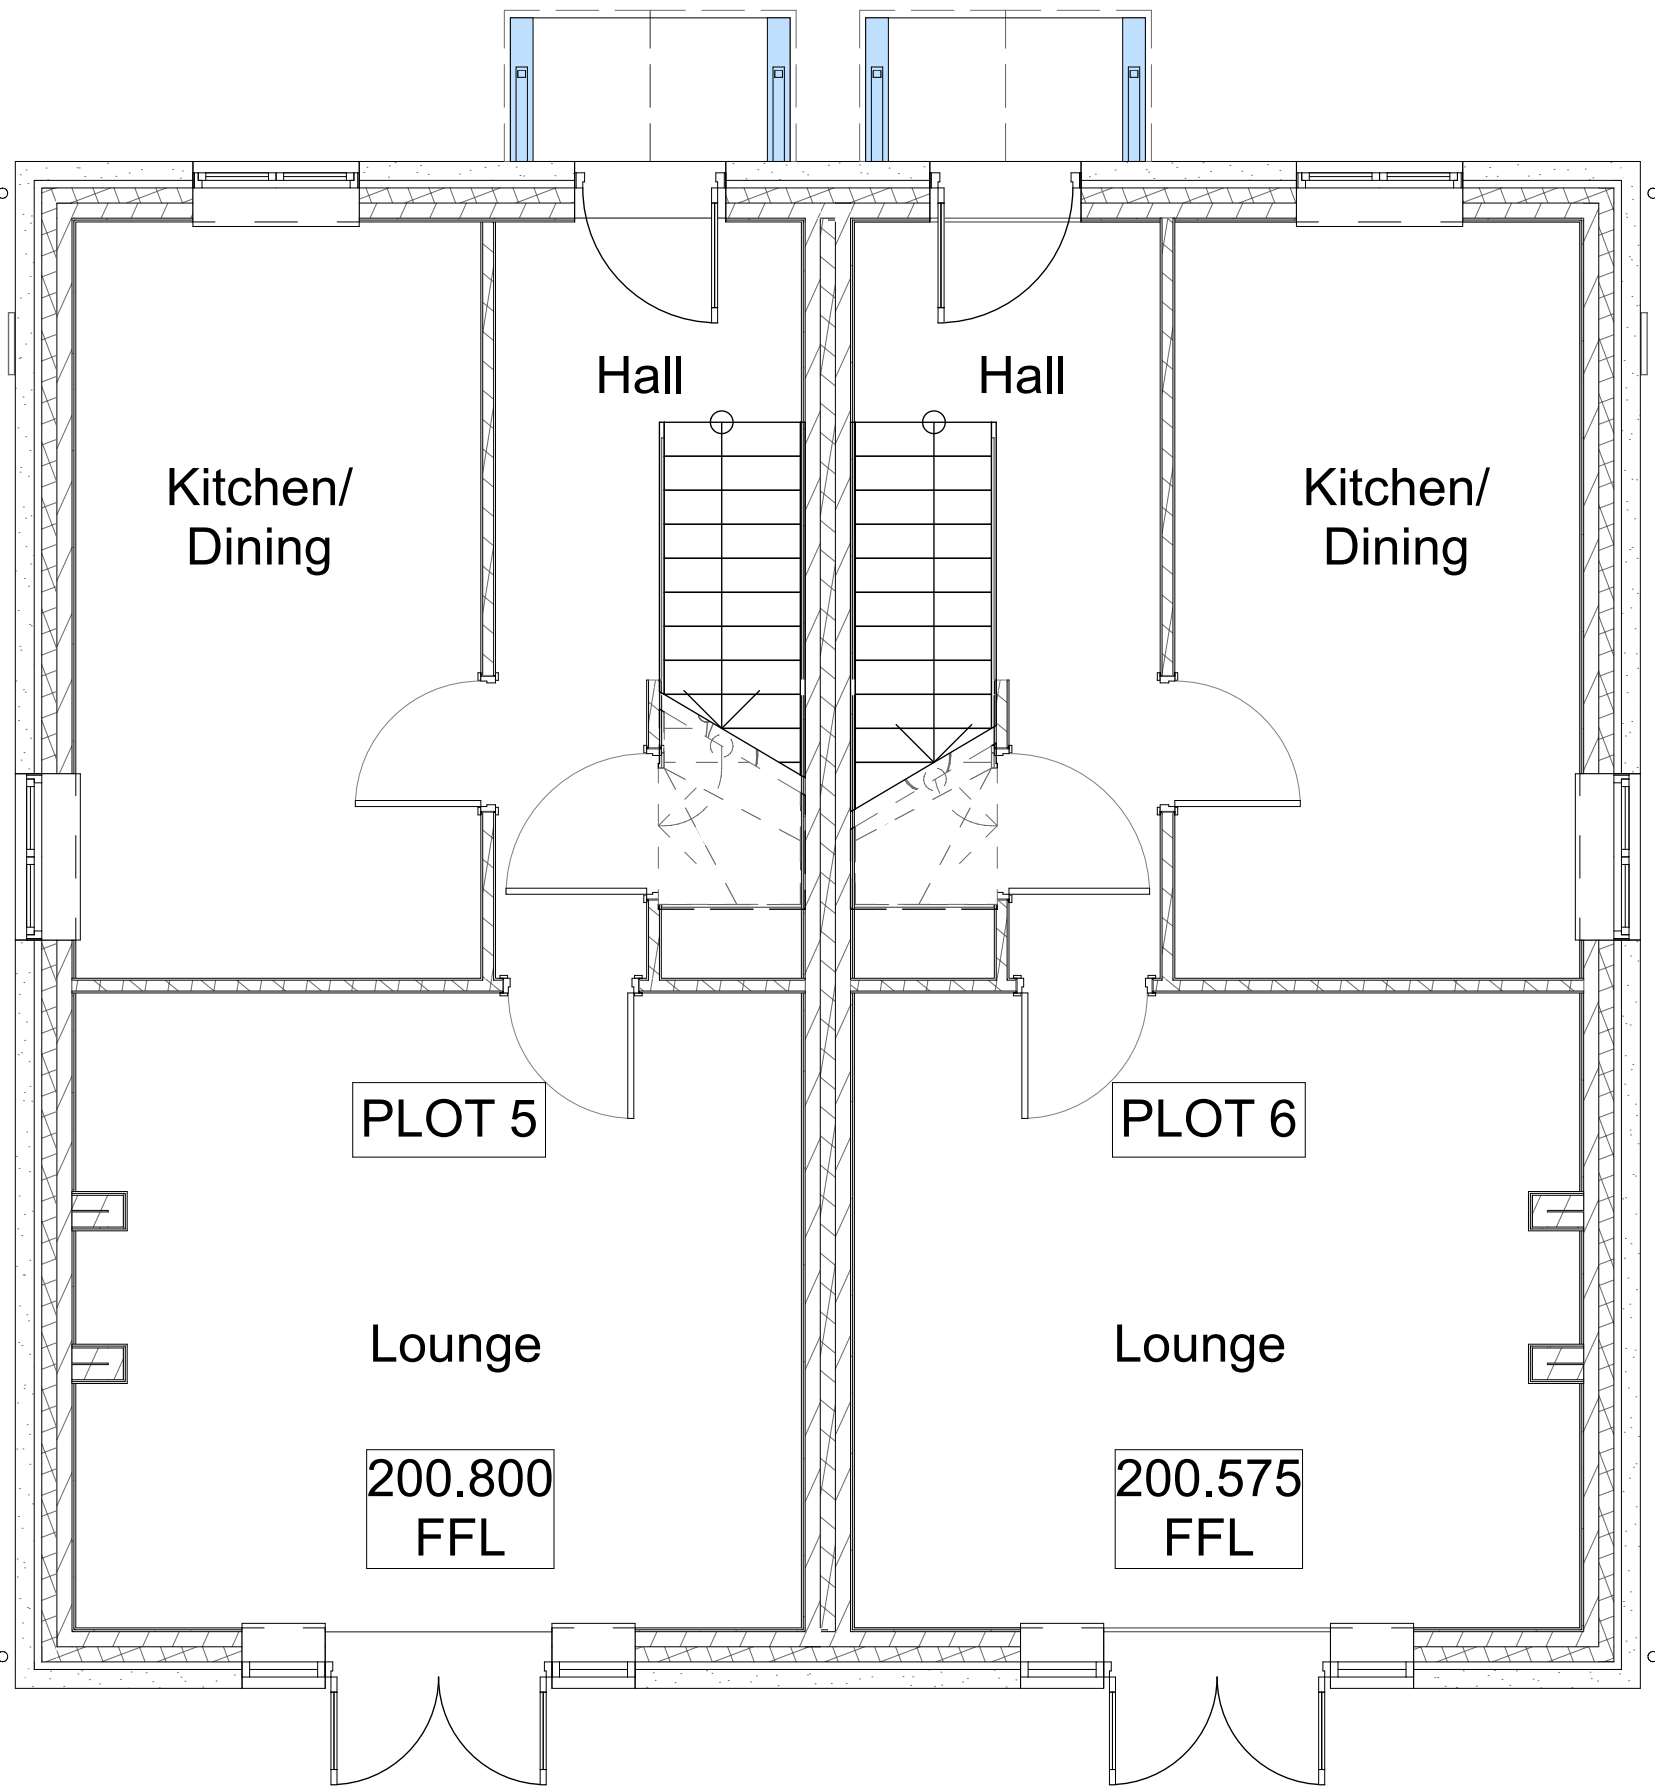


Proposed Ground Floor Plans Plots 5 - 6

1:50

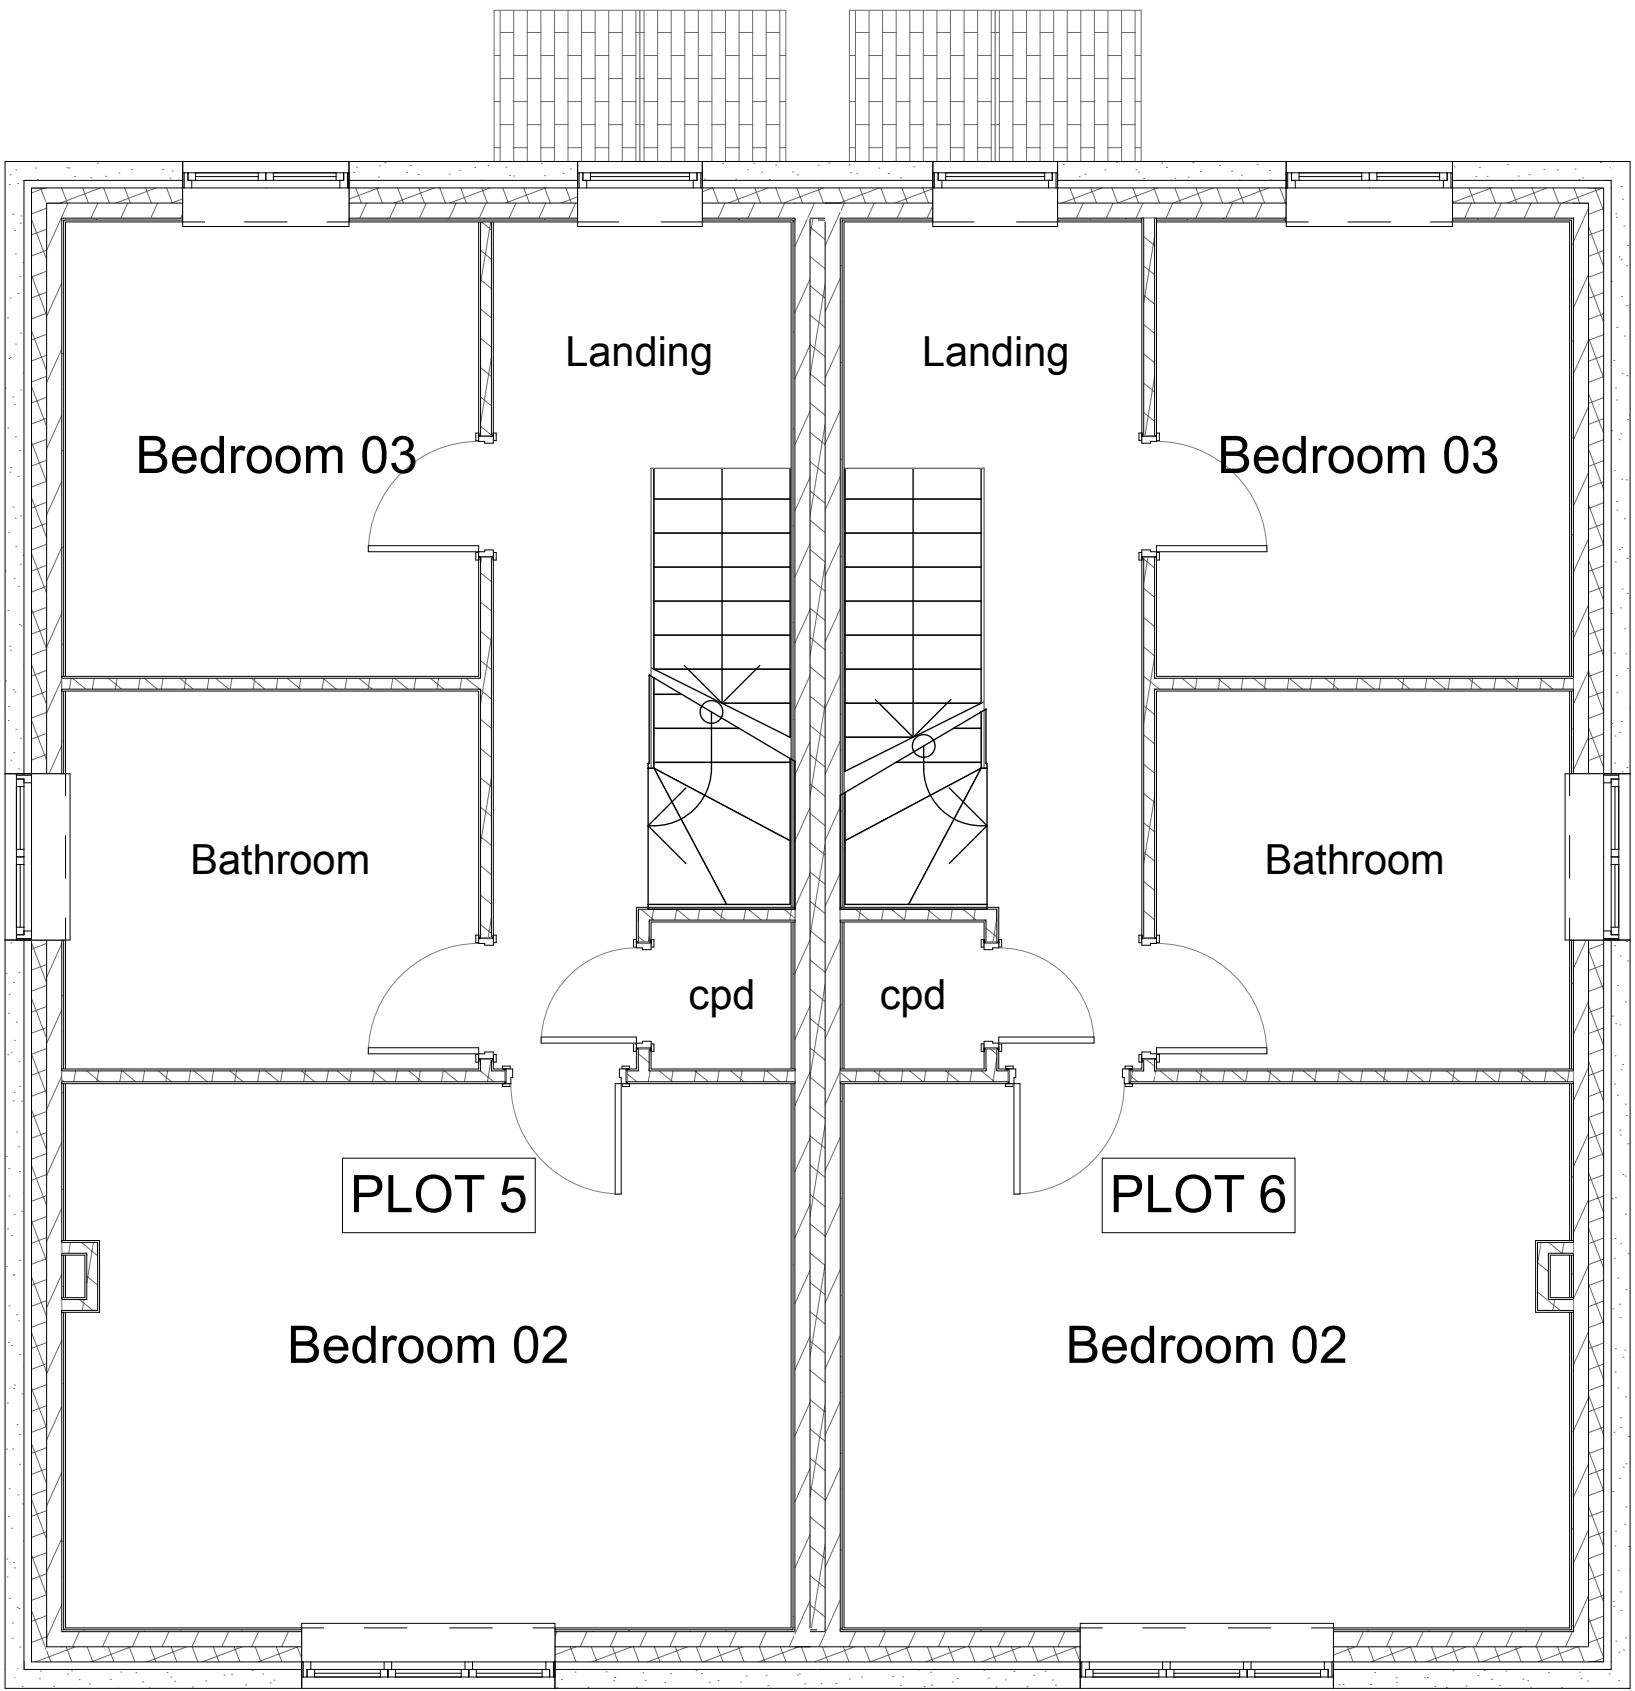

Proposed First Floor Plans Plots 5 - 6

1:50

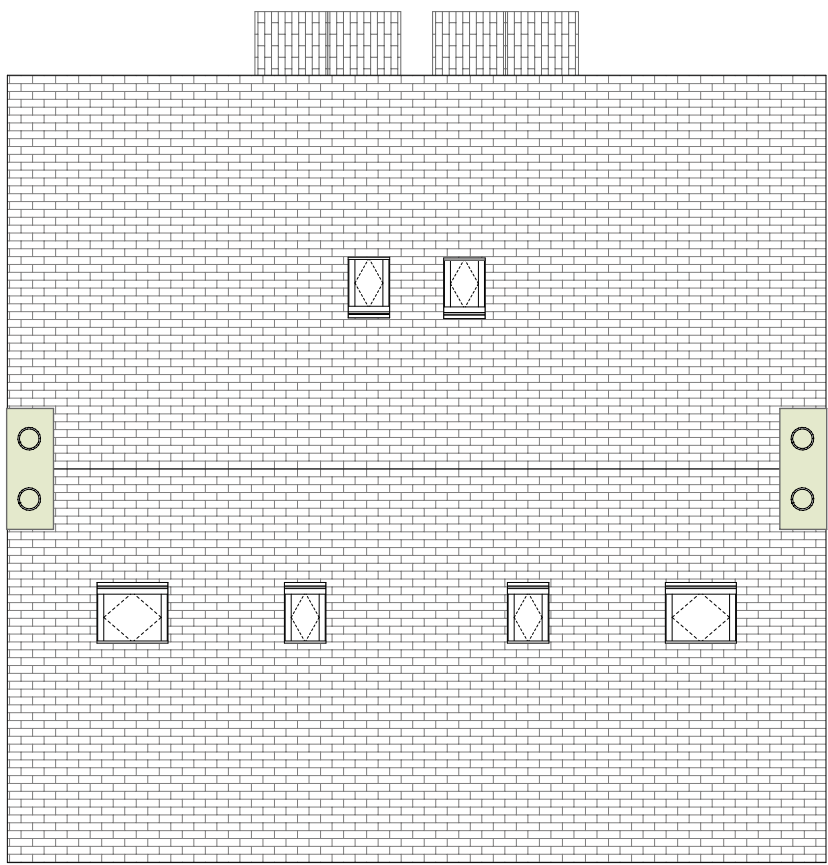

Proposed Roof Plan Plots 5 - 6

1:100



Proposed South East Elevation Plots 5 - 6

1:100




Proposed North East Elevation - Plots 5 - 6

1:100



Proposed South West Elevation Plots 5 - 6

1:100

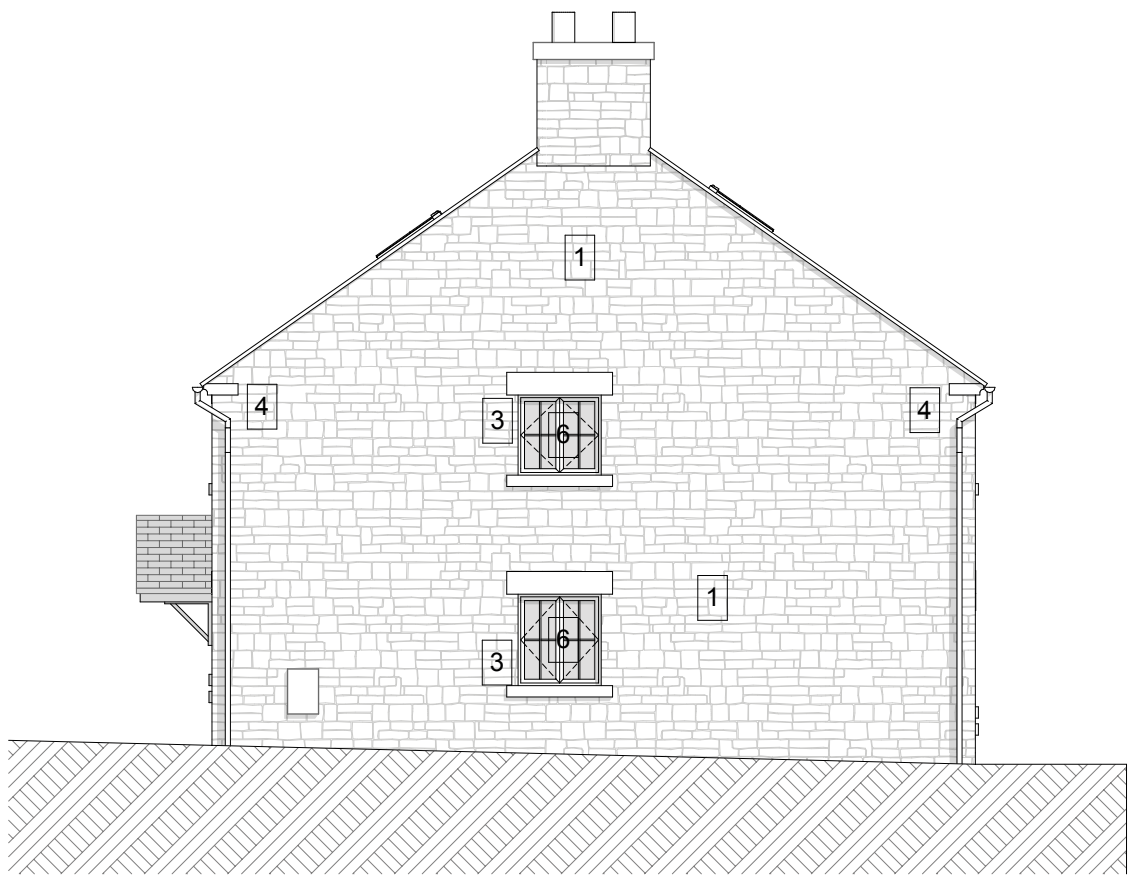



Proposed North West Elevation Plot 5 - 6

1:100



Proposed Second Floor Plan Plots 5 - 6

1:50

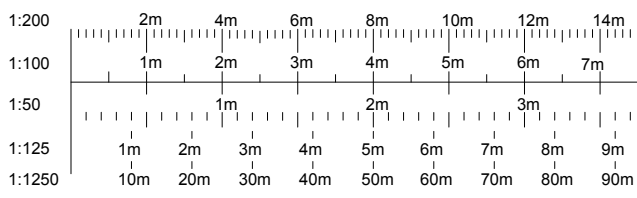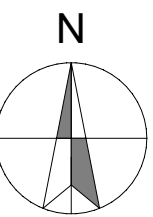

Notes

This drawing is to be read in conjunction with:

2019-08-01 Existing Topographical Survey
2019-08-10 Proposed Site Plan - GA

2019-08-500 Proposed Details
2019-08-501 Proposed Fence Details

Wardell armstrong - Noise Assessment Report.

Ivy House Environmental - Site Investigation Report & Phase 2 Geo-Environmental Assessment.

Nelsons - Management Information Sheet

Materials Schedule

- 1 Natural Hollington Stone
- 2 Staffordshire Blue Roof Tiles
- 3 Sandstone door & window heads & cills
- 4 Sandstone Gable/eaves detail
- 5 Composite door & frame, colour: Brown wood grain effect
- 6 Upvc windows & doors, colour: Brown wood grain effect
- 7 Upvc rise & fall gutters & downpipes, colour: Black
- 8 Roof lights, Velux, colour: Grey

© This drawing and the works depicted are the copyright of Lime Architecture Ltd and may only be reproduced with written permission. No alteration to the design or specification in part or whole to be made without the written approval of the Lime Architecture Ltd. All dimensions and levels depicted are subject to checking on site. Any discrepancies to be immediately notified to office of origin. Figure dimensions only to be used. The information contained in this drawing must only be used at the named location. The location of any services indicated on this drawing are approximate only and must be checked on site by the main contractor before commencing works. It is considered that a competent contractor will be able to identify hazards associated with the project from the information above, and take the necessary precautions to deal with any risks to health and safety.

C	29.03.21	RS	'Do not scale' note removed.
B	11.03.21	RS	Planning issue.
A	22.02.21	RS	Revised to suit comments.
Rev	Issued By	Date	Description
Lime Architecture Ltd Unit 8 Parchfields Enterprise Park Cotton Road Rugeley Staffordshire WS15 3HB Tel: 01889 579777 www.lime-architecture.co.uk email: info@lime-architecture.co.uk			

Client
Hollington Stone Quarries Ltd.

Project
Proposed Residential Development, Tearne Quarry, Main Road, Hollington, Stoke-on-Trent, ST10 4HR

Layout Title
Proposed Floor Plans and Elevations - Plots 5 - 6

Layout Status
PLANNING ISSUE

Drawing No.
2019-08-200

Revision:
C

Drawn: RS
Date: 29/03/2021
Checked: -
Scale: 1:50, 1:100 @ A1