



PLANNING ISSUE

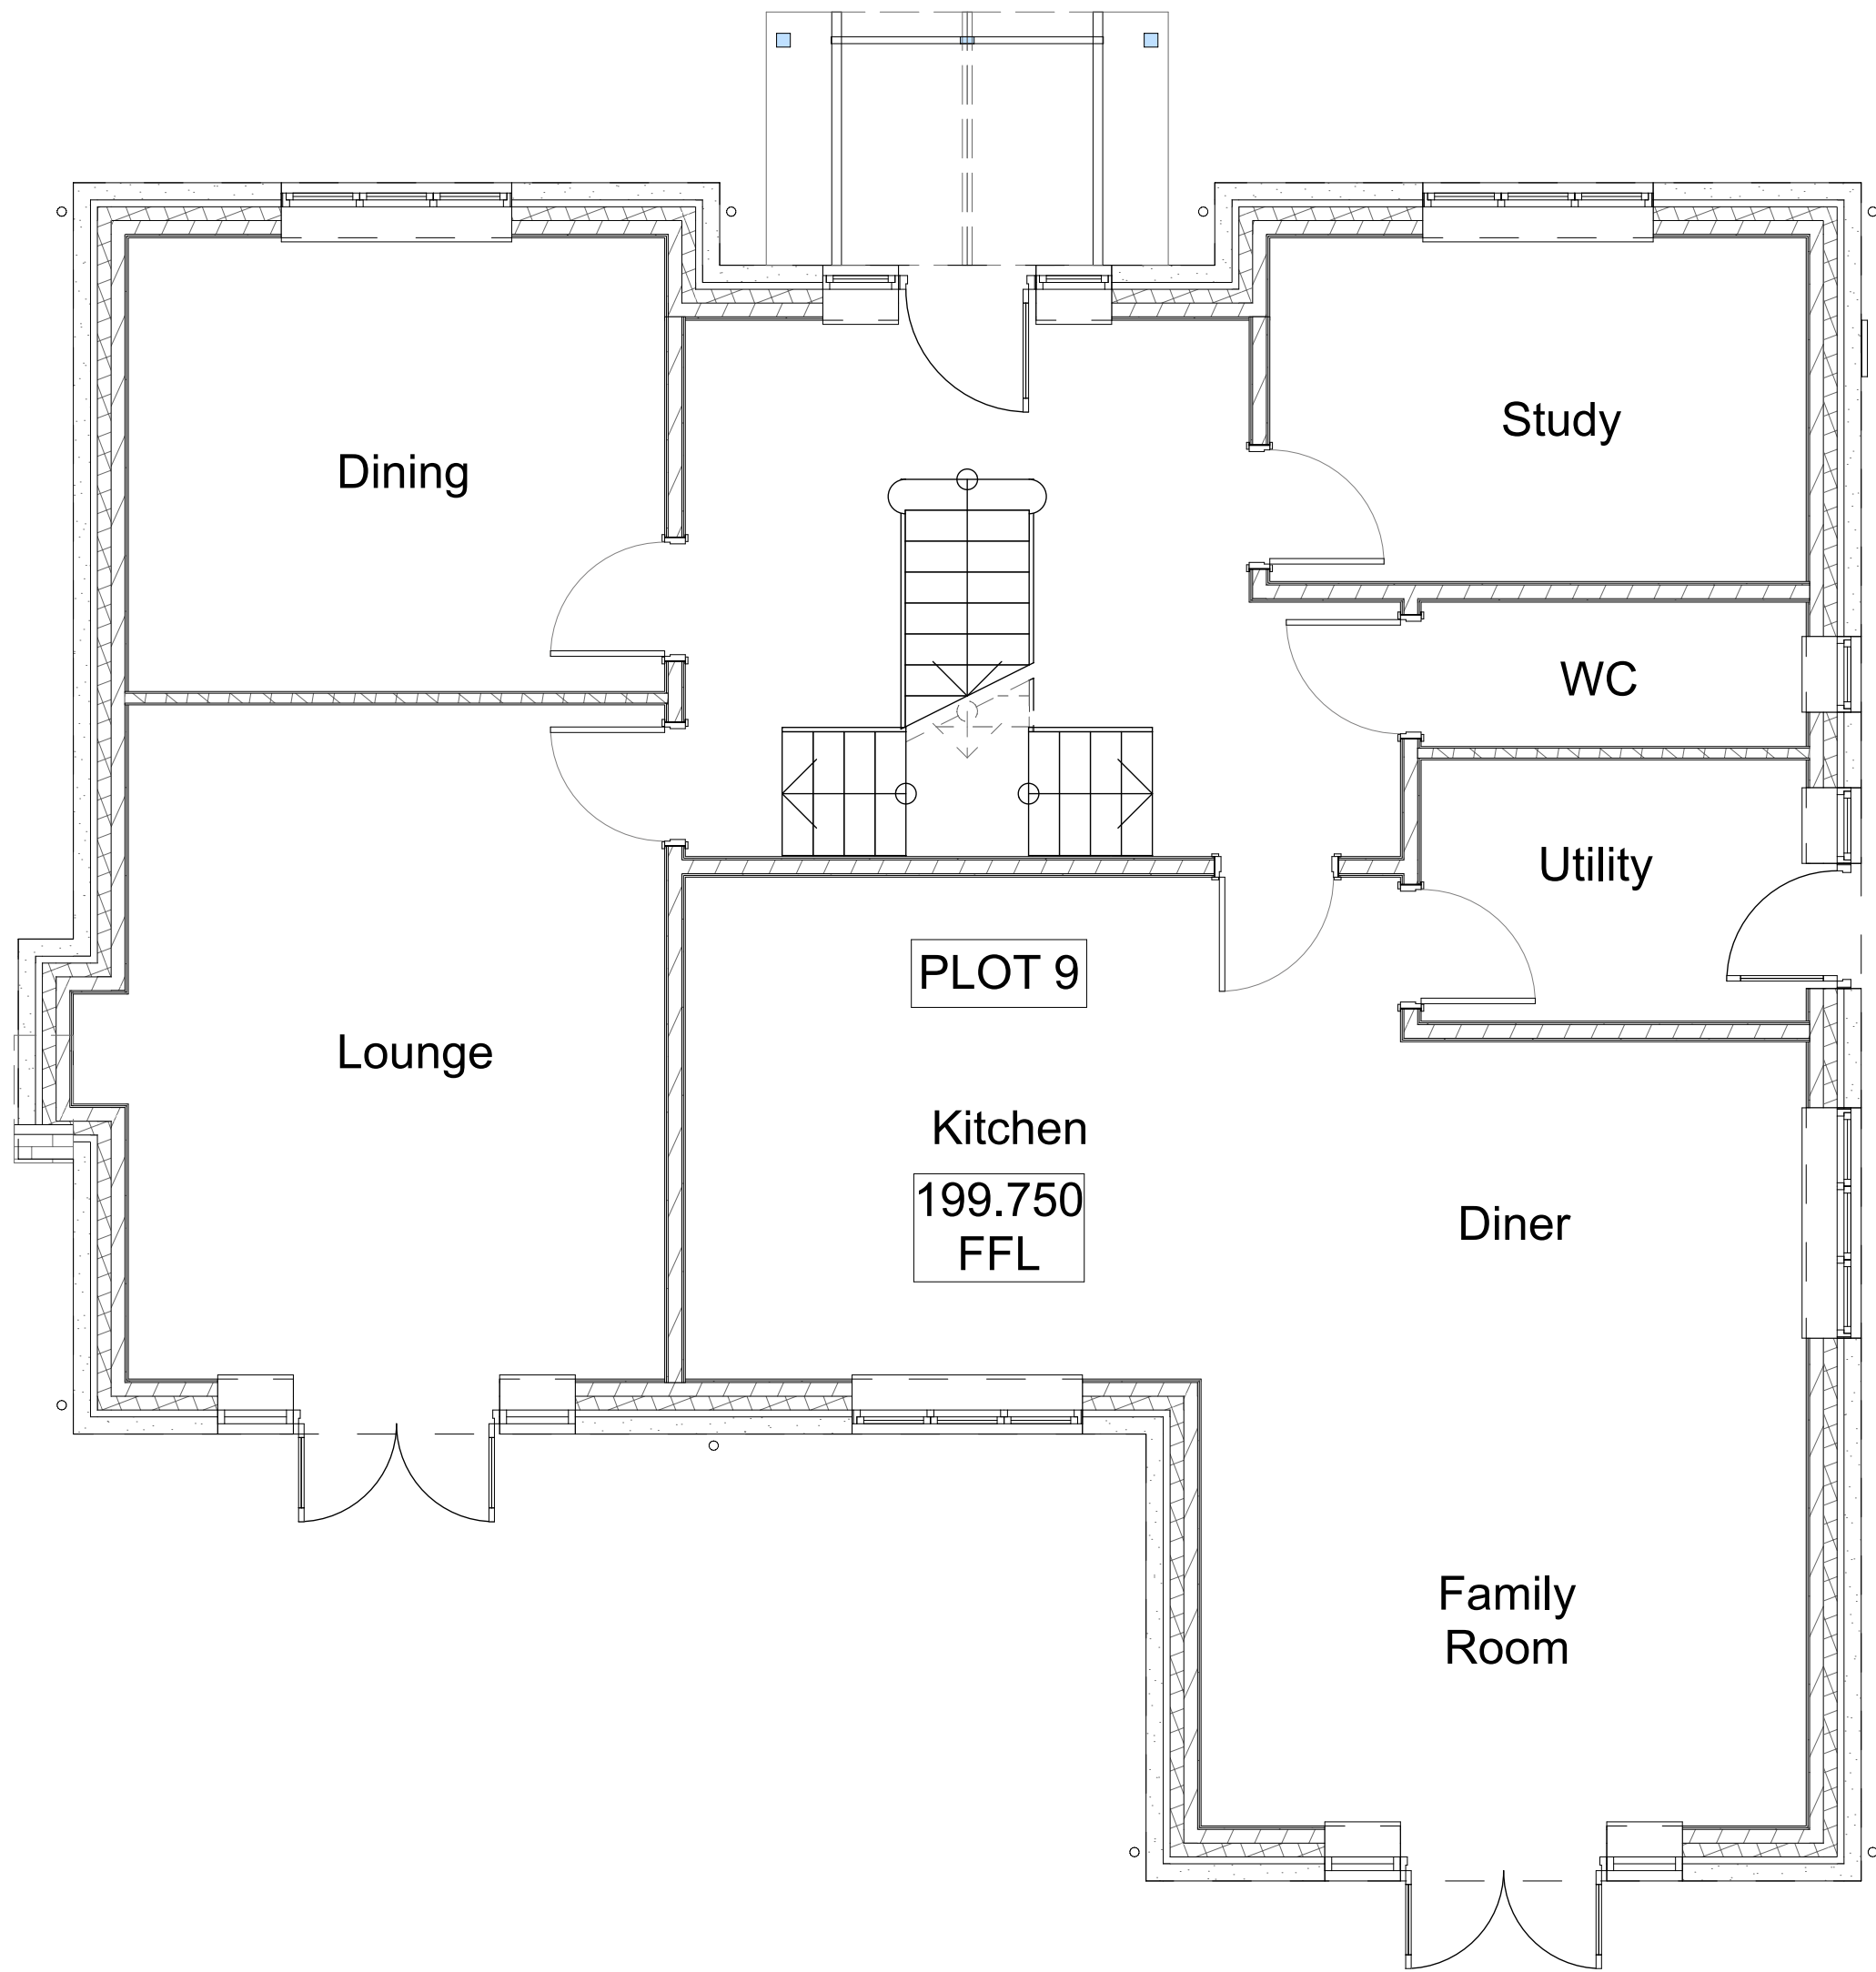


Proposed Ground Floor Plan Plot 9

1:50

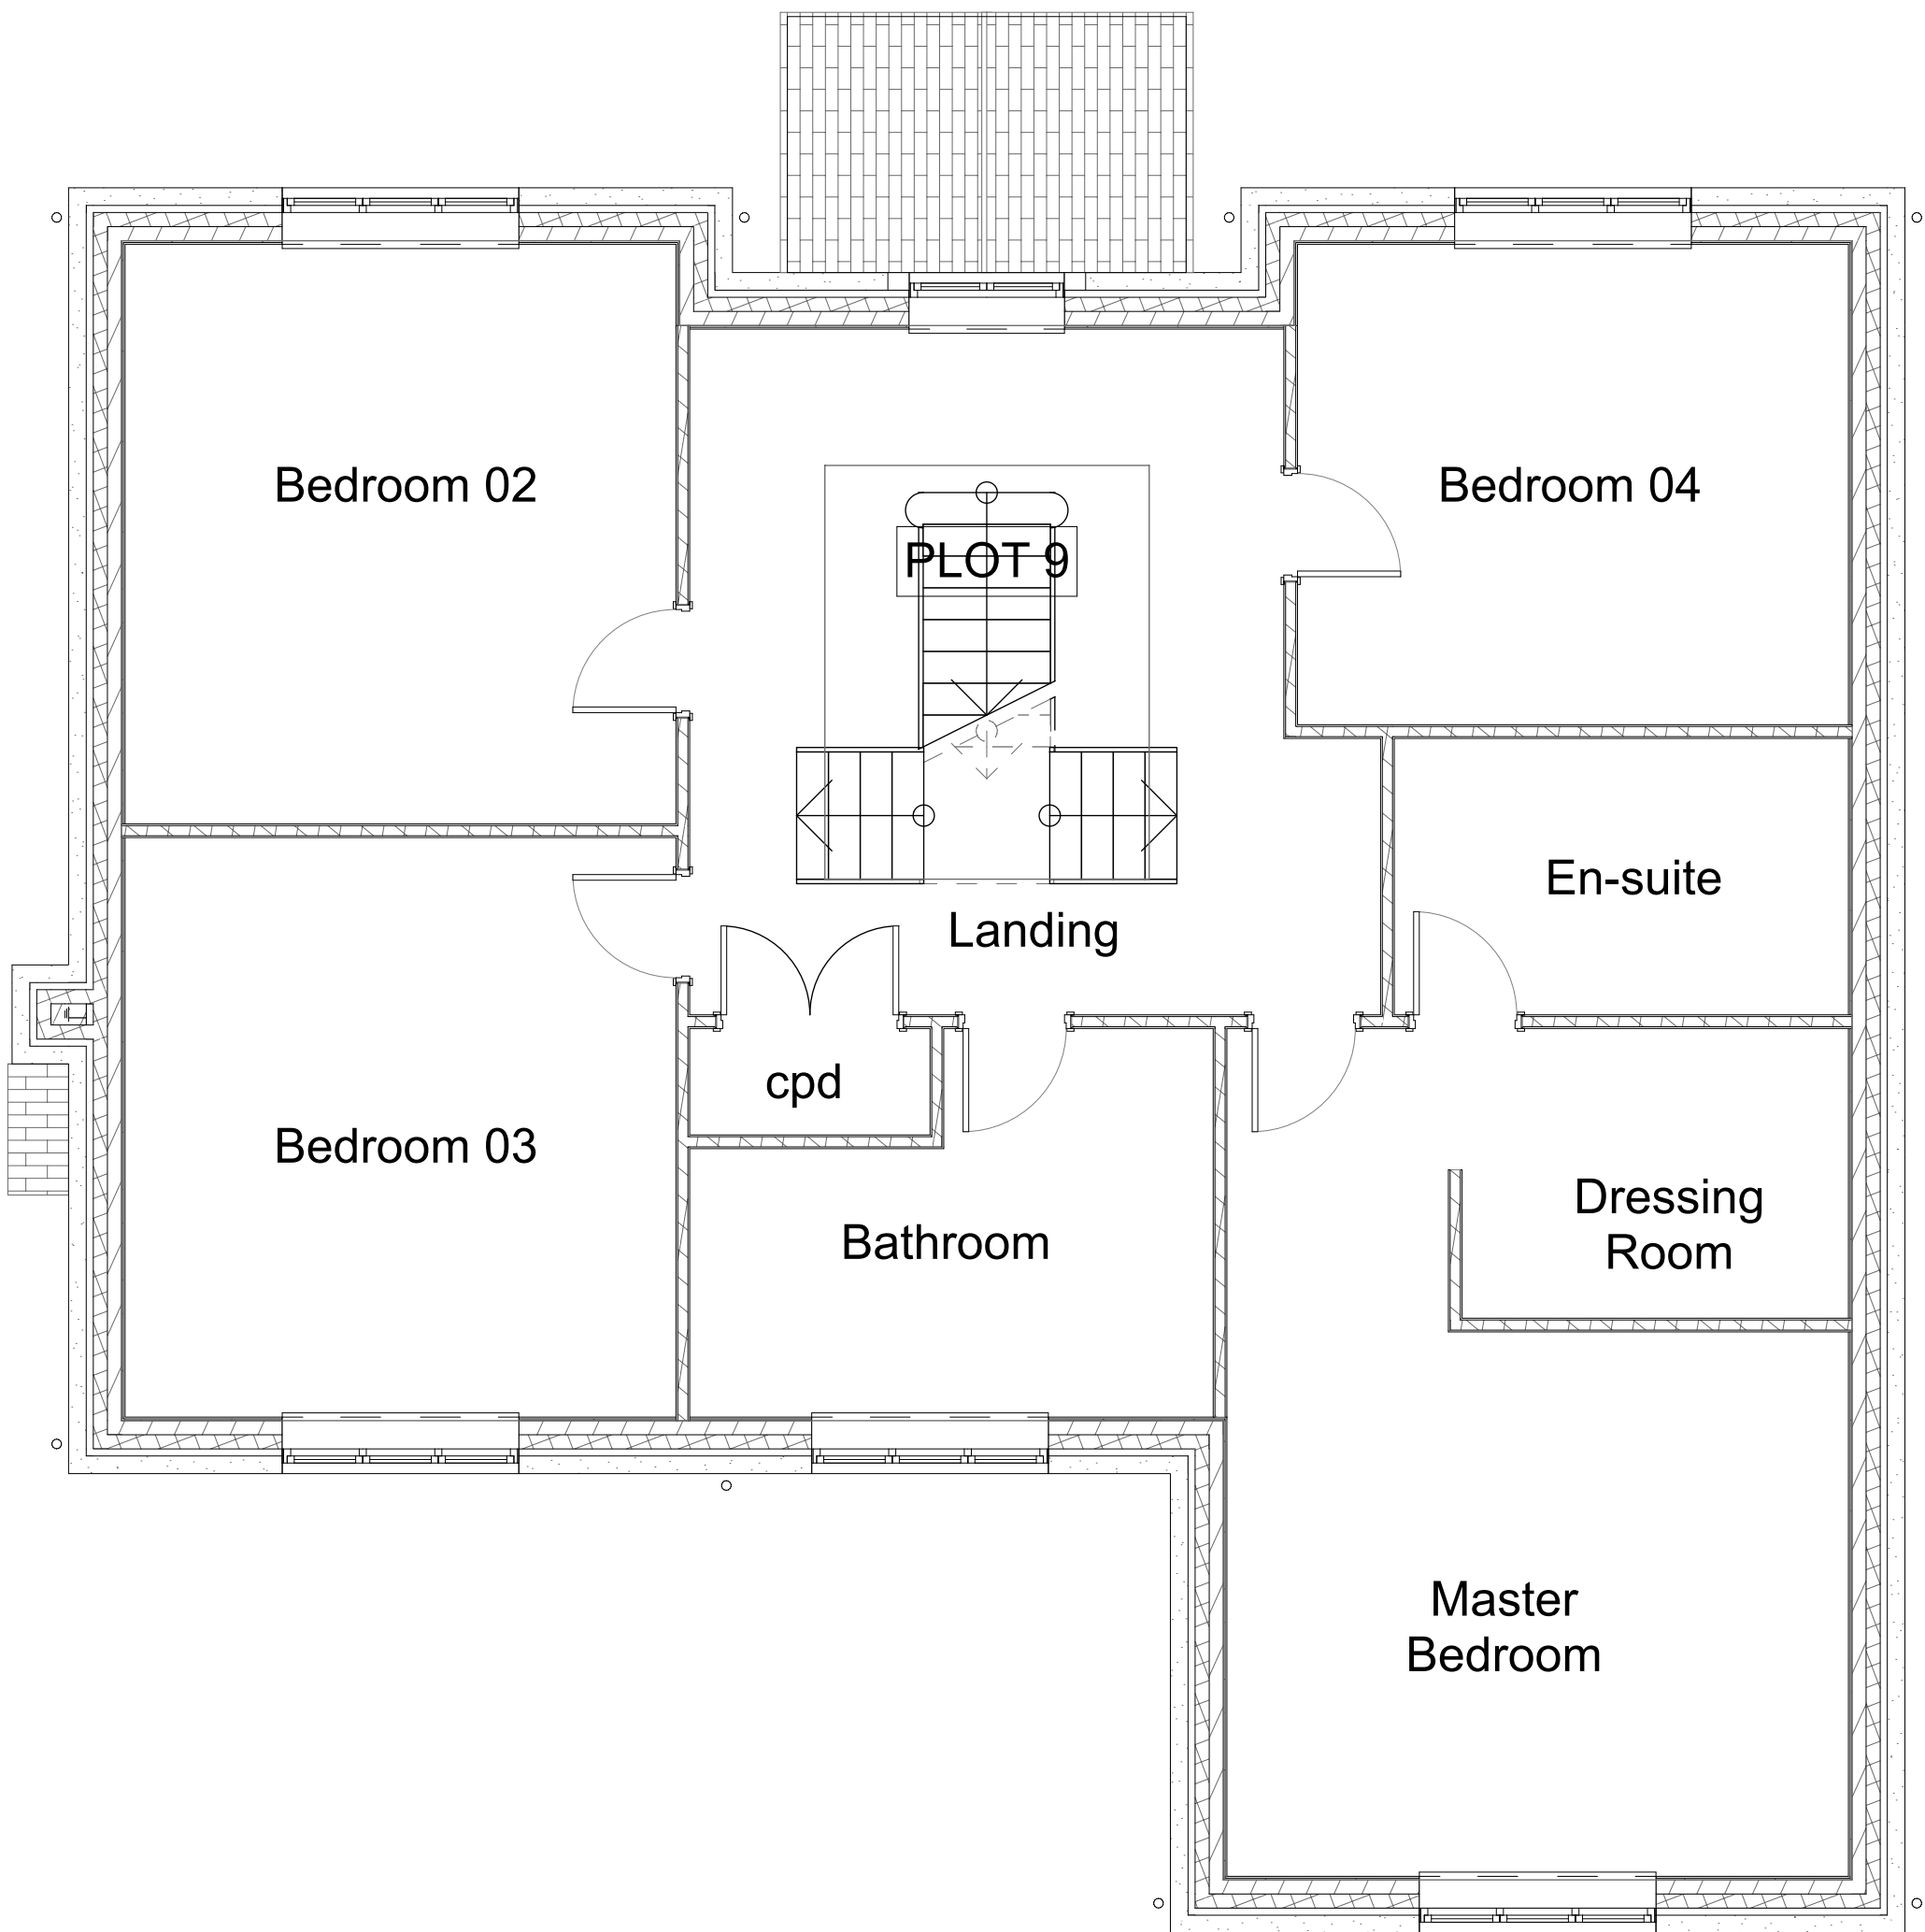



Proposed First Floor Plan - Plot 9

1:50

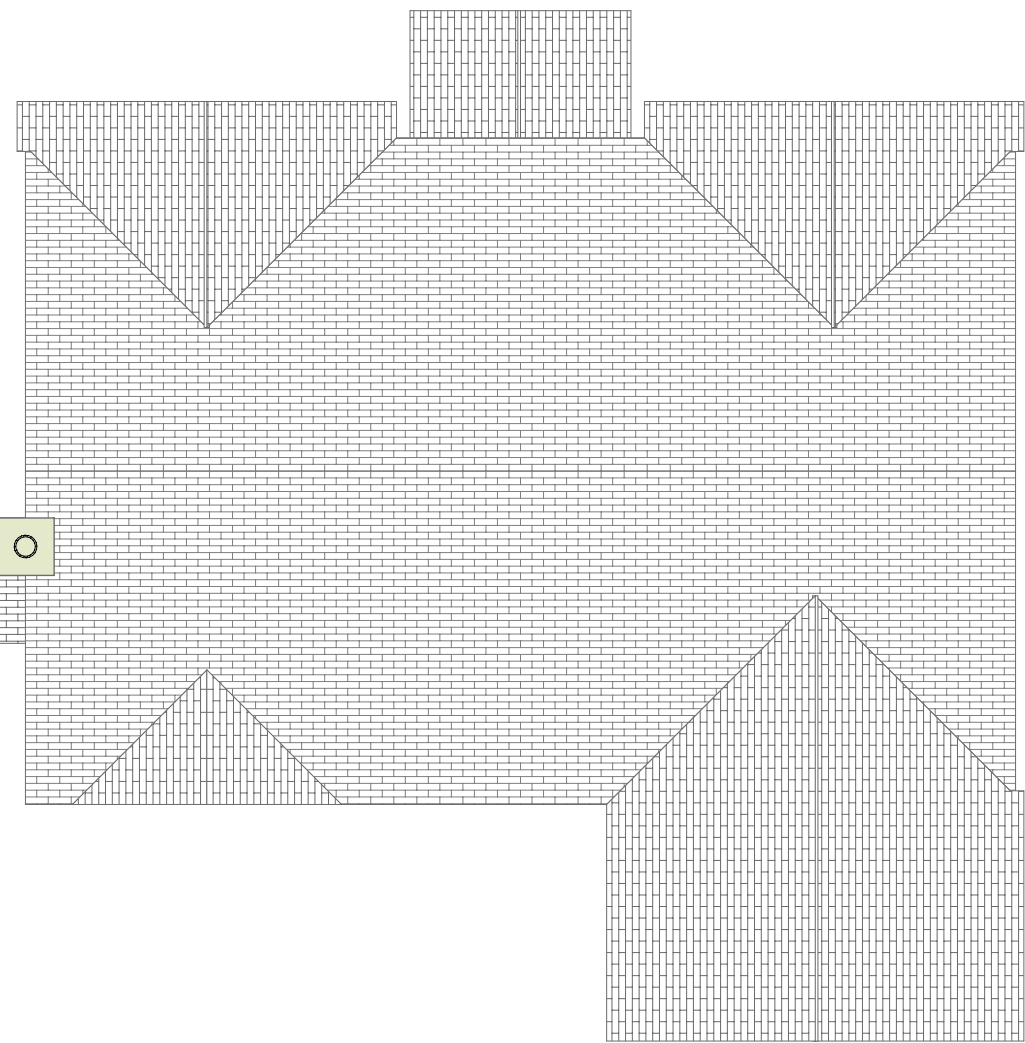

Proposed Roof Plan Plot 9

1:100

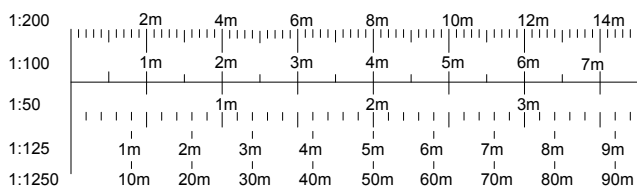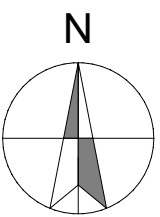

Notes

This drawing is to be read in conjunction with:

2019-08-01 Existing Topographical Survey
2019-08-10 Proposed Site Plan - GA

2019-08-500 Proposed Details
2019-08-501 Proposed Fence Details

Wardell armstrong - Noise Assessment Report.

Ivy House Environmental - Site Investigation Report & Phase 2 Geo-Environmental Assessment.

Nelsons - Management Information Sheet

© This drawing and the works depicted are the copyright of Lime Architecture Ltd and may only be reproduced with written permission. No alteration to the design or specification in part or whole to be made without the written approval of the Lime Architecture Ltd. All dimensions and levels depicted are subject to checking on site. Any discrepancies to be immediately notified to office of origin. Figure dimensions only to be used. The information contained in this drawing must only be used at the named location. The location of any services indicated on this drawing are approximate only and must be checked on site by the main contractor before commencing works. It is considered that a competent contractor will be able to identify hazards associated with the project from the information above, and take the necessary precautions to deal with any risks to health and safety.

B A Rev	29.03.21 11.03.21 Issued By	RS	RS Date	'Do not scale' note removed. Planning issue. Description
		lime architecture		
		Lime Architecture Ltd Unit 8 Parchfields Enterprise Park Cotton Road Rugeley Staffordshire WS15 3HB Tel: 01889 579777 www.lime-architecture.co.uk email: info@lime-architecture.co.uk		
Client				
Hollington Stone Quarries Ltd.				
Project				
Proposed Residential Development, Tearne Quarry, Main Road, Hollington, Stoke-on-Trent, ST10 4HR				
Layout Title				
Proposed Floor Plans - Plot 9				
Layout Status				
PLANNING ISSUE				
Drawing No.				Revision:
2019-08-400				B
Drawn: RS		Checked:		
Date: 29/03/2021		Scale: 1:100, 1:50 @ A1		