

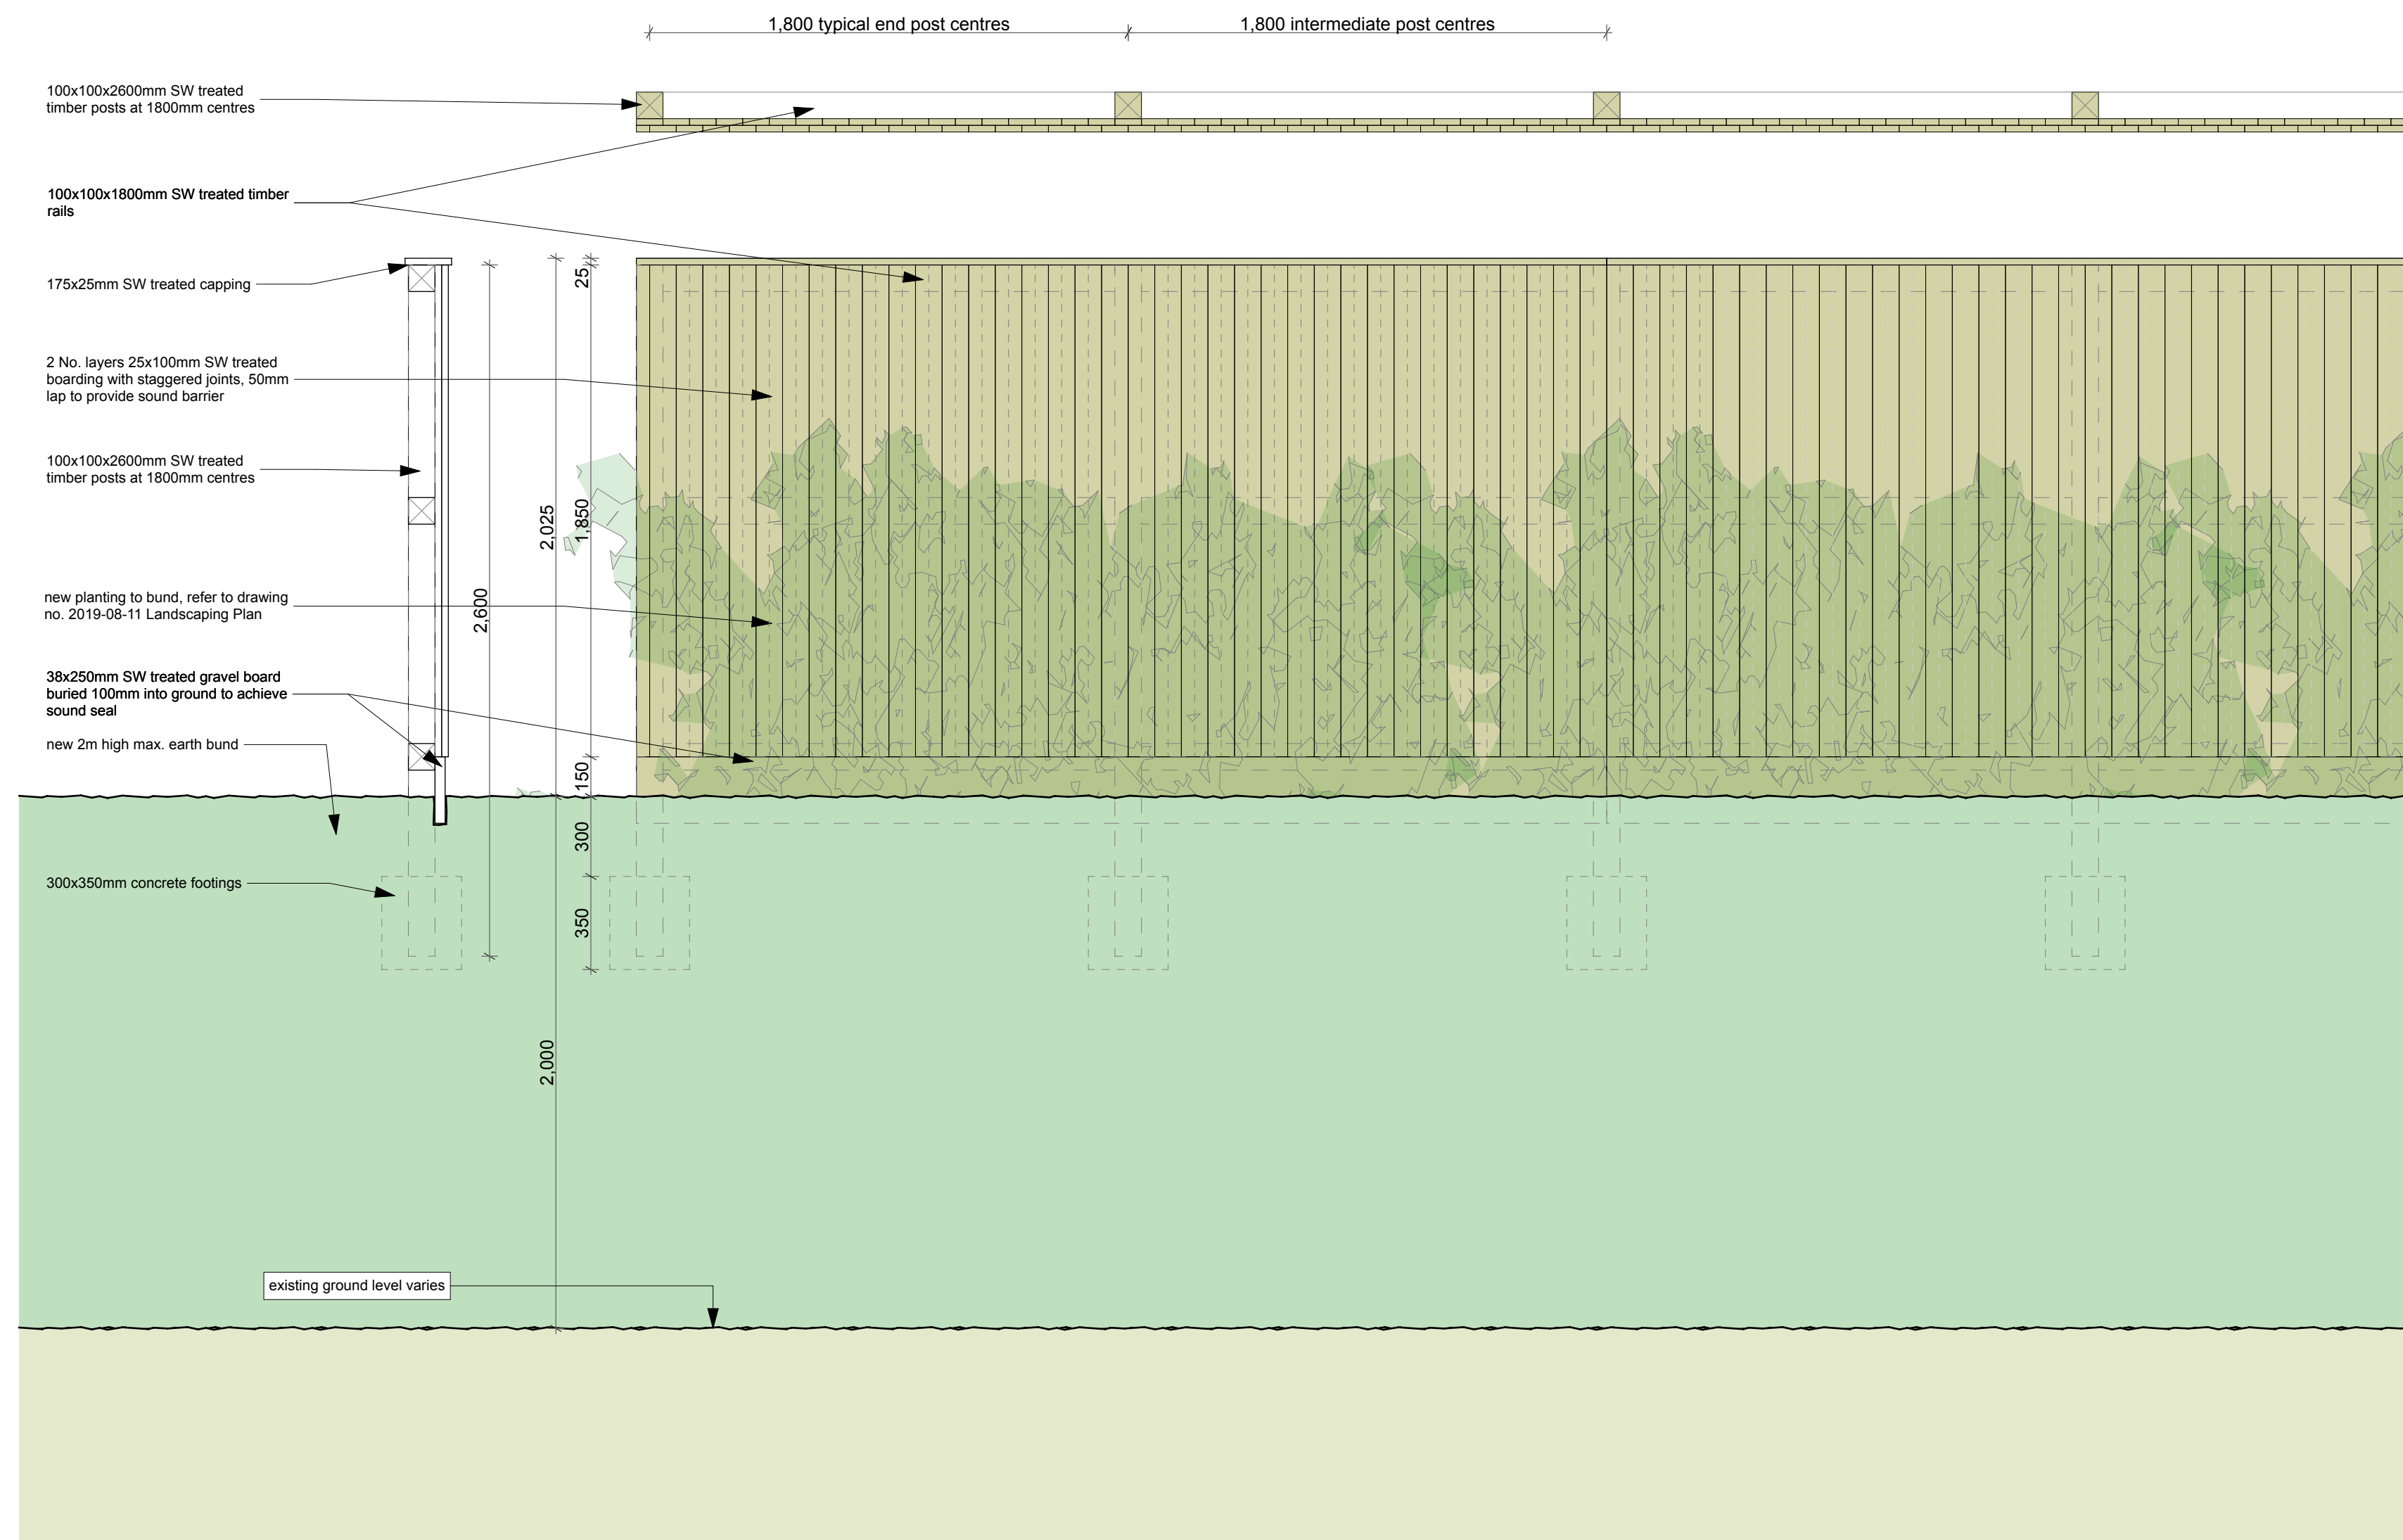


PLANNING ISSUE

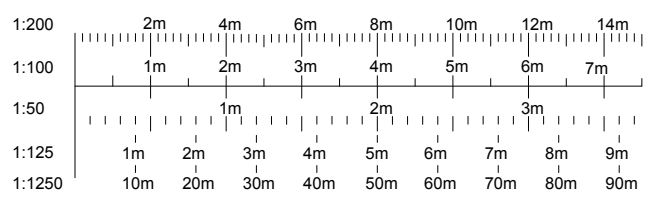

Typical Acoustic Fence Detail

1:20

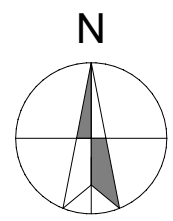

Notes

This drawing is to be read in conjunction with:

2019-08-01 Existing Topographical Survey
2019-08-10 Proposed Site Plan - GA
2019-08-11 Proposed Landscaping Plan
2019-08-12 Proposed Visibility & Forward Visibility Splay Plan

2019-08-502 Proposed Bund Details

Thompson Tree Services (Midlands) Ltd. Arboricultural Report
& tree surveys.

Wardell armstrong - Noise Assessment Report.

Ivy House Environmental - Site Investigation Report & Phase
2 Geo-Environmental Assessment.

© This drawing and the works depicted are the copyright of Lime Architecture Ltd and may only be reproduced with written permission. No alteration to the design or specification in part whole to be made without the written approval of the Lime Architecture Ltd. All dimensions and levels depicted are subject to checking on site. Any discrepancies to be immediately notified to office of origin. Figured dimensions only to be used. The information contained in this drawing must only be used at the named location. The location of any services indicated on this drawing are approximate only and must be confirmed on site. It is recommended before any work commences that a competent contractor will be able to identify hazards associated with the project from the information above, and take the necessary precautions to deal with any risks to health and safety.

	Issued By	Date	Description
C	29.03.21	RS	'Do not scale' note removed.
B	11.03.21	RS	Planning issue.
A	22.02.21	RS	Revised to suit comments.
Rev	Issued By	Date	Description

lime
architecture

Lime Architecture Ltd
Unit 8 Parchfields Enterprise Park
Colton Road
Rugeley
Staffordshire
WS15 3HB
Tel: 01889 579777
www.lime-architecture.co.uk
email: info@lime-architecture.co.uk

Client

Hollington Stone Quarries Ltd.

Project

**Proposed Residential Development, Tearne
Quarry, Main Road,
Hollington, Stoke-on-Trent, ST10 4HR**

Layout Title

Proposed Fence Details

Layout Status

PLANNING ISSUE

Drawing No.

2019-08-501

dition:

C

Drawn: **BS**

82

checked

Date: 29/03/2021

Scale:
1:20 @ A1