
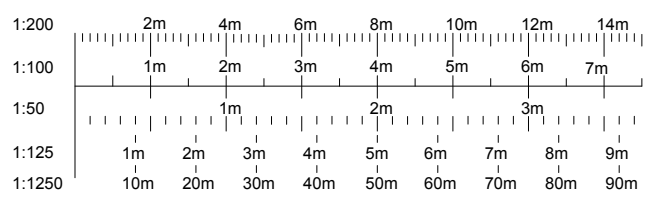


PLANNING ISSUE

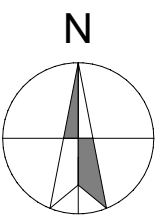

Notes

This drawing is to be read in conjunction with:


2019-08-01 Existing Topographical Survey
2019-08-10 Proposed Site Plan - GA
2019-08-11 Proposed Landscaping Plan
2019-08-12 Proposed Visibility & Forward Visibility Splay Plan

2019-08-501 Proposed Fence Details

Thompson Tree Services (Midlands) Ltd. Arboricultural Report
& tree surveys.

Wardell armstrong - Noise Assessment Report.

Ivy House Environmental - Site Investigation Report & Phase 2 Geo-Environmental Assessment.

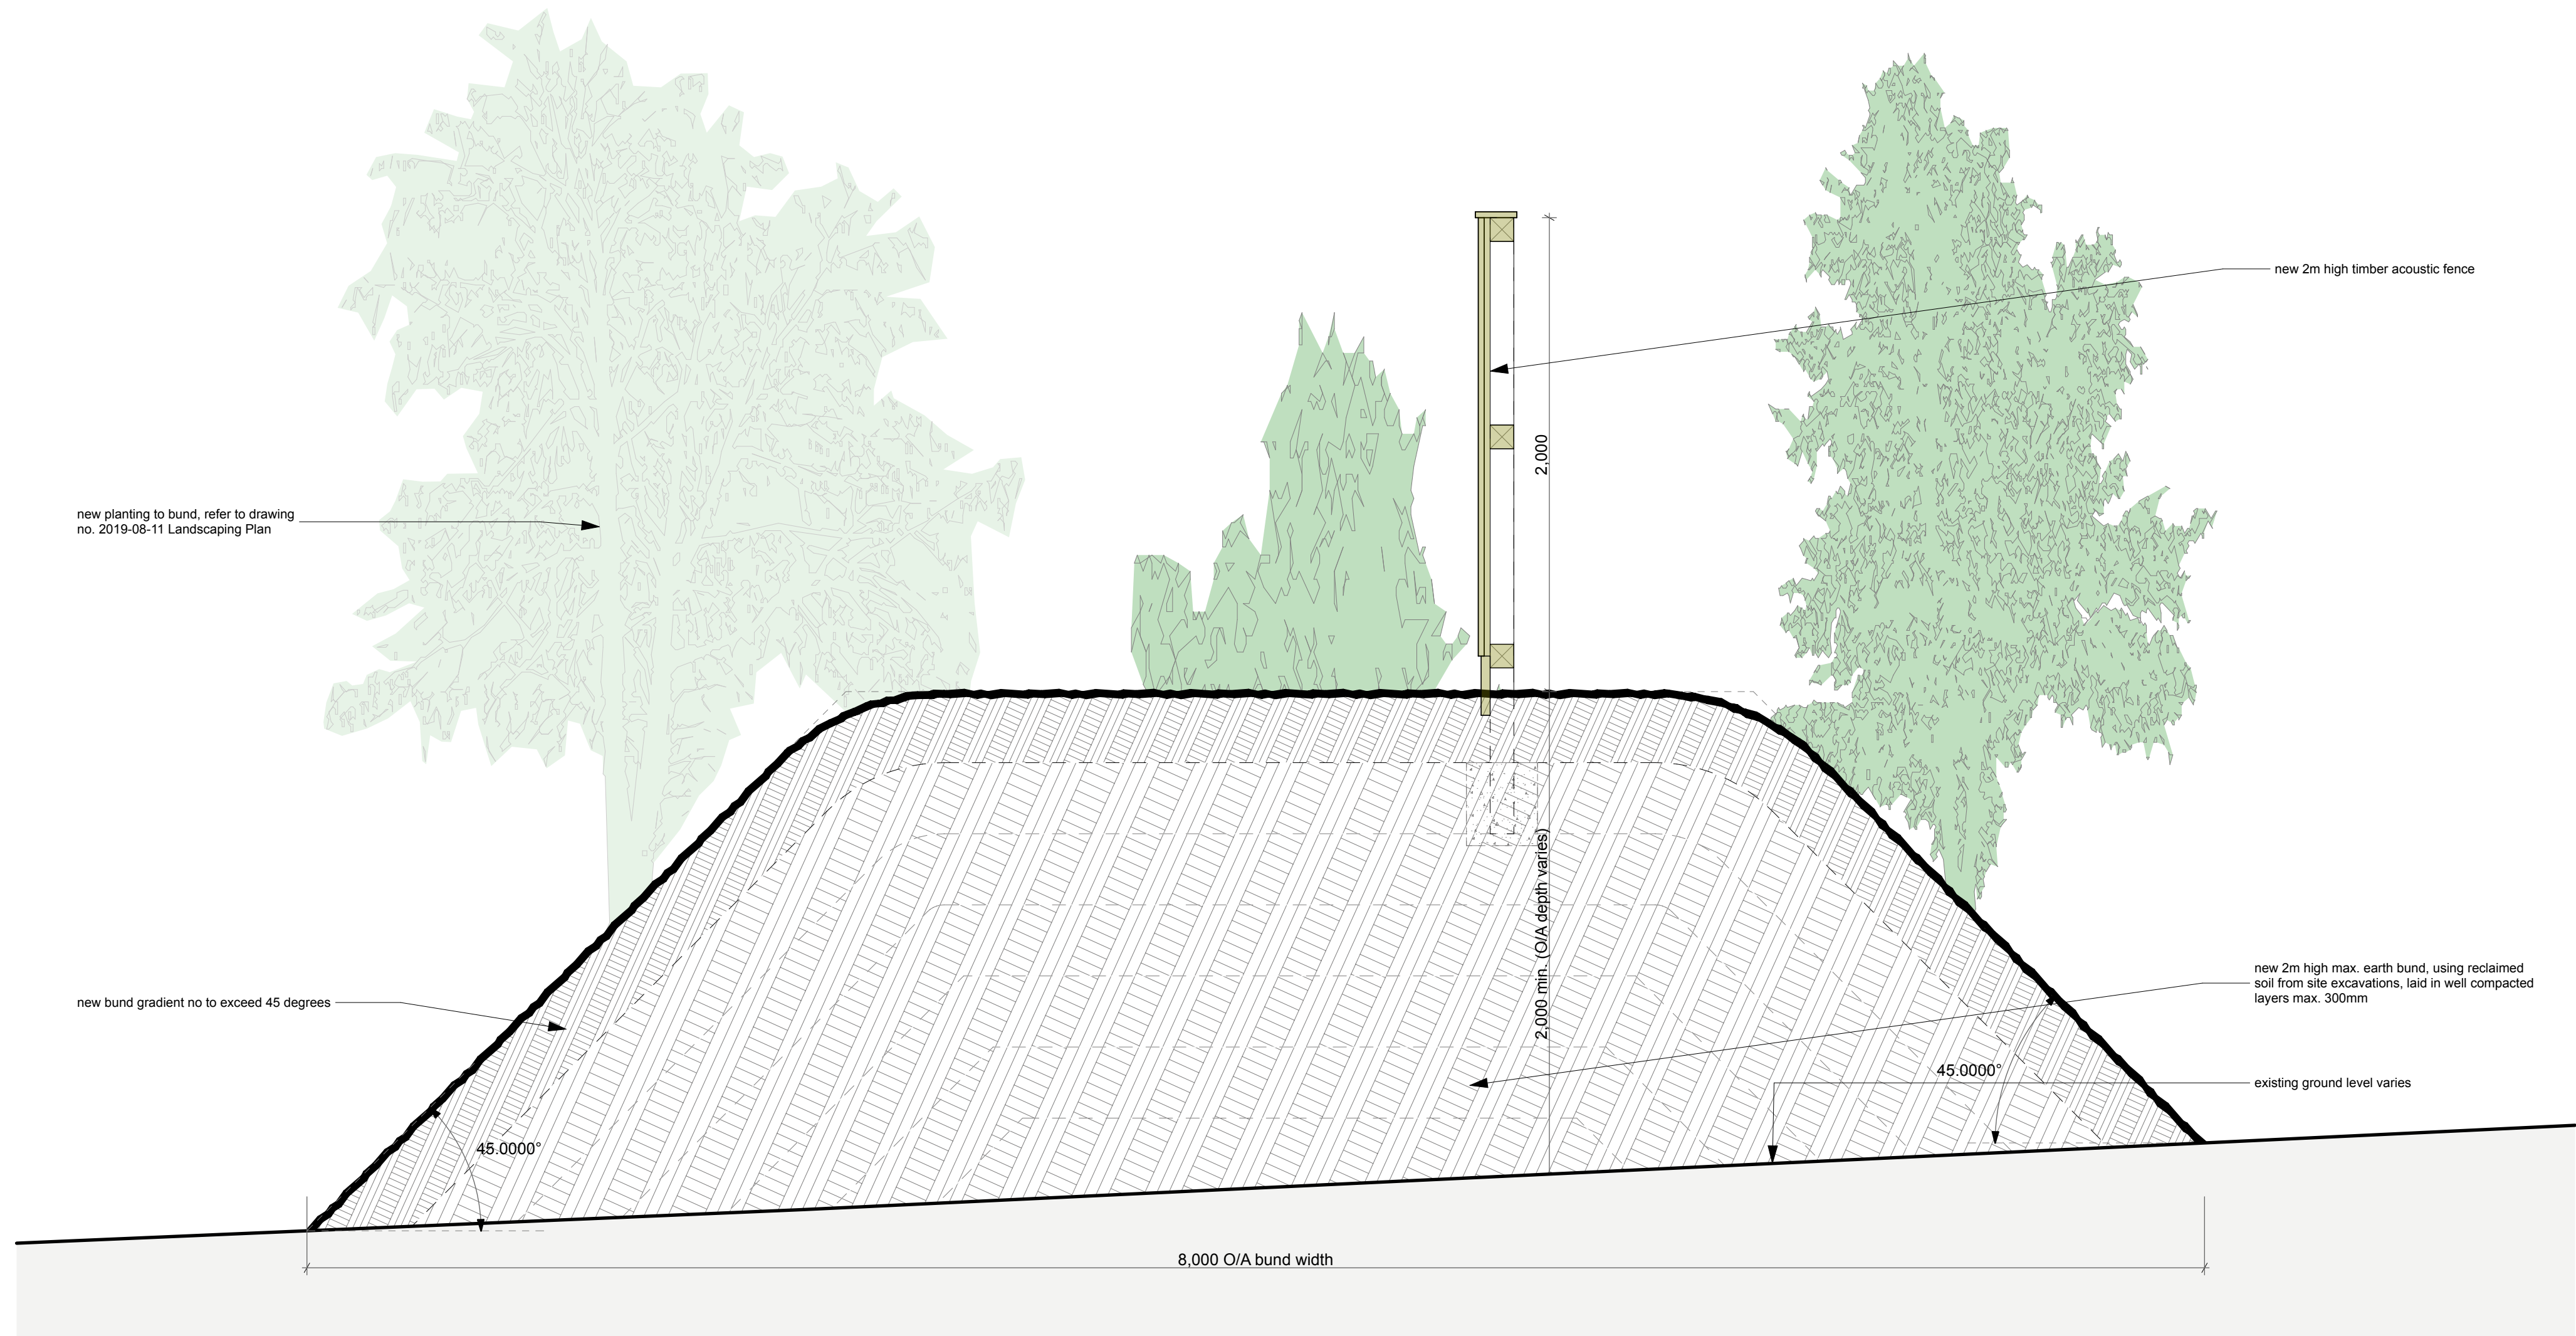

Typical Bund Acoustic Fence Detail

1:20

© This drawing and the works depicted are the copyright of Line Architecture Ltd and may only be reproduced with written permission. No alteration to the design or specification in part or whole to be made without the written approval of the Line Architecture Ltd. All dimensions and levels depicted are subject to checking on site. Any discrepancies to be immediately notified to office of origin. Figured dimensions only to be used. The information contained in this drawing must only be used at the named location and for the named project. It is not to be used for any other project or location. It is to be checked on site by the main contractor before commencing works. It is considered that a competent contractor will be able to identify hazards associated with the project from the information above, and take the necessary precautions to deal with any risks to health and safety.

C B A Rev	29.03.21 11.03.21 22.02.21 Issued By	RS RS RS Date	'Do not scale' note removed. Planning issue. Revised to suit comments. Description
--------------------	---	------------------------	---

lime
architecture

Lime Architecture Ltd
Unit 8 Parchfields Enterprise Park
Colton Road
Rugeley
Staffordshire
WS15 3HB
Tel: 01889 579777
www.lime-architecture.co.uk
email: info@lime-architecture.co.uk

Client **Hollington Stone Quarries Ltd.**

Project
**Proposed Residential Development, Tearne
Quarry, Main Road,
Hollington, Stoke-on-Trent, ST10 4HR**

Layout Title
Proposed Bund Detail

Layout Status

PLANNING ISSUE

Drawing No.	Revision:
2019-08-502	C

Drawn:	Checked:
BS	

Date:	Scale:
29/03/2021	1:20 @ A1